


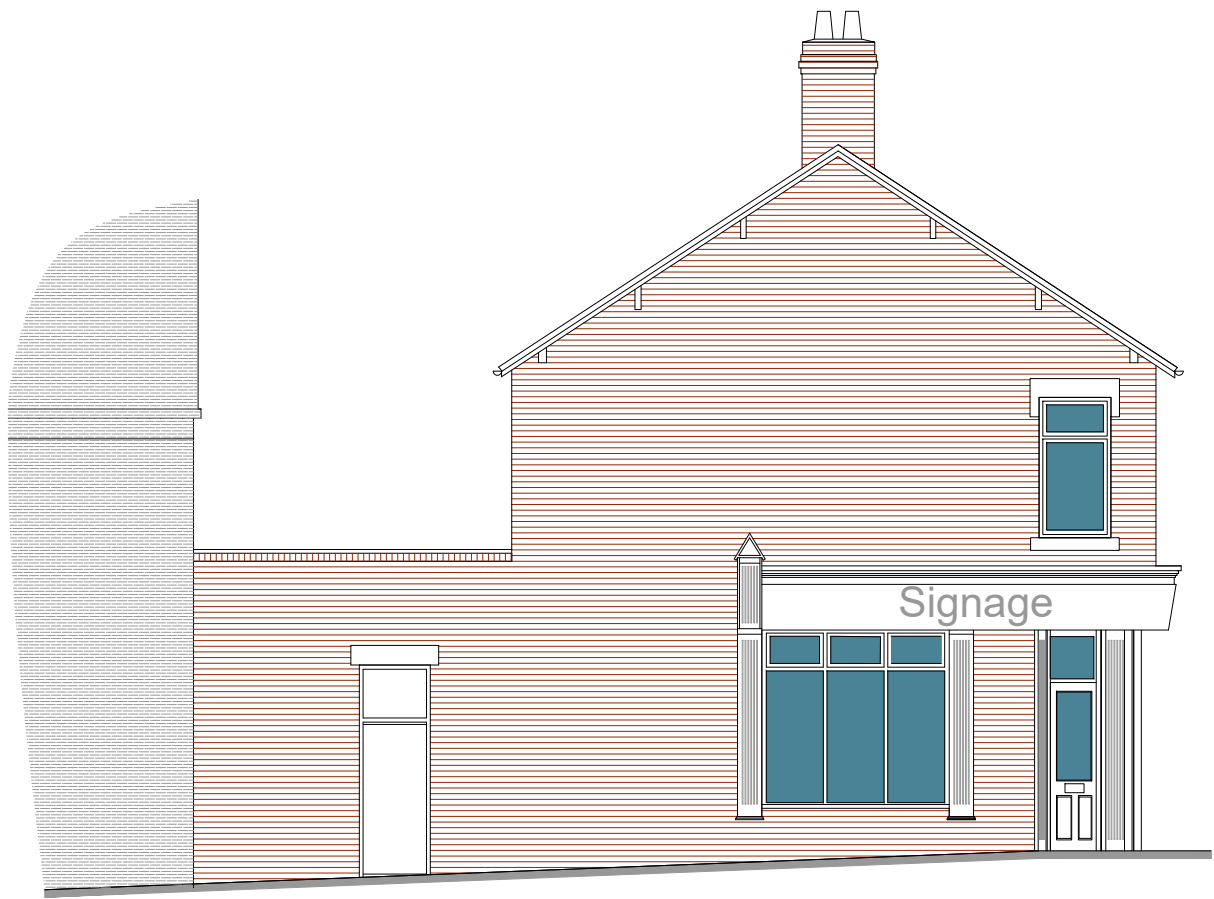


Front Elevation as Existing




Front Elevation as Proposed




Side Elevation as Existing

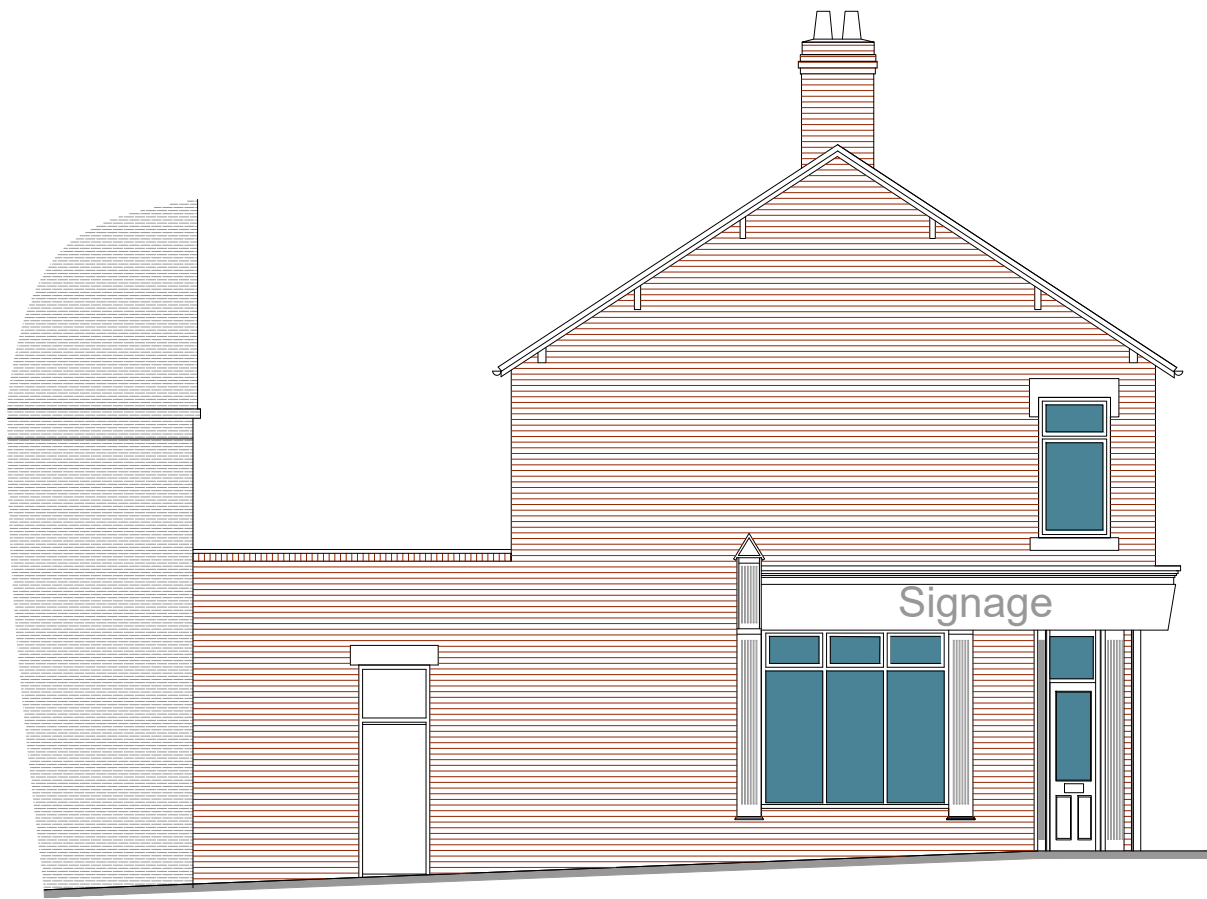


Side Elevation as Proposed

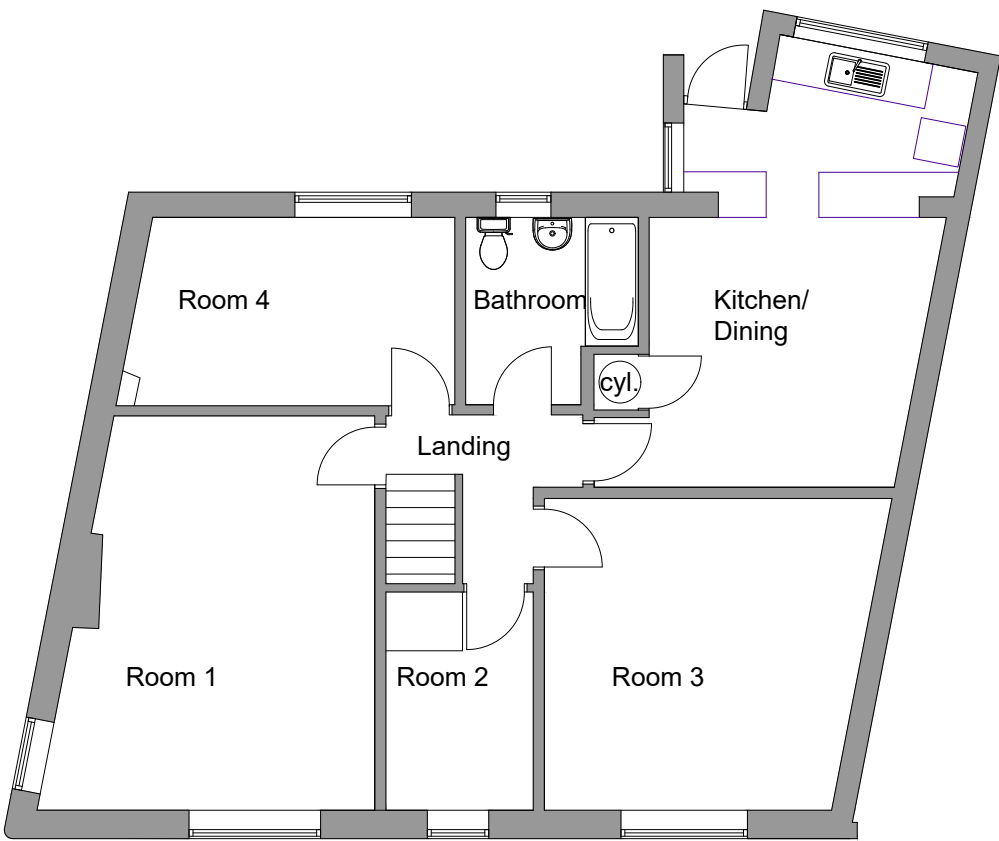


Existing First Floor Plan

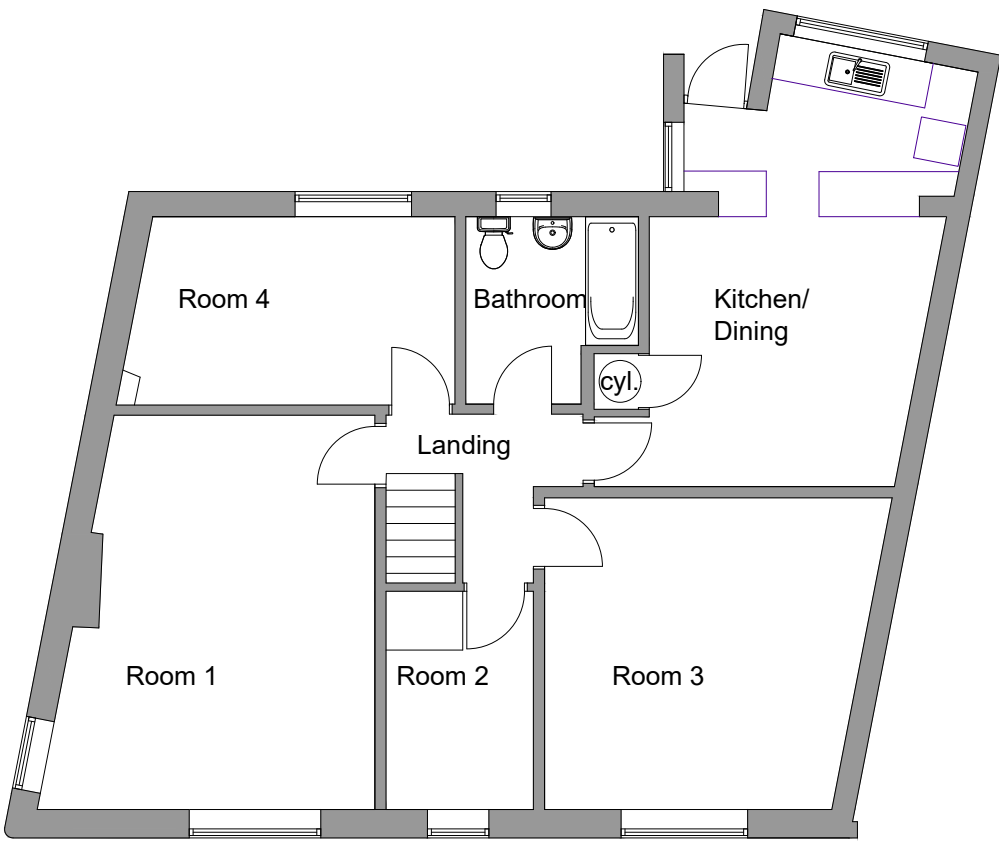


Proposed First Floor Plan

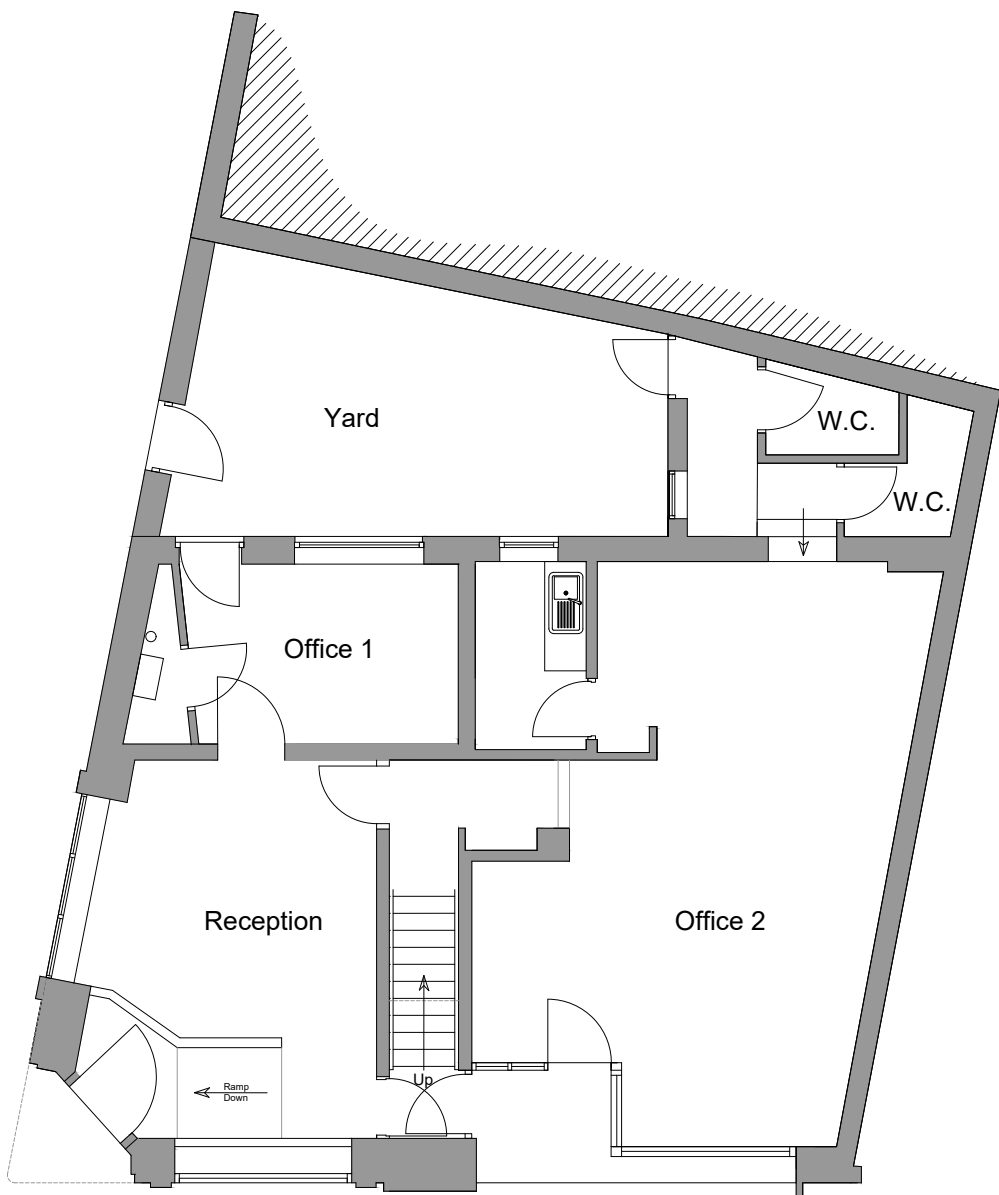

Existing Ground Floor Plan

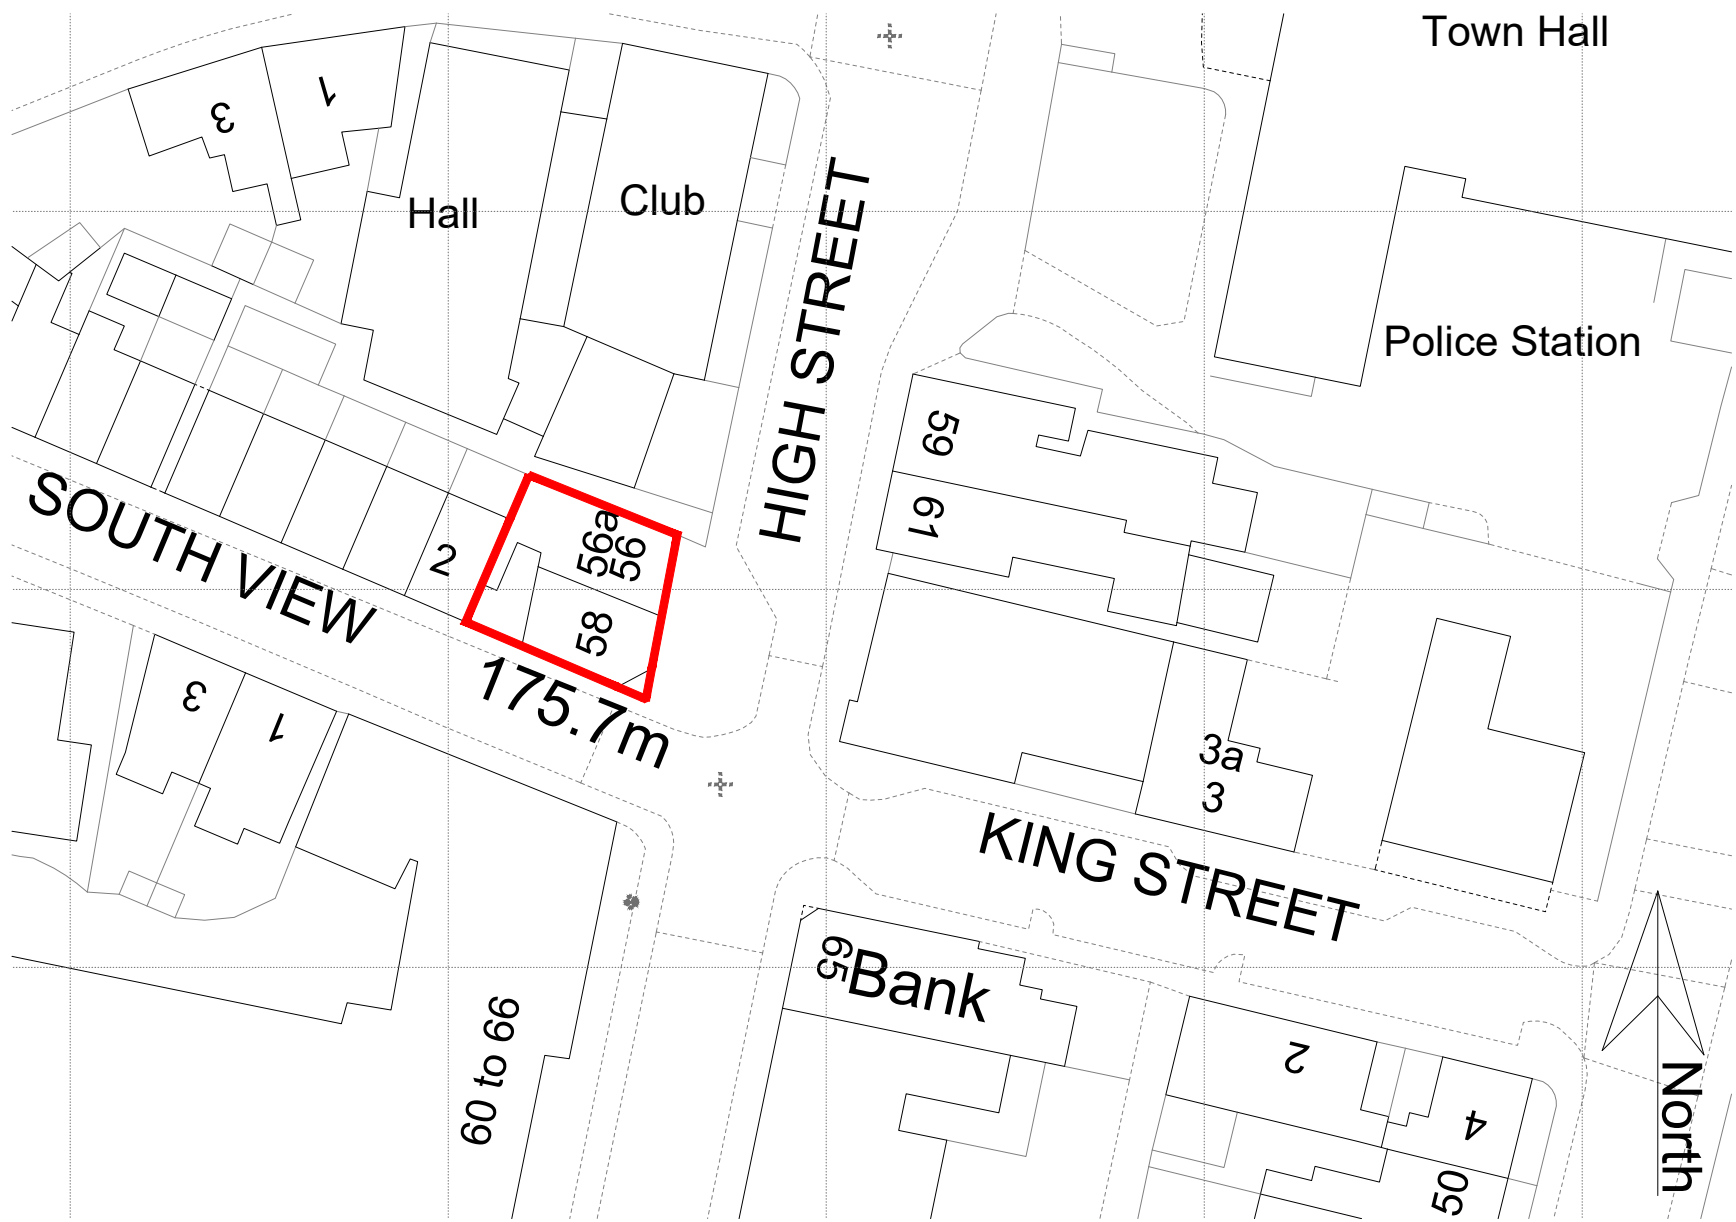

Block Plan scale 1:500 @ A1

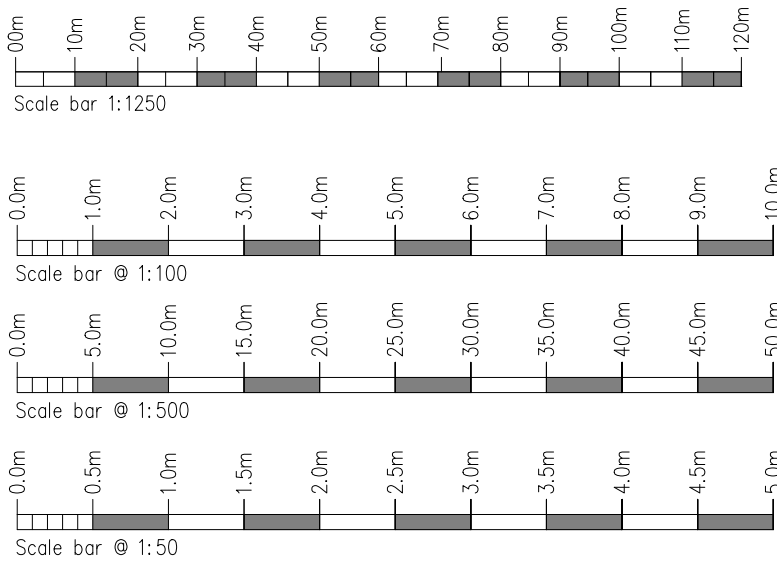

Rev.	Drawn	Comments.	Date

MAC
ARCHITECTURAL DESIGN LTD
Moorland House, 123 Moorland Road, Burslem, ST6 1JD.
T:01782 503302 E:admin@mac-arch.co.uk


Client:
Biddulph Chiropody Clinic Limited

Project:
Proposed Change of Use
at 56 & 58 High Street Biddulph
Stoke on Trent, Staffordshire.
ST8 6AR

Title:
Plans and Elevations

Status:
Planning

Paper Size A1: Date September 2025 Drawing Ref: 1940-AL01FUL

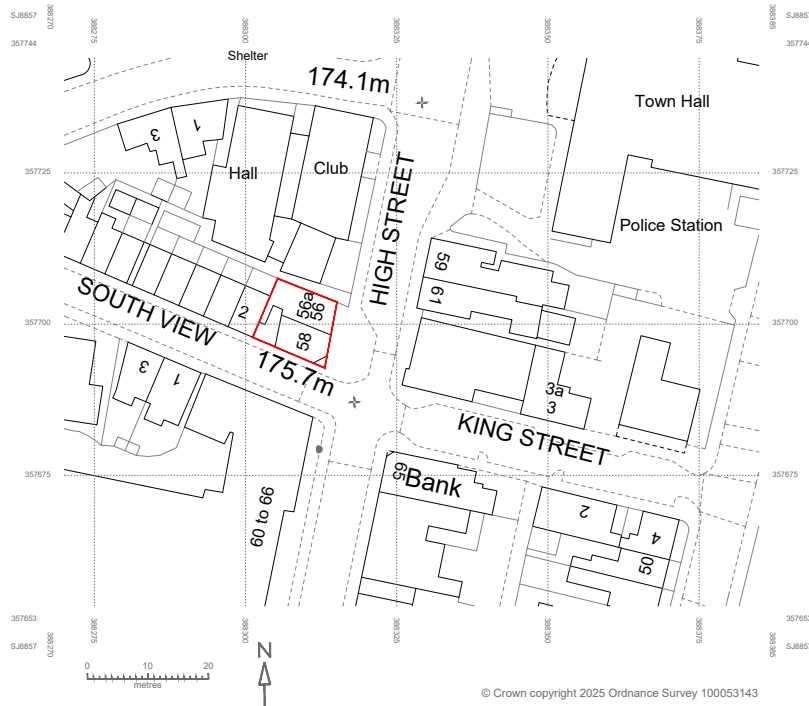

Location Plan scale 1:1250 @ A1

Plans & Elevations scale 1:100 @ A1