


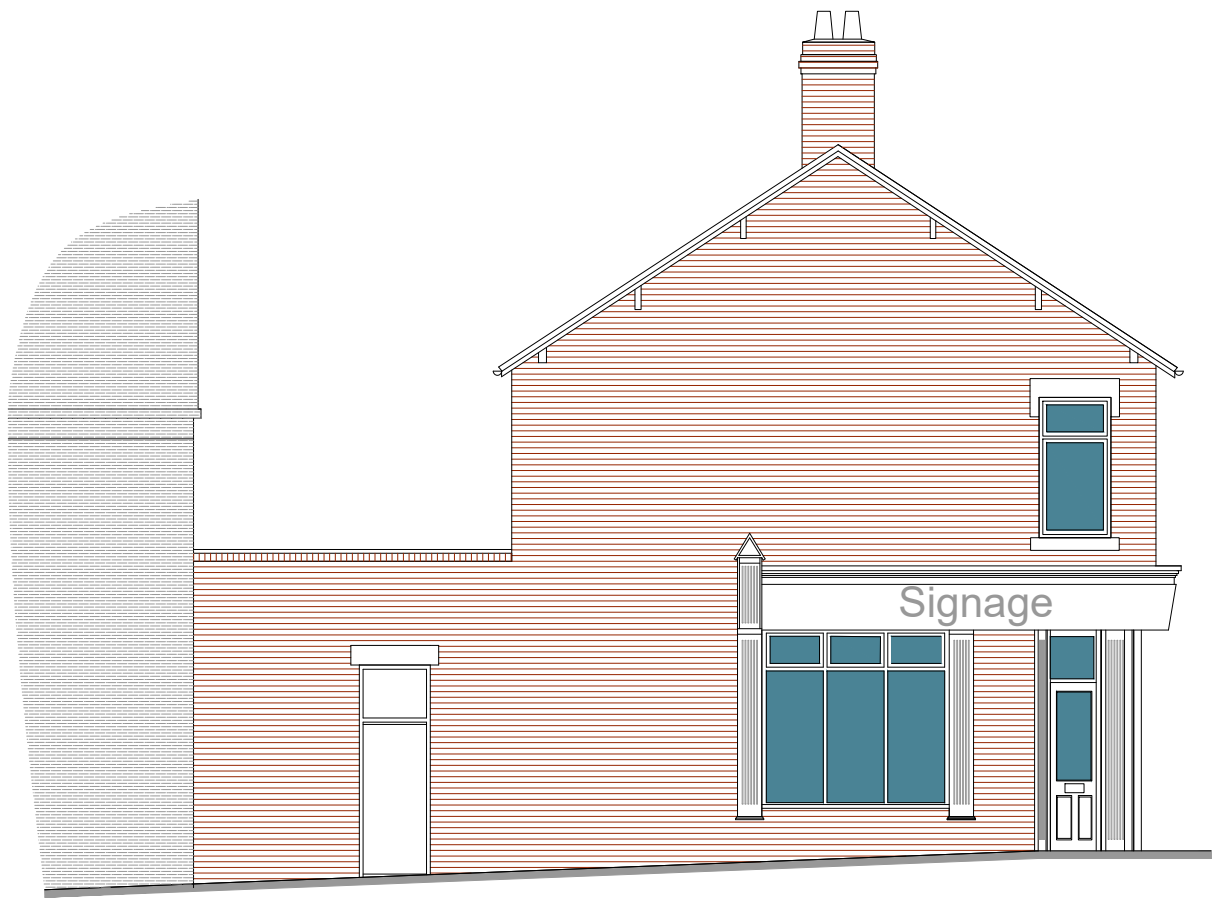


Front Elevation as Existing




Front Elevation as Proposed




Side Elevation as Existing

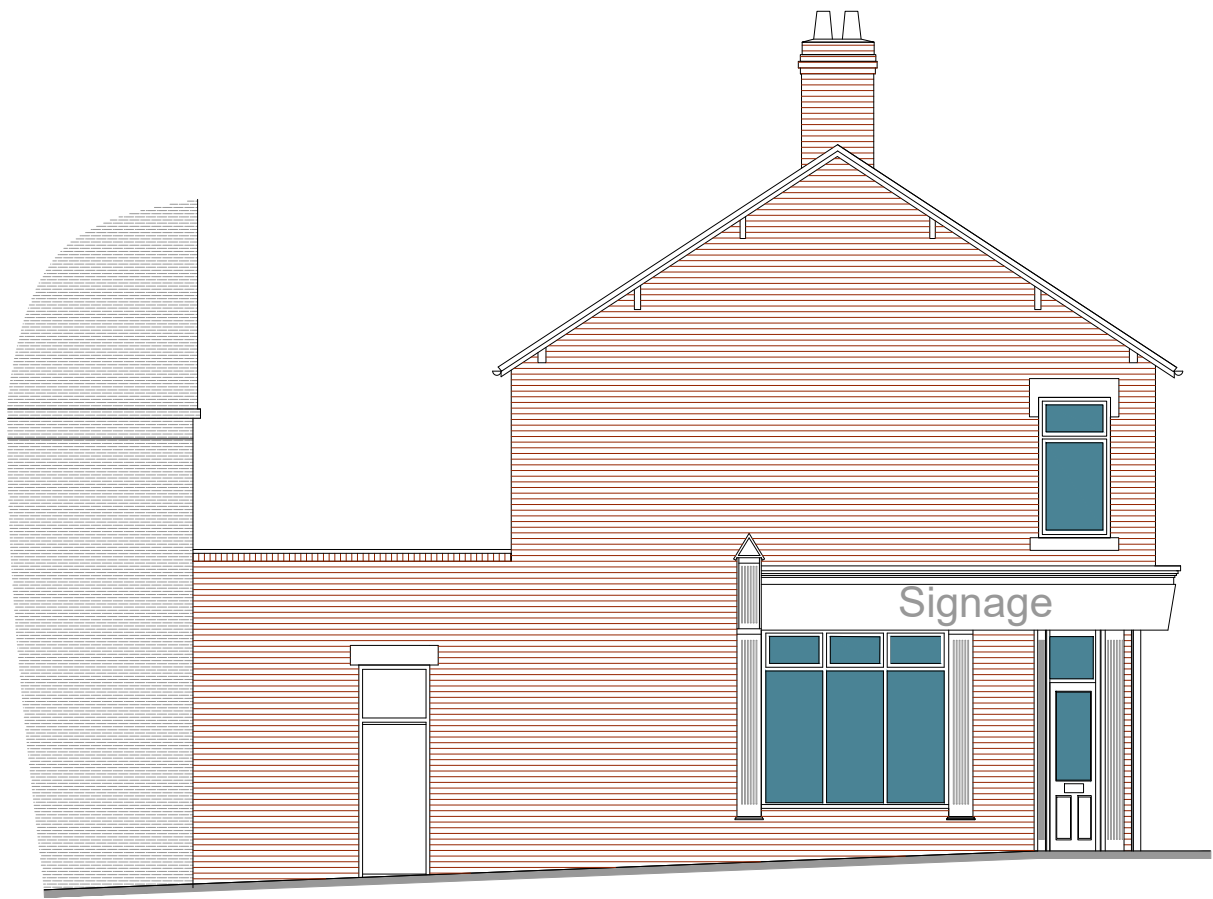

Side Elevation as Proposed

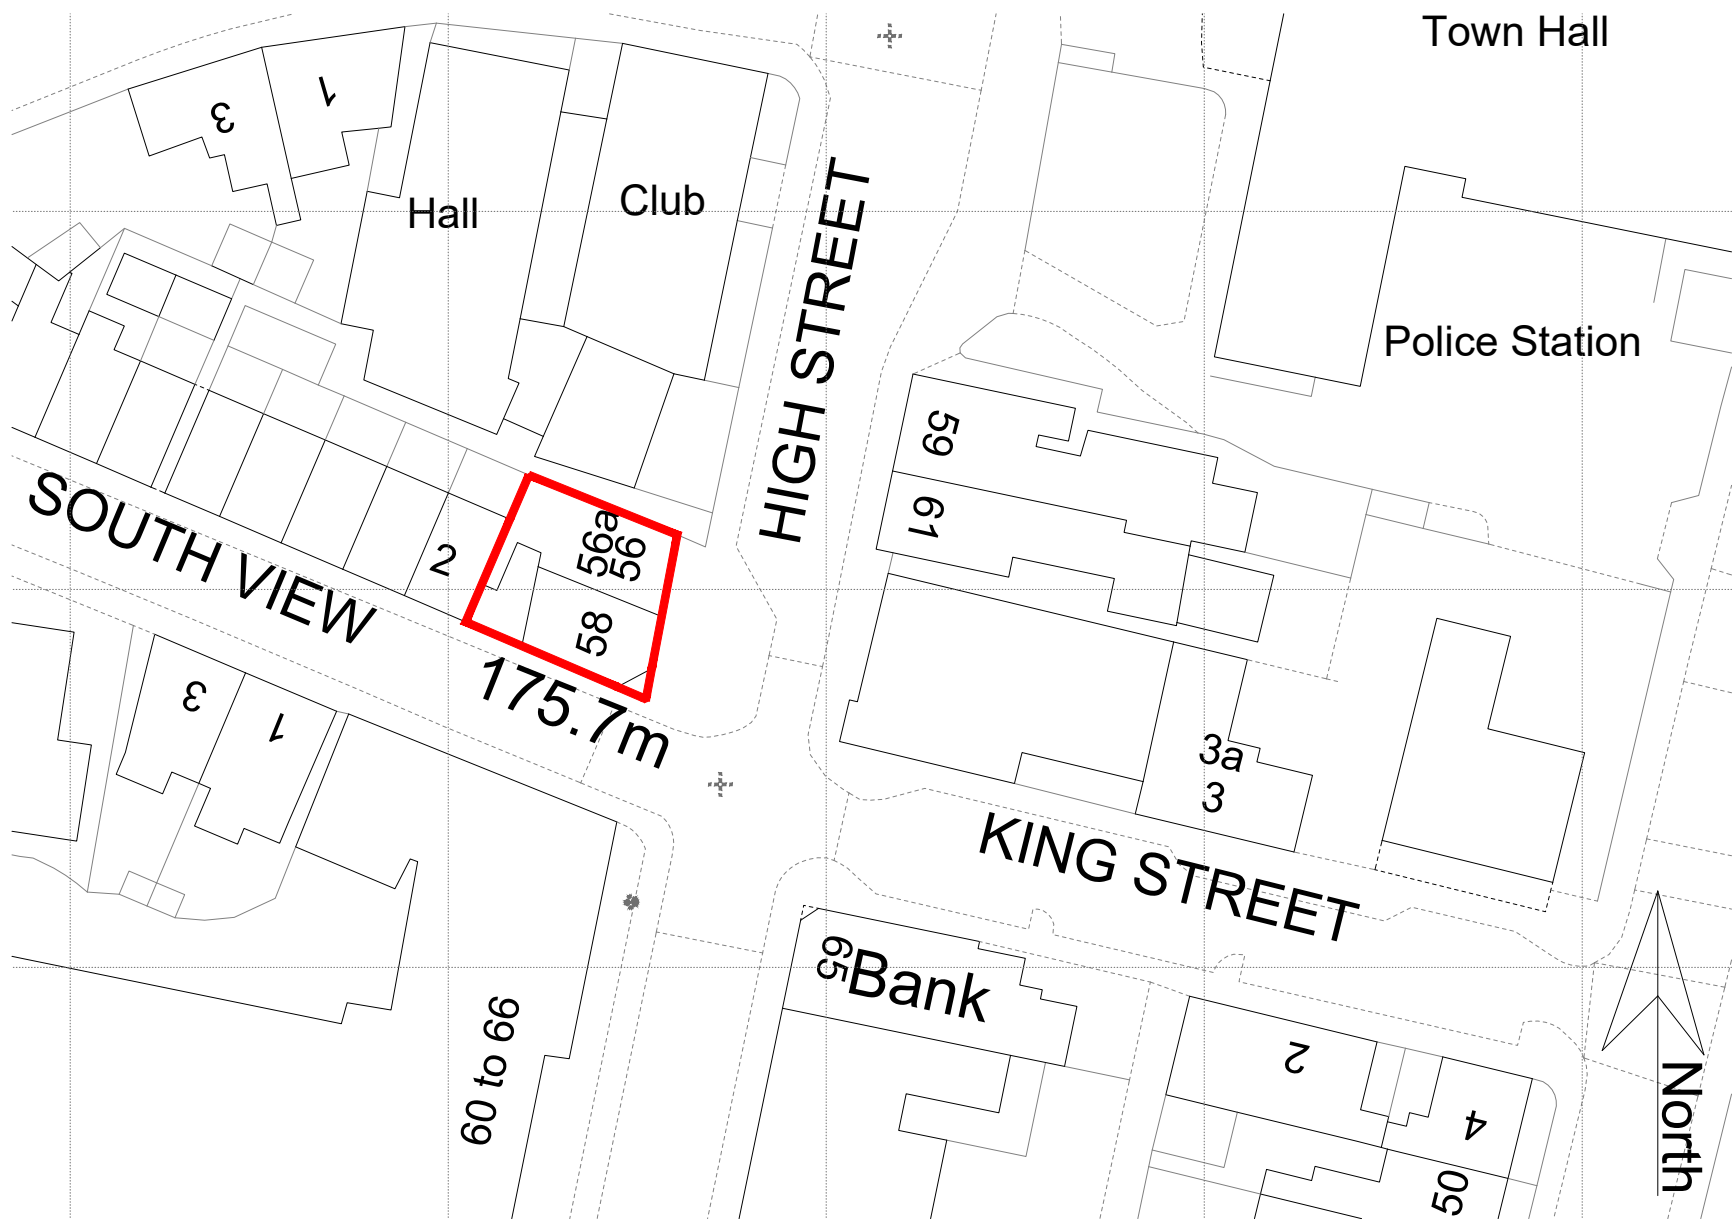

Block Plan scale 1:500 @ A1

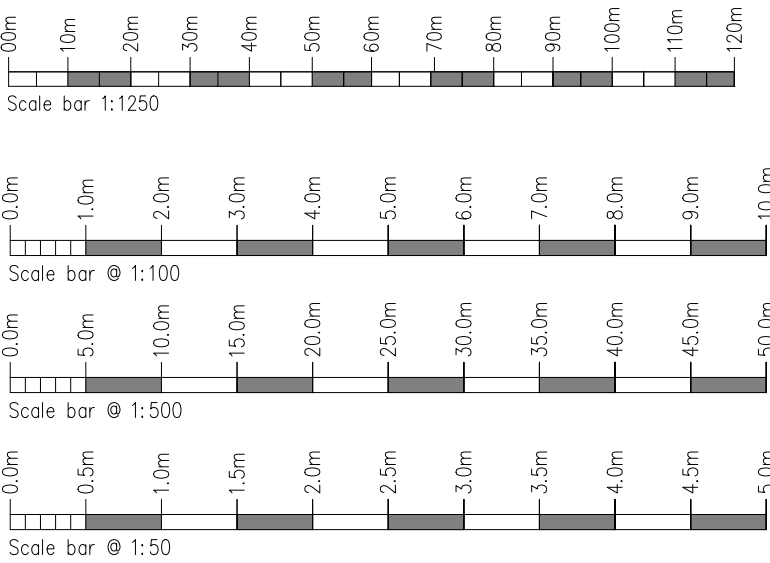

Rev.	Drawn	Comments.	Date

MAC
ARCHITECTURAL DESIGN LTD
Moorland House, 123 Moorland Road, Burslem, ST6 1JD.
T:01782 503302 E:admin@mac-arch.co.uk


Client:
Biddulph Chiropody Clinic Limited

Project:
Proposed Change of Use
at 56 & 58 High Street Biddulph
Stoke on Trent, Staffordshire.
ST8 6AR


Title:
Plans and Elevations

Status:
Planning

Paper Size A1: Date September 2025 Drawing Ref: 1940-AL01CLOPUD

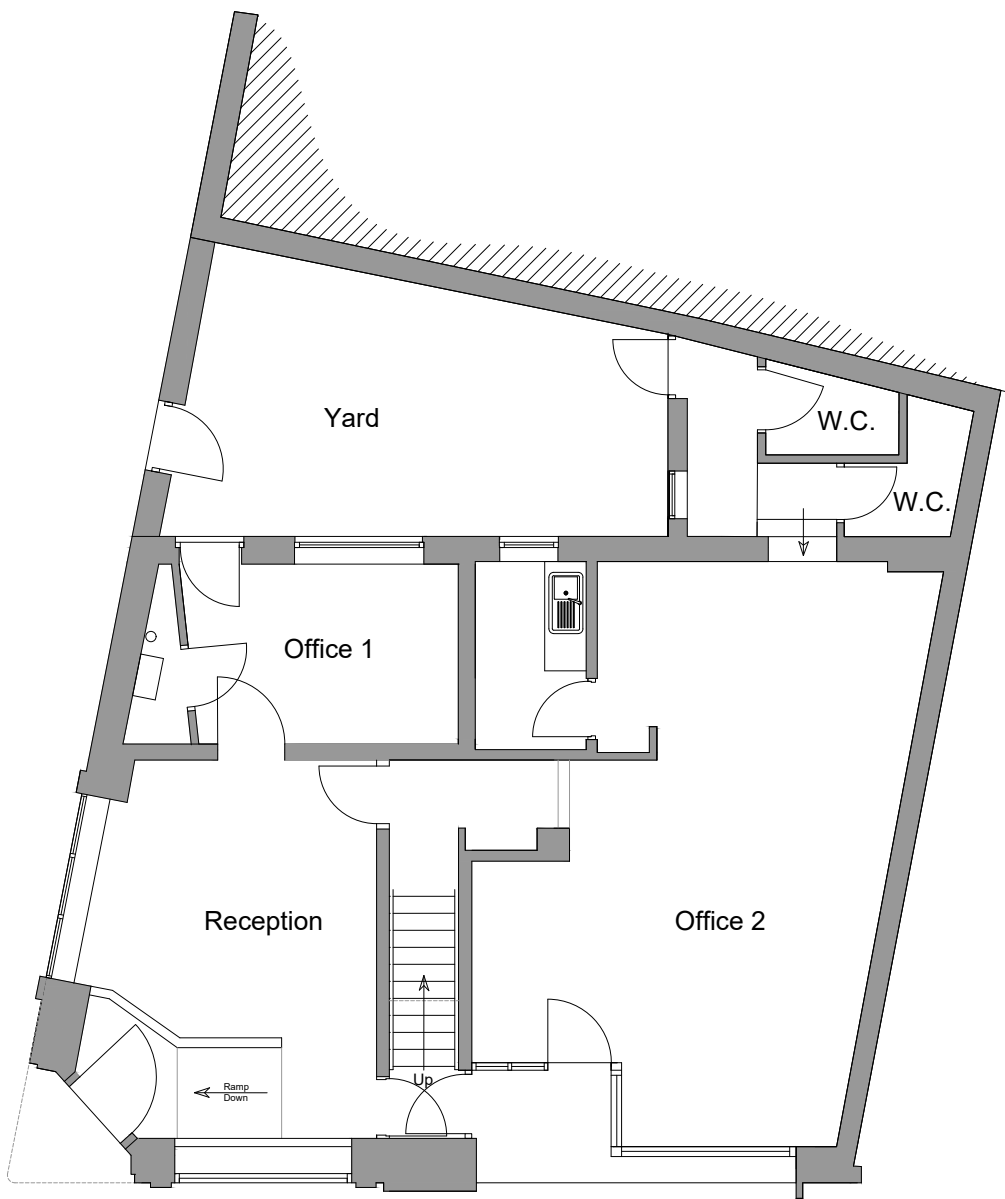

Existing Ground Floor Plan

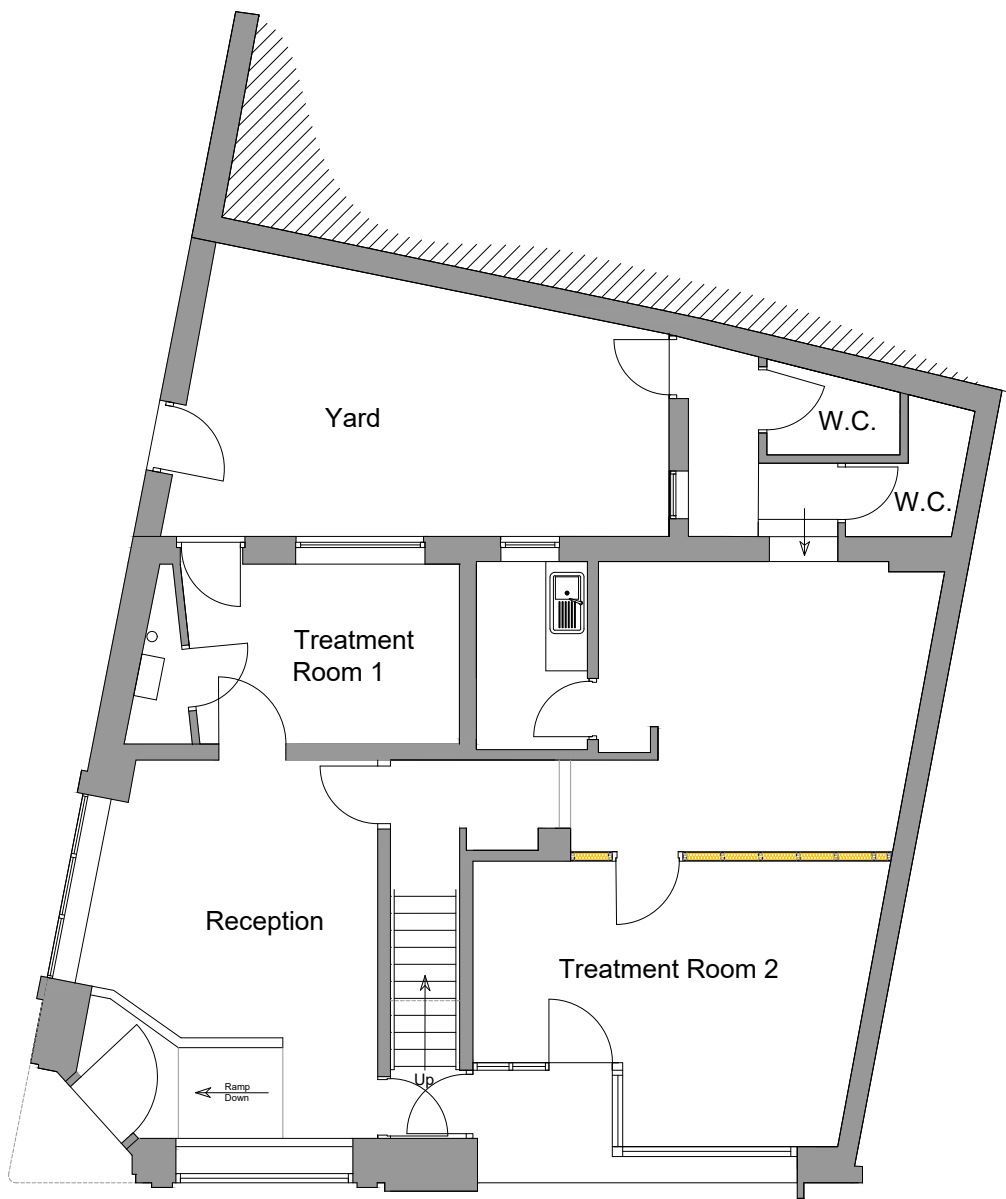

Proposed Ground Floor Plan



Location Plan scale 1:1250 @ A1

Plans & Elevations scale 1:100 @ A1