



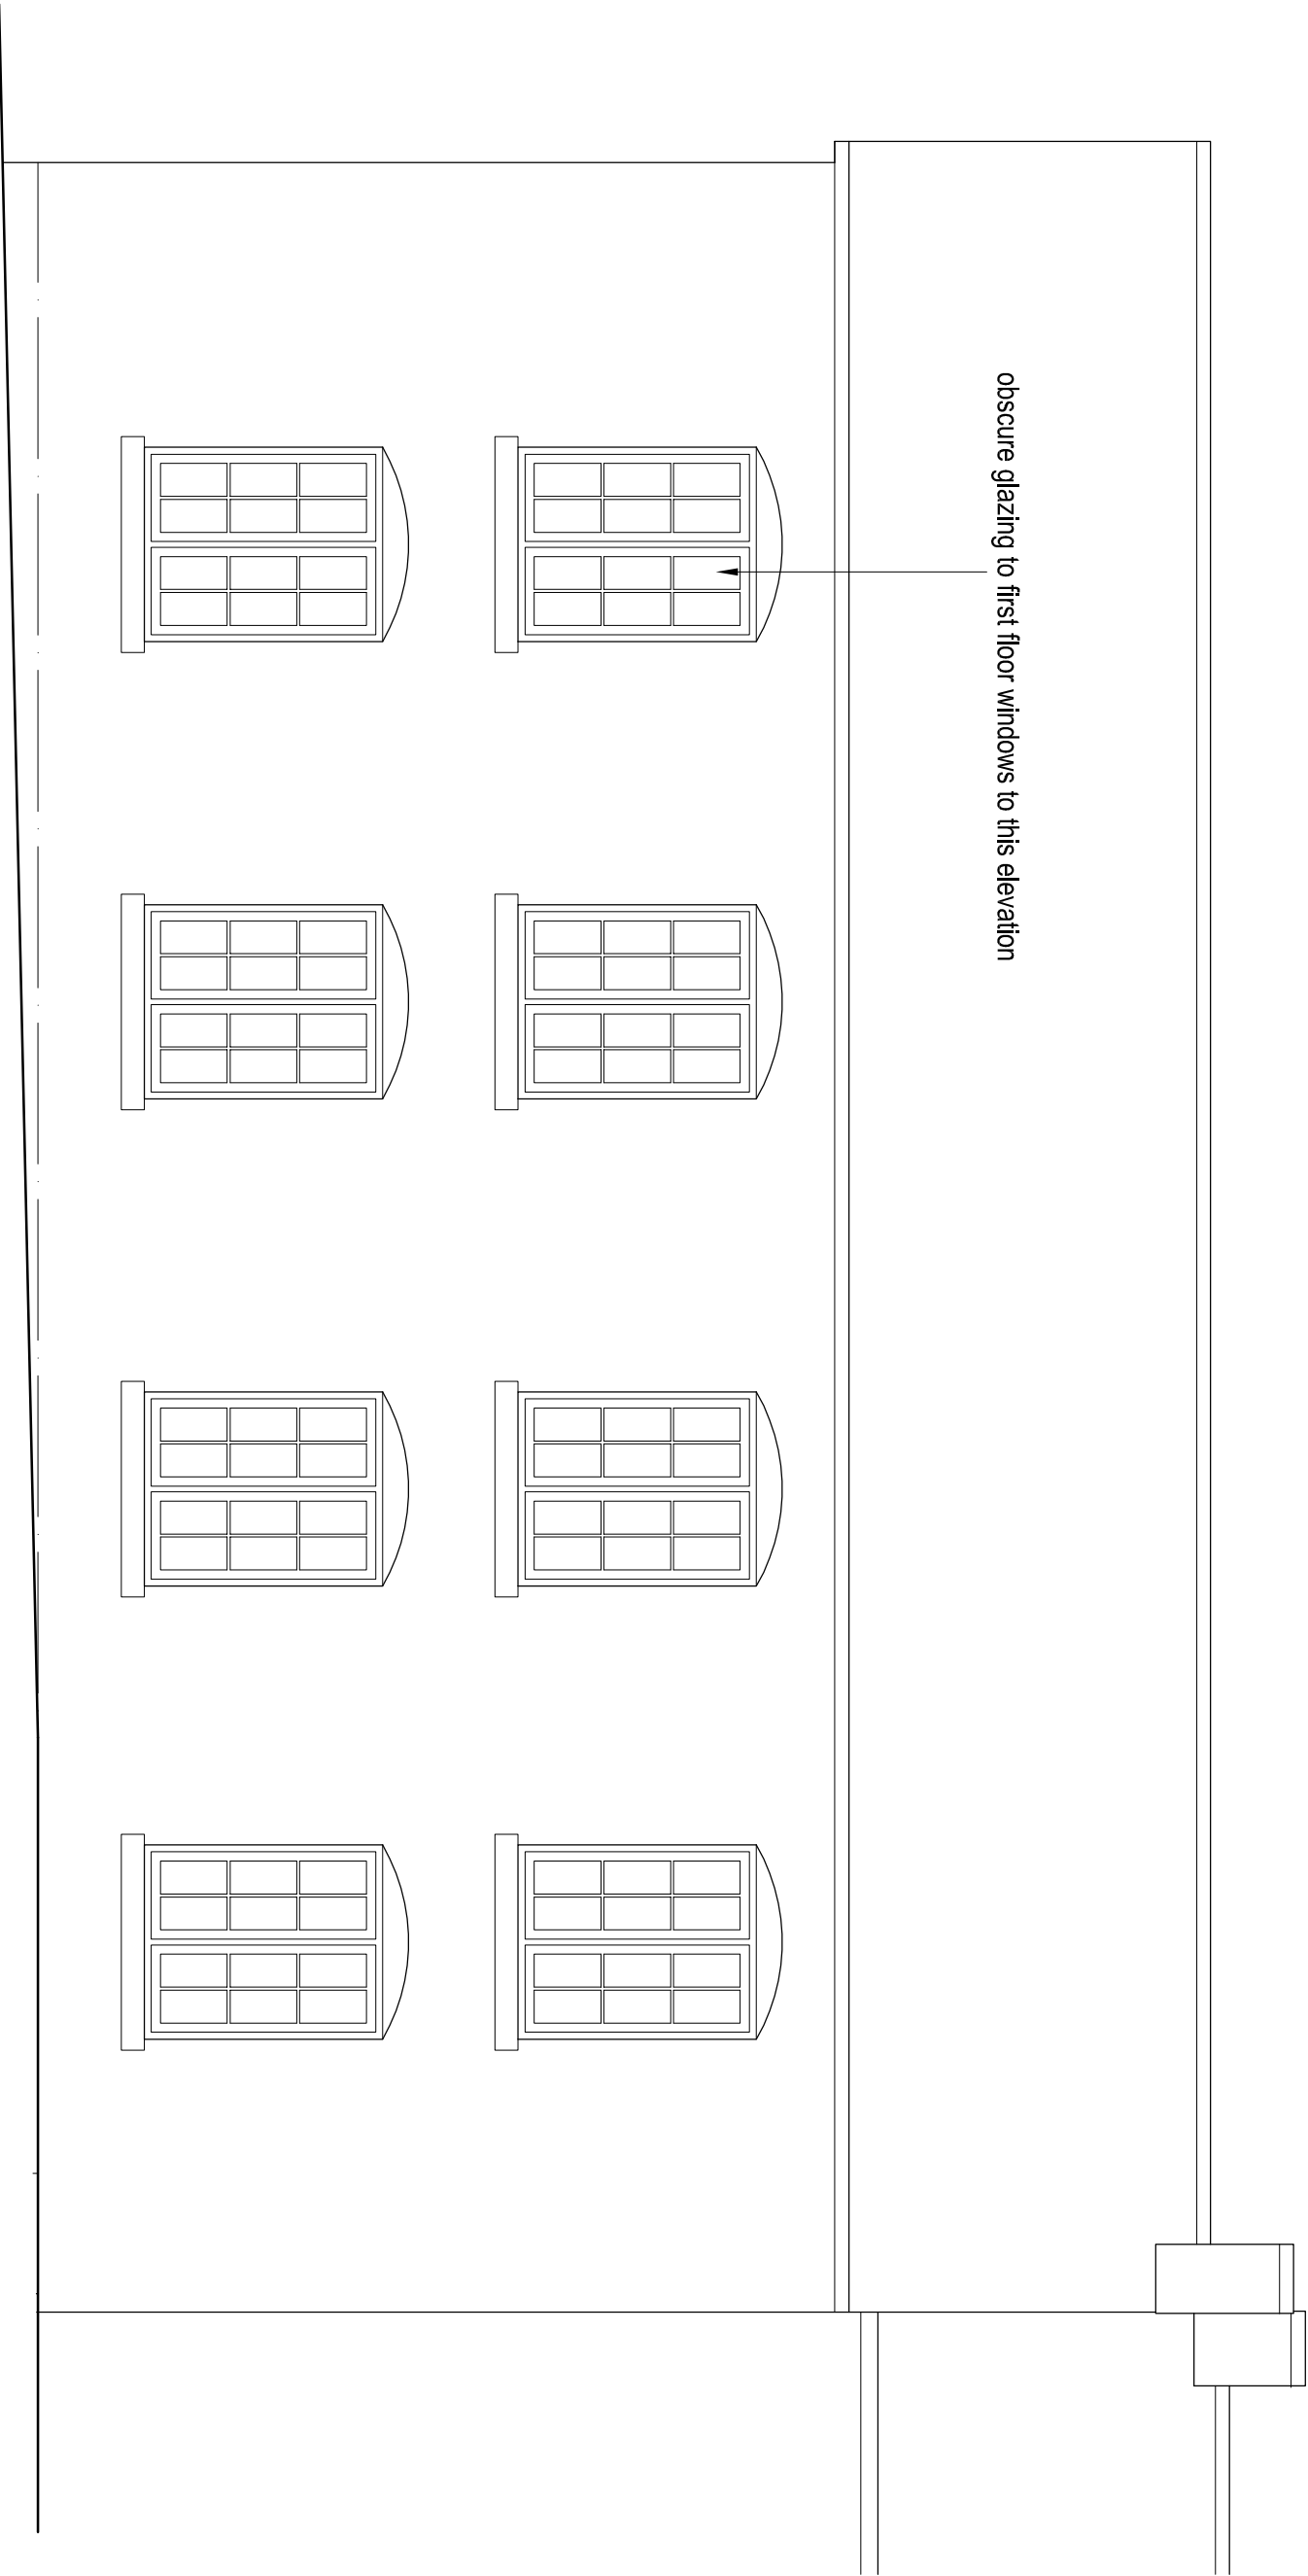

REAR ELEVATION TO CAR PARK

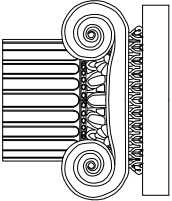

job Mill House, Oak St, Cheadle Conversion to Residential		title Rear Elevation to Car Park	
date .	scale 1/50@A3	dwg. no. MH-6	rev. B
		Ian Ankers architecture Building and Design Consultants Ryecroft Farm, Rushion Spencer, Macclesfield, SK11 0RP t 01260 546944 e ian@ianankers.co.uk w www.ianankers.co.uk	