




LEFT Side Elevation
Scale 1:50



Right Side Elevation
Scale 1:50

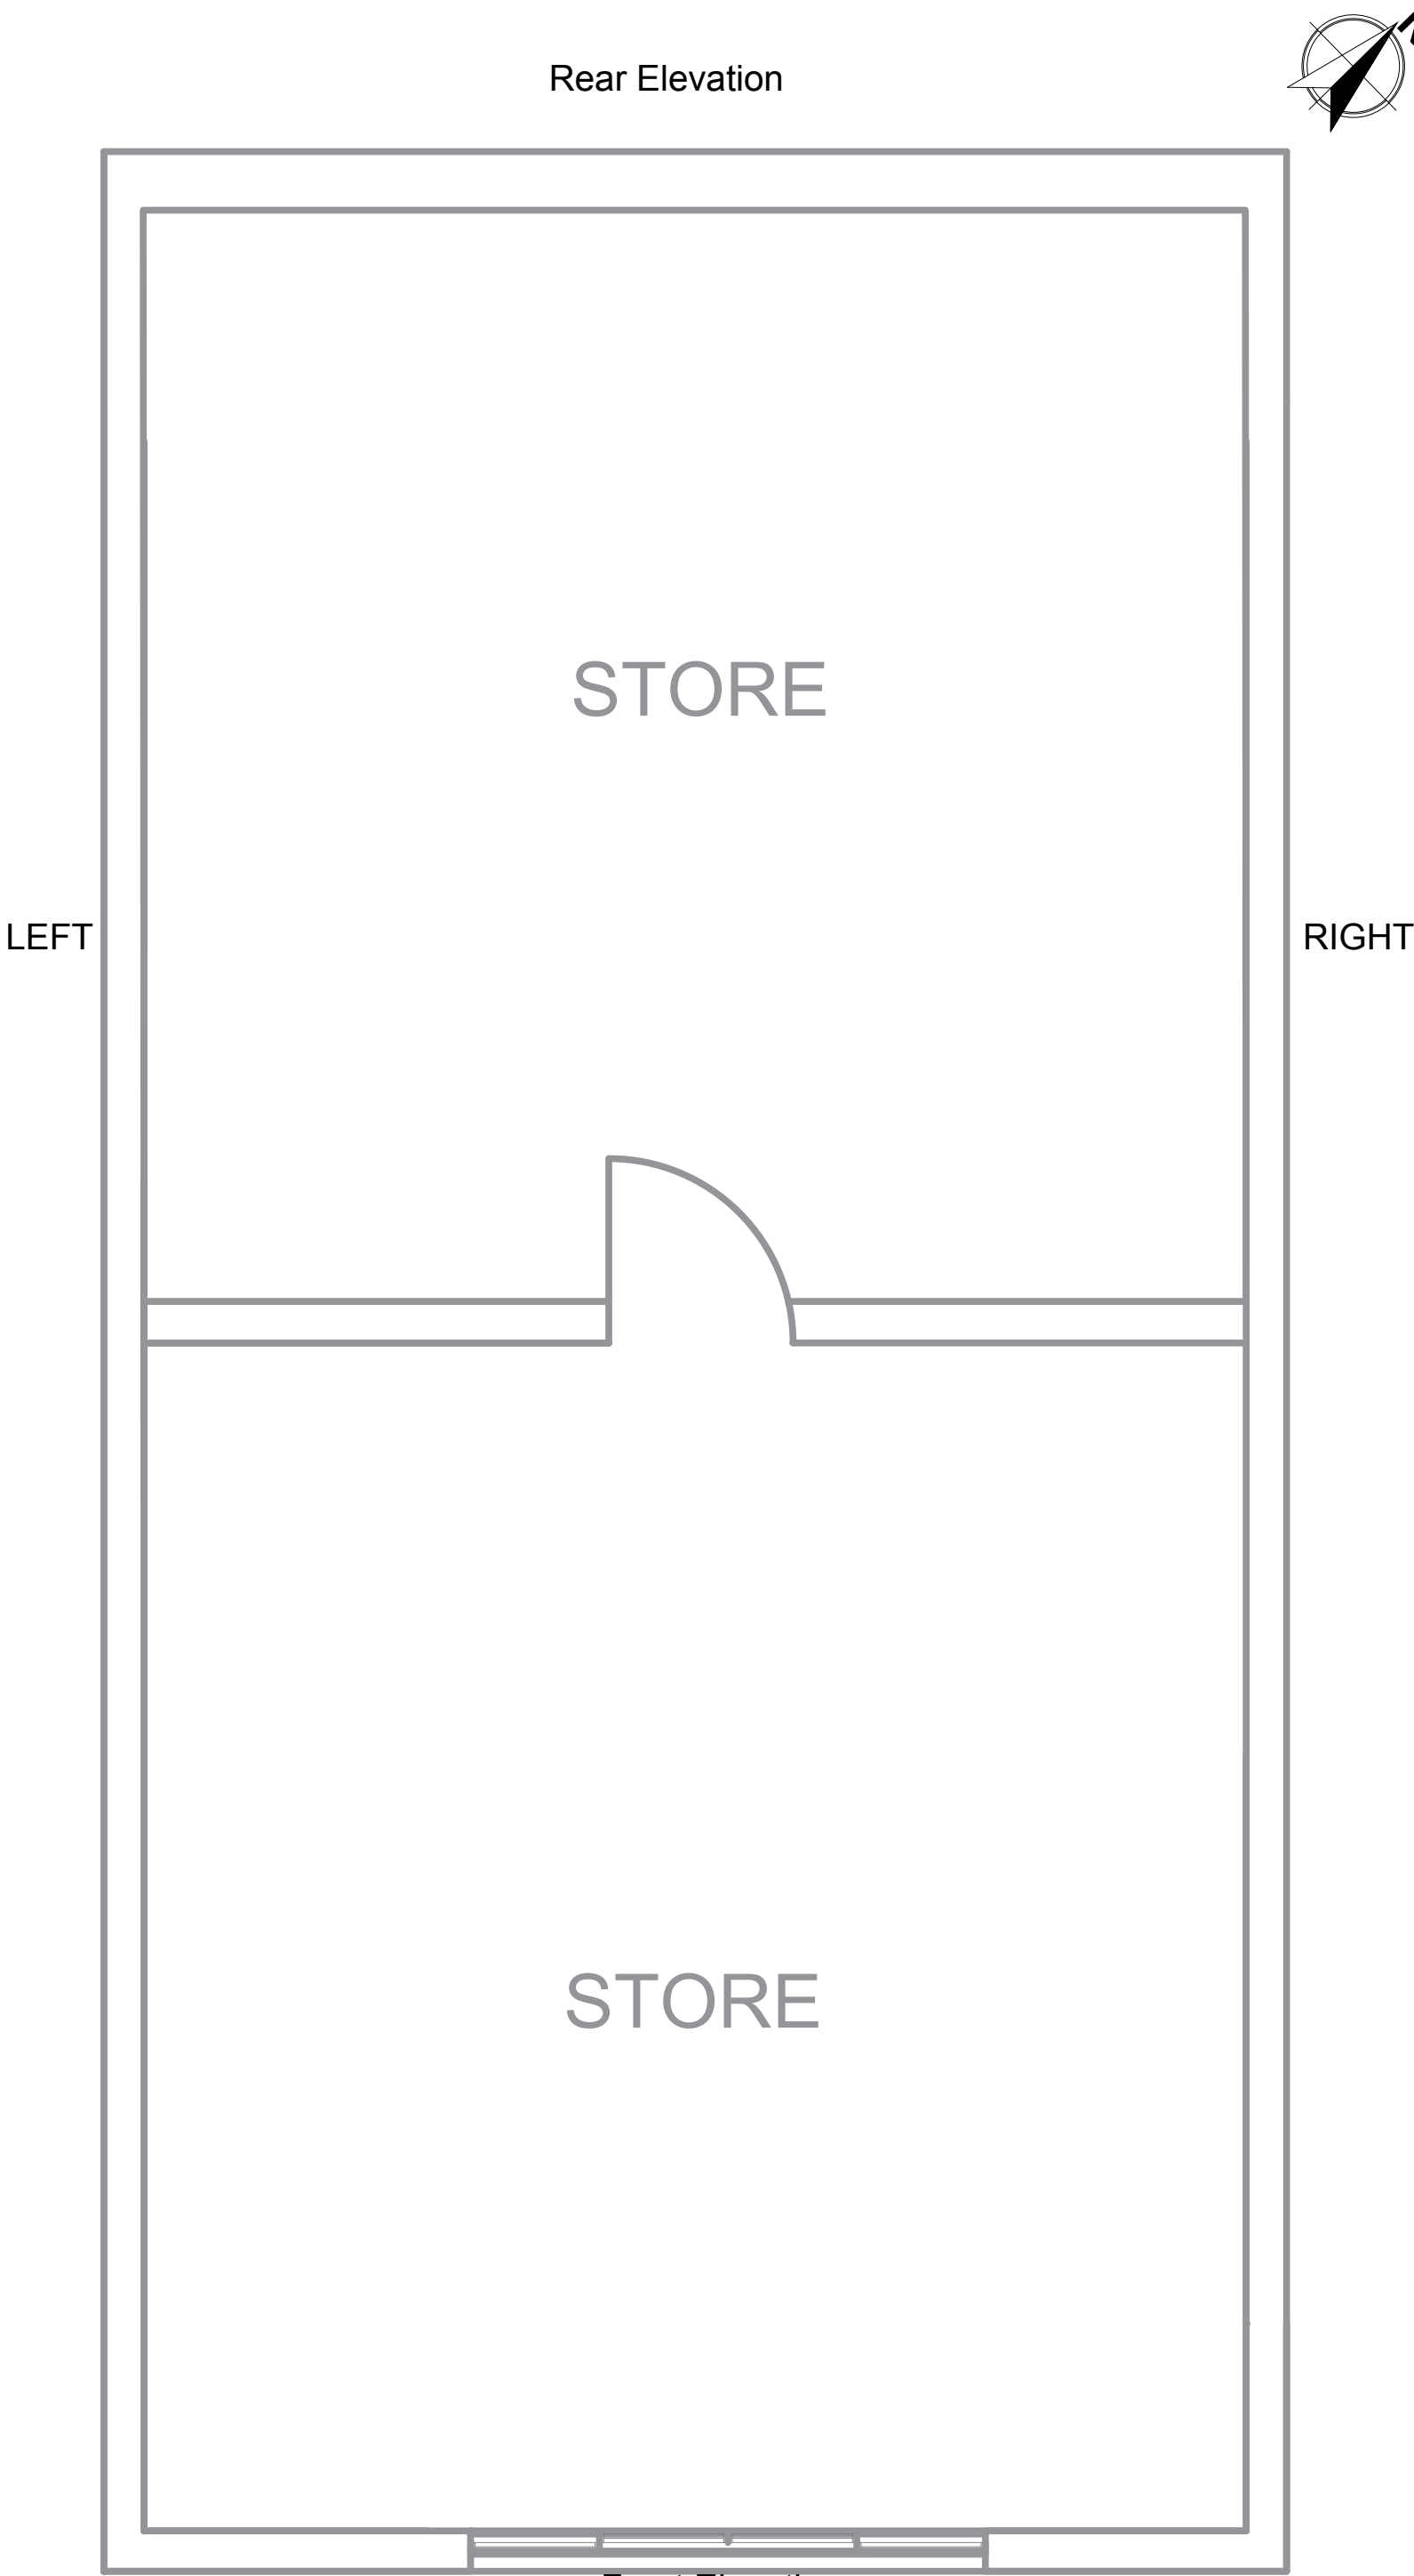

Rear Elevation

LEFT


RIGHT

STORE

STORE

Front Elevation

Ground floor
Scale 1:50

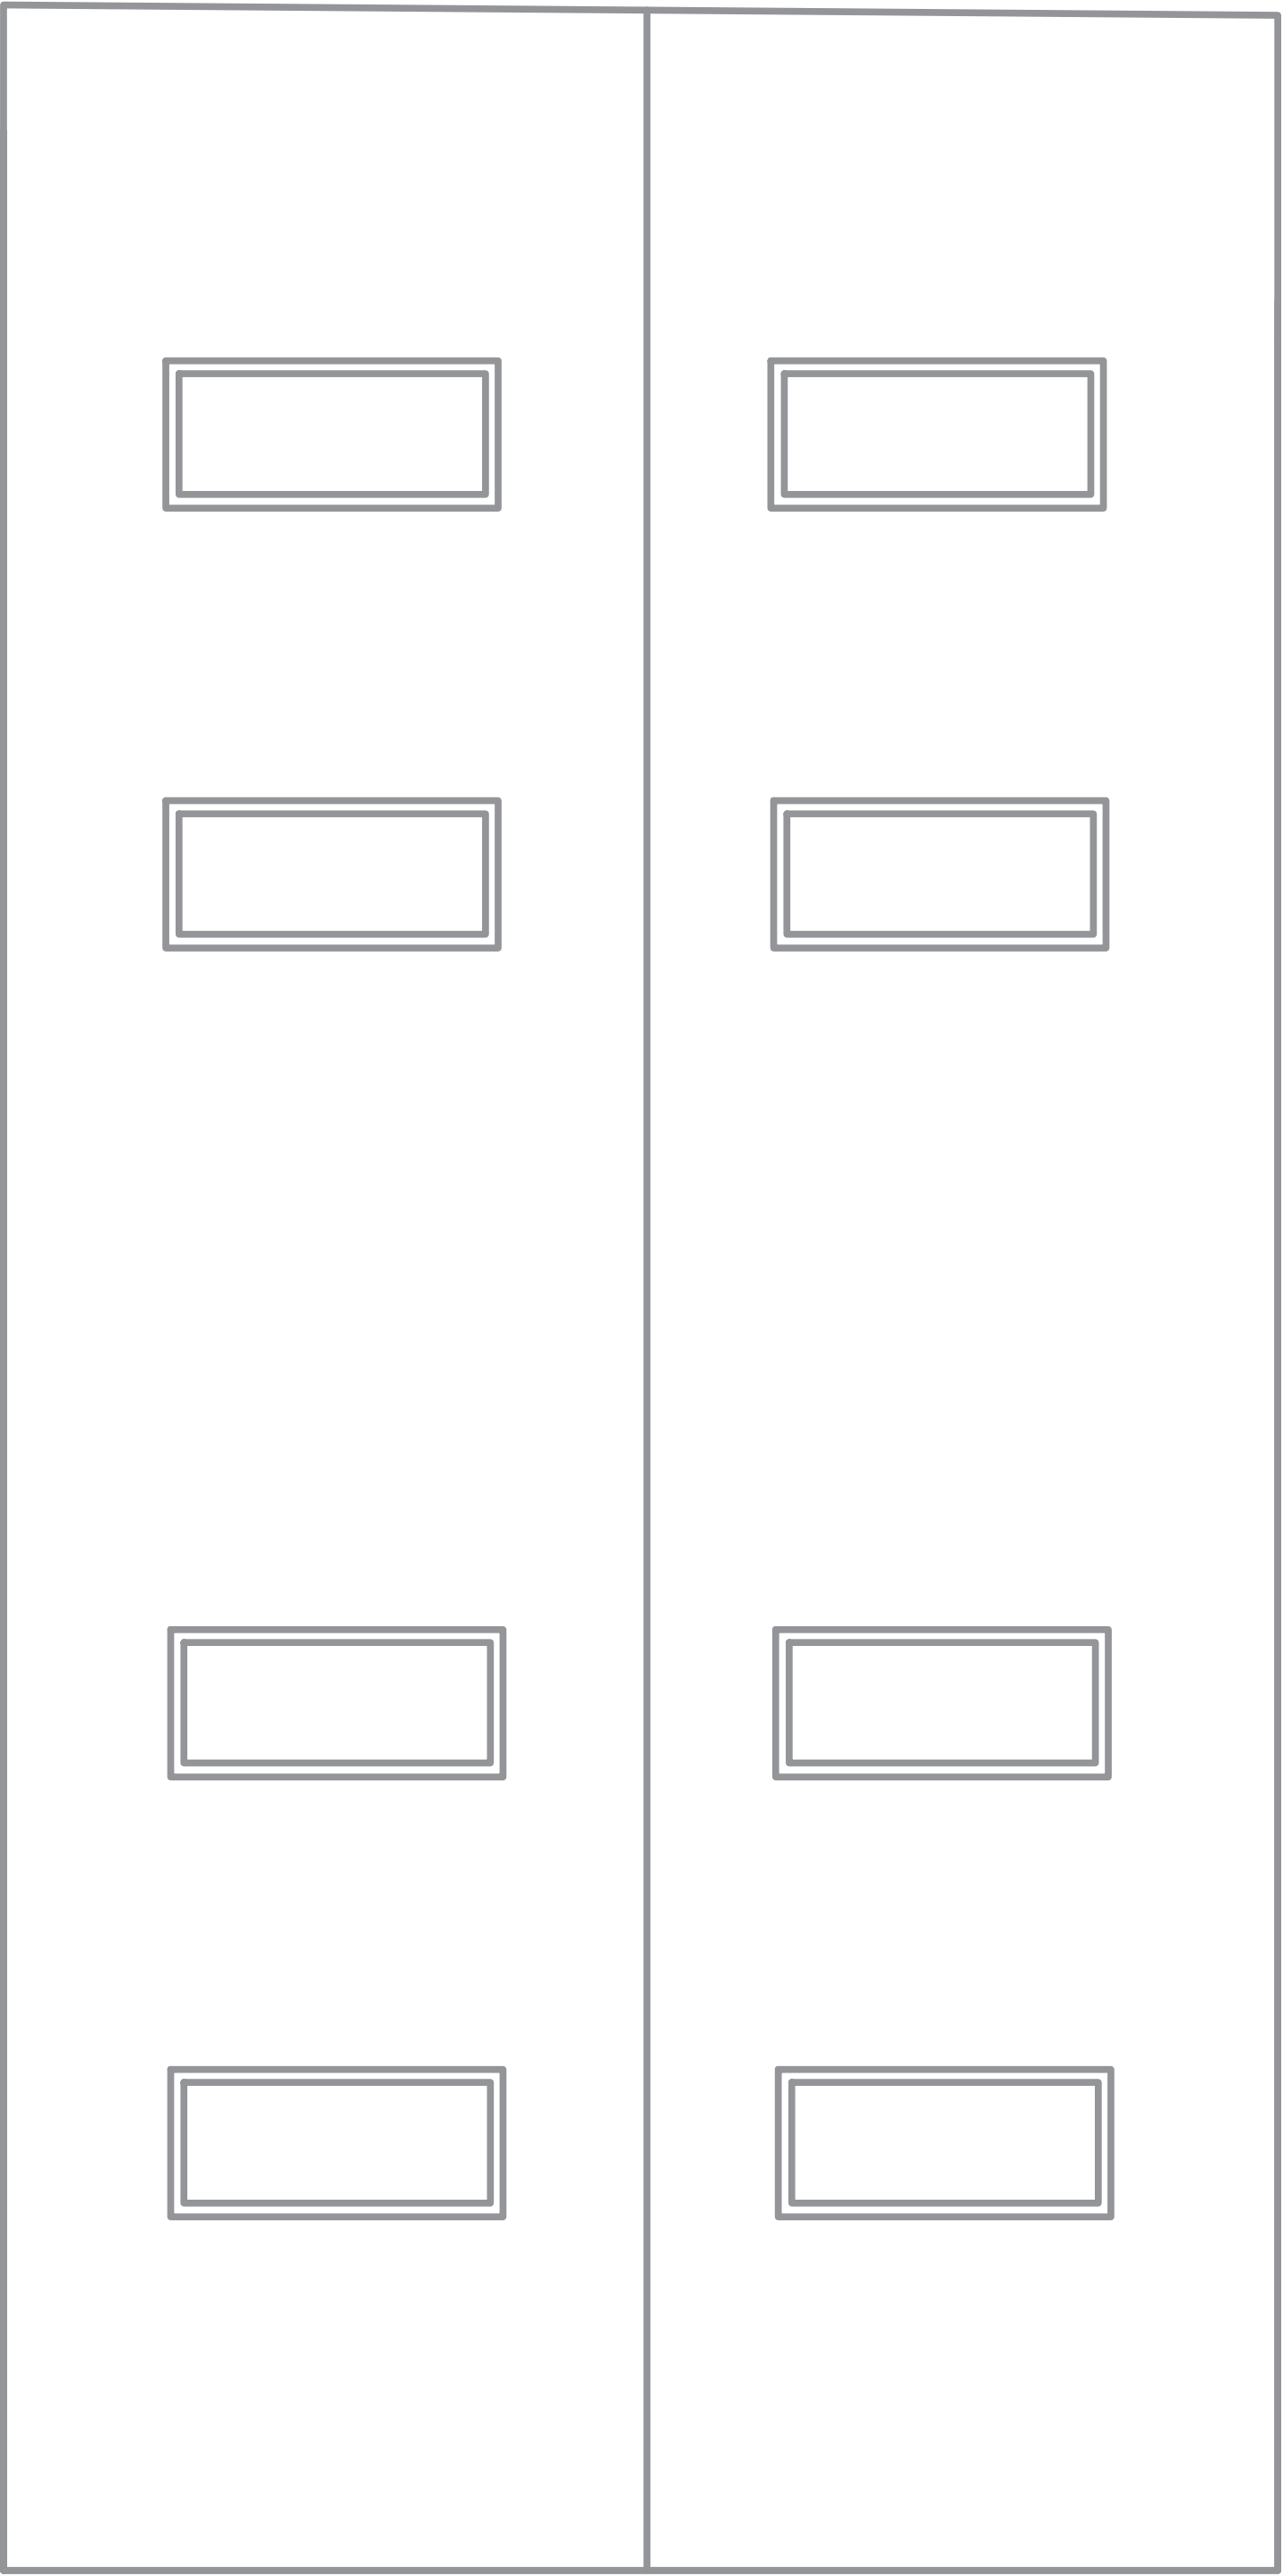

Roof plan
Scale 1:50



Front Elevation
Scale 1:50



Rear Elevation
Scale 1:50

Rev: Rev Date: 11/09/2025 Drawn By:

Rev Details:
Initial Issue

DRAWING FOR INFORMATION ONLY

Drawing No:

Scale @ A1:
As Shown

Drawing Title:
Existing Floor Plans & Elevations

Client: Mike Maryon

PROJECT:
BArn Conversion

