



LEFT Side Elevation
Scale 1:50


Right Side Elevation
Scale 1:50

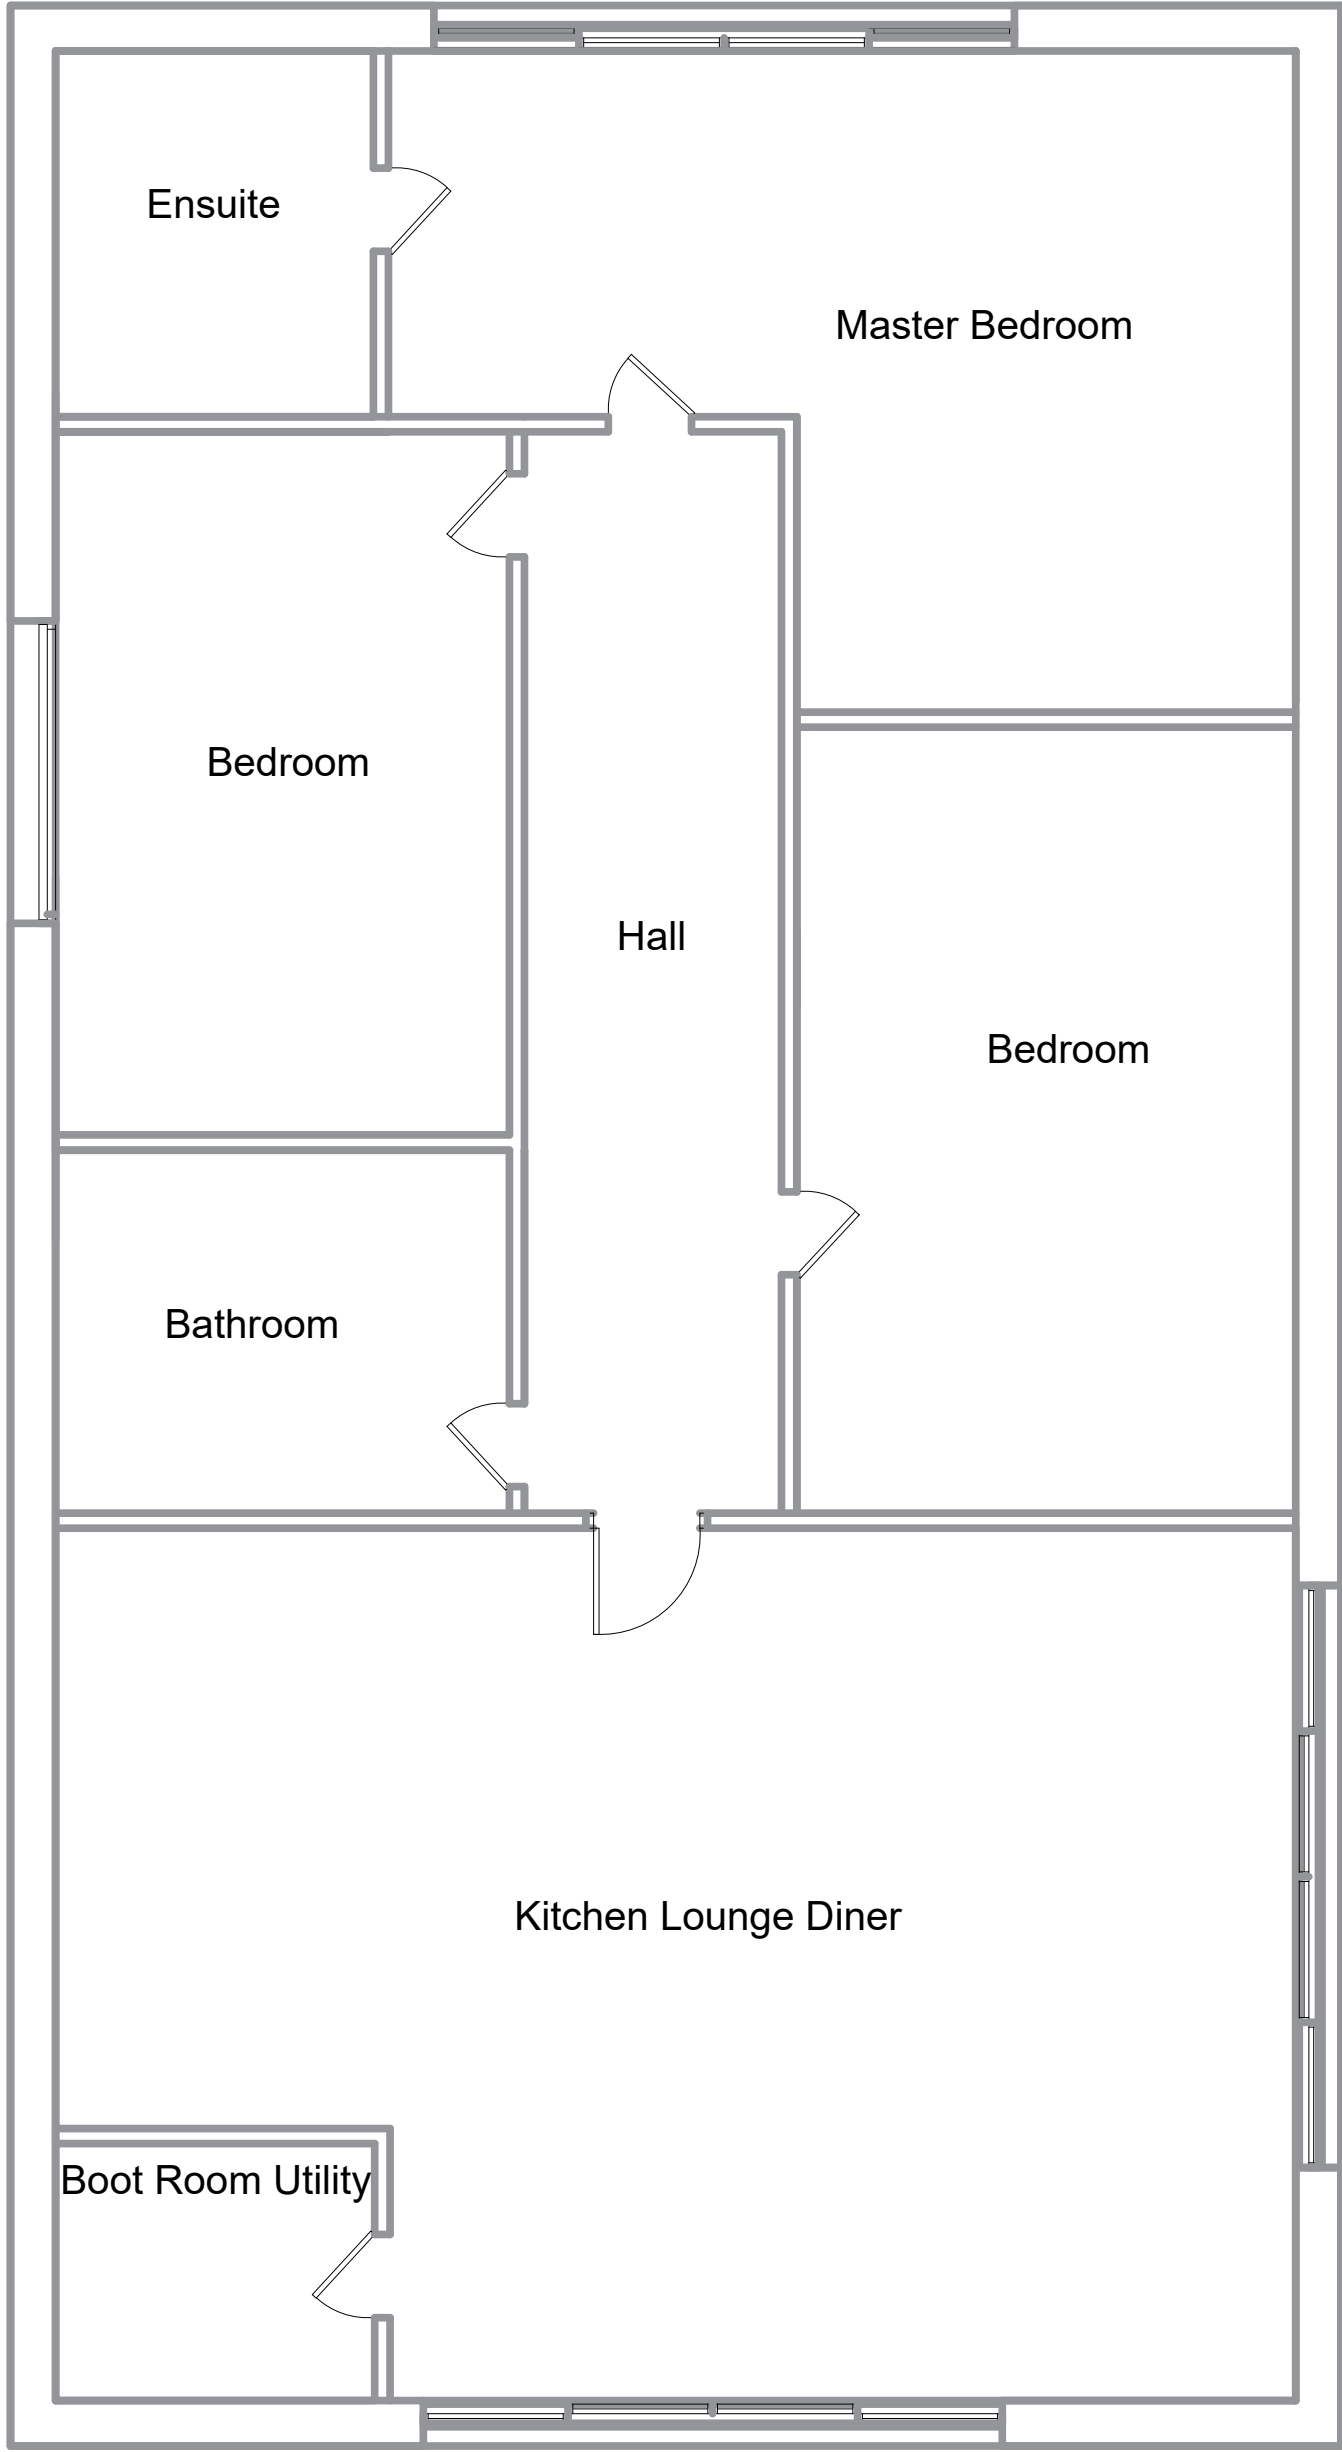


Ground floor
Scale 1:50

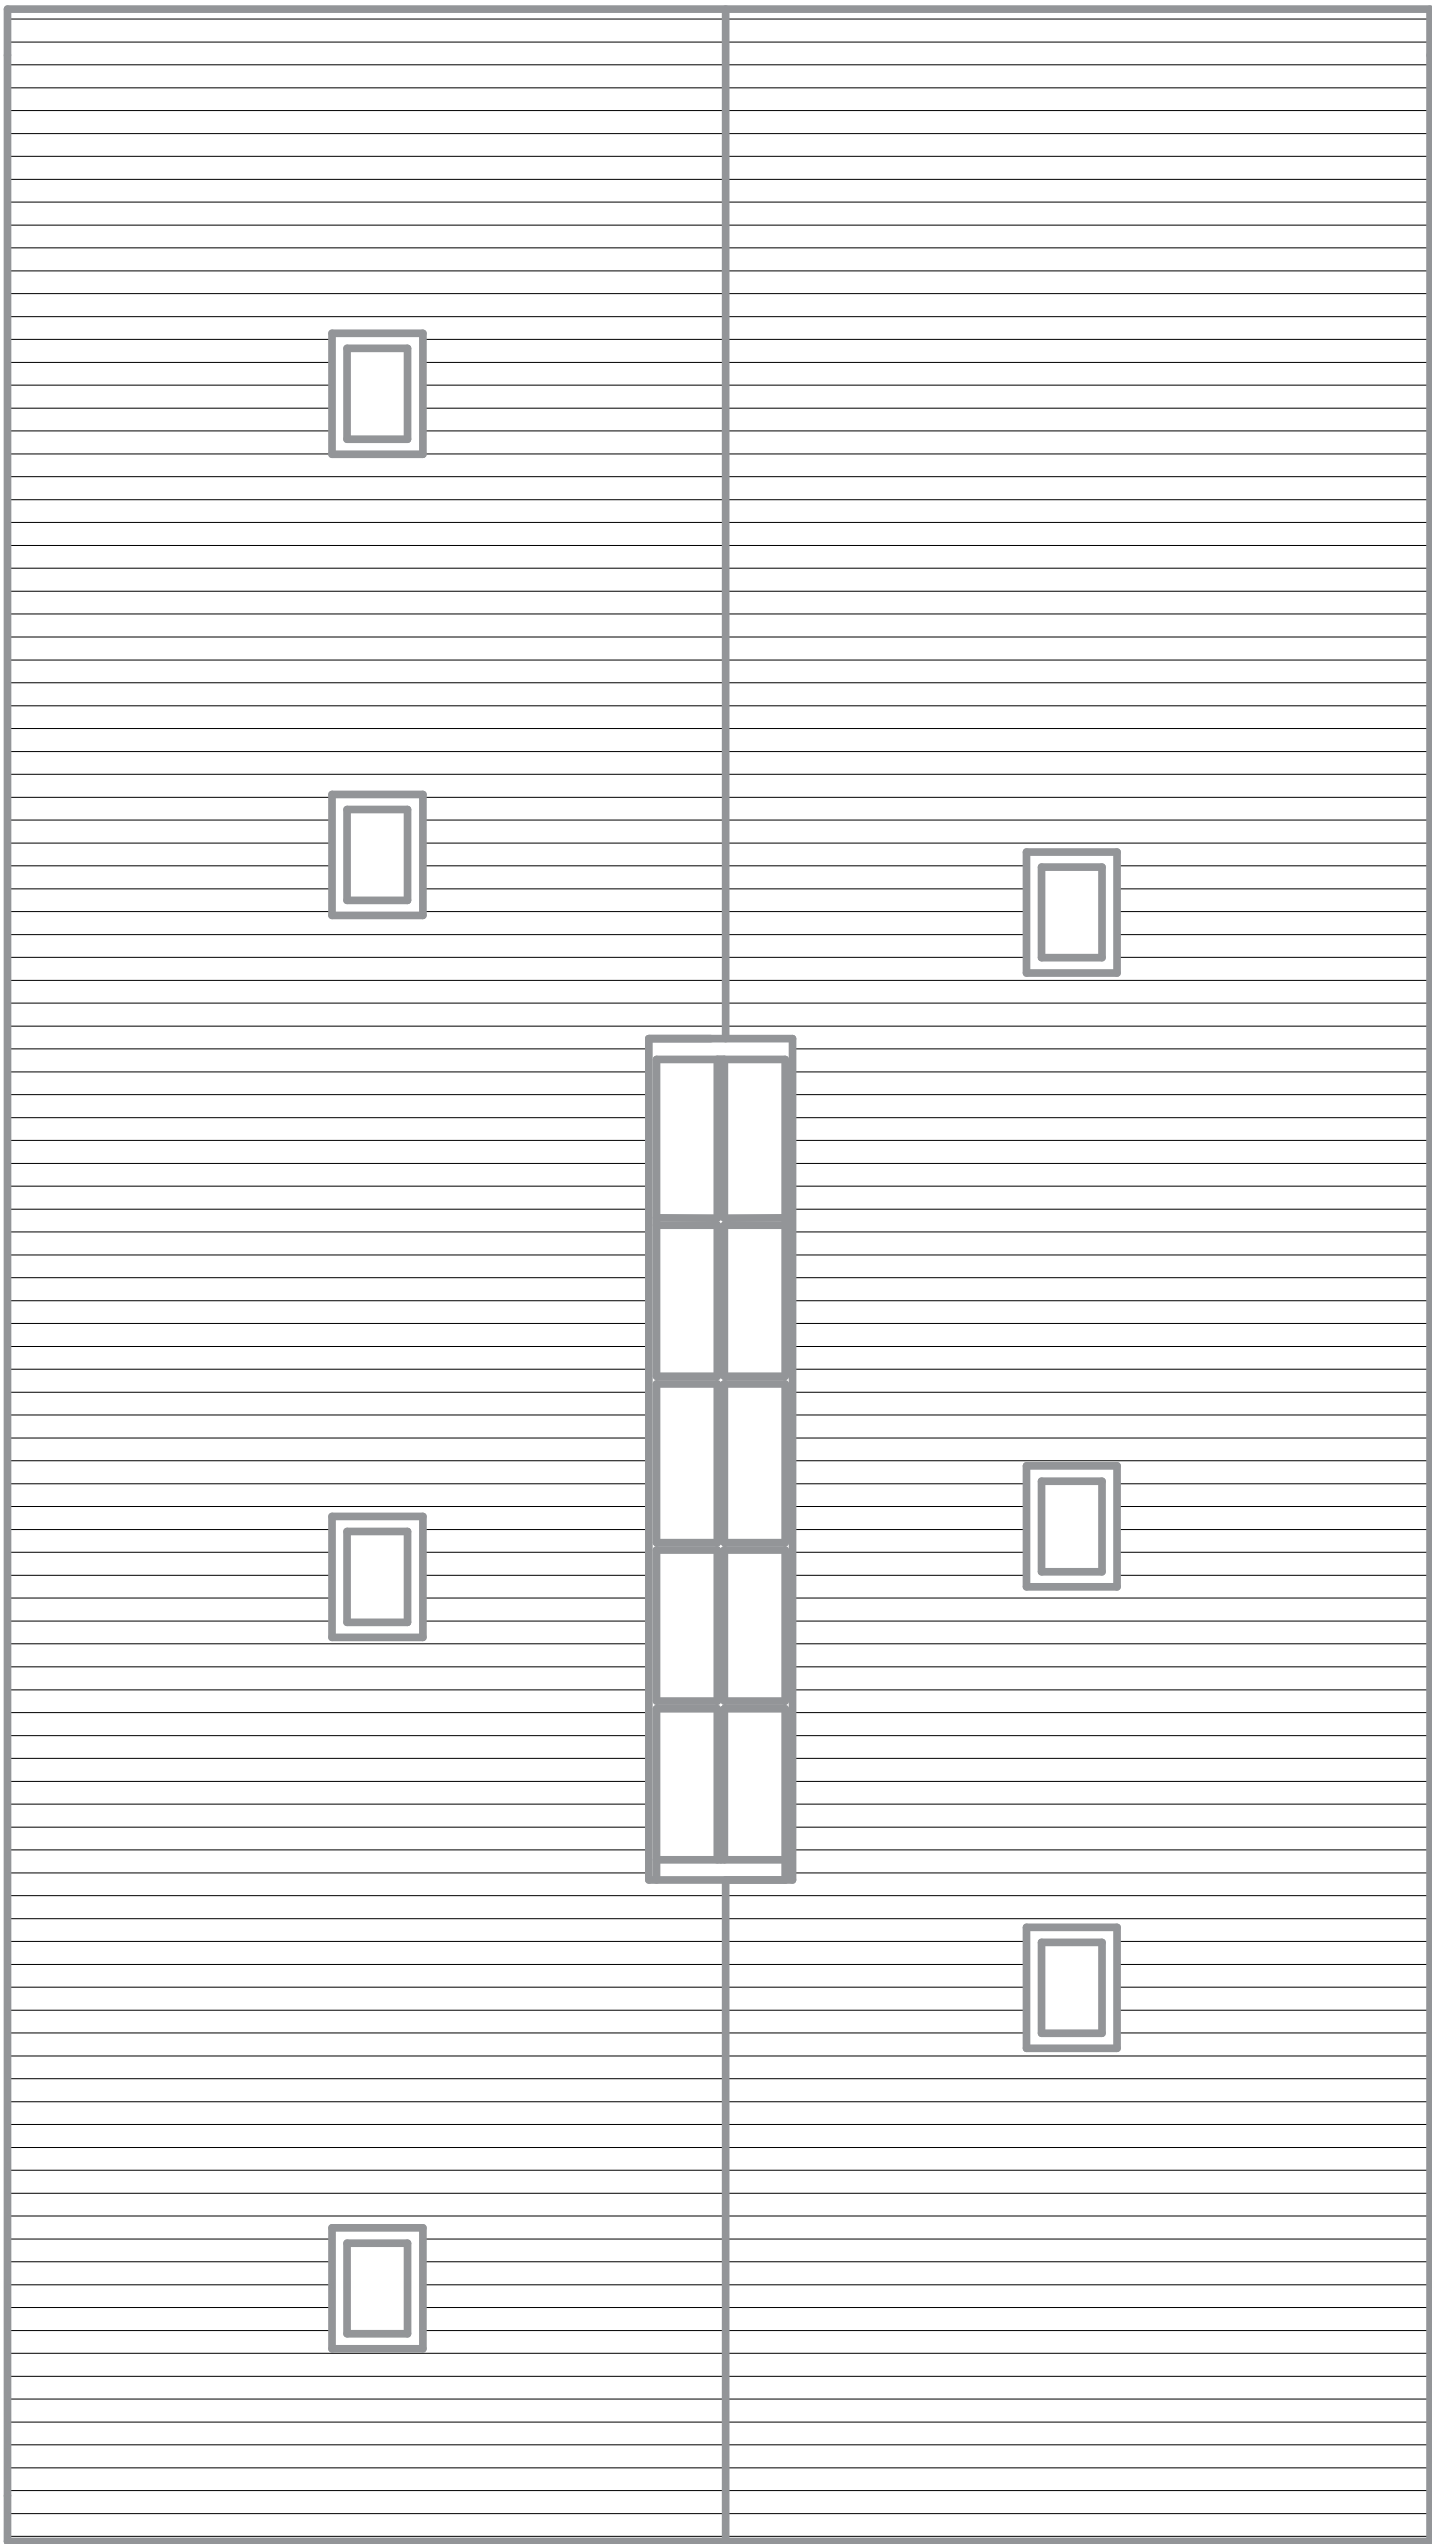

Roof plan
Scale 1:50

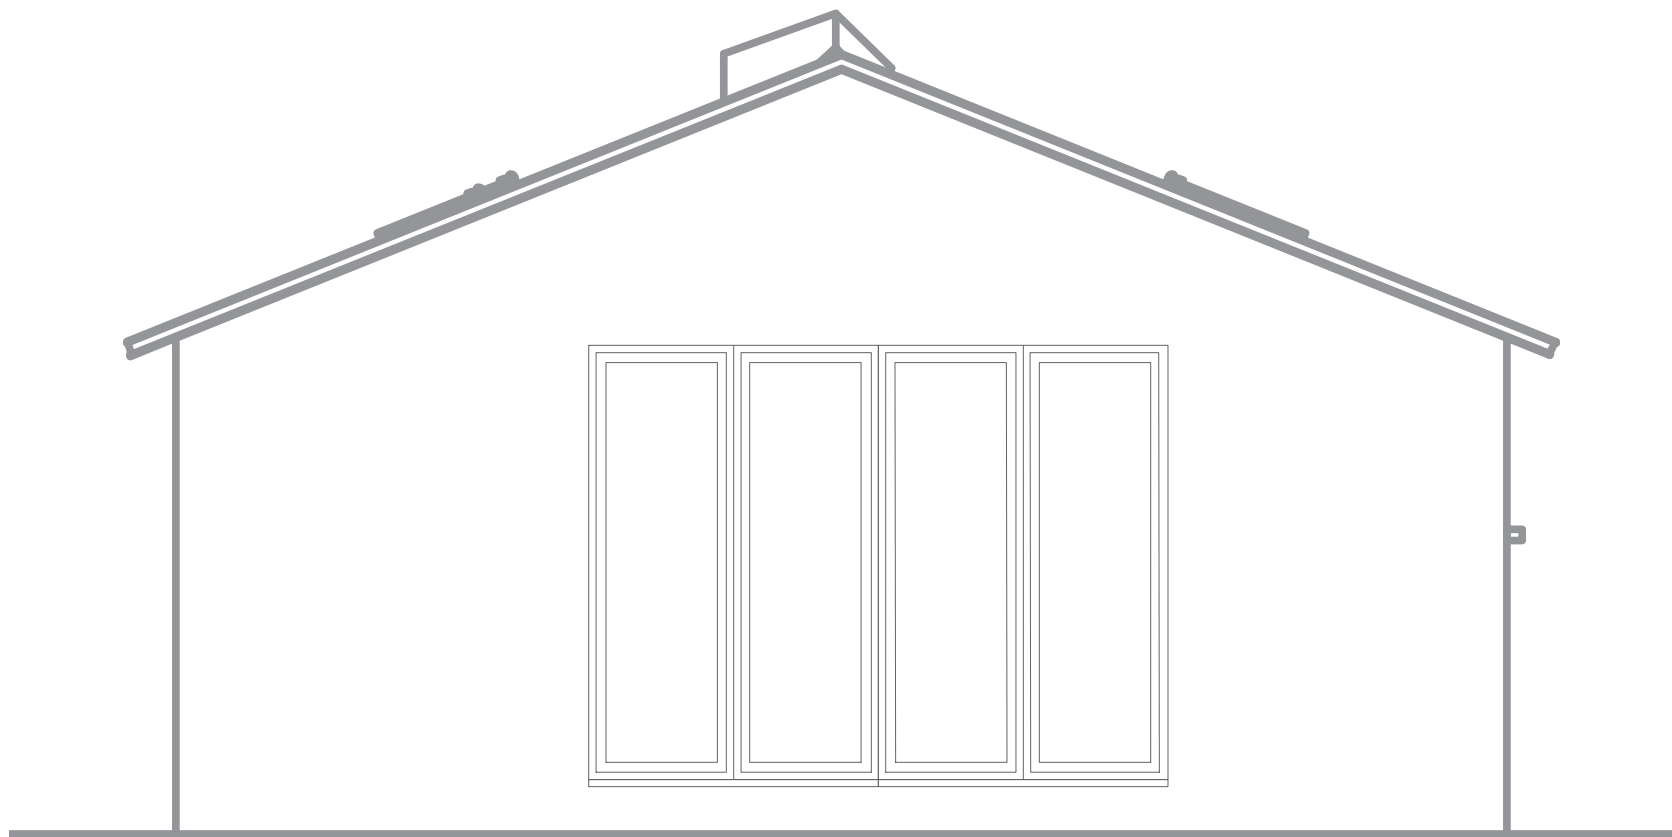

Front Elevation
Scale 1:50

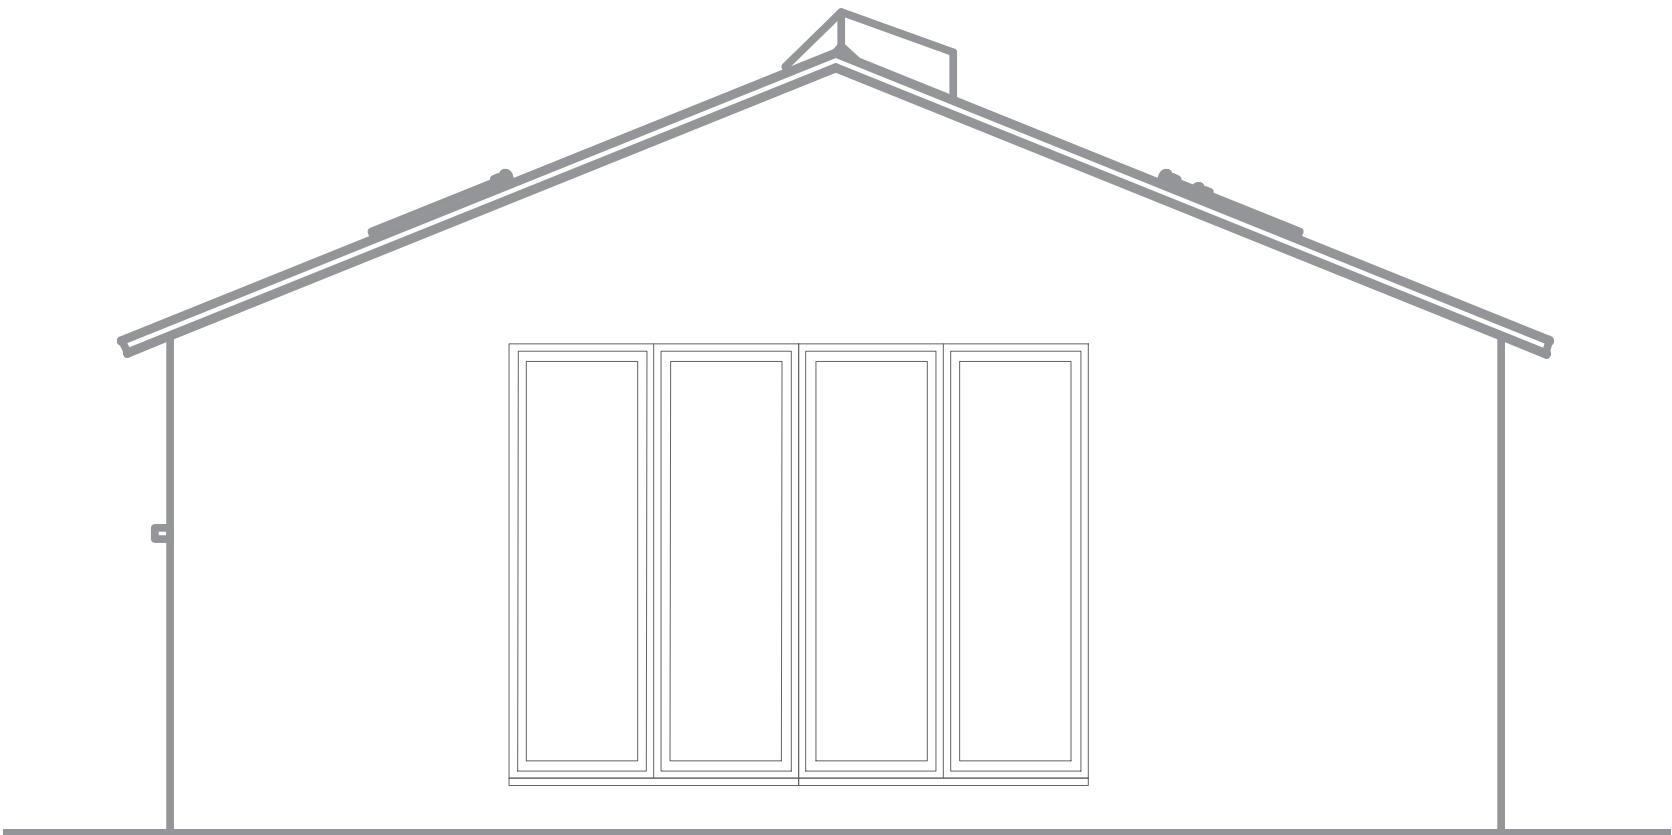

Rear Elevation
Scale 1:50

Rev: Rev Date: 11/09/2025 Drawn By:

Rev Details:
Initial Issue

DRAWING FOR INFORMATION ONLY