



This drawing is the copyright of Forefront Development Consulting Ltd and should not be reproduced without our written consent.

The contractor is to check dimensions and levels on site prior to the commencement of works. Any discrepancies are to be reported immediately.

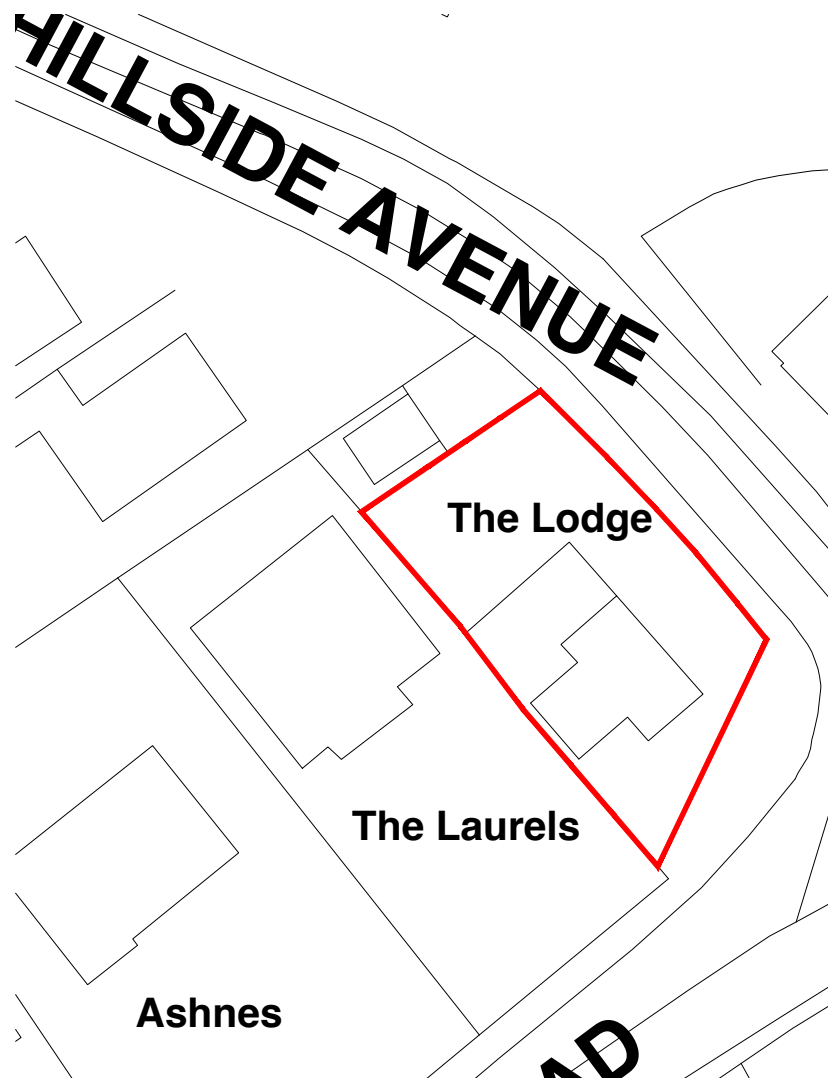

EXISTING SITE PLAN - 1:500

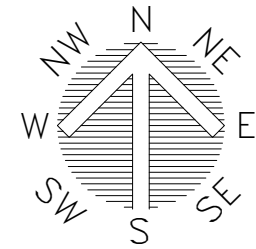

EXISTING LOCATION PLAN - 1:1250



FOREFRONT
DEVELOPMENT CONSULTING

4 Ridge House, Ridge House Drive, Festival Park, S-O-T. ST1 5SJ
Office 01782 216912 WWW.FOREFRONTDC.COM

CLIENT

MR R BRINDLEY

PROJECT

Proposed single storey rear extension forming
rehabilitation gym at The Lodge, 257 Leek New
Road, Endon, Staffs. ST9 9HQ

TITLE

Existing Ground Floor Plan and Elevations
Crown copyright and Ordnance Survey 0100031673

SCALE

1:50 @ A1

DRG NO.

25-RB-01

REV.

DRAWN

ATG

DATE

30 / 07 / 25

DESCRIPTION

DATE


PLANNING



EXISTING FRONT ELEVATION




EXISTING REAR ELEVATION

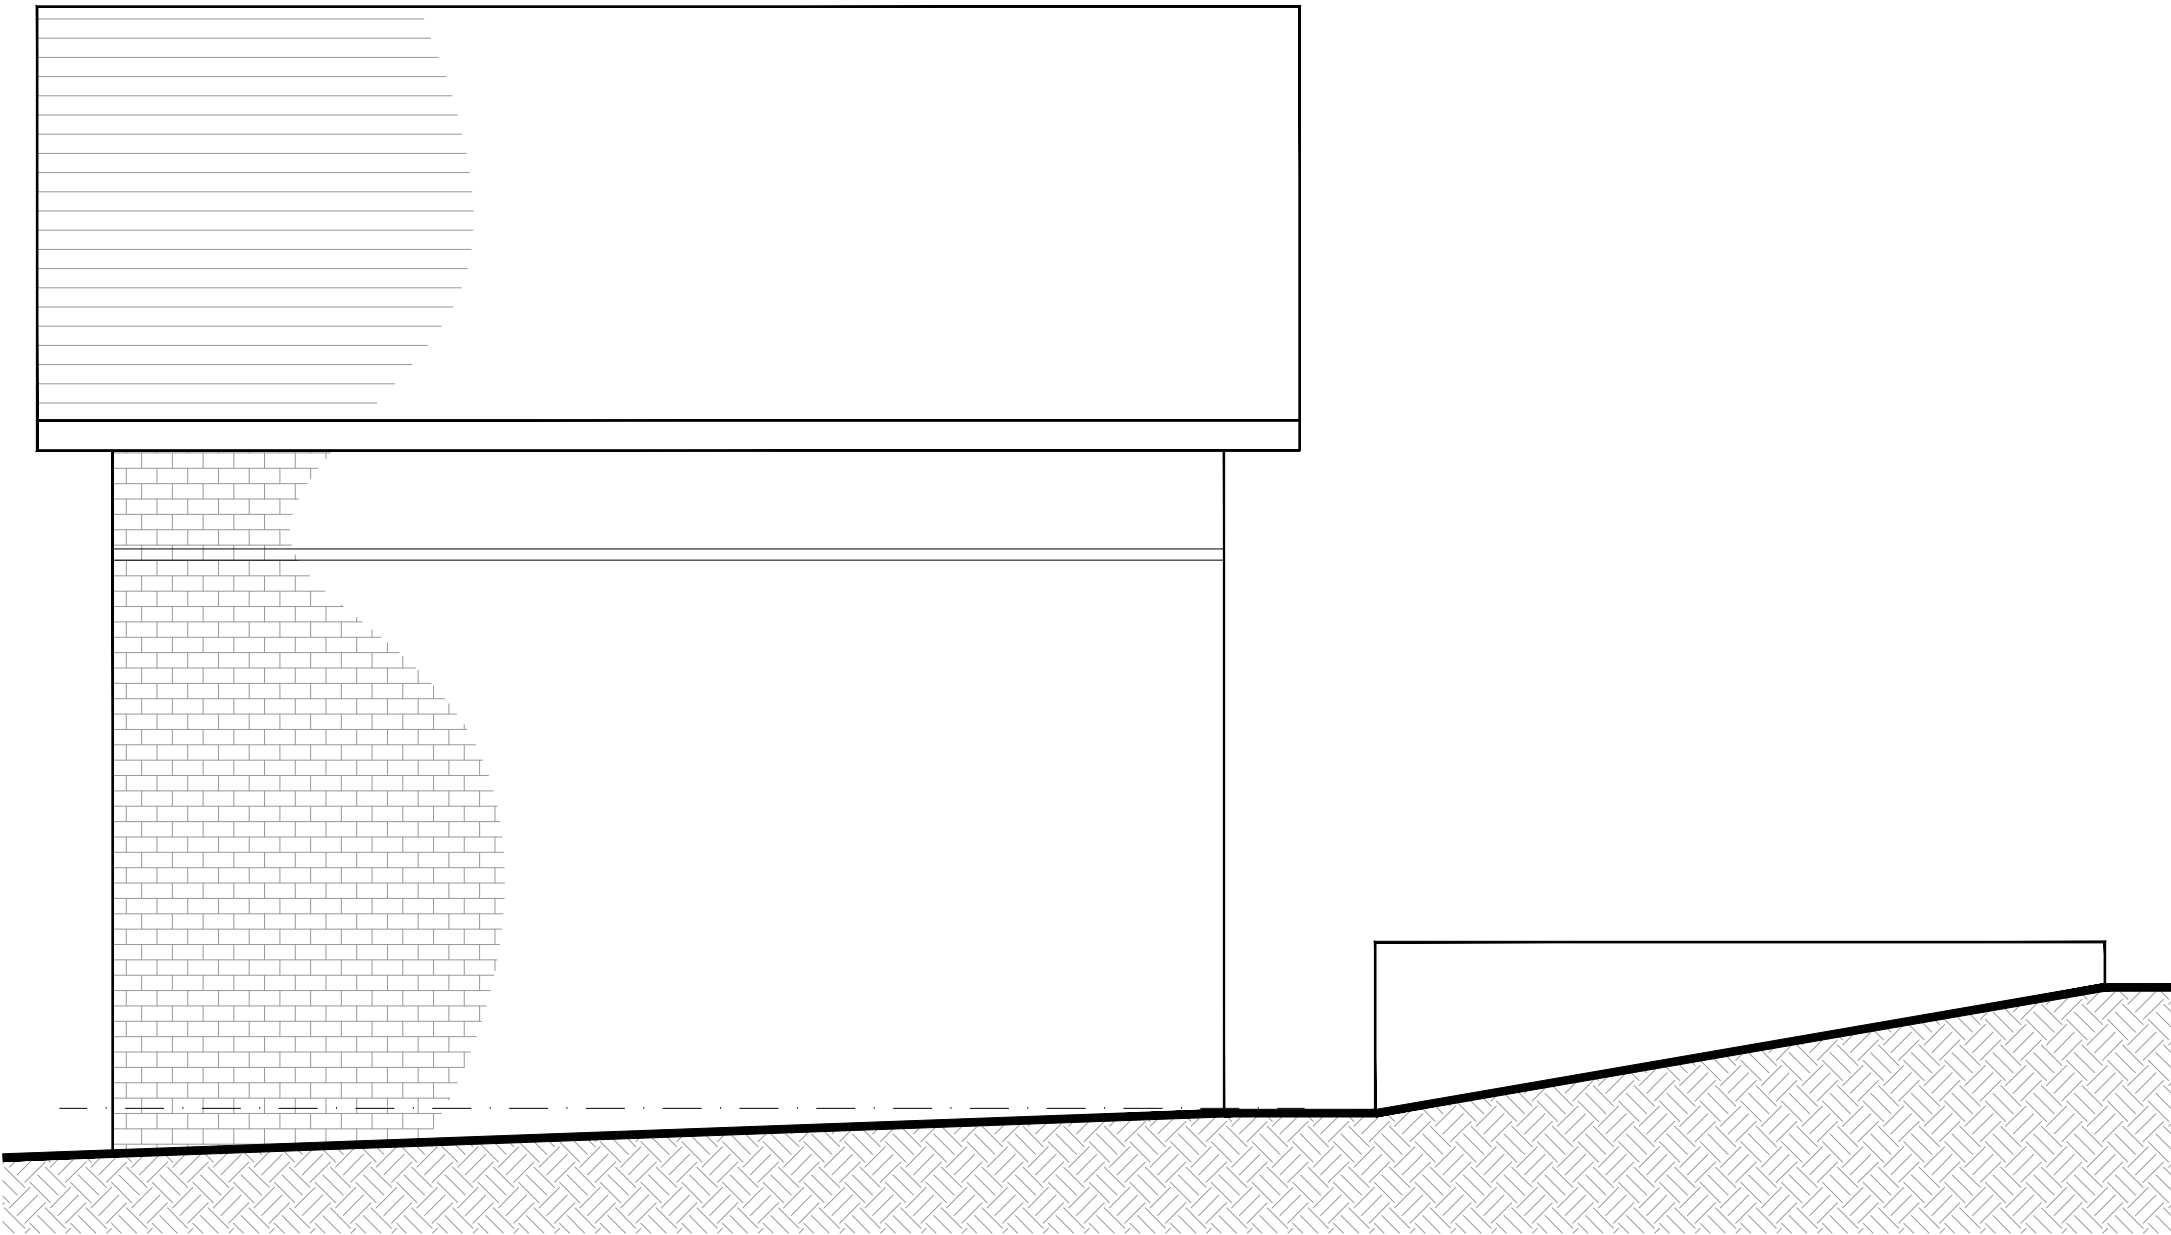

EXISTING SIDE ELEVATION



EXISTING SIDE ELEVATION

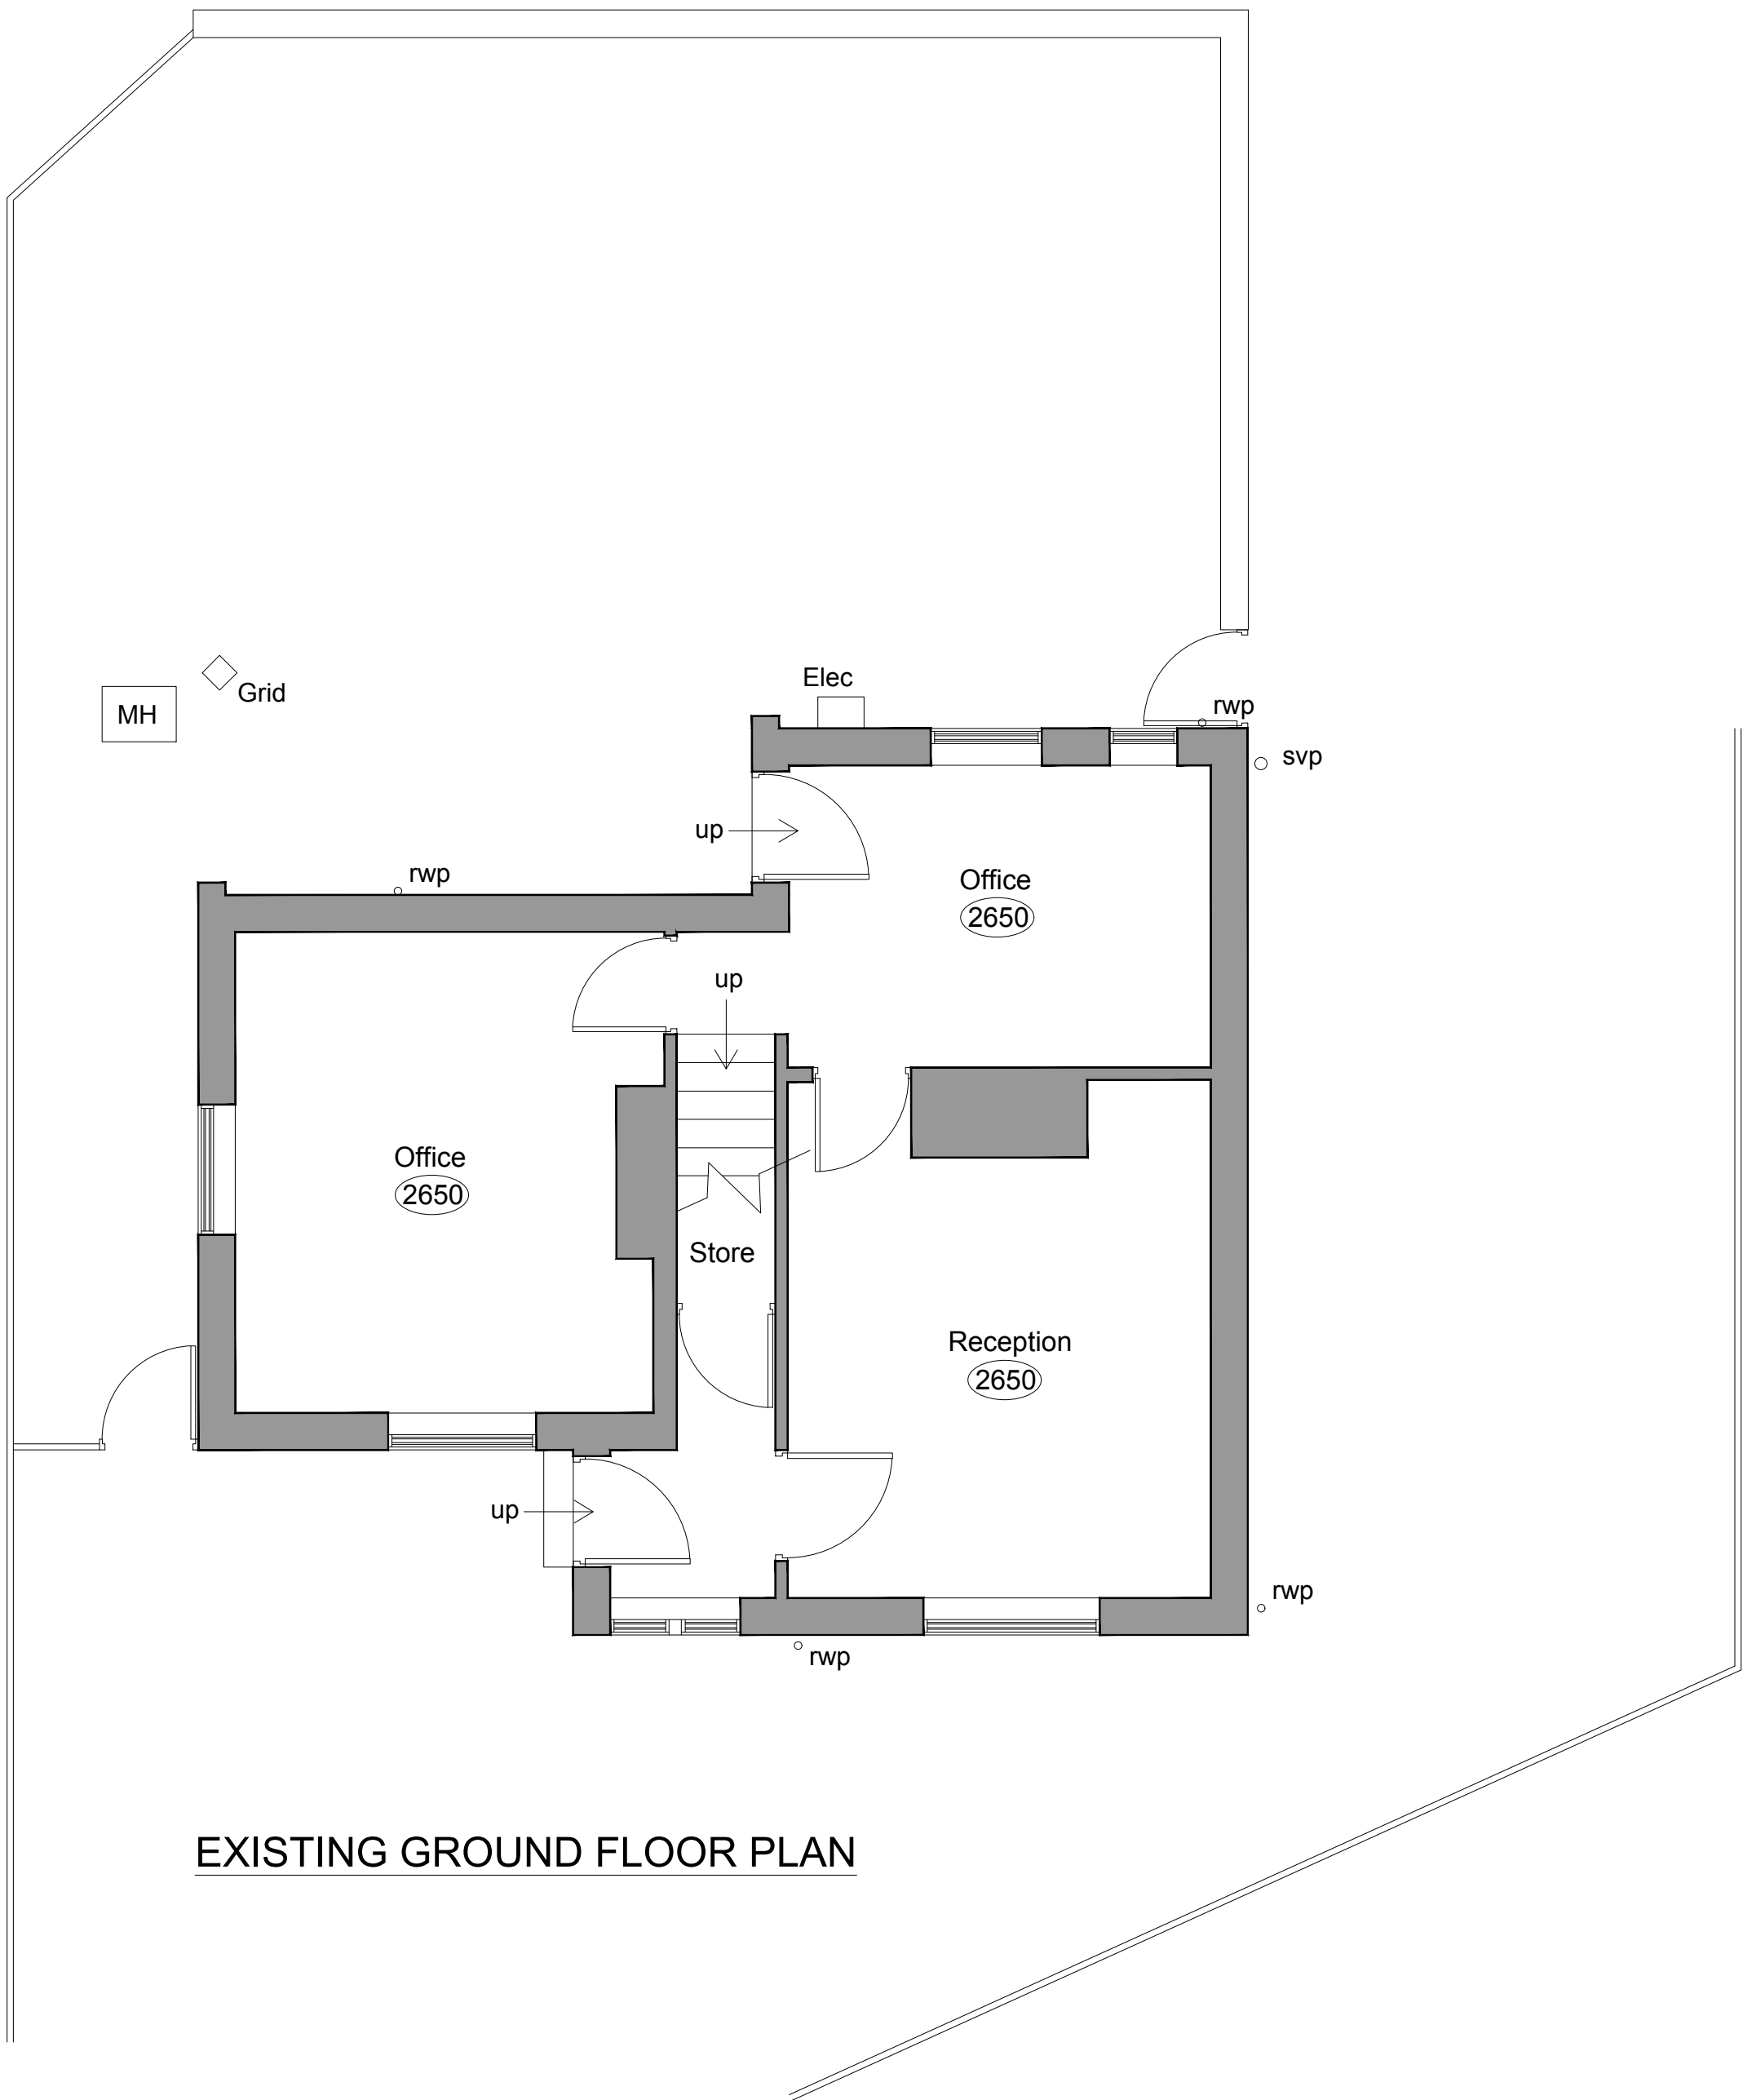

EXISTING GROUND FLOOR PLAN