




PROPOSED FRONT ELEVATION




PROPOSED REAR ELEVATION

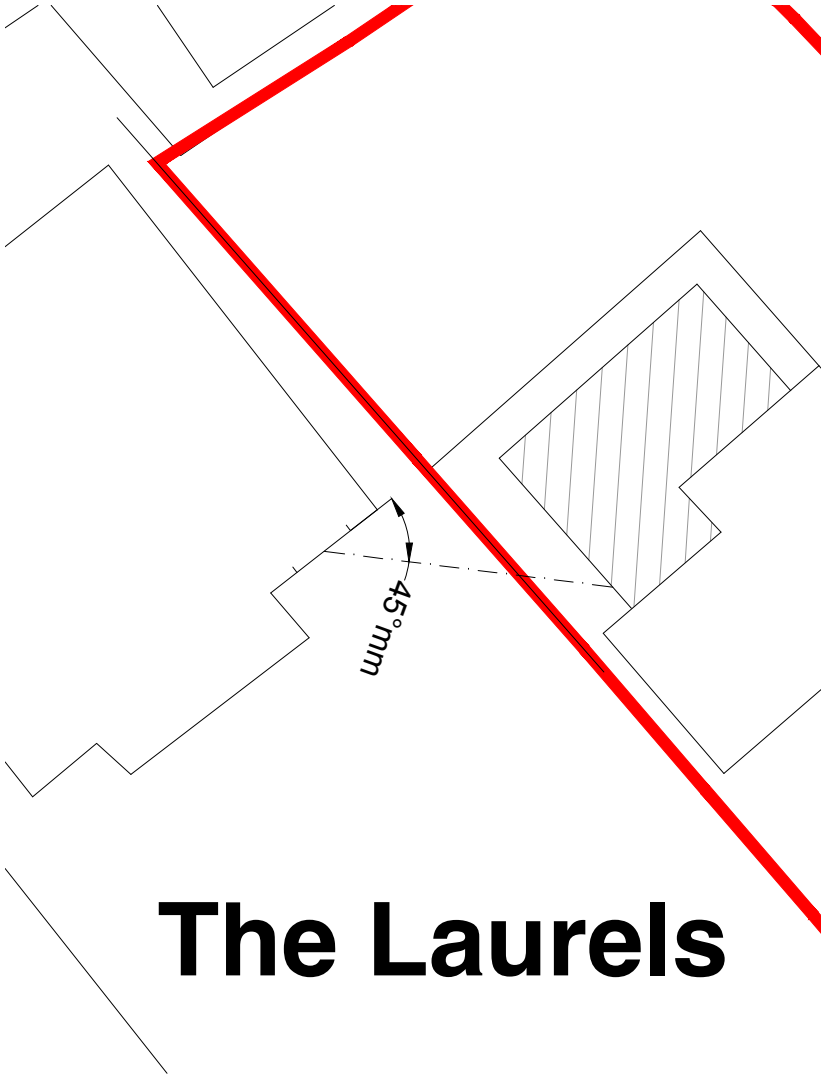


PROPOSED BLOCK PLAN - 1:200

This drawing is the copyright of Forefront Development Consulting Ltd and should not be reproduced without our written consent.


The contractor is to check dimensions and levels on site prior to the commencement of works. Any discrepancies are to be reported immediately.

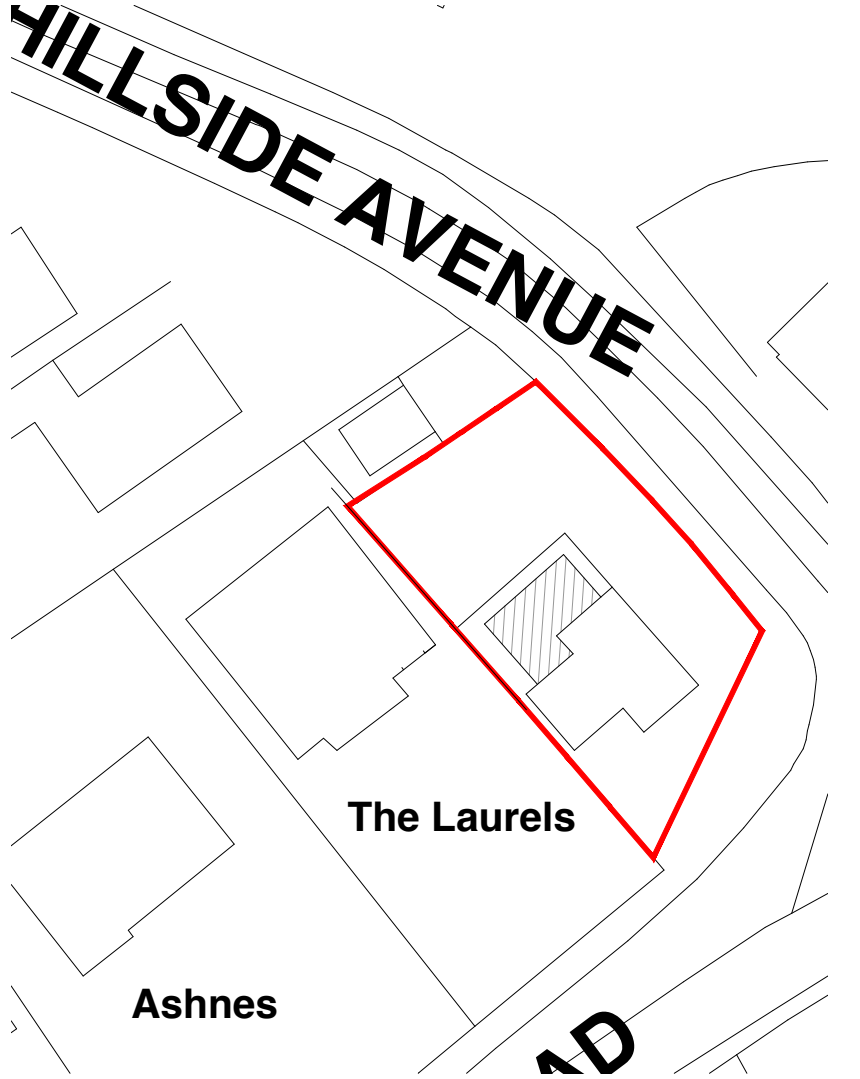


PROPOSED SITE PLAN - 1:500

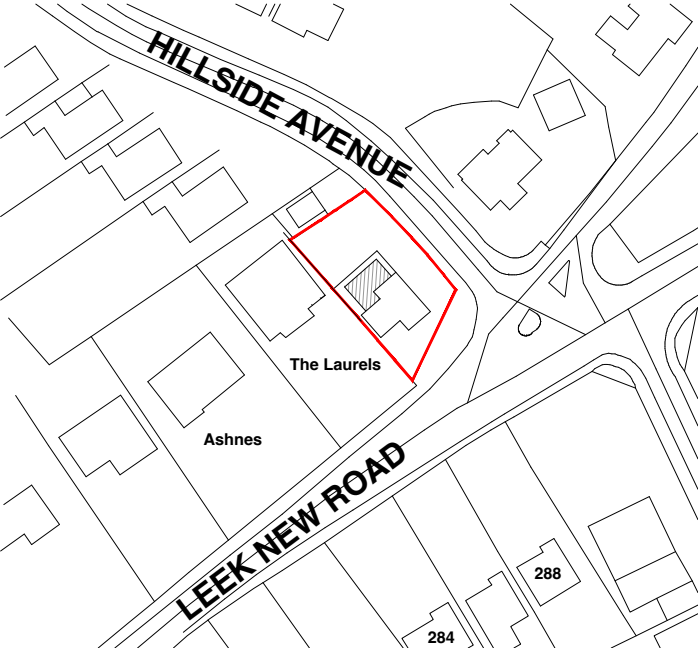

PROPOSED LOCATION PLAN - 1:1250

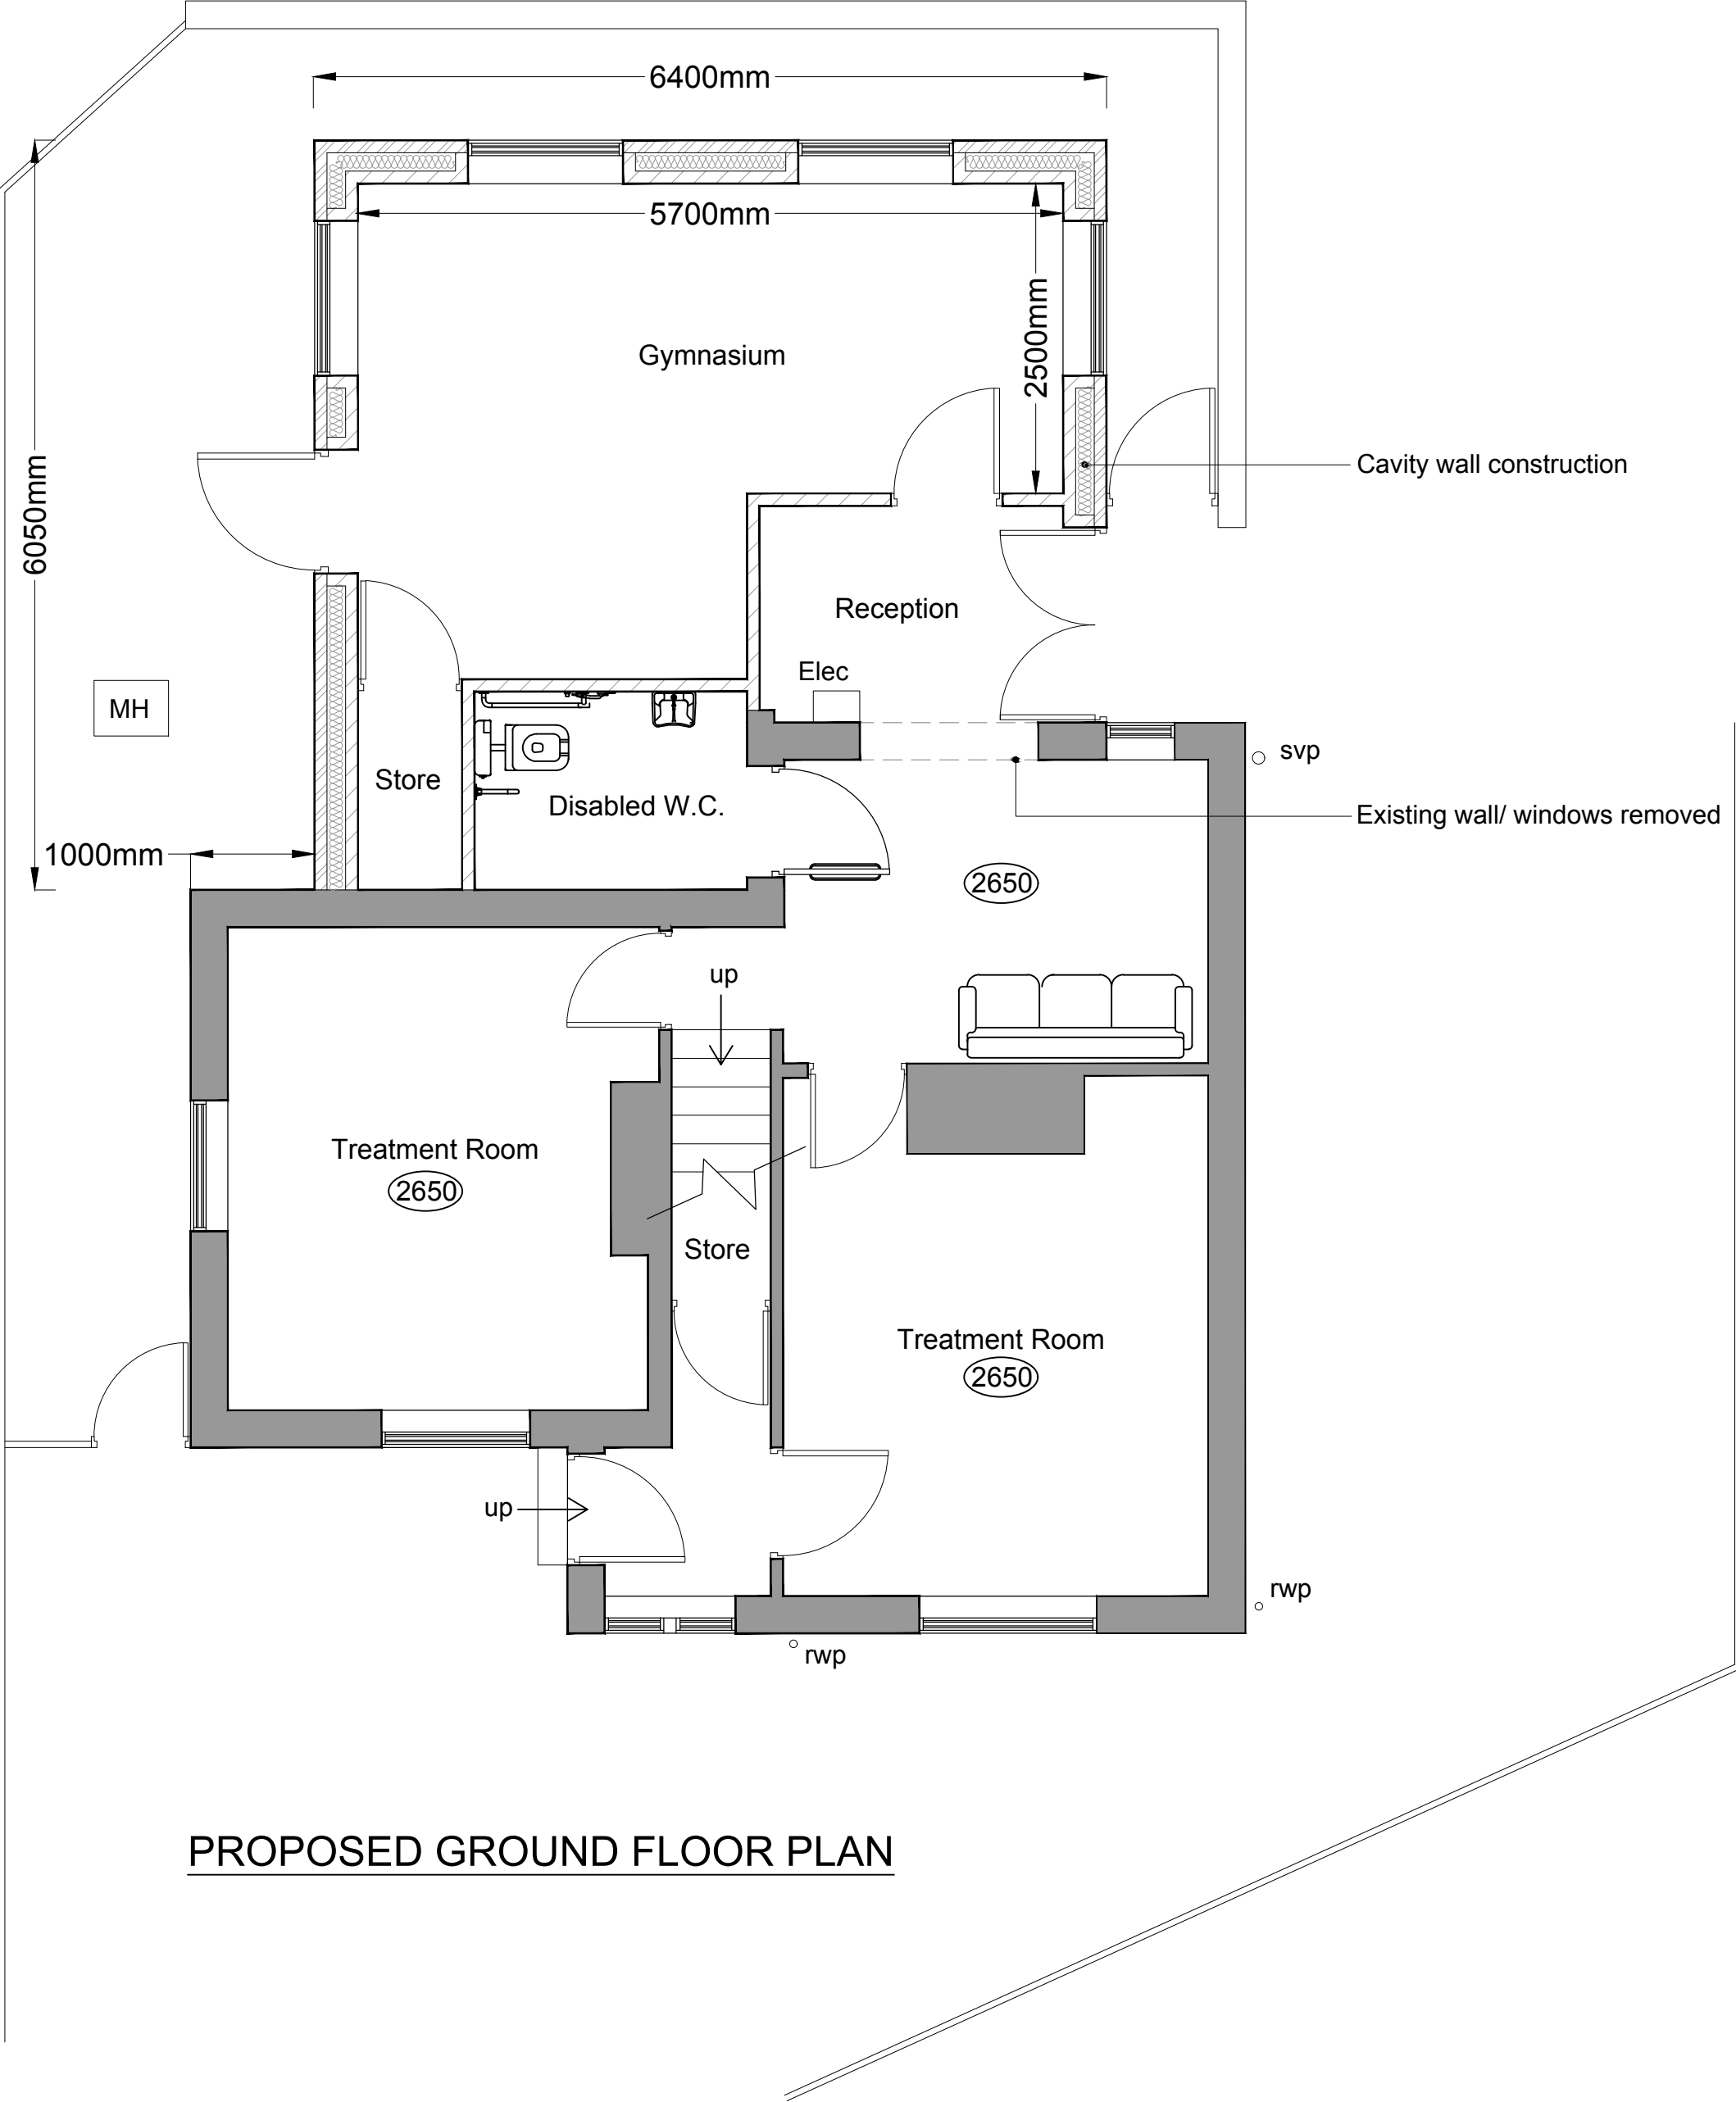

PROPOSED GROUND FLOOR PLAN

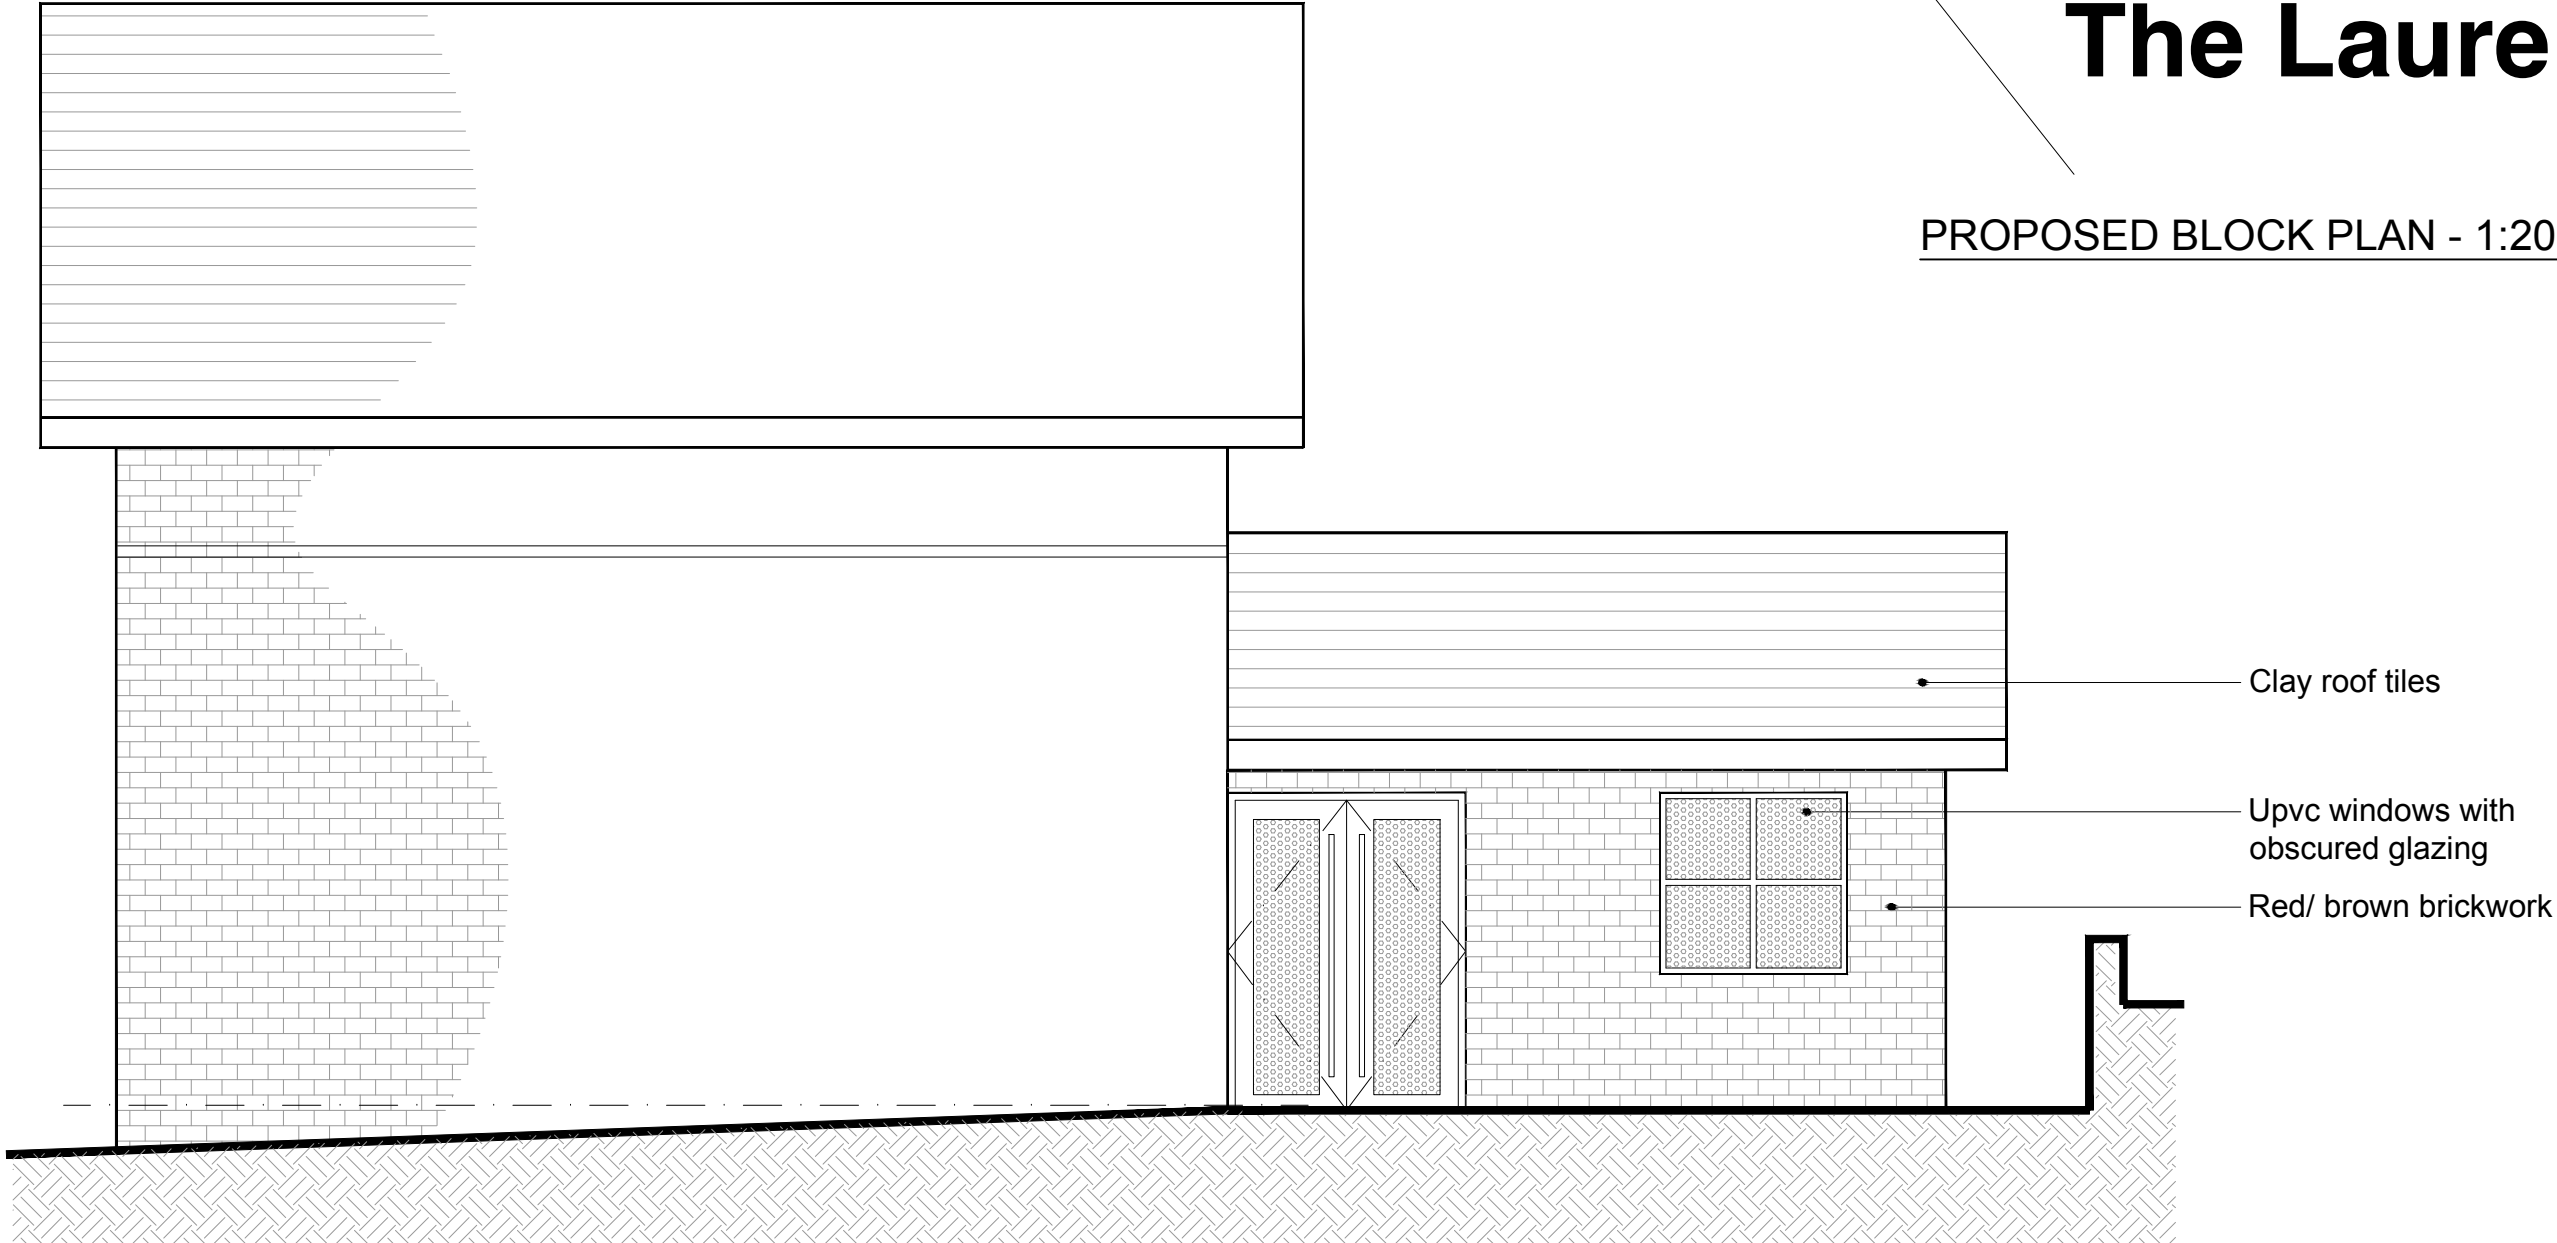

PROPOSED SIDE ELEVATION



PROPOSED SIDE ELEVATION



**FOREFRONT**  
DEVELOPMENT CONSULTING

4 Ridge House, Ridge House Drive, Festival Park, S-O-T. ST1 5SJ  
Office 01782 216912 WWW.FOREFRONTDC.COM

CLIENT

MR R BRINDLEY

PROJECT

Proposed single storey rear extension forming  
rehabilitation gym at The Lodge, 257 Leek New  
Road, Endon, Staffs. ST9 9HQ

TITLE

Proposed Ground Floor Plan and Elevations  
Crown copyright and Ordnance Survey 0100031673

SCALE

1:50 @ A1

DRG NO.

25-RB-03

REV.

DRAWN

ATG

DATE

16 / 10 / 25

DESCRIPTION

DATE

PLANNING