



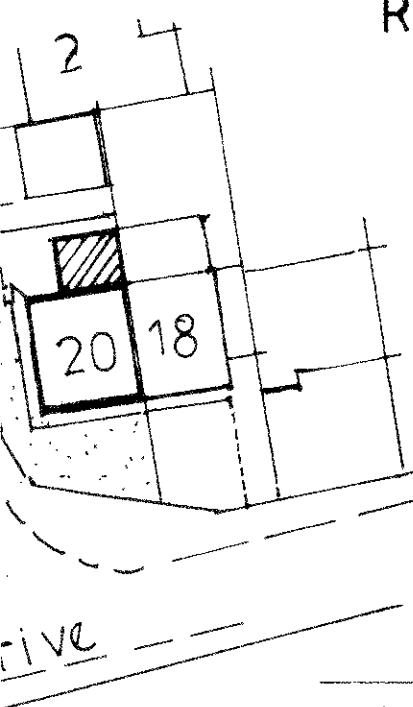


REAR ELEVATION



25 30

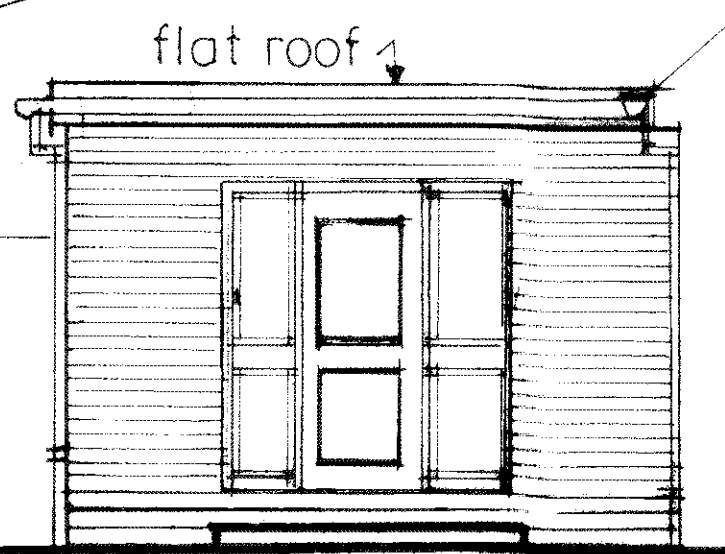

SIDE ELEVATION

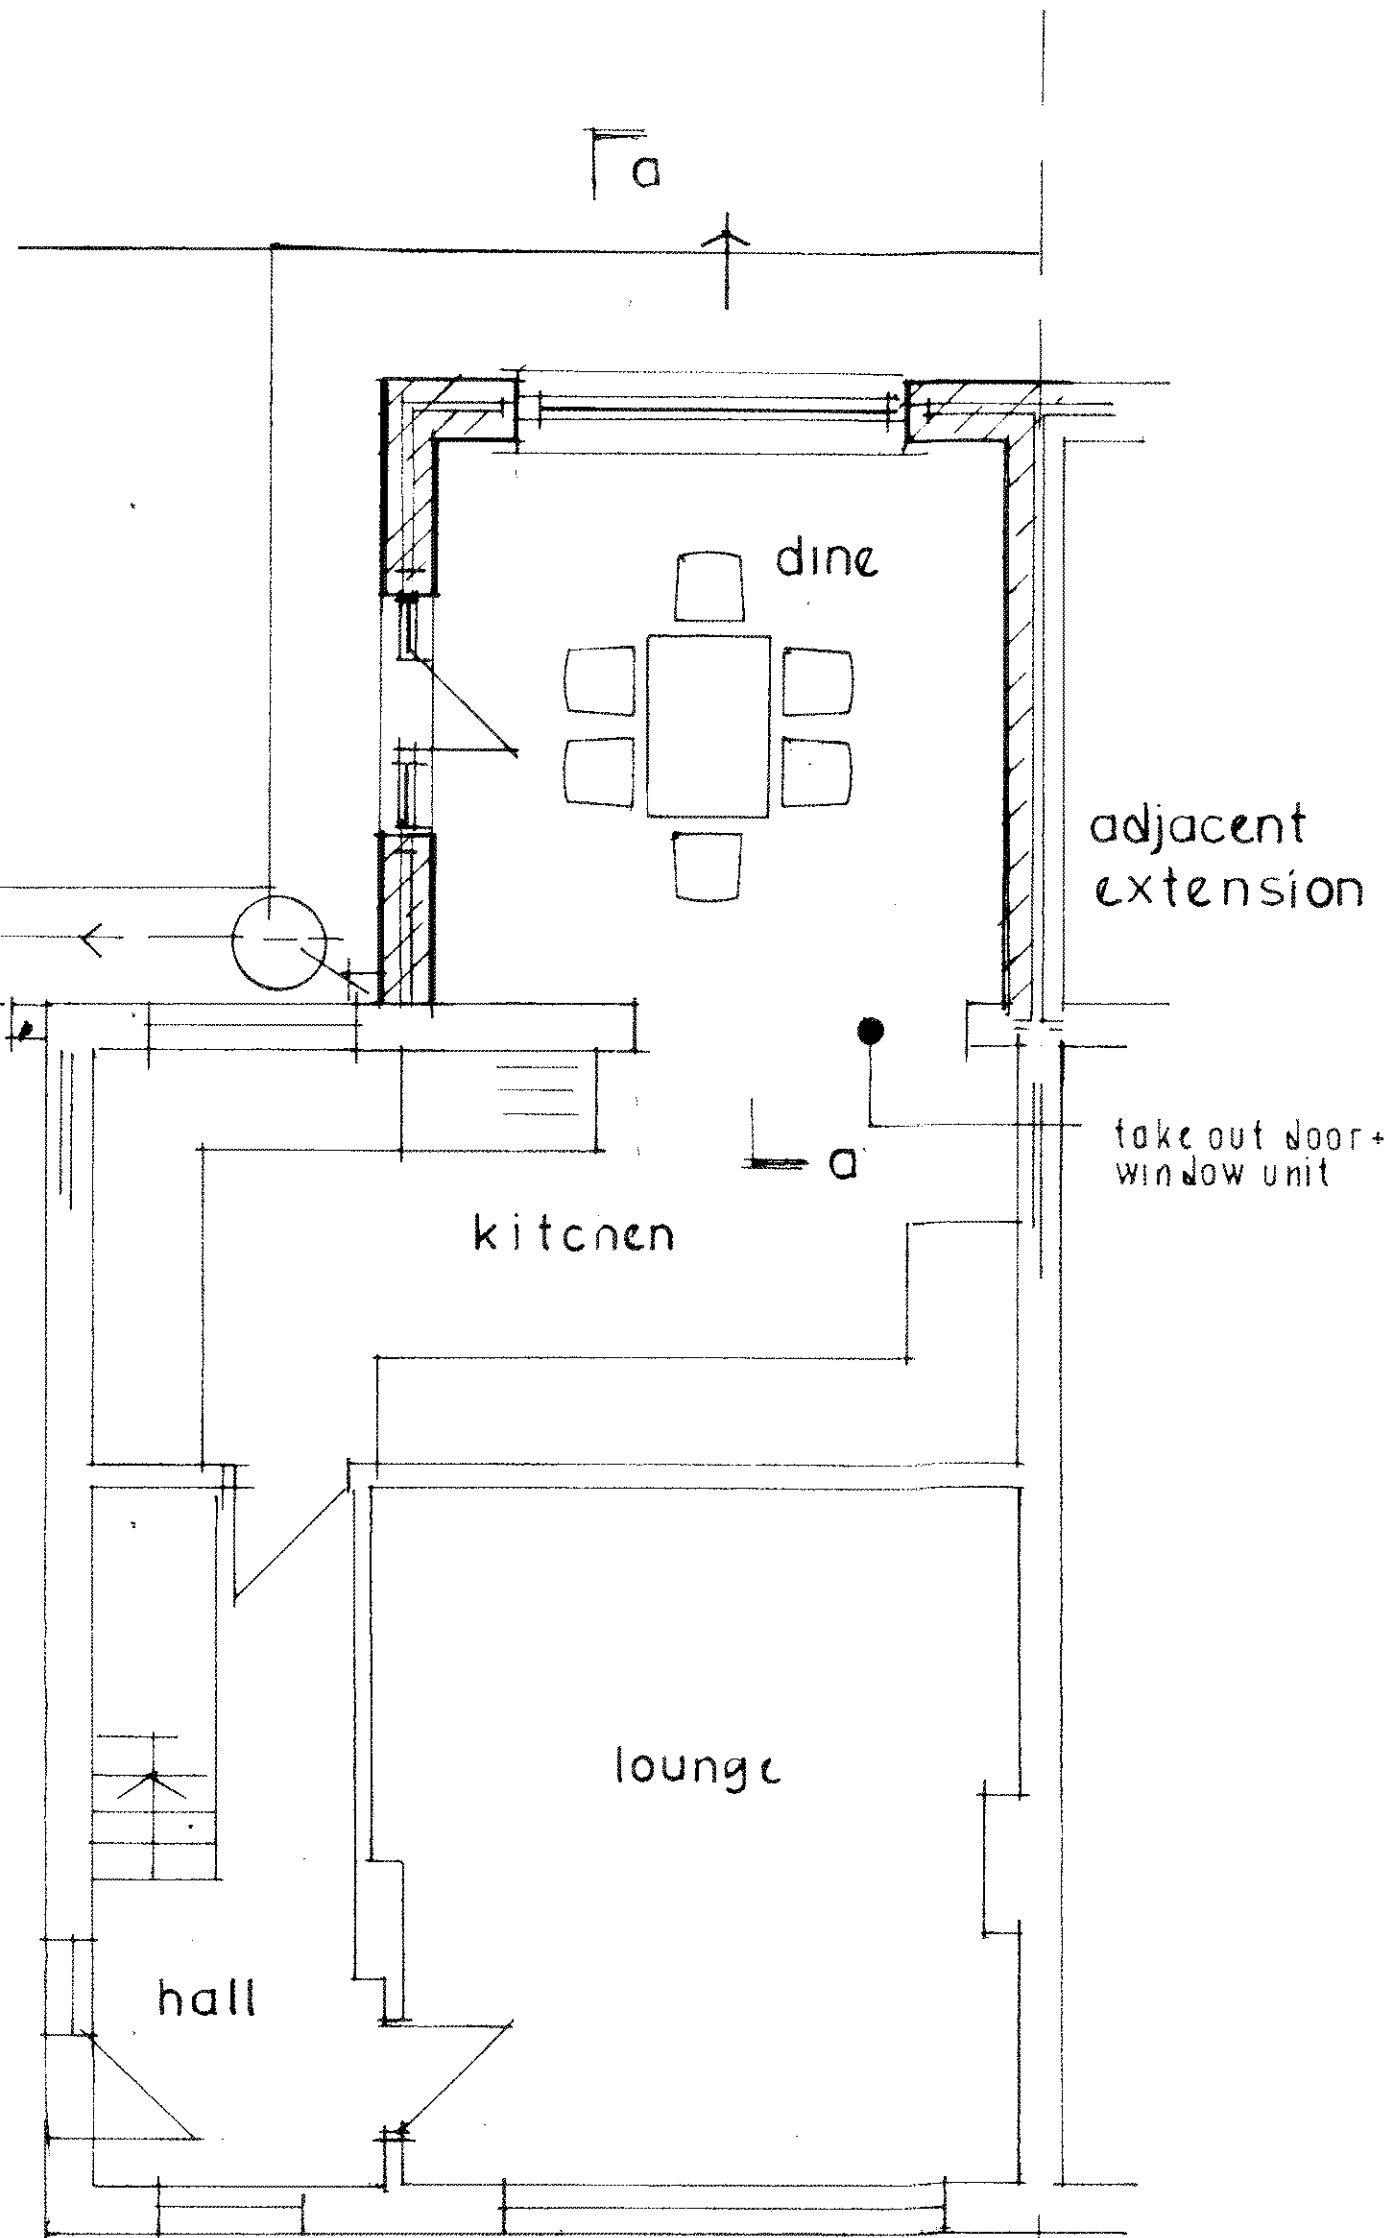

PROPOSED GROUND FLOOR PLAN


PROPOSED EXTENSION AT REAR OF 20,
ULLSWATER DRIVE, CHEADLE, ST10 1SU

SCALE 1:50 A1



kemperol roof covering on 150 kingspan
insulation on vap barrier on 20 ext ply
deck on firrings on 170x50 jsbs at 450cs
in hanger supports. 12.5 pboard + skim c/g.

100 pvc gutter on
fascia
2 cs insulated lintel
dbl glazed windows / doors
+ trickle vents
outer skin in brick to match
150 cavity + full filler crown
drytherm 100 aglite block
inner drylined
65 screed on 100 conc on
300 mu dp on 150
kingspan k3 on 300 mu dp
on blinded h/core
trench fill concrete fdn

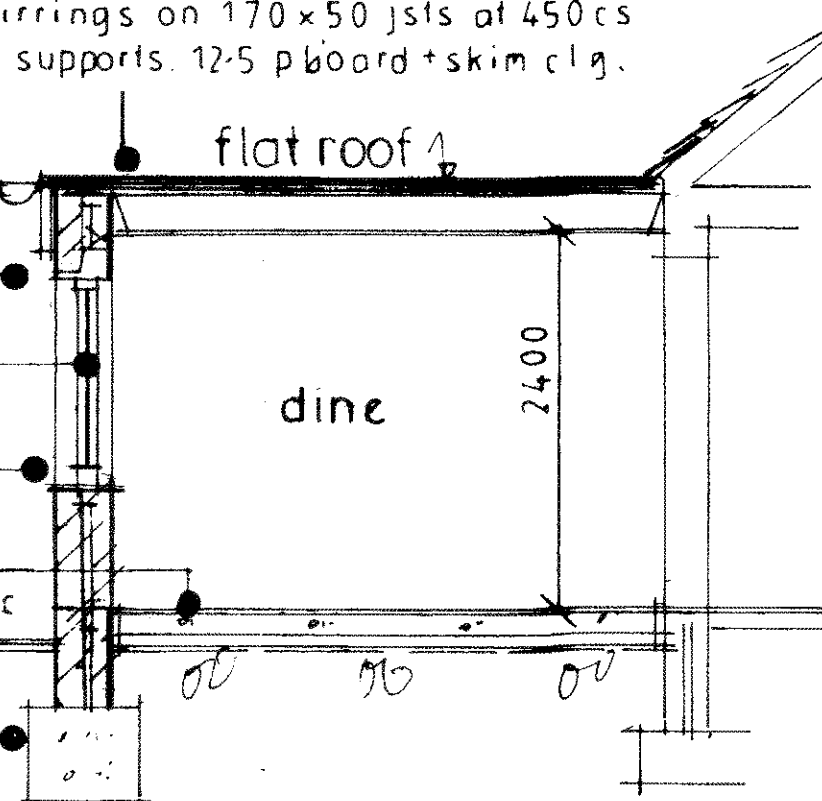

SECTION A-A