



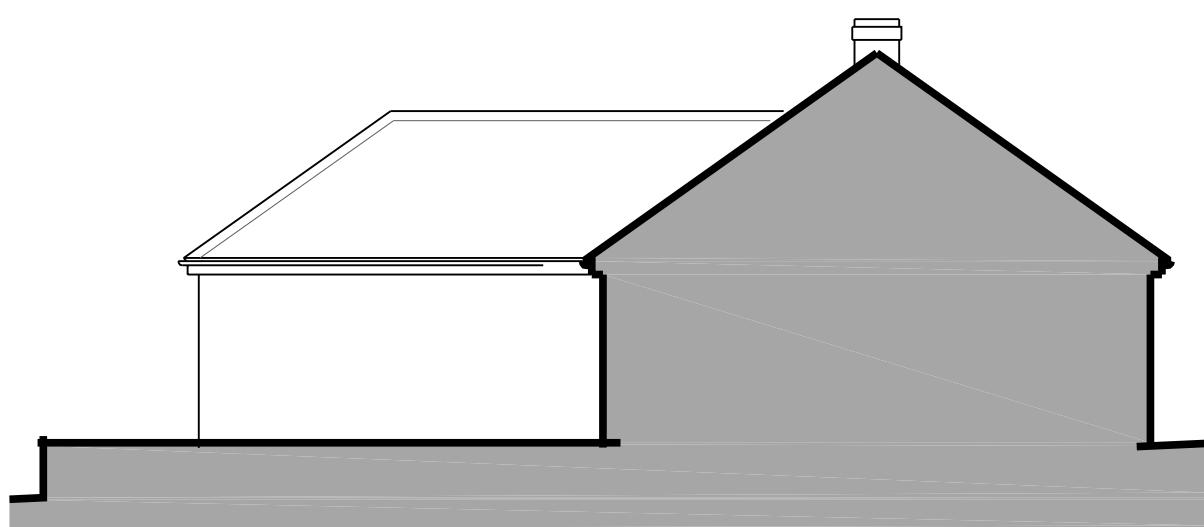


Side Elevation (scale 1:100)

EXISTING

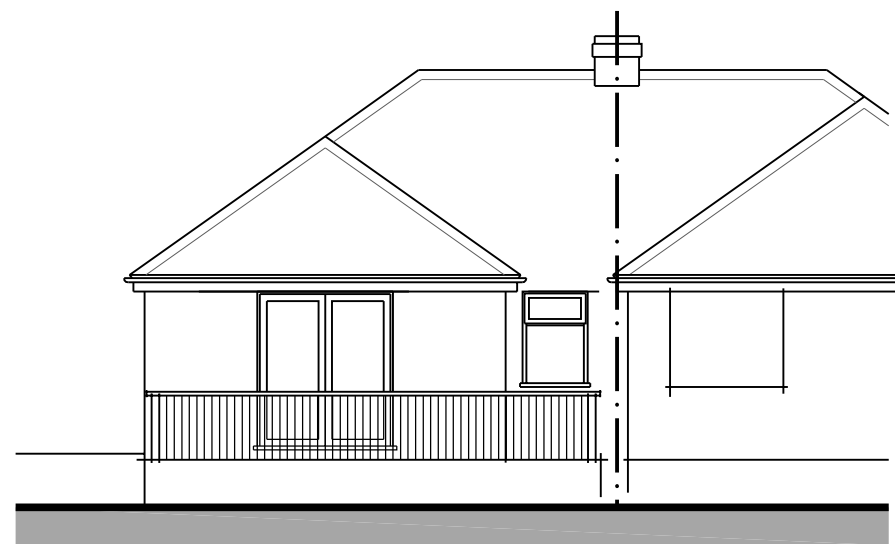


Rear Elevation (scale 1:100)

EXISTING

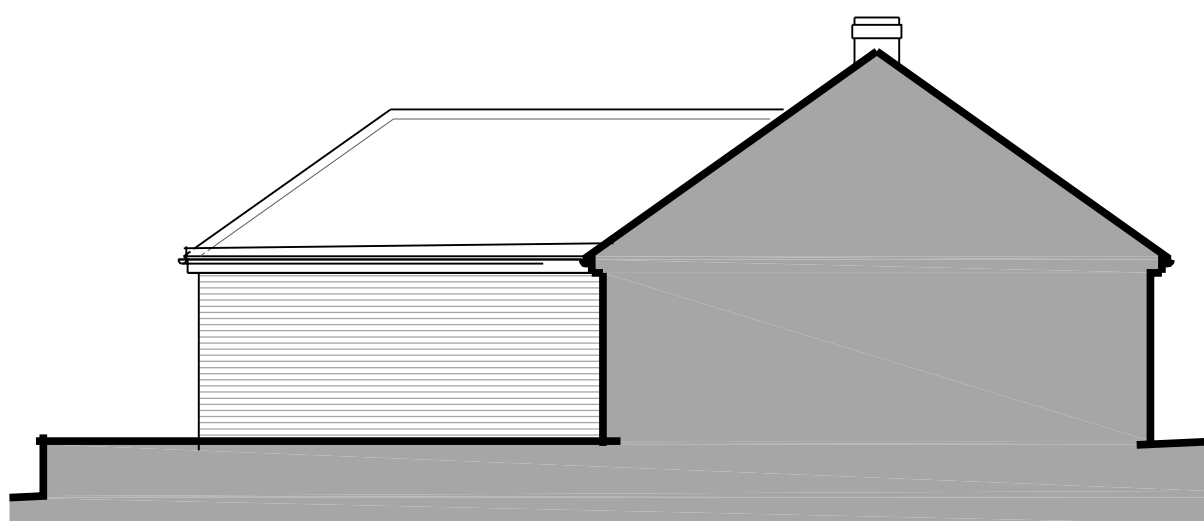


Side Elevation (scale 1:100)

PROPOSED

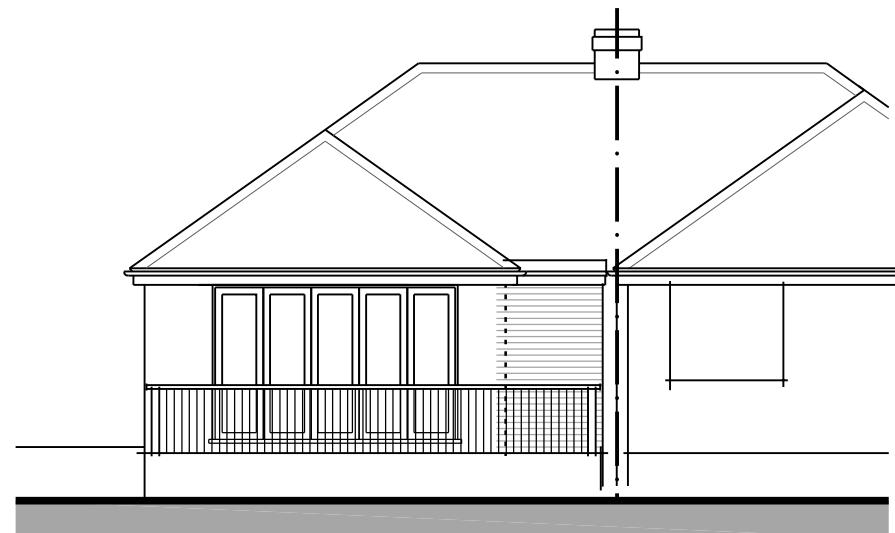


Rear Elevation (scale 1:100)

PROPOSED

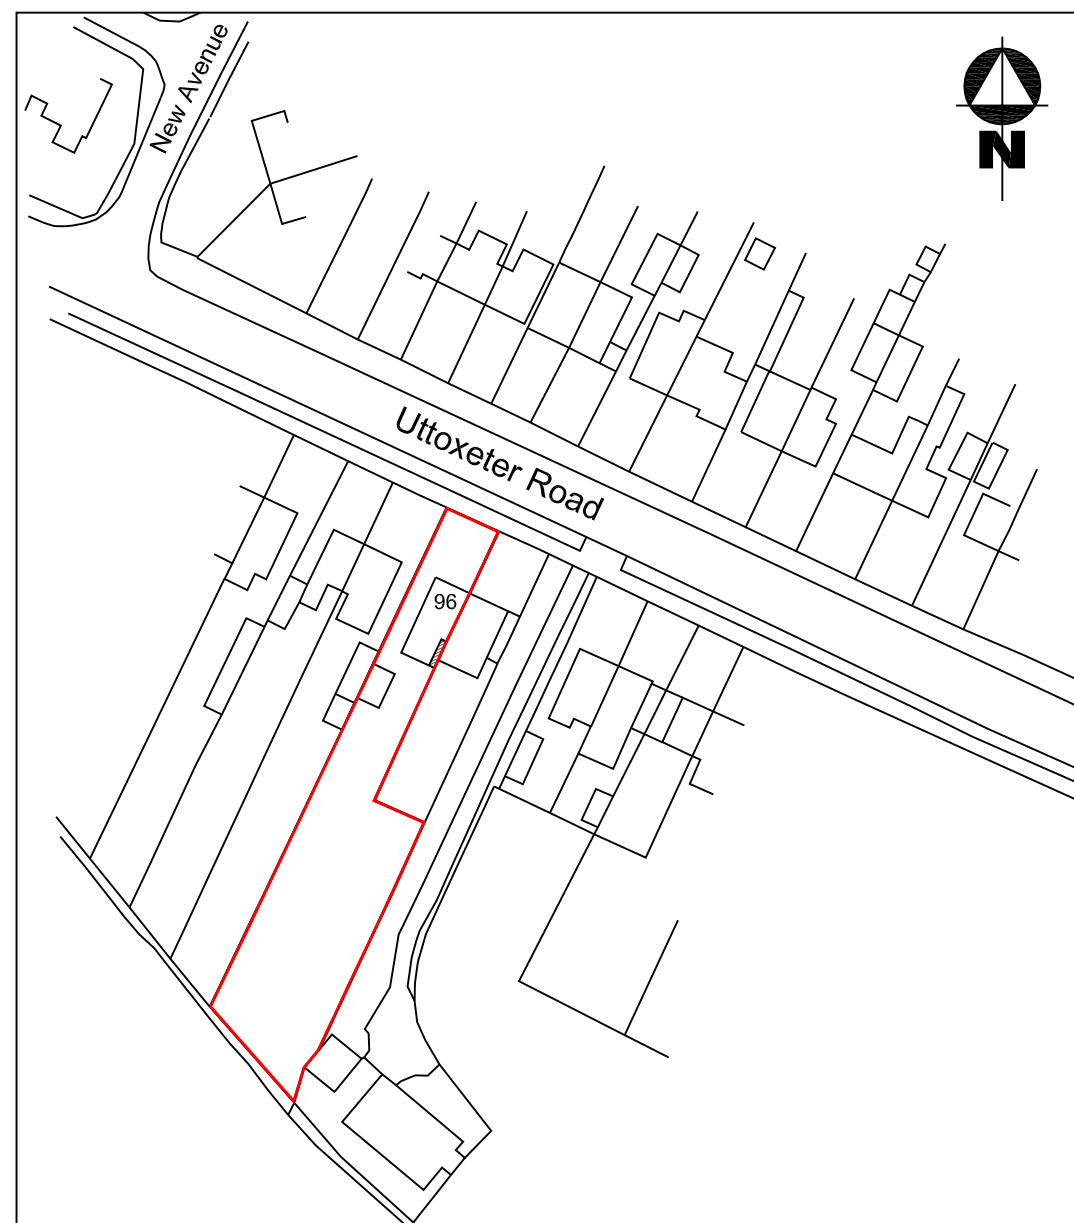


Location Plan (scale 1:1250)

Ordnance Survey © Crown Copyright 2023 All rights reserved.
Licence number: 863474

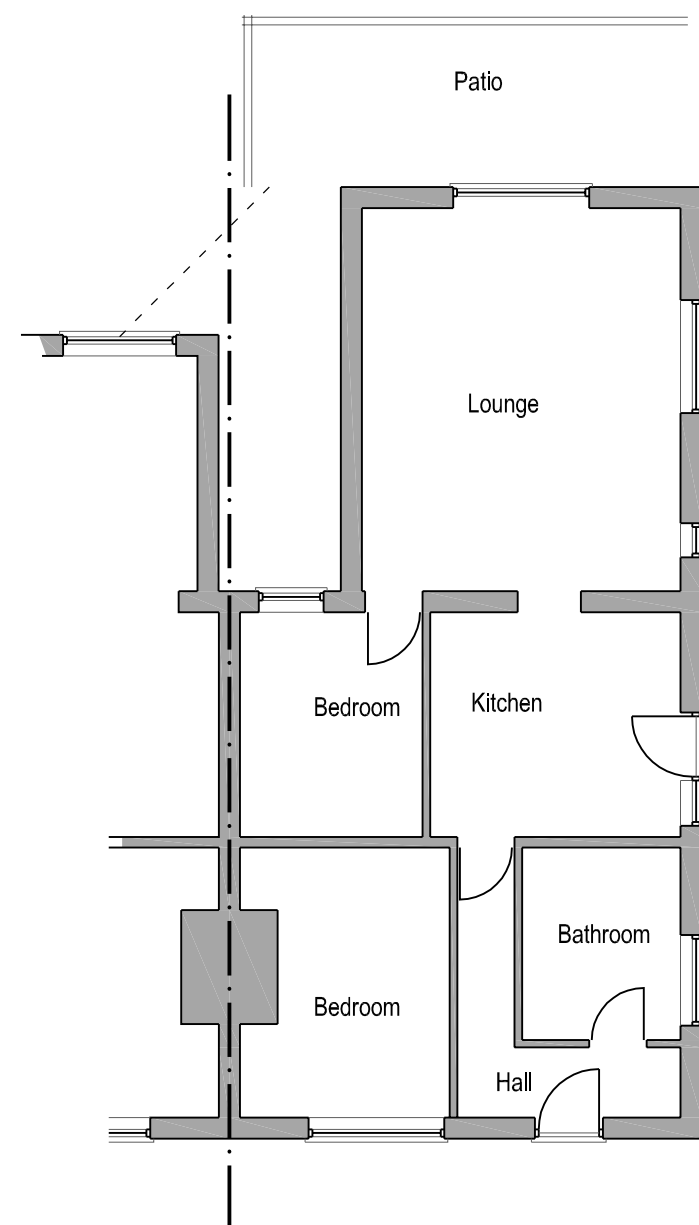

Ground Floor Plan (scale 1:100)

EXISTING

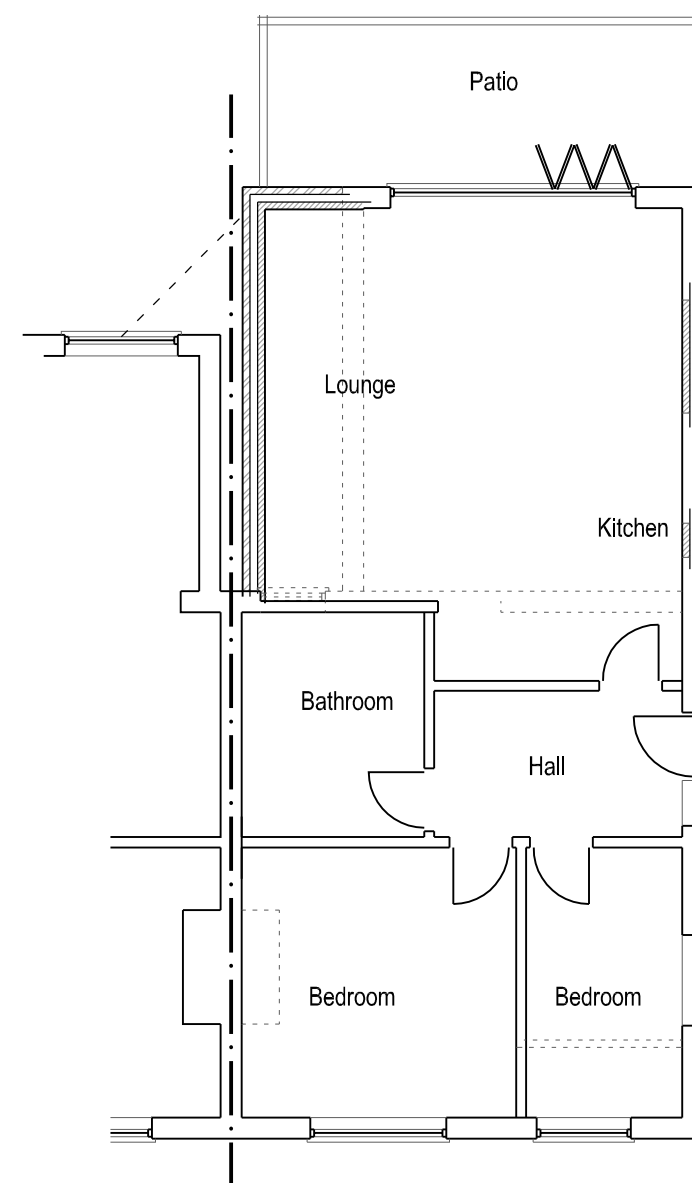

Ground Floor Plan (scale 1:100)

PROPOSED



Site Plan (scale 1:500)

A (30.09.25): Planning amendment 1.

Rev:

Project:

Rear Single Storey Extension, to:
96 Uttoxeter Road,
Draycott,
Stoke on Trent,
Staffs, ST11 9AB.

Title:

Planning Submission -
Existing and Proposed Floor Plans & Elevations.

Client:

Ms R. Gage.
96 Uttoxeter Road, Draycott,
Stoke on Trent,
Staffs, ST11 9AB.

Date:

Sept
2025

Scale:

1:50, 1:100 &
1:1250
@ A2

Drawing No.

1671/

A2/01

Rev

A