


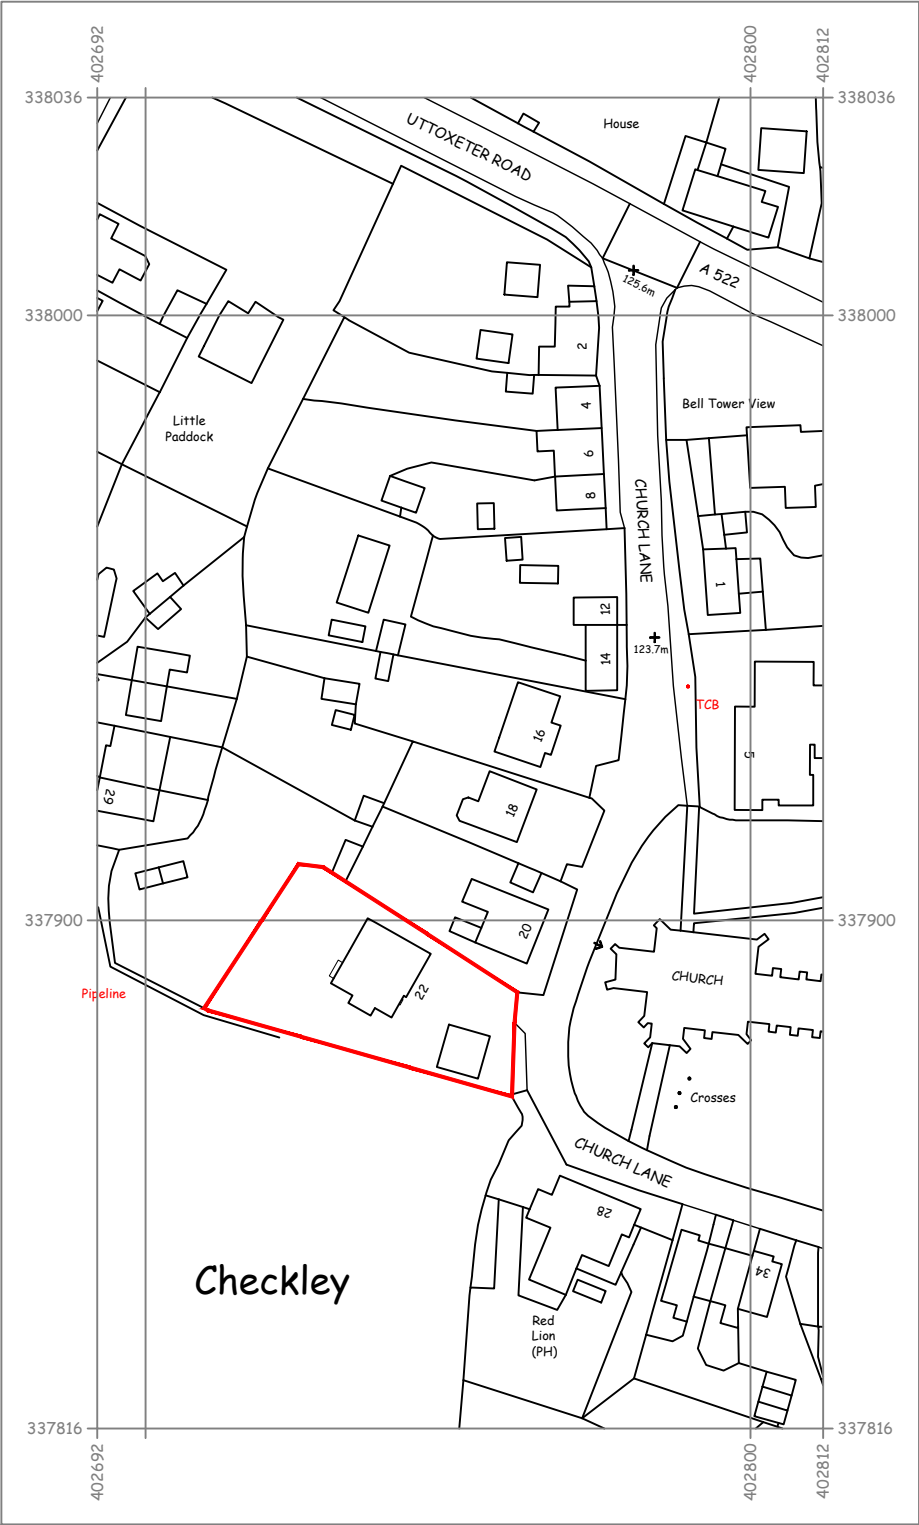

Serial number: 316894

© Crown copyright and database right 2025
Ordnance Survey licence AC0000848283
Reproduction in whole or in part is prohibited
without the prior permission of Ordnance Survey.

KEY:
—— SITE BOUNDARY

SITE LOCATION PLAN
(SCALE: 1:1250)

Rev.		Revision Description		Dm	Date	Client:		Suitability:		Drawing No:		Revision	
A		ROOF PLAN AMENDED		SPW	NOV 2025	MR JACK MILNER		PLANNING		MILNER-IDS-Q544-DR-A-05-10-001		A	
						Drawing Type:		Index No.:					
						AUTOCAD		IDS-2025-Q544					
						Title:							
						22 CHURCH LANE, CHECKLEY, STAFFS, ST10 4NJ							
						SITE LOCATION PLAN							
						Scales:		Date:		Drawn by:		Checked by:	
						1:1250 @A4		SEPT 2025		SPW			