


- NOTES:
1. ALL DIMENSIONS ARE IN MILLIMETRES UNLESS NOTED OTHERWISE, ALL LEVELS ARE IN METRES.
 2. THIS DRAWING TO BE READ IN CONJUNCTION WITH THE ARCHITECTS / ENGINEERS DRAWINGS.
 3. ALL WORKMANSHIP & MATERIALS ARE TO COMPLY WITH THE SPECIFICATION, BUILDING REGULATIONS, RELEVANT BRITISH STANDARDS AND MANUFACTURERS RECOMMENDATIONS.
 4. ALL DIMENSIONS AND SETTING OUT ARE TO BE CHECKED ON SITE AND ANY DISCREPANCIES ARE TO BE REPORTED TO THE CONTRACT ADMINISTRATOR IMMEDIATELY.



FRONT ELEVATION
(SCALE 1:100)



SIDE ELEVATION
(SCALE 1:100)

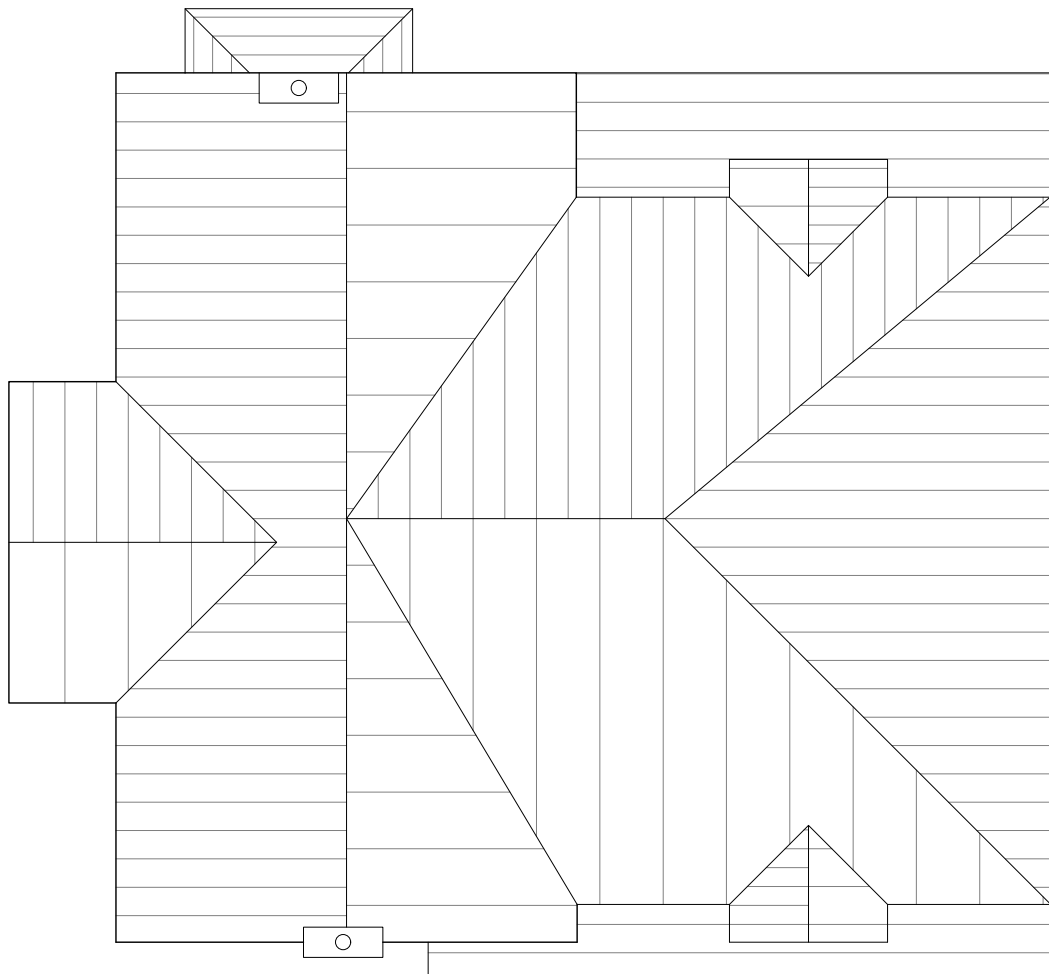


ROOF PLAN
(SCALE 1:100)



REAR ELEVATION
(SCALE 1:100)



SIDE ELEVATION
(SCALE 1:100)

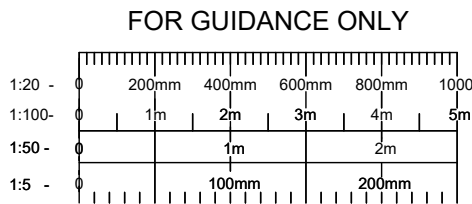

Rev.	Revision Description	Drm	Date
A	FIRST ISSUE	SPW	JUL 2025
B	FRONT ELEVATION AMENDED	SPW	NOV 2025

Client:		MR JACK MILNER	
Drawing Type:		AutoCAD	
Title:		22 CHURCH LANE, CHECKLEY, STAFFS, ST10 4NJ EXISTING ELEVATIONS & ROOF PLAN	
Scal	Date	Drawn by	Checked by
AS SHOWN @A1	JUL 2025	SPW	

Suitability:	PLANNING
Index No.:	IDS-2025-Q544

Drawing No:	MILNER-IDS-Q544-DR-A-00-10-006	Revision	B
 Tel: 01889 623581 e-mail: enquiries@idsdesigns.co.uk Drawing Design & Copyright of: Ideal Design Solutions.			