




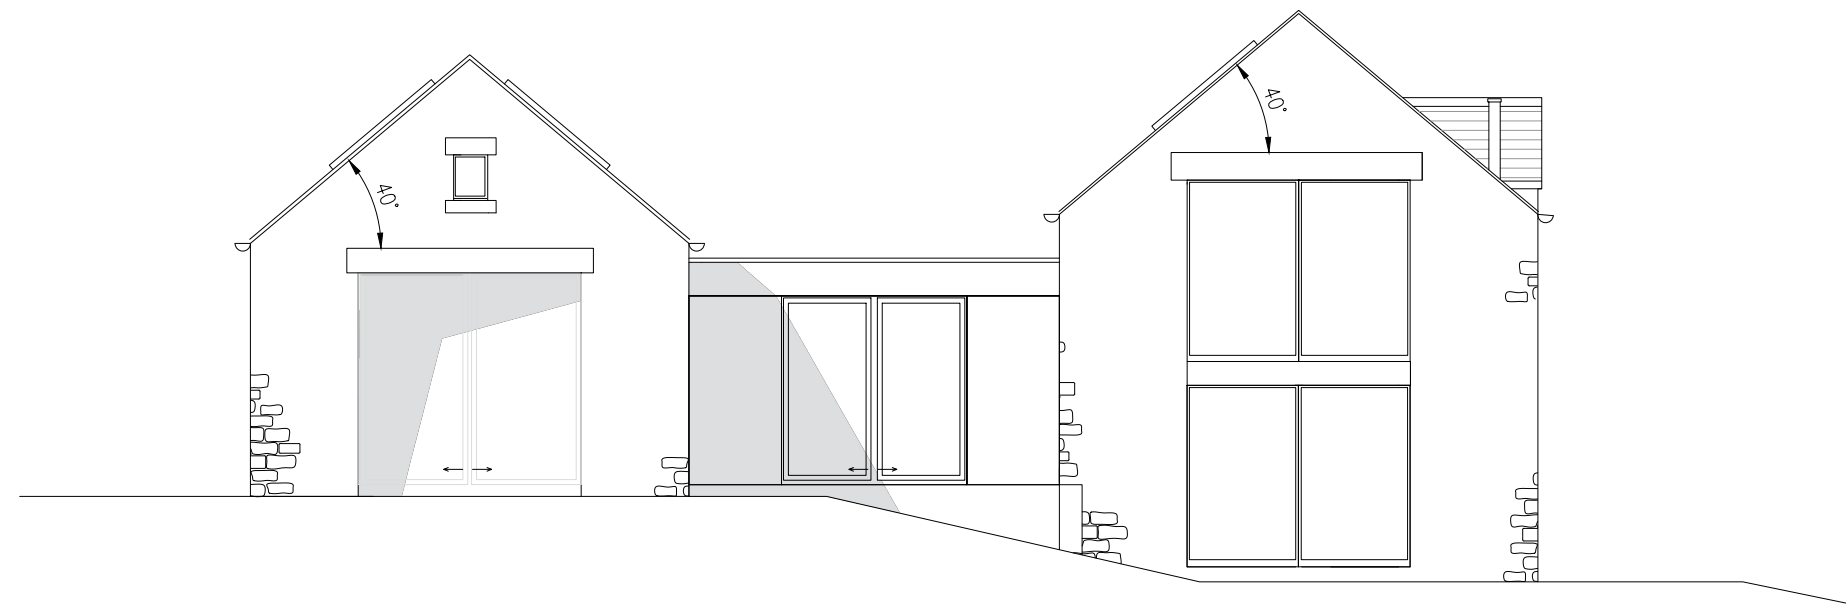


South Elevation

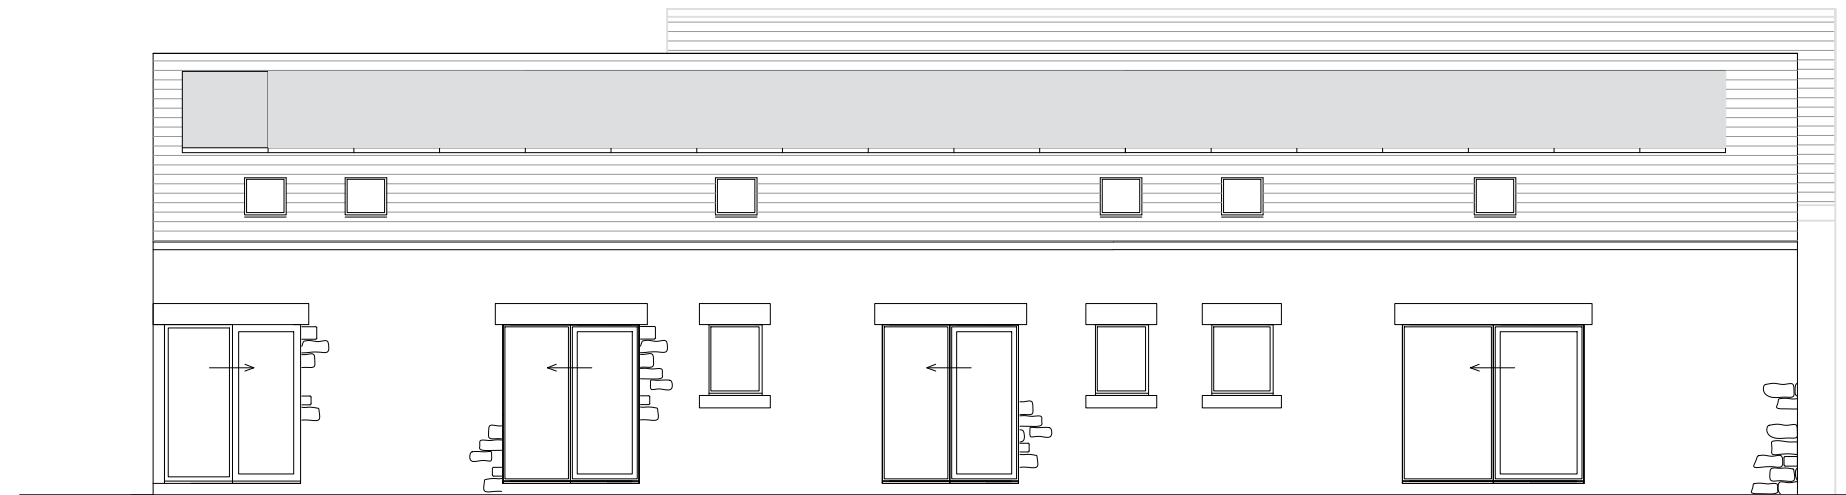


West Elevation

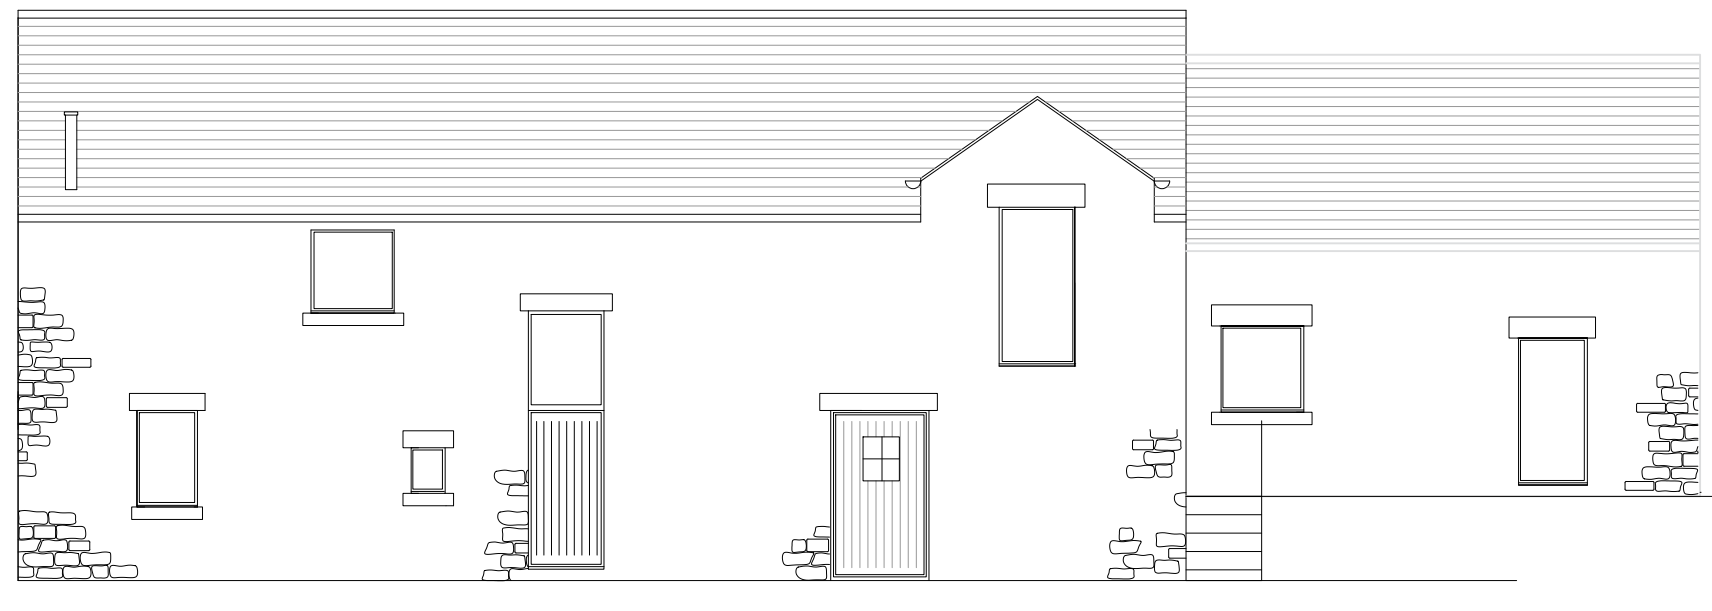


East Elevation

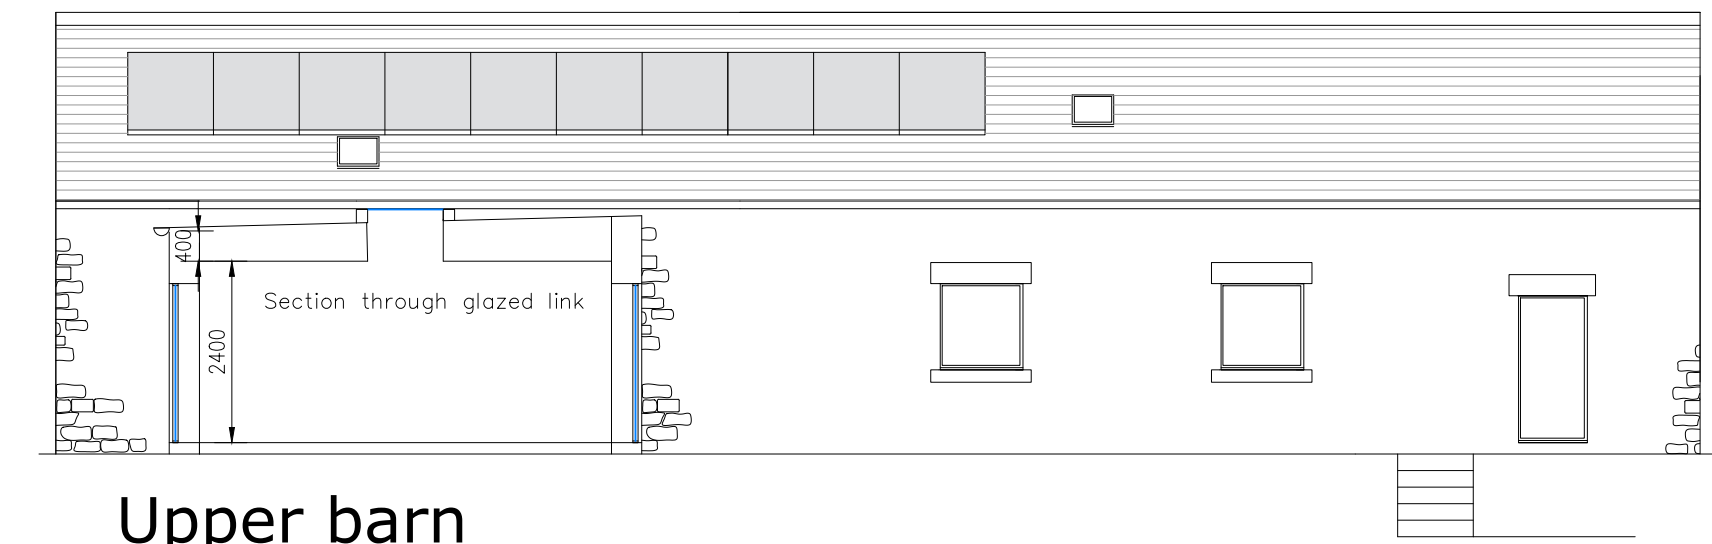

Upper barn
East Elevation

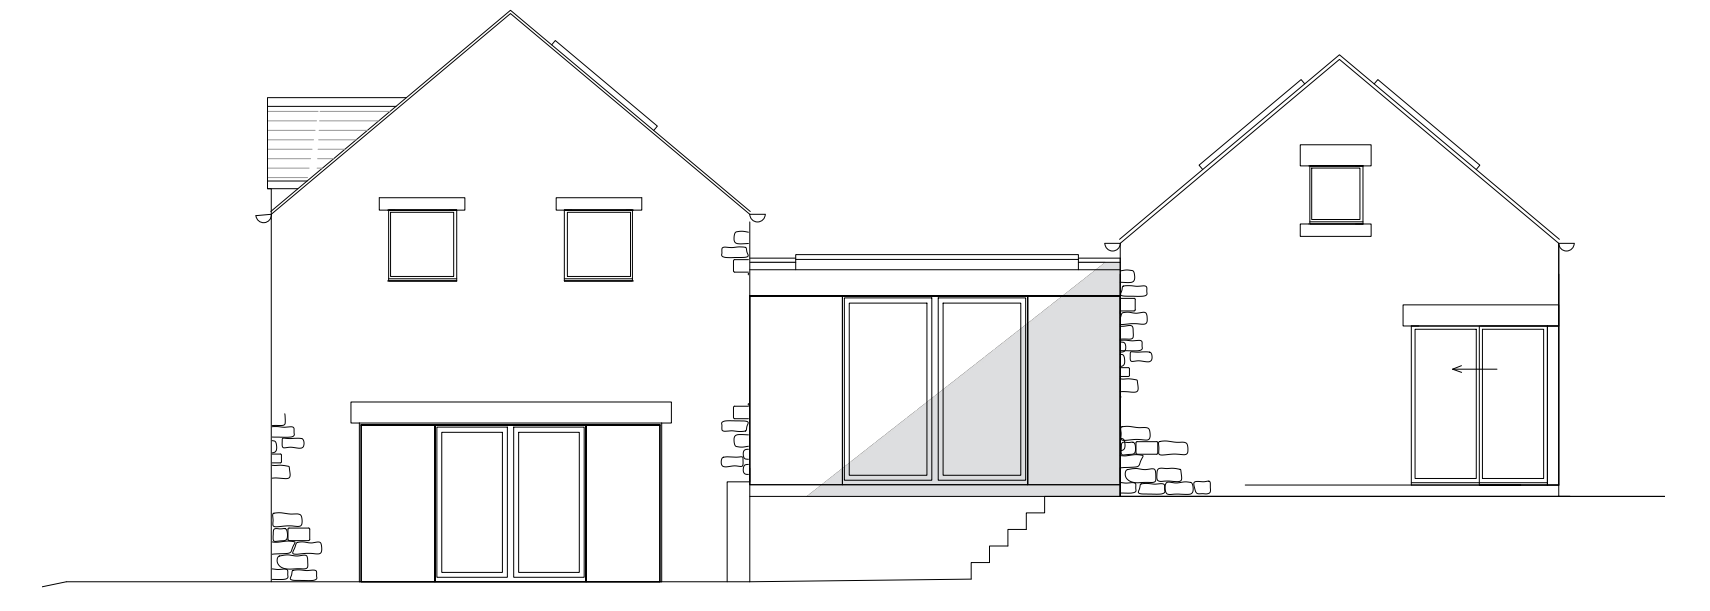


North Elevation

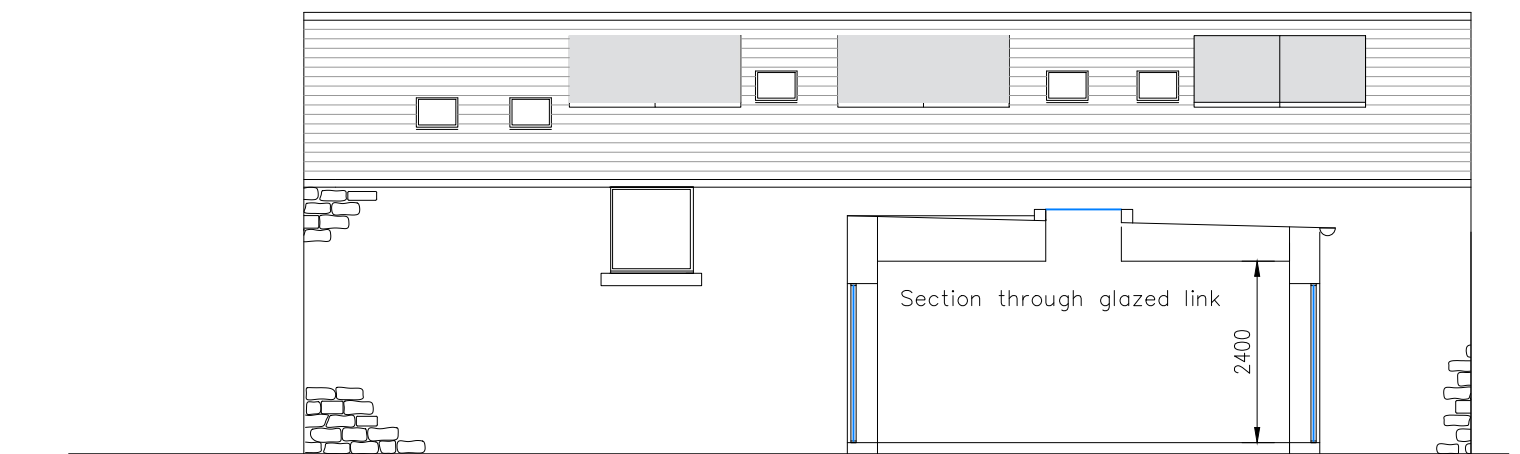


Lower barn
West Elevation

MATERIALS
Existing
Fibre reinforced cement sheet roof with vision panels
Timber Yorkshire boarding
Concrete block walls
Metal roller shutter doors
Metal profile sheet roof and walls to NISSEN building


Proposed
Staffordshire blue clay roof tile cover with rooflights and solar array
Black metal rainwater goods
Natural stone walls - Local pink grit stone
Light gray metal windows and doors
Vertical timber to garage door

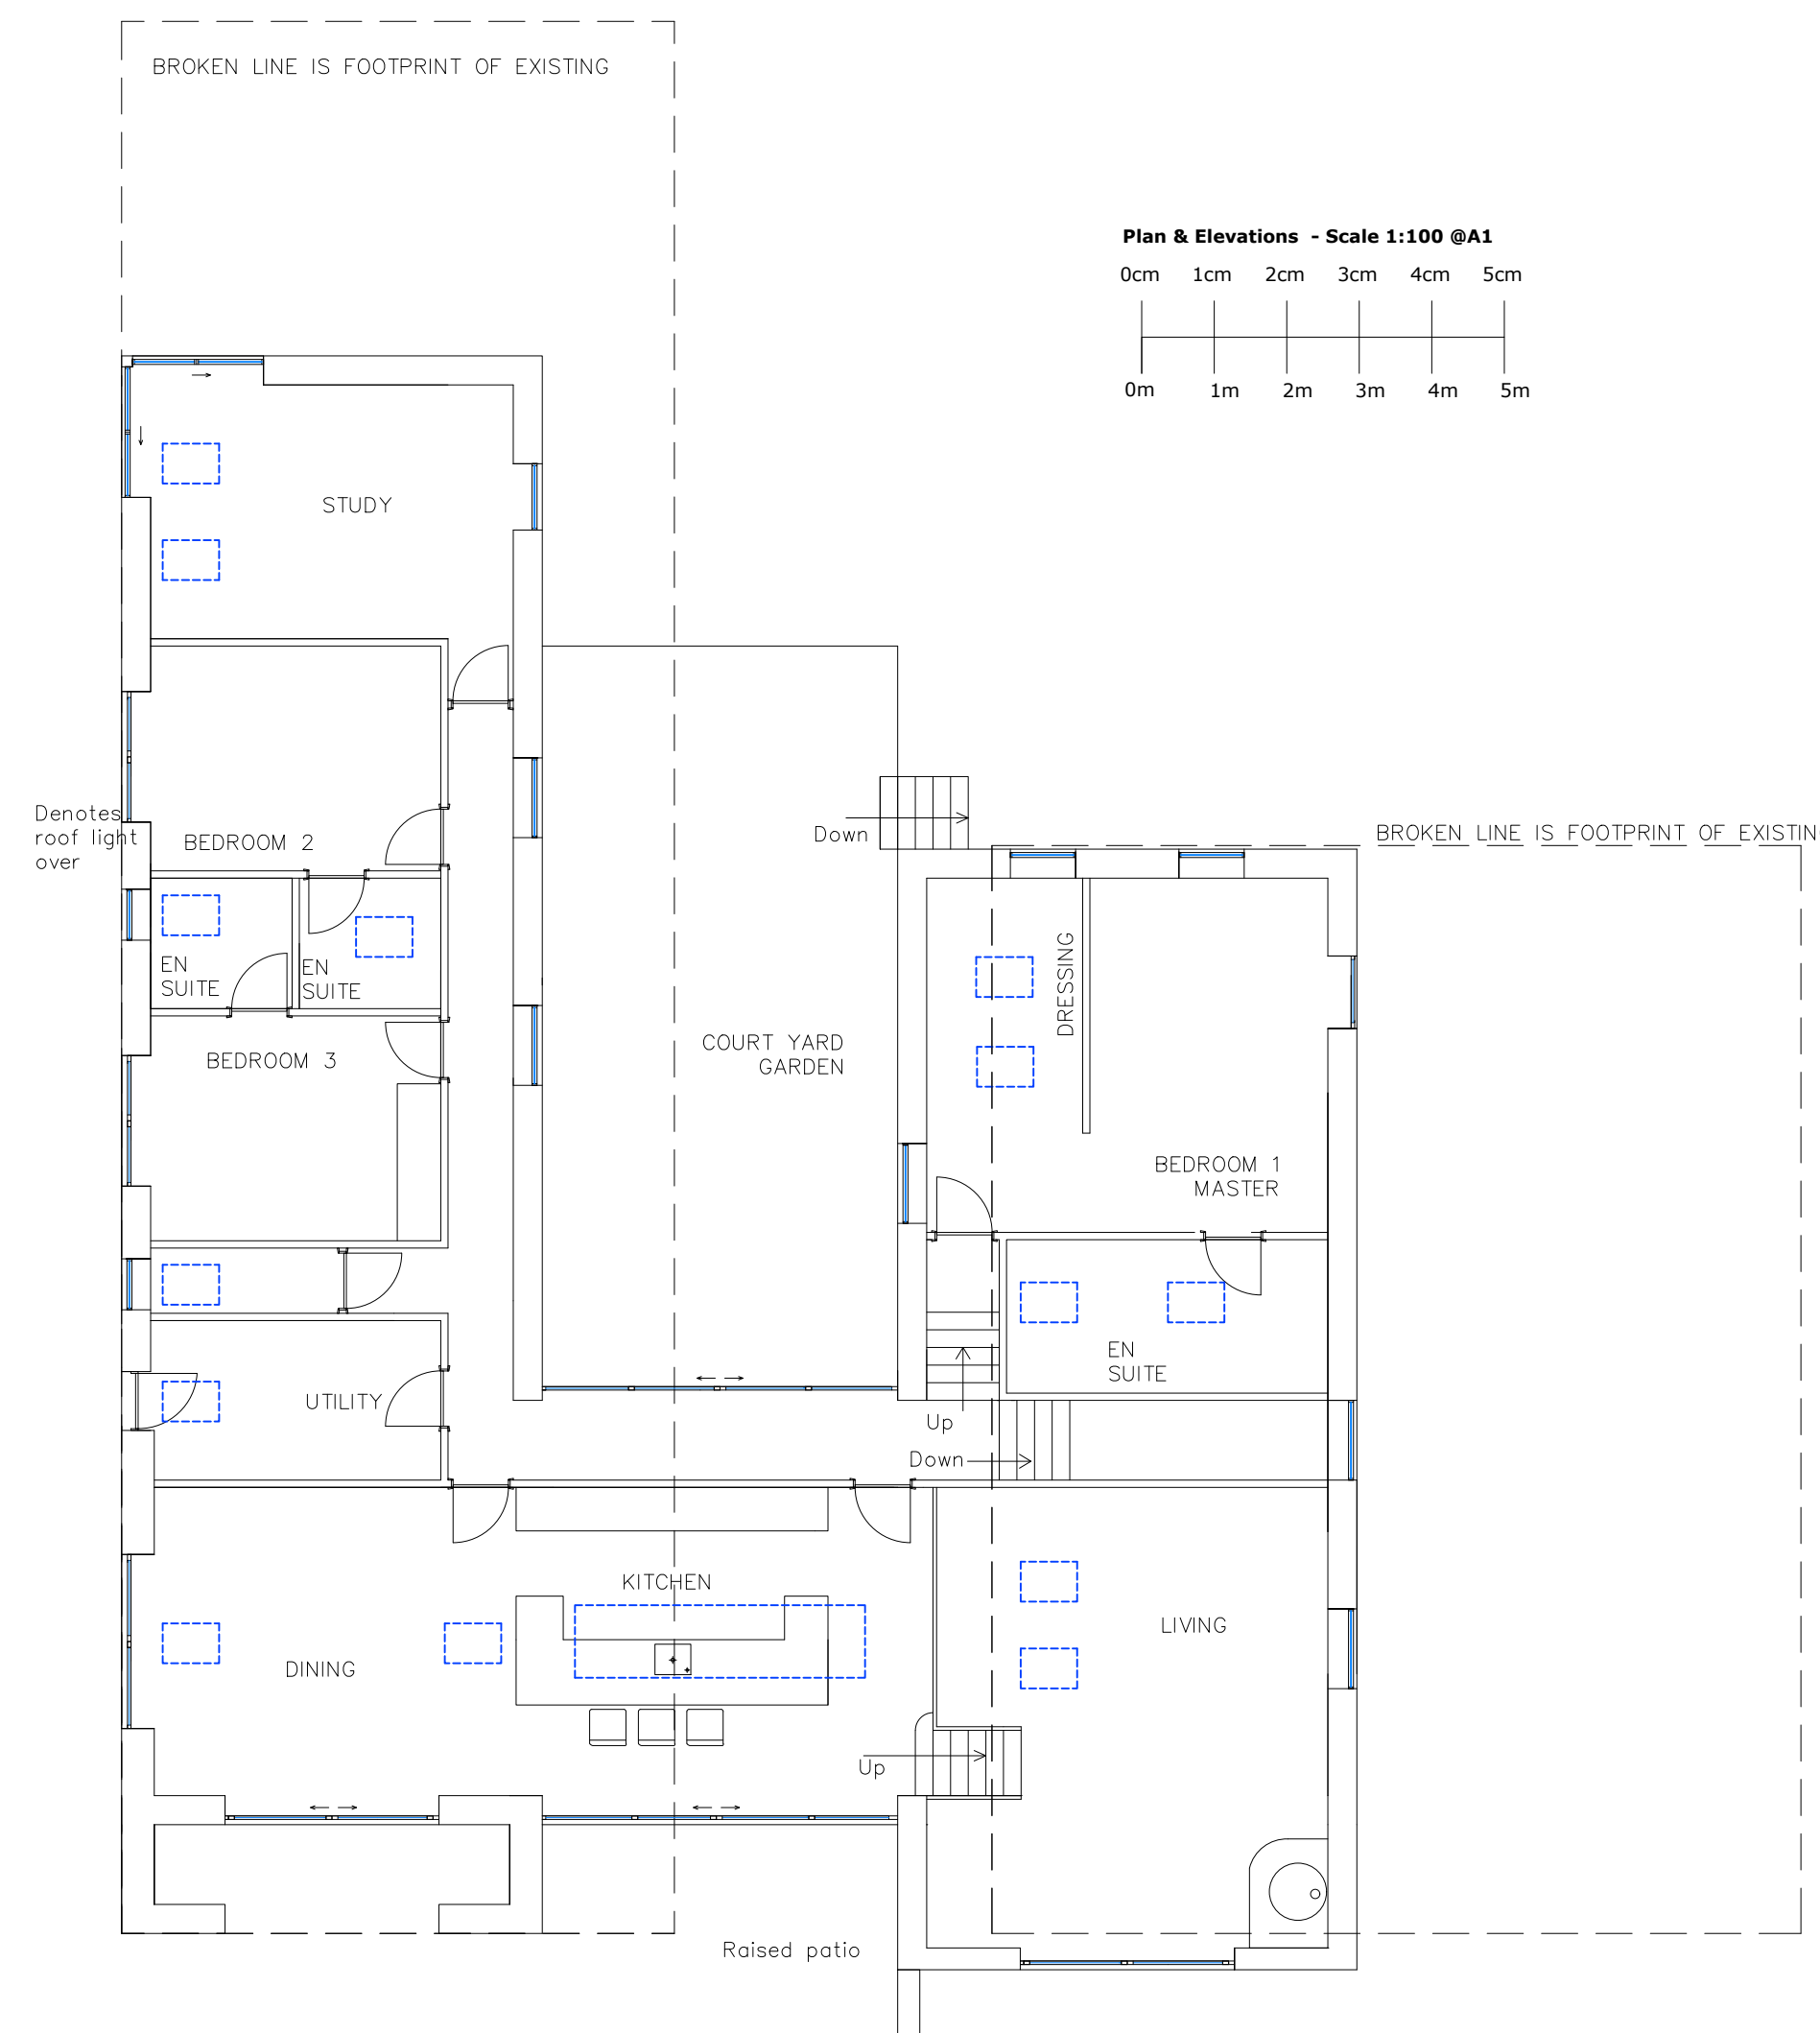

Upper Ground Floor Plan

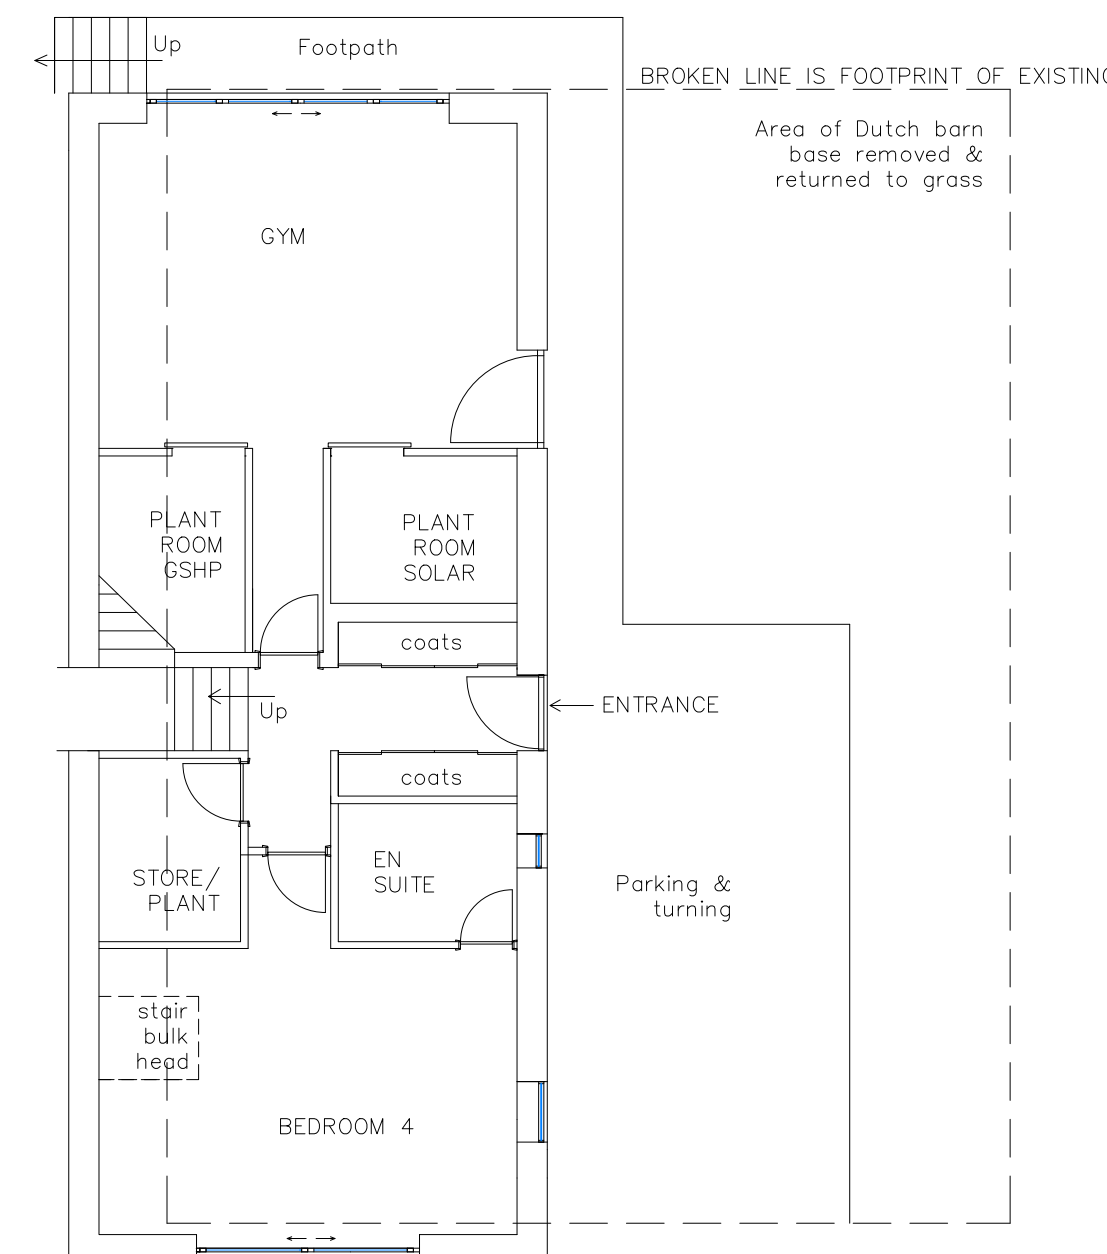

Lower Ground Floor Plan

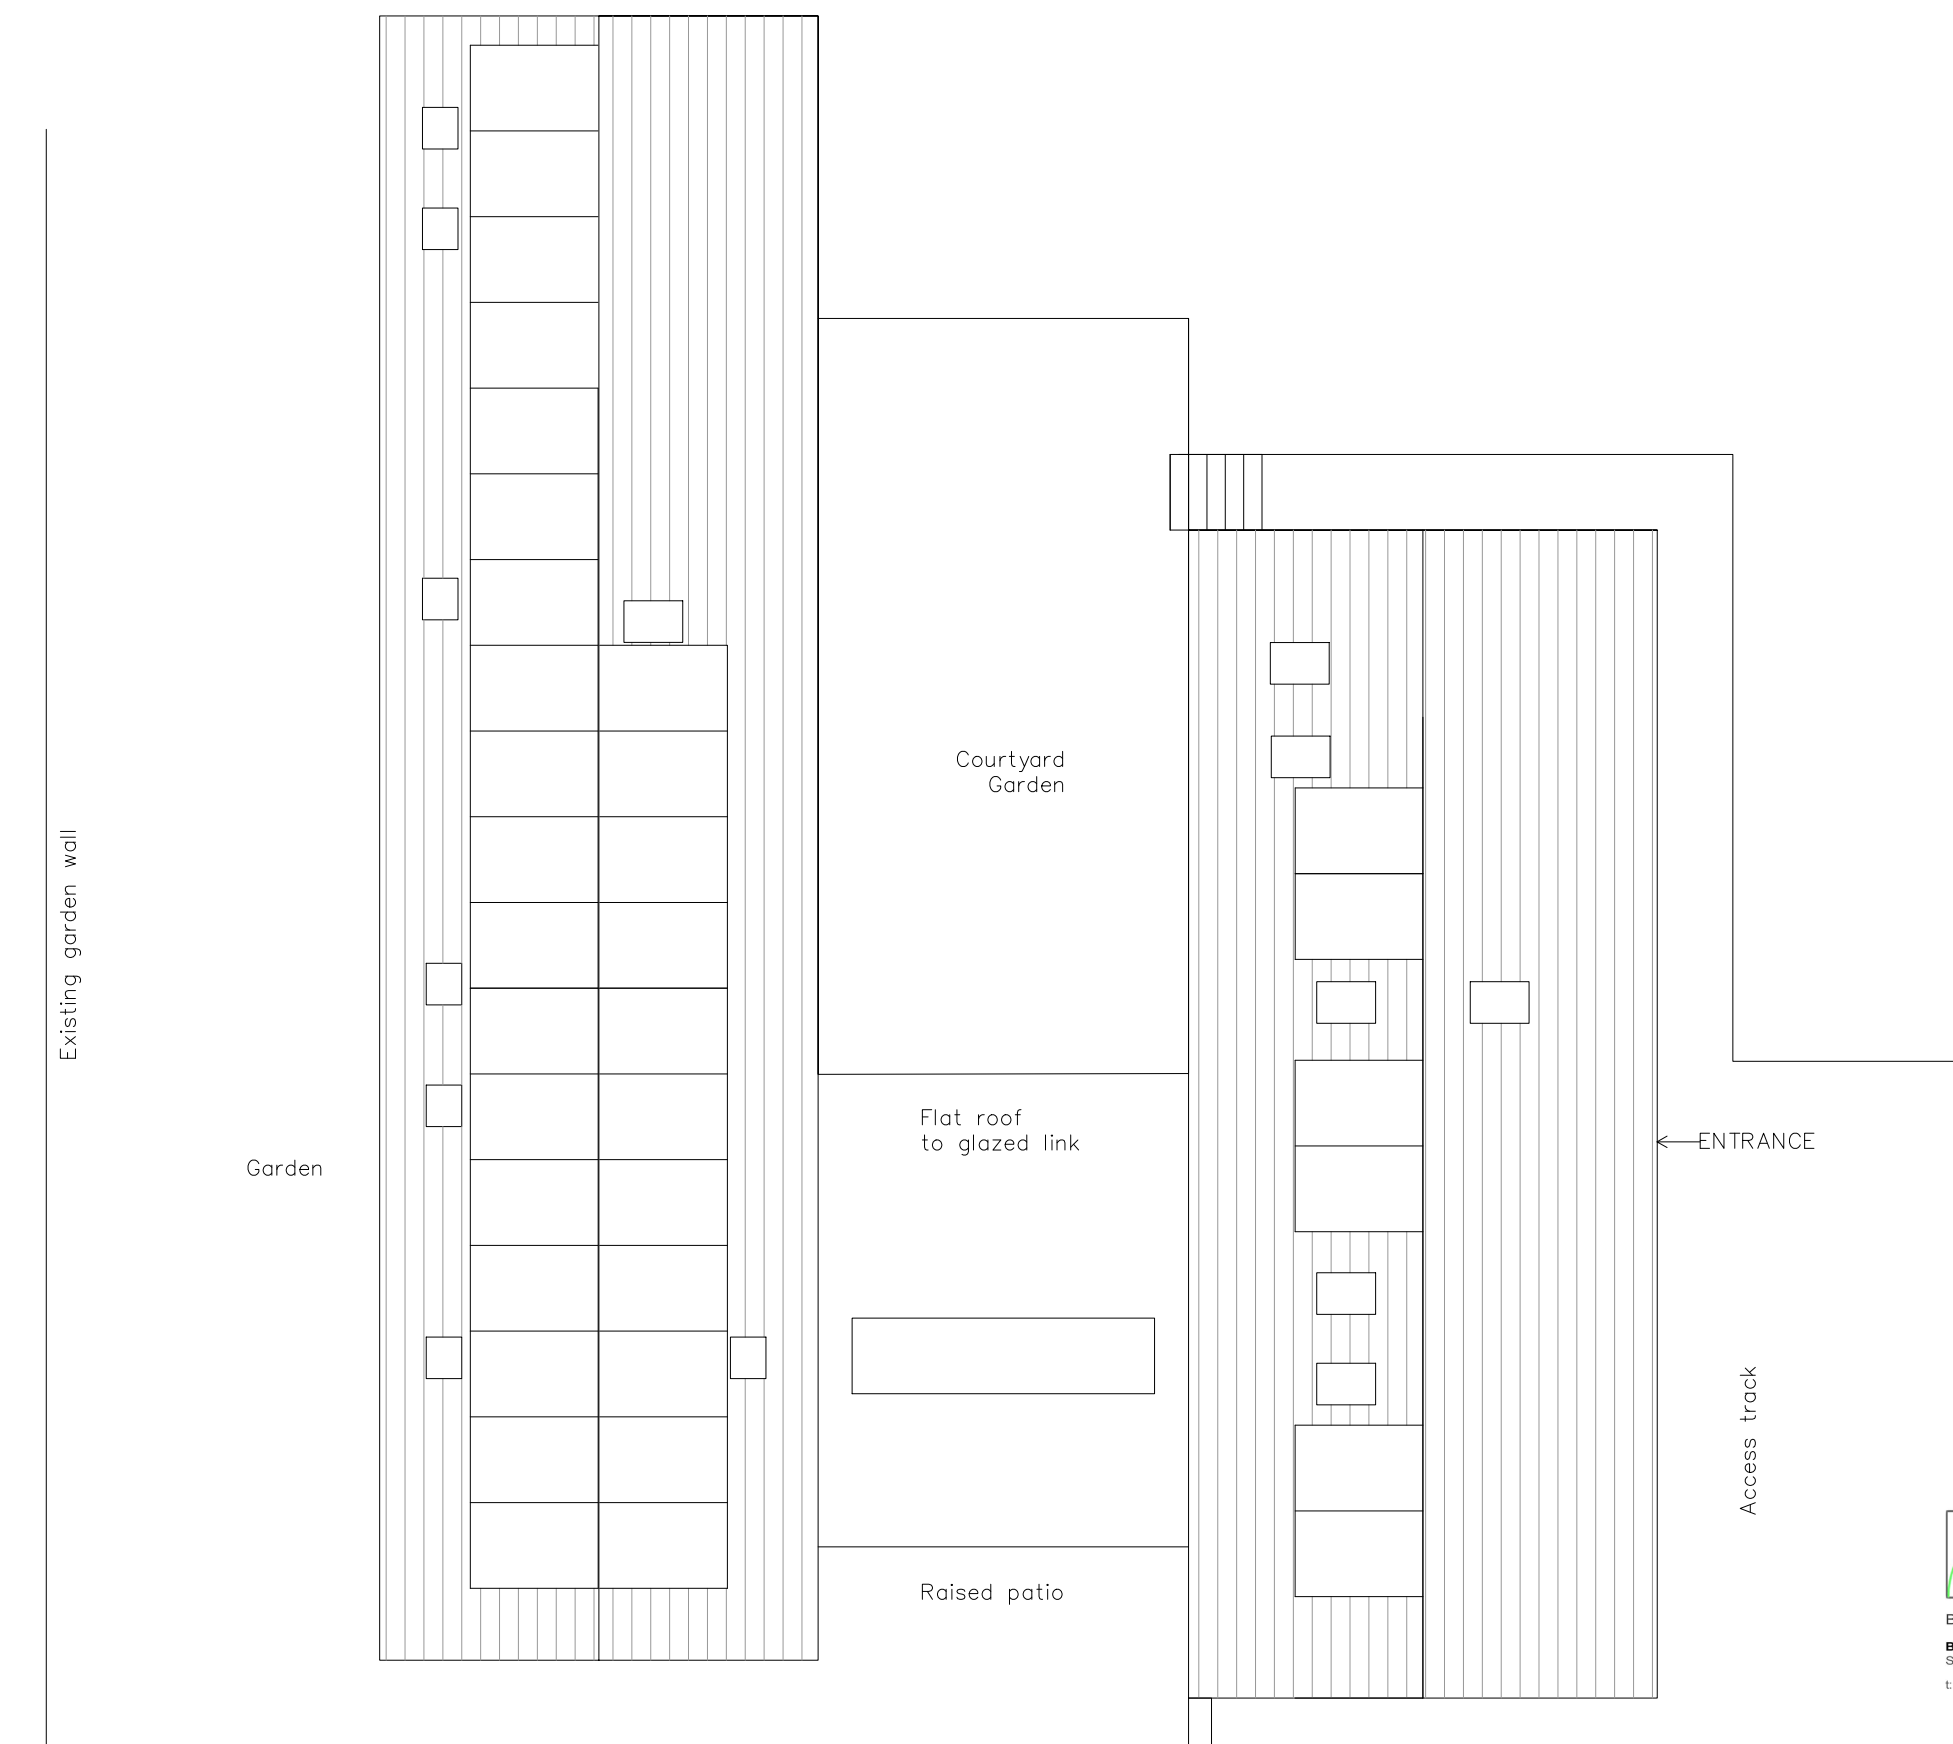

Roof Plan

bayon
architecturaltechnology
BESPOKE ARCHITECTURAL SERVICES
Bayon Architectural Technology Limited
Sole 100, 101, 102, 1000

DEMOLITION OF 2 AGRICULTURAL BUILDINGS TO BE REPLACED BY CUSTOM SELF-BUILD HOUSE; INSTALLATION OF A PACKAGE SEWAGE TREATMENT PLANT; INSTALLATION OF GROUND SOURCE HEAT PUMP PIPE WORKS, SOLAR PANELS AND THE CONSTRUCTION OF 1.8M BOUNDARY WALL.

Proposed Plans & Elevations			
Site & Client Address	Mr S Smallwood Stanley Farm Dial Lane Rushton Spencer Staffordshire SK11 0RU	Date	09 - 09 - 2025
Scale	1:100/200@A1	Drawing Ref	CS45
Drawing No	25N4R2		