




First Floor Plan

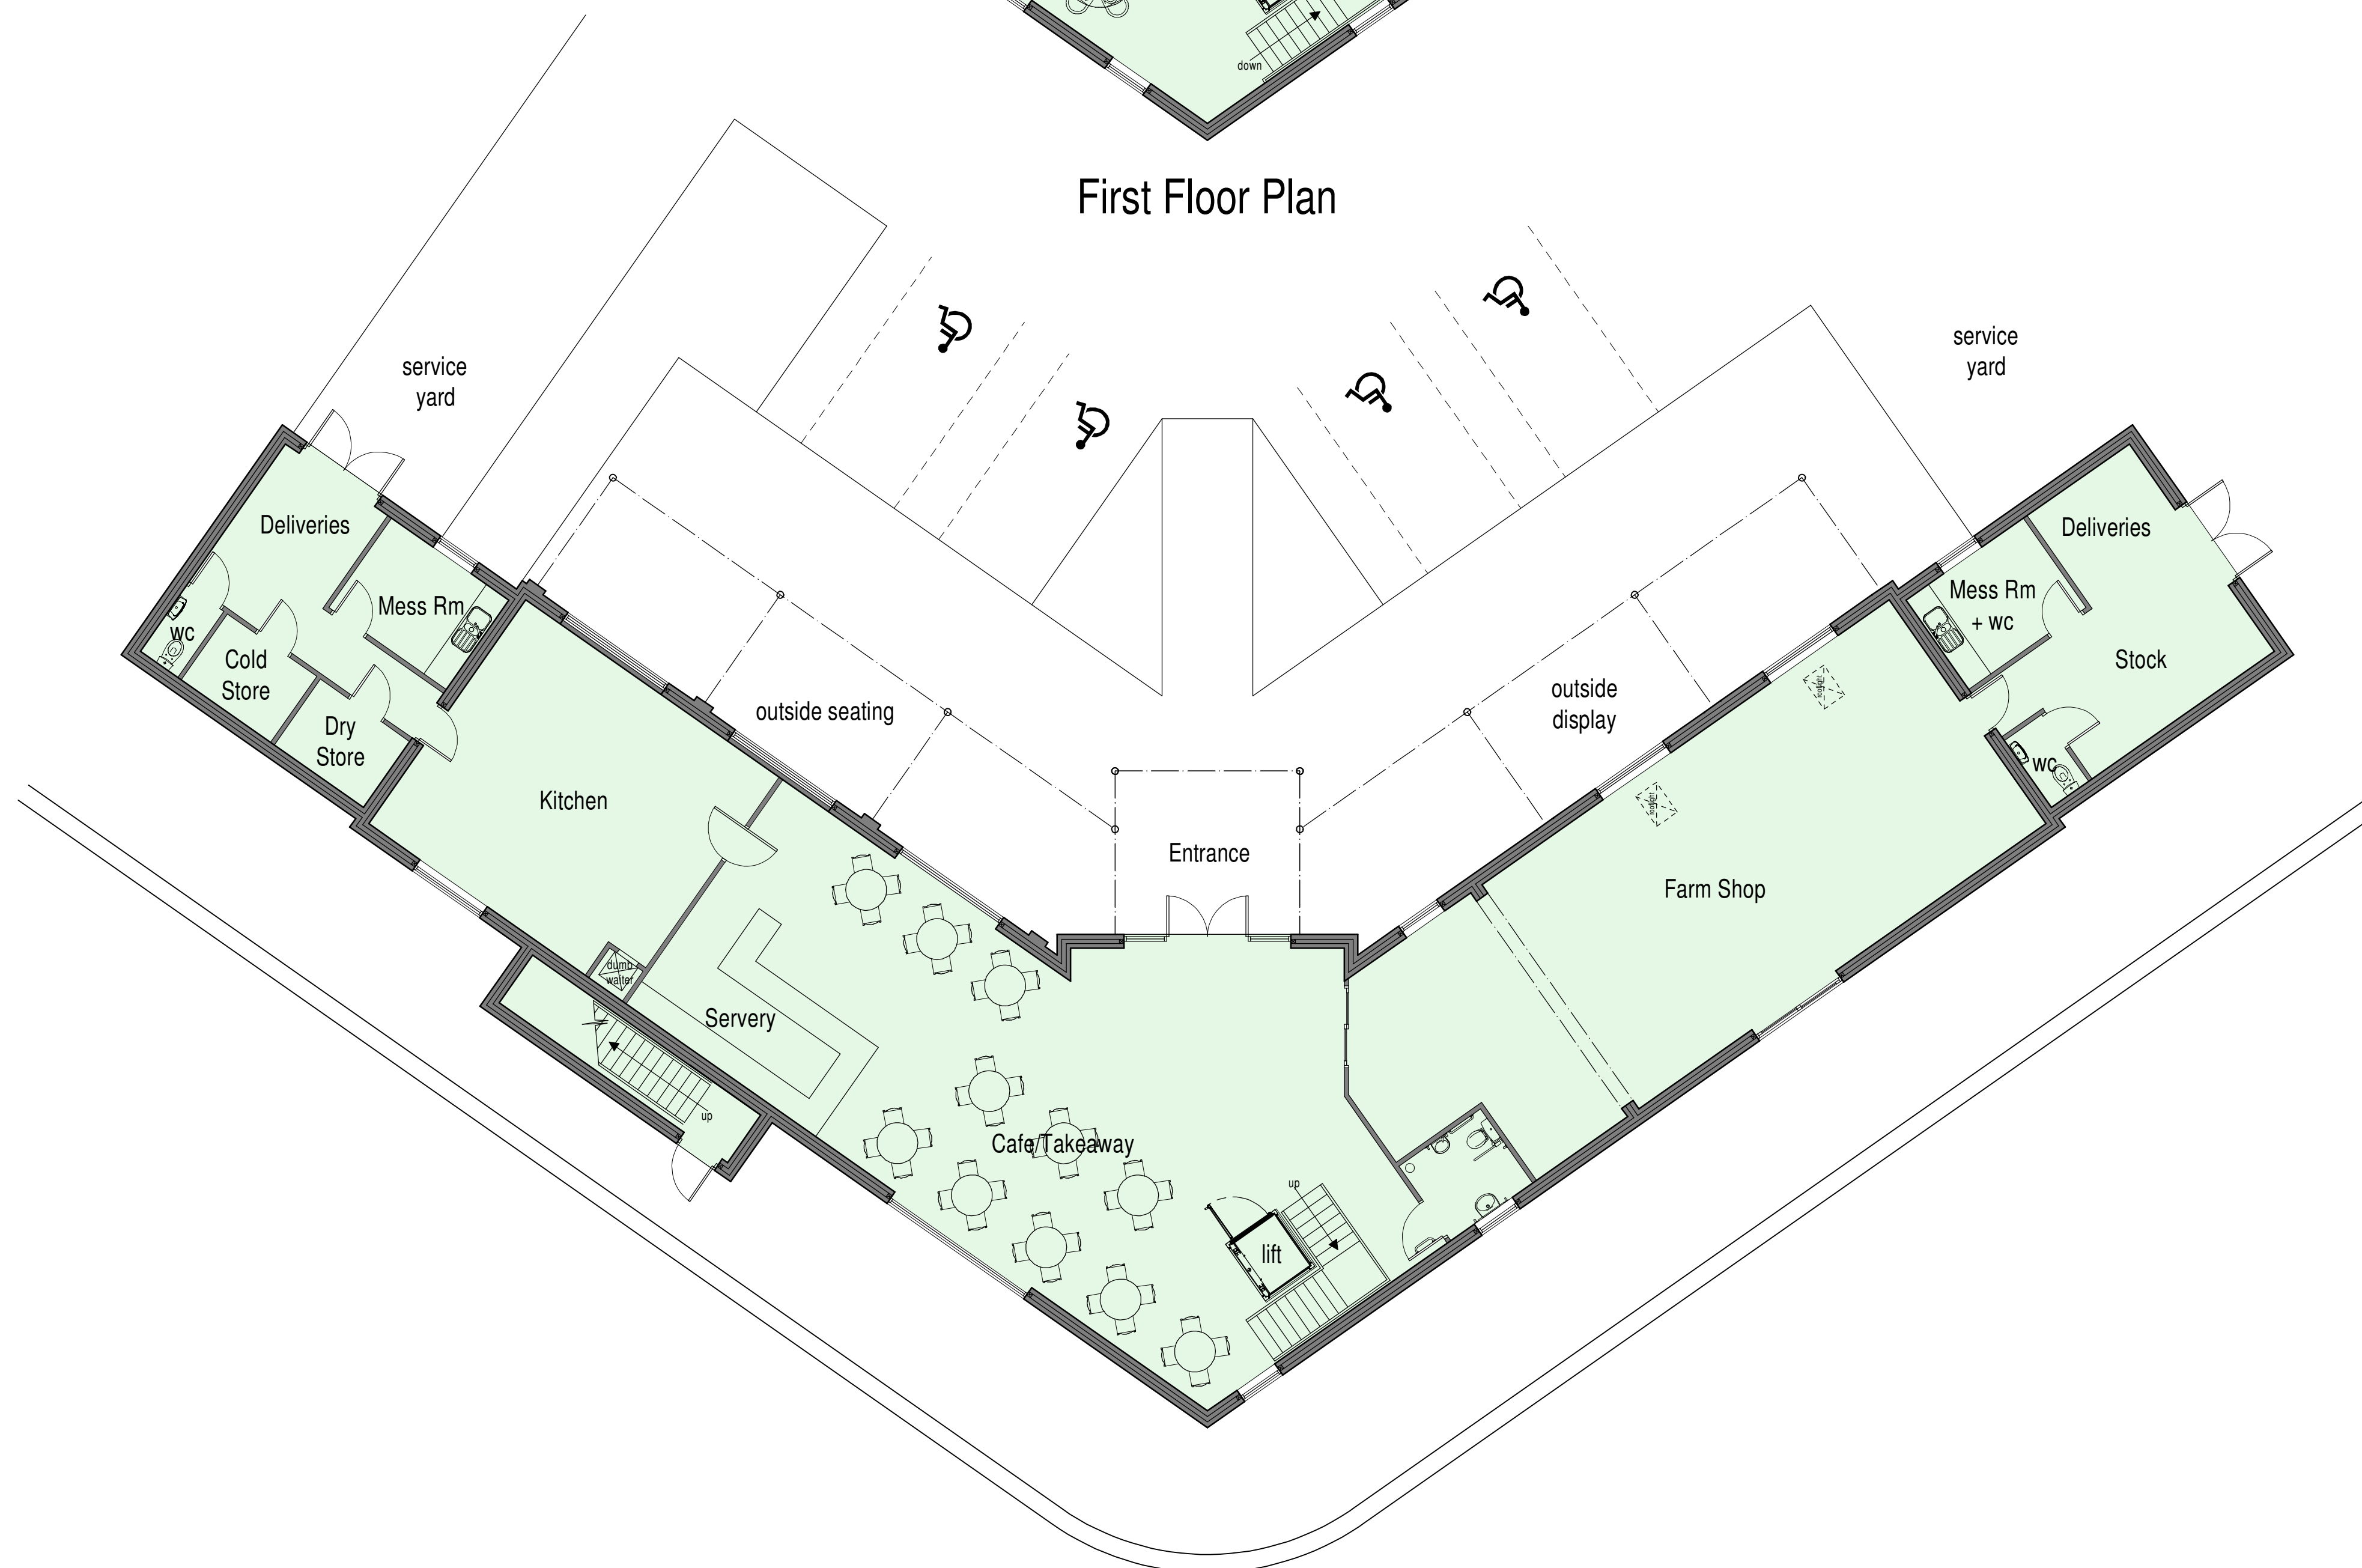

Ground Floor Plan

PLANNING PROPOSAL
It is proposed to form a new build Farm Shop and Restaurant as shown here.
The ground floor is to accommodate a farm shop with associated stock room, cafe, kitchen and toilets.
The first floor is to accommodate the restaurant which will be serviced by the ground floor kitchen via a dumb waiter. Diners can either access the restaurant via the staircase or lift.
Elevational details are shown on drawing 2021-2631-03.

0.0m 1.0m 2.0m 3.0m 4.0m 5.0m
scale bar @ 1:100

Upperdales Developers Ltd

Proposed Restaurant and Farm Shop
The New Inn,
Denford Road,
Longsdon,
Staffs, ST9 9QF.

Planning Proposal Floor Plans

Date	Sheet	Scale
May 2022	A1	1:100
Dwg No.	Rev.	Drawn
2021-2631-02	G	RG
A-07/06/2022 - PLAN UPDATED FOLLOWING CLIENT FEEDBACK		
B-04/01/2023 - SCHEME UPDATED		
C-01/02/2023 - SCHEME UPDATED FOR PLANNING SUBMISSION		
D-18/02/2024 - CORNER CABLE REMOVED FROM ROAD FRONTAGE		
E-18/02/2024 - WINDOW ARRANGEMENT UPDATED		
F-15/08/2024 - SCHEME REDUCED		
G-07/05/2025 - COVERED AREA REINSTATED		

SAMMONS
Architectural
LIMITED

10 Cawdry Buildings, Fountain Street, Leek, ST13 6JP
Telephone: 01538 386002
E-mail: info@sammonsLtd.co.uk
Web: www.sammonsLtd.co.uk

This drawing is copyright.
All dimensions must be checked prior to commencement.