


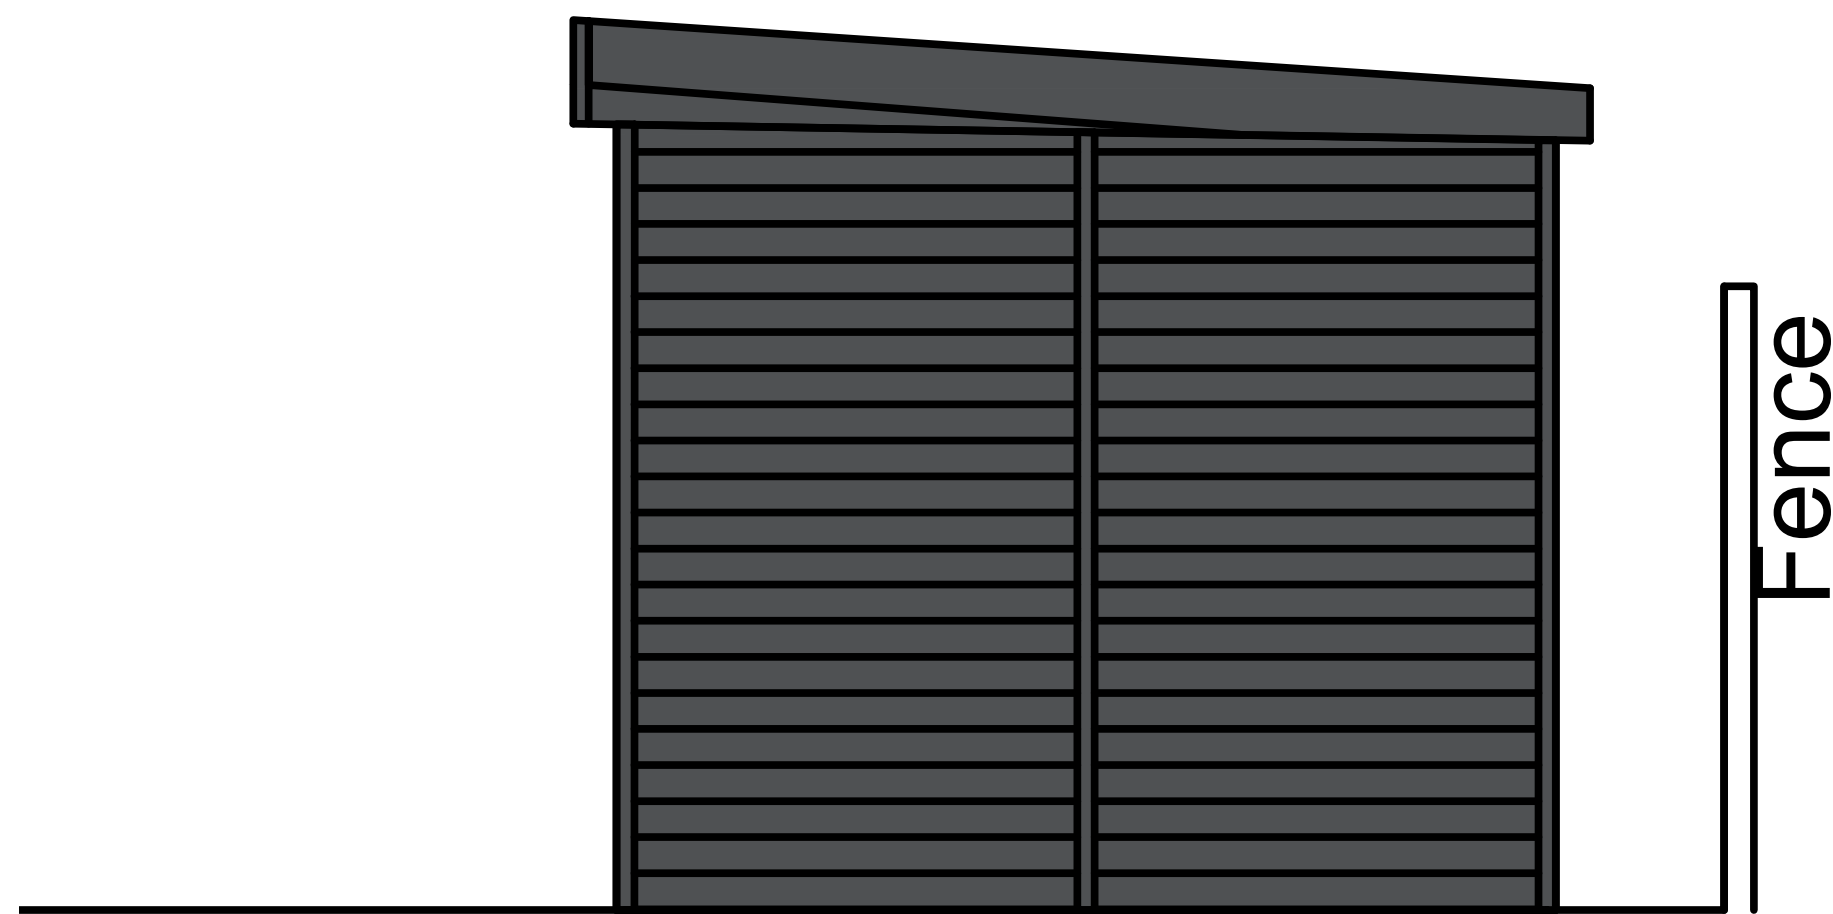


Left Side Elevation
Scale 1:20




Front Elevation
Scale 1:20



Right Side Elevation
Scale 1:20

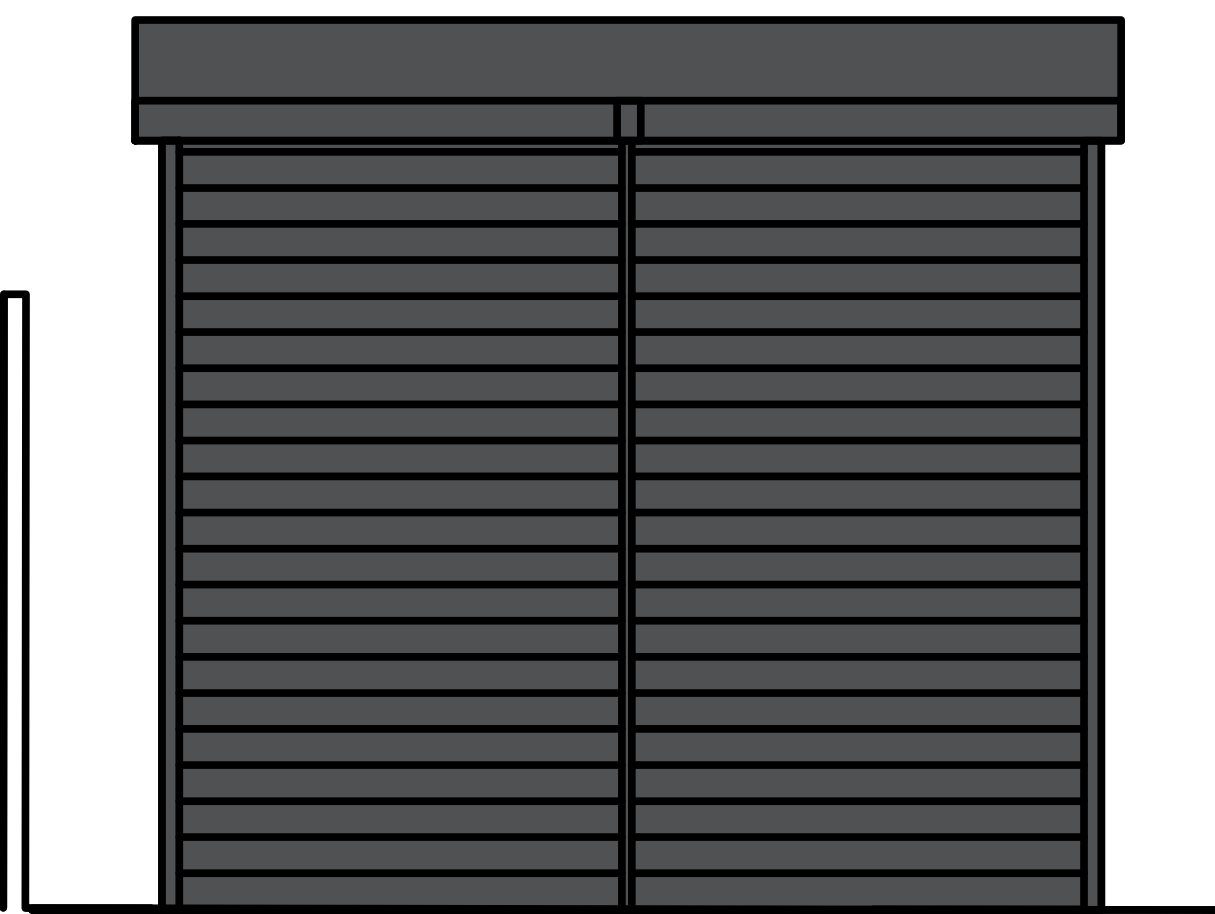

Rear Elevation
Scale 1:20

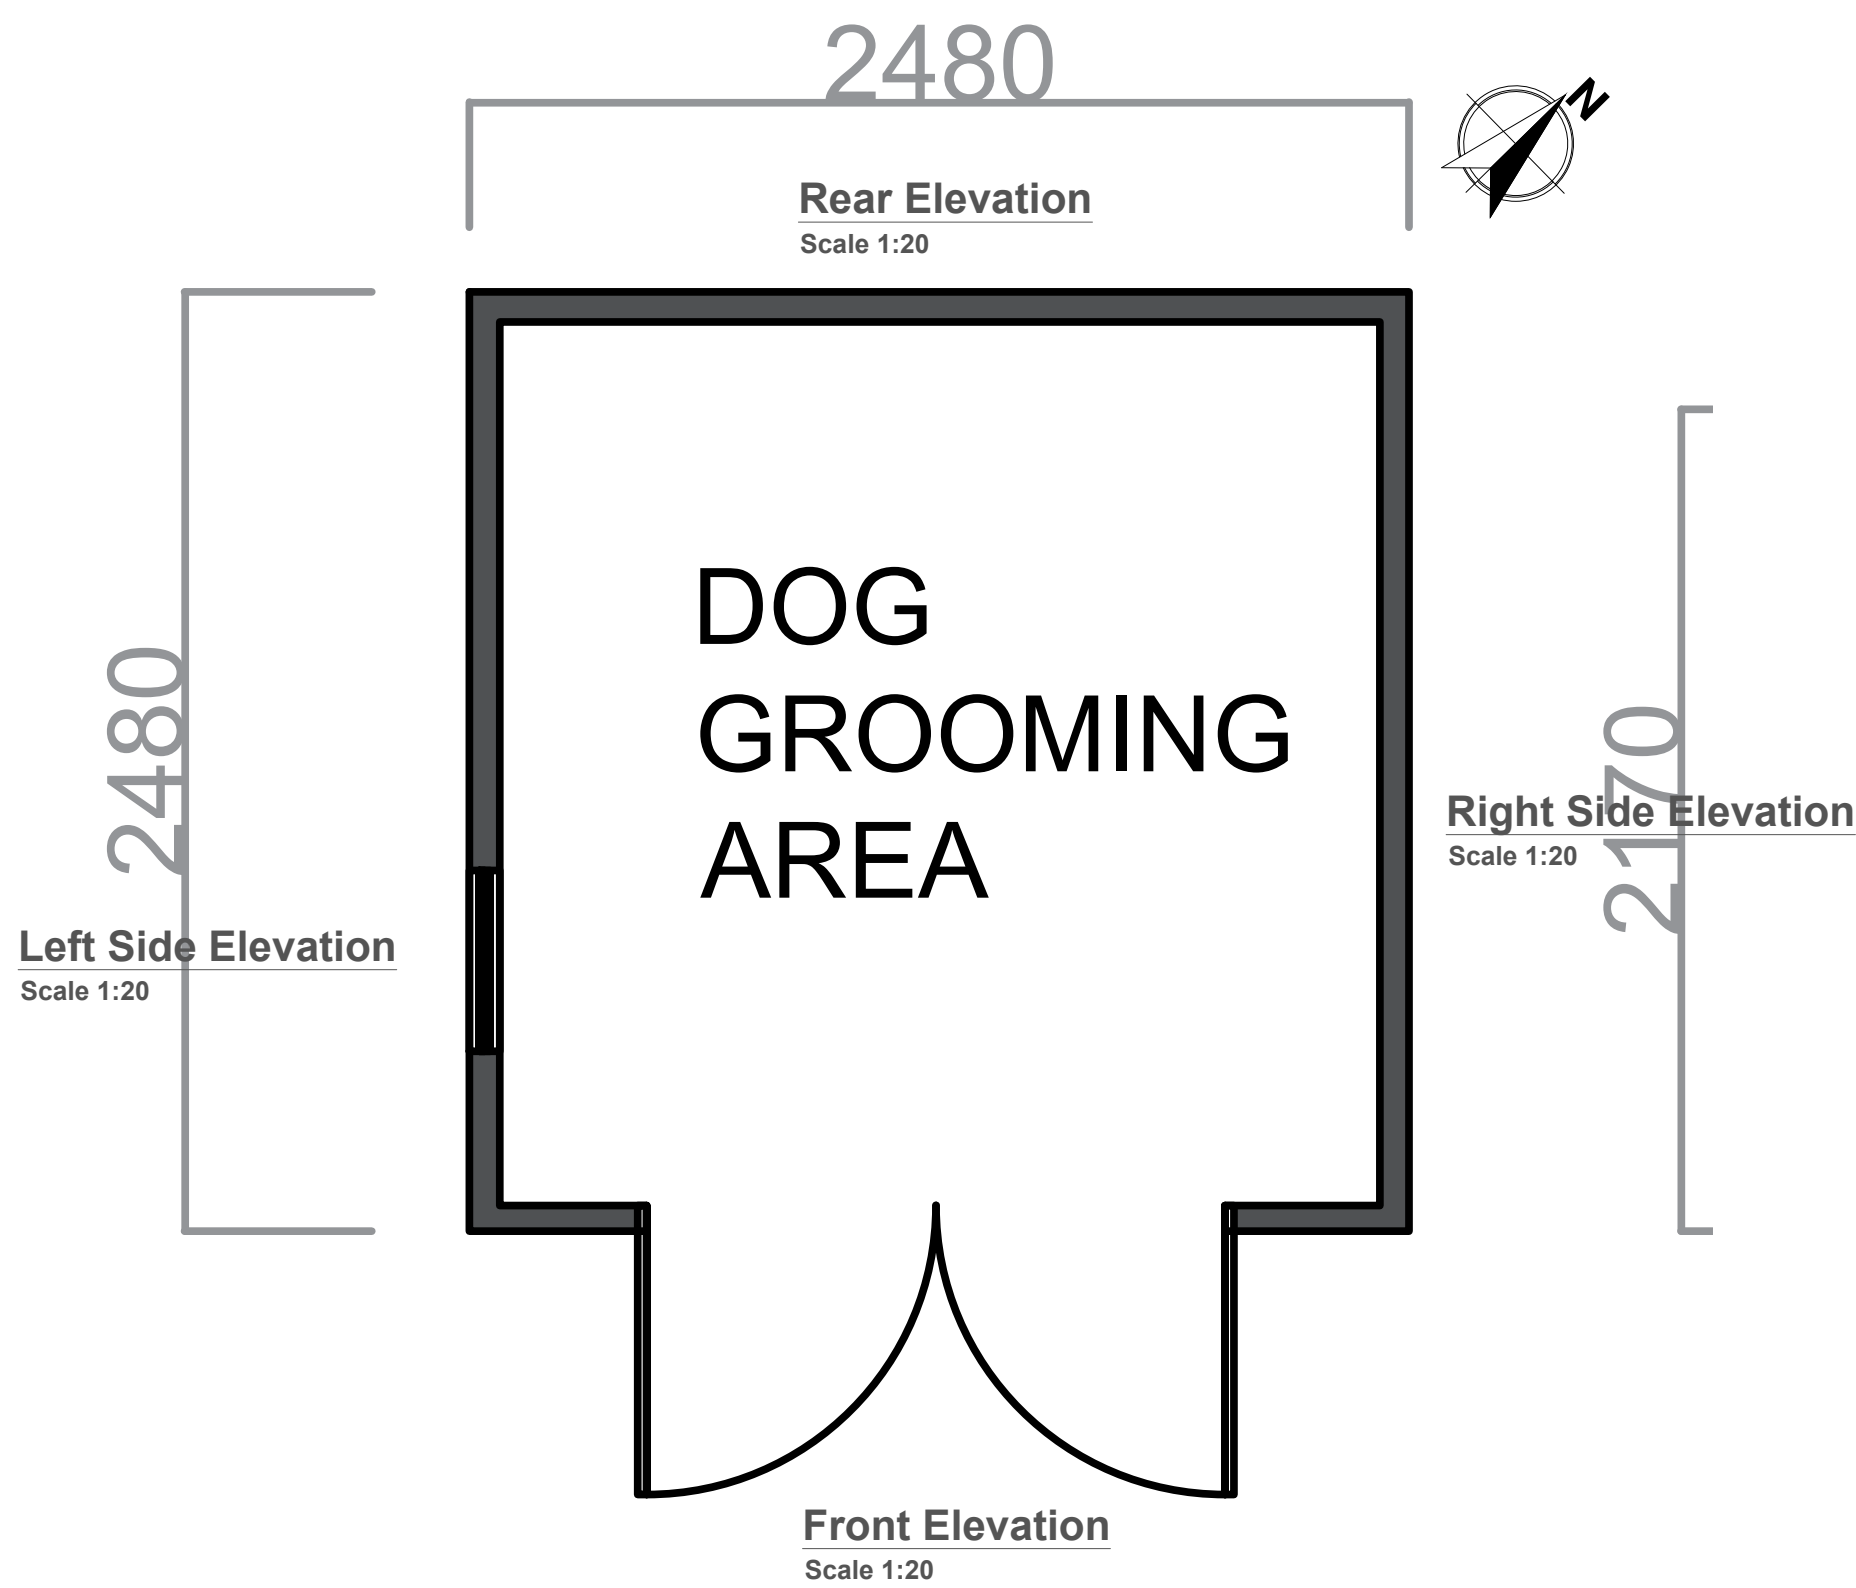

Ground floor
Scale 1:20



Client: K Tideswell

PROJECT:
Dog Grooming Shed

Rev: Rev Date: Drawn By: AP

Rev Details:
Initial Issue: 22/10/2025

DRAWING FOR INFORMATION ONLY

Drawing No:001/001/AP

Scale @ A1:
As Shown

Drawing Title:
Proposed Floor Plans & Elevations