





Existing site plan
Scale 1:200

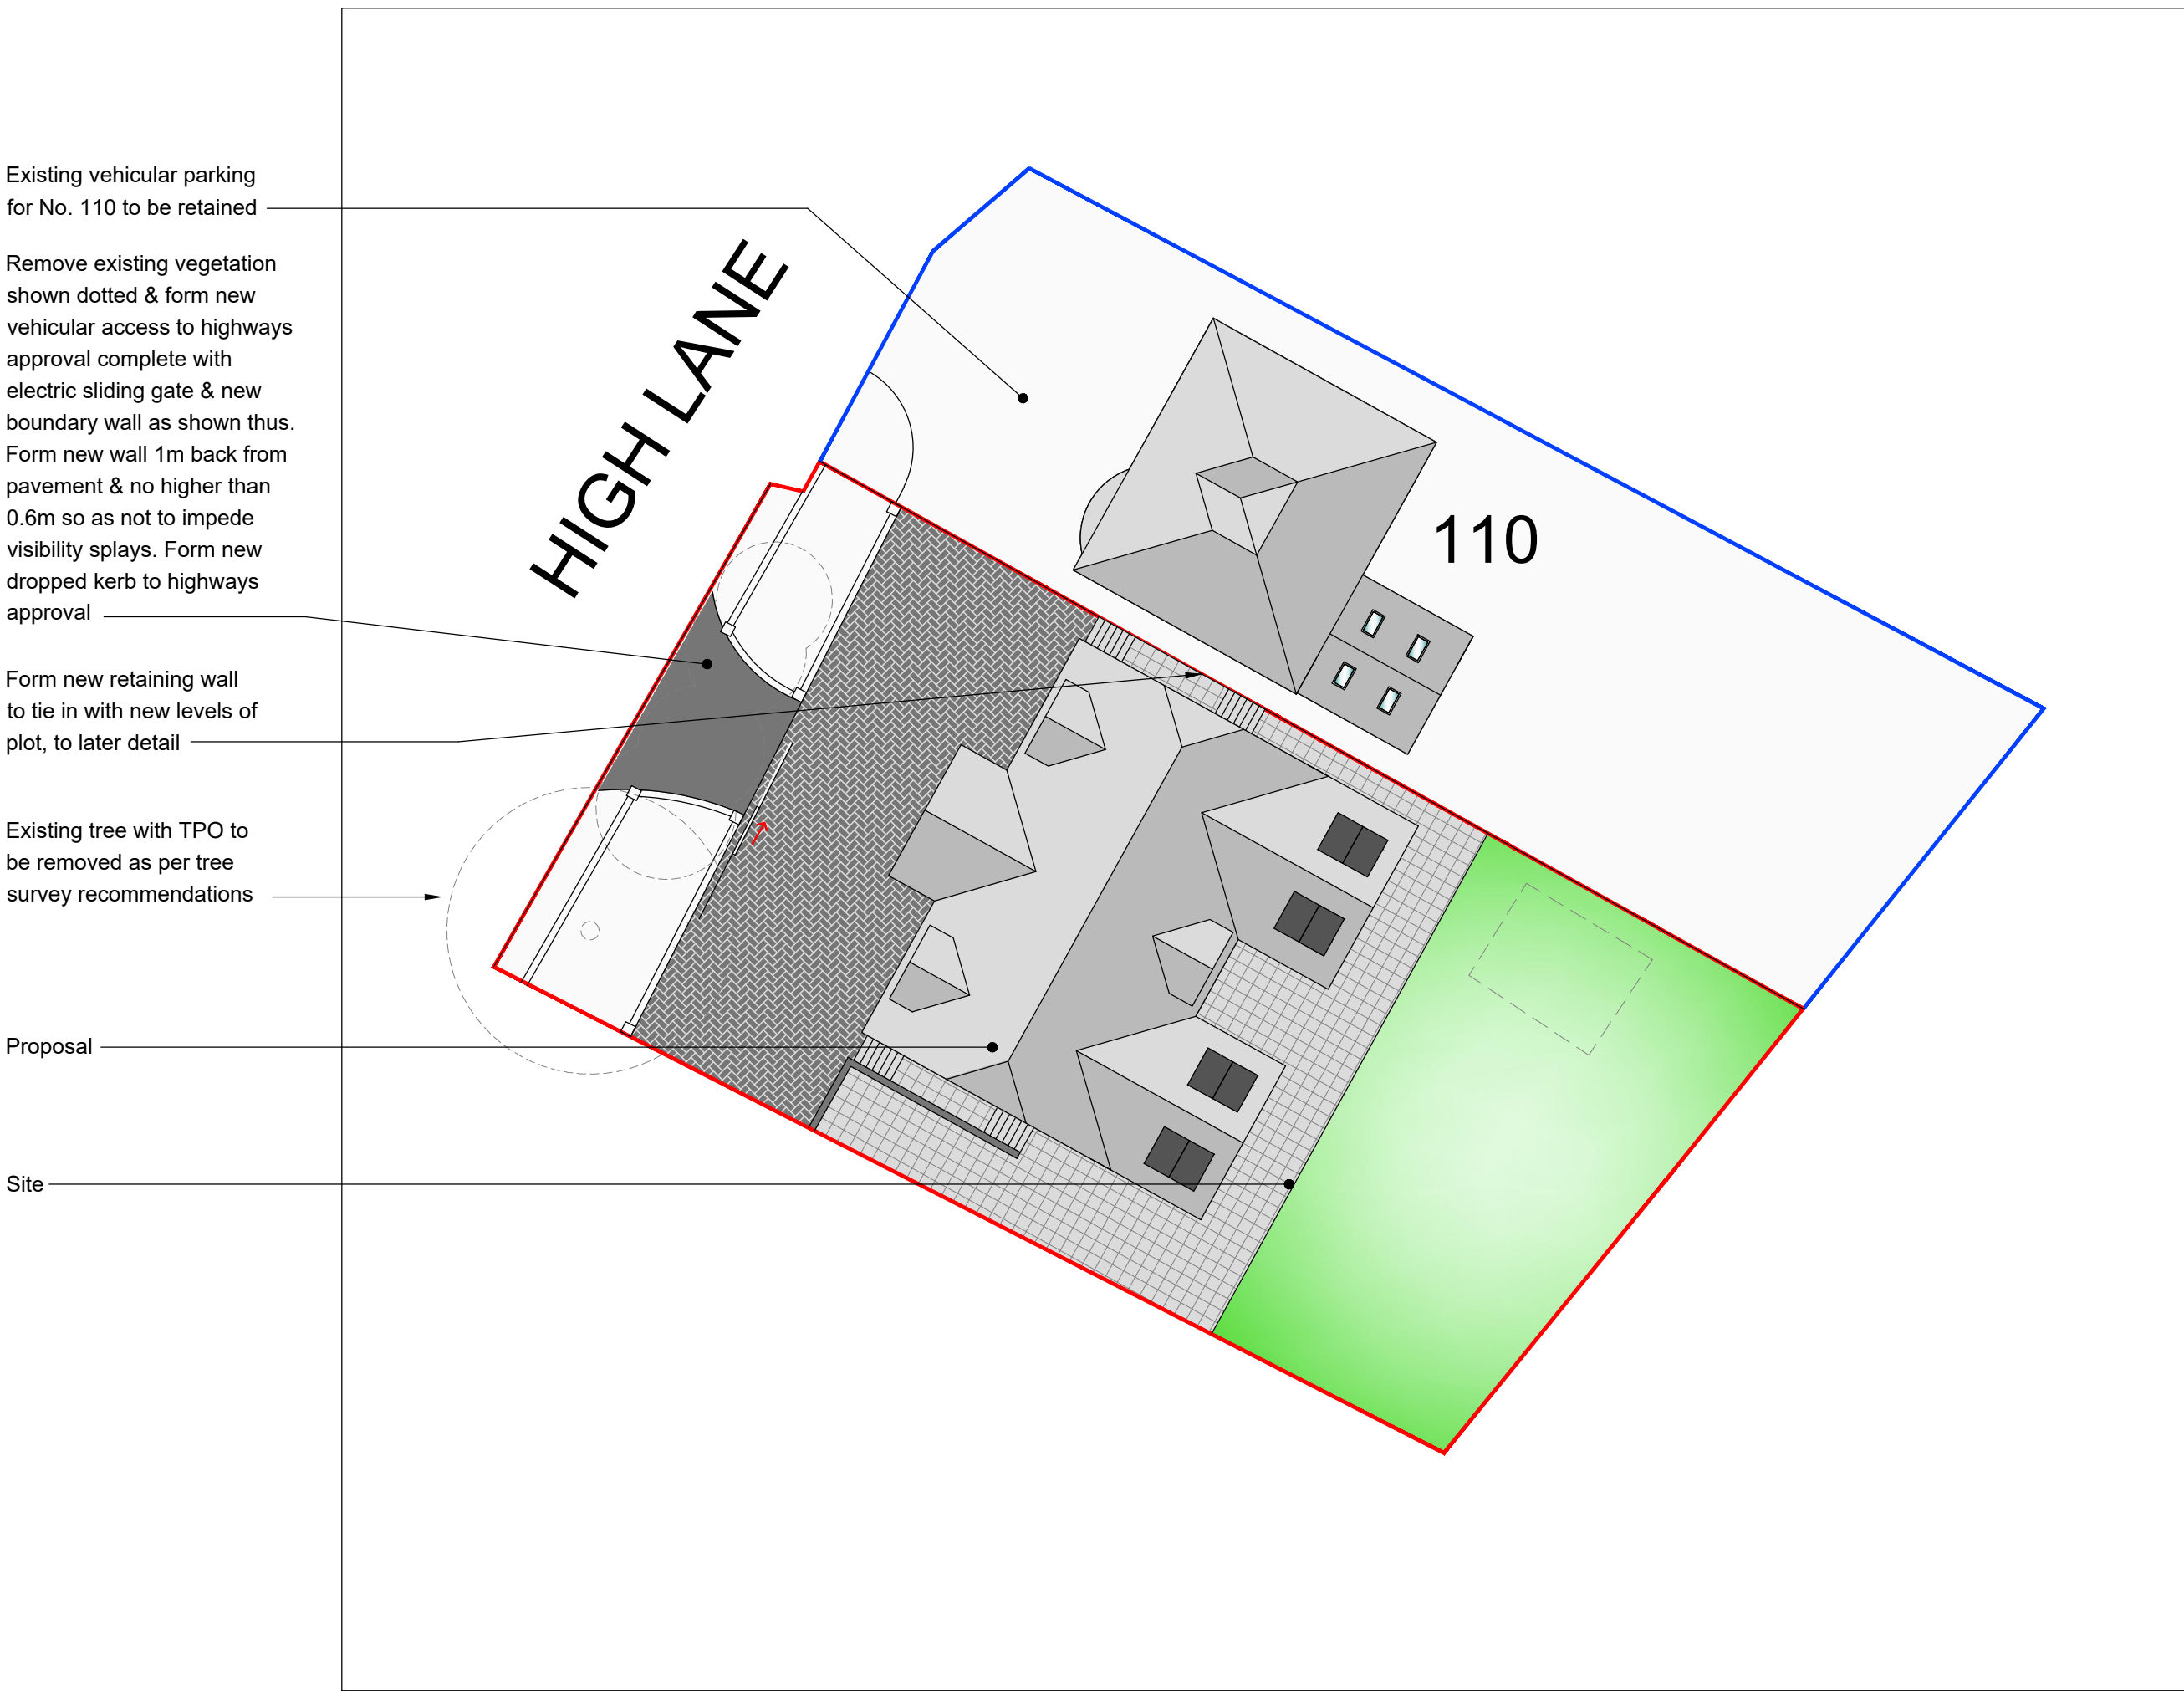

Proposed site plan
Scale 1:200

Reproduced from the
Ordnance Survey map with the permission of Ordnance
Survey on behalf of The Controller of Her Majesty's
Stationary Office
Licence No. AL 100001834

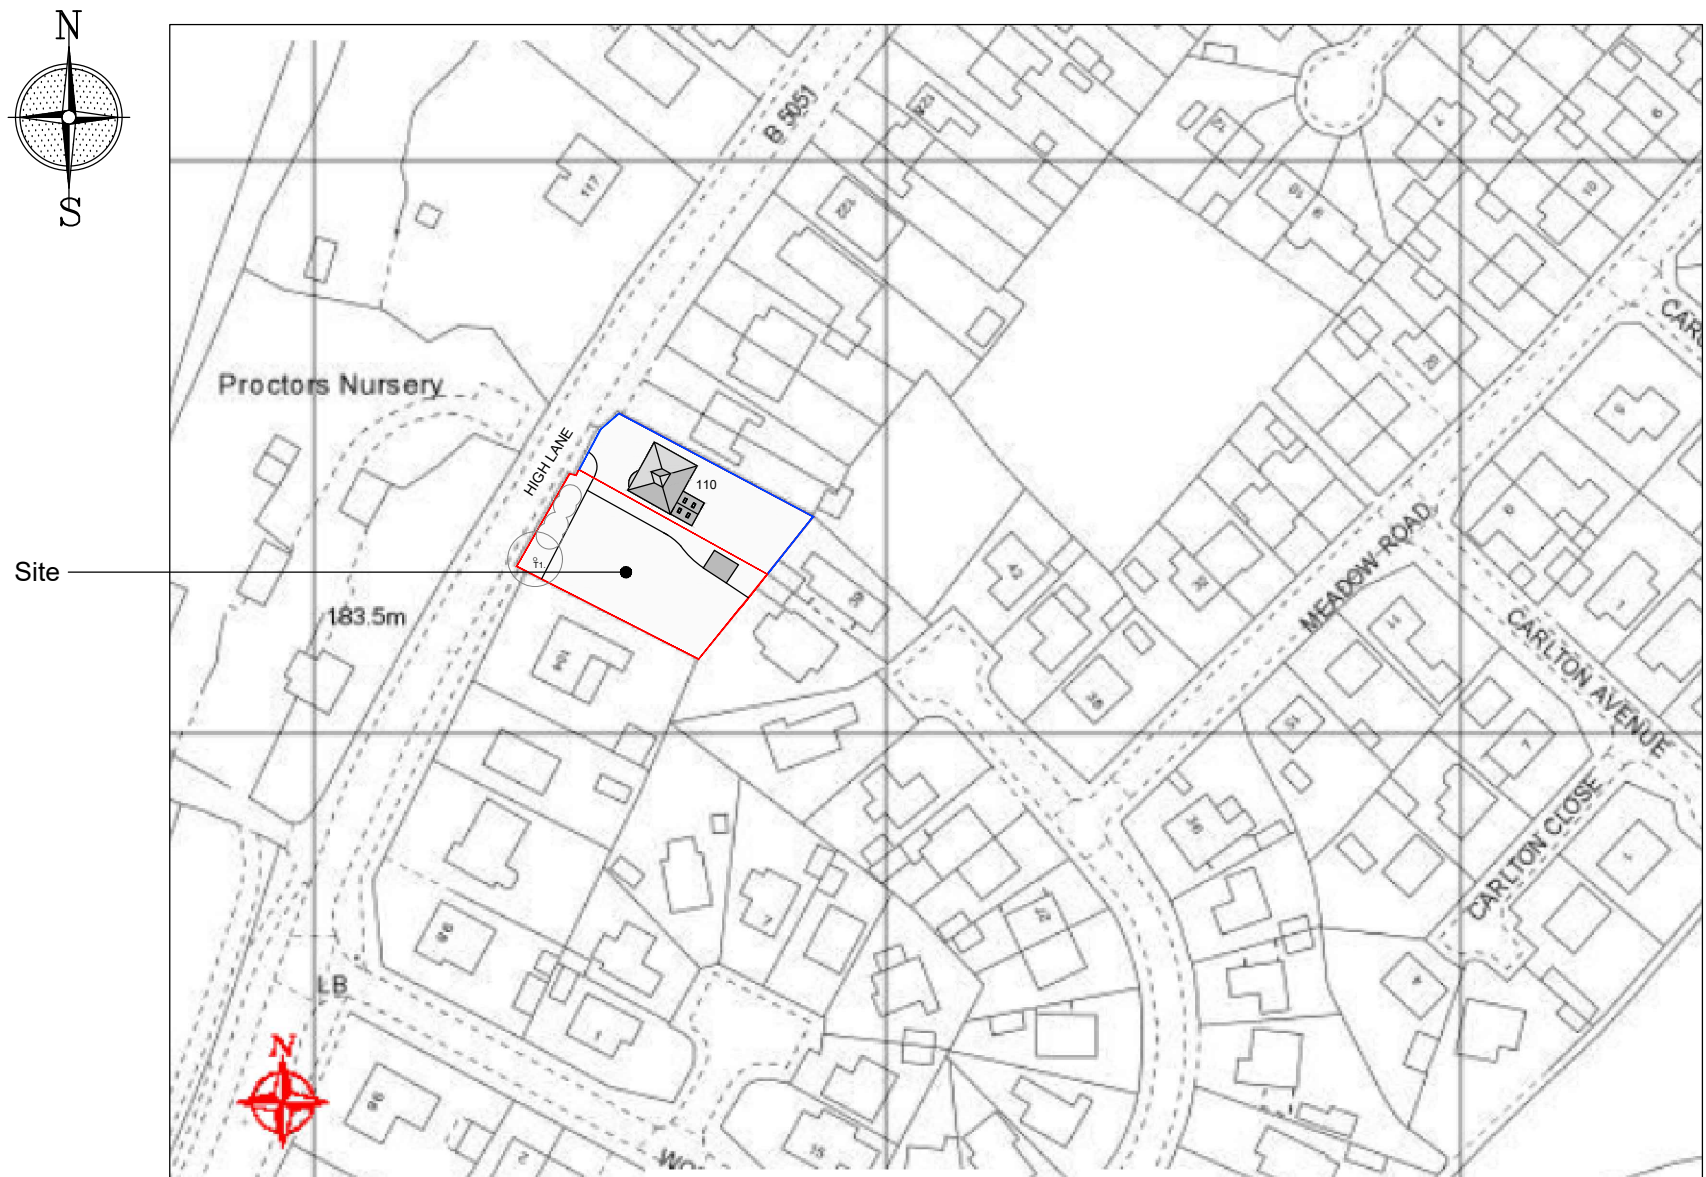

Site location plan
Scale 1:1250



Tel: 07889569867
Email: info@MEDesignsolutions.co.uk
www.MEDesignsolutions.co.uk

Client	MR WOODWARD		
Project	PROPOSED DWELLING ON LAND ADJACENT TO 110 HIGH LANE, BROWN EDGE, ST6 8RU		
Title	EXISTING - PROPOSED PLANS		
Status	PRE-APPLICATION		
Date	JANUARY 2024	Drawn	ME
Scale	@A1	AS SHOWN	Checked
Project No	100-01	Drawing No.	Rev
Copyright ©ME Design Sol. 2019. All rights reserved.			