




1
503
PROPOSED EAST ELEVATION
SCALE 1:150



2
503
PROPOSED NORTH ELEVATION
SCALE 1:50

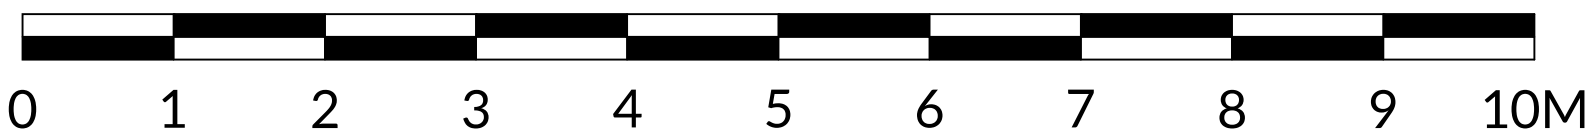

JOB NO	DWG NO	REV	
3094	503	/	
REVISION	DATE	DWN	CHK
This drawing is the property of DVA Ventures Limited. Copyright and design rights are reserved by them and the drawing is issued on the condition that it is not copied either wholly or in part without the written consent of DVA Ventures Limited.			



CLIENT
wetherspoon

PROJECT
**THE GREEN DRAGON
LEEK
(PN 7029)**

DRAWING TITLE
PROPOSED ELEVATIONS

SCALE
1:50 @ A1

DATE 24.10.25	DRAWN BY MB	CHECKED BY DH
------------------	----------------	------------------

STATUS
PRELIMINARY

JOB NO	DWG NO	REV
3094	503	/