



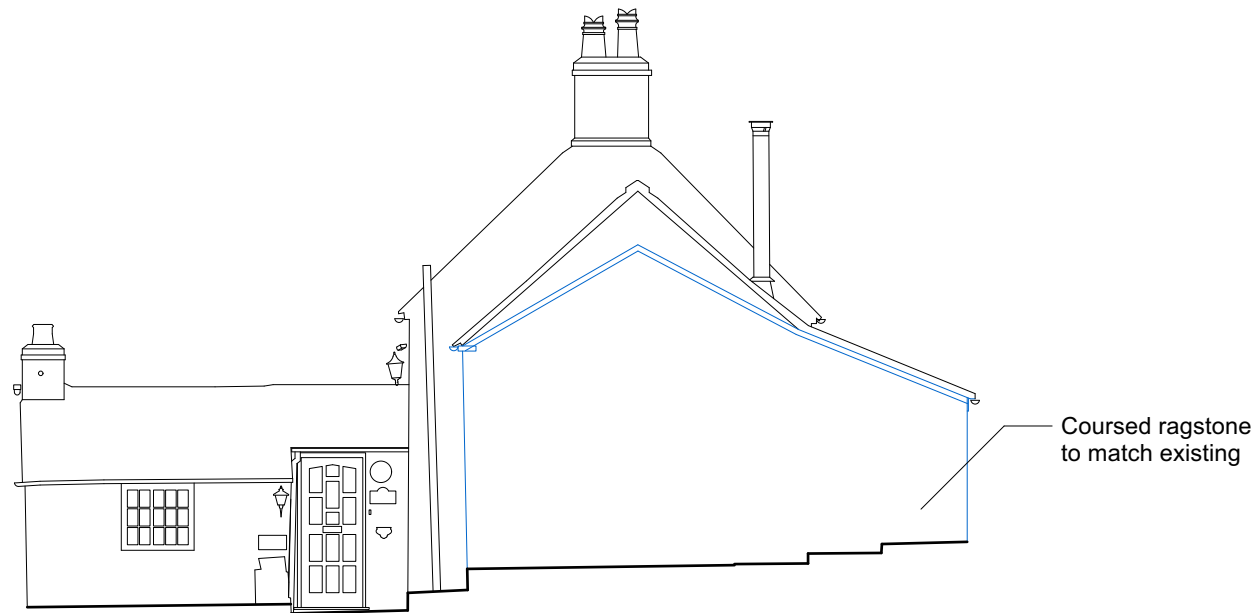

1 **Proposed South East Elevation**
Scale: 1:100



2 **Proposed South West Elevation**
Scale: 1:100

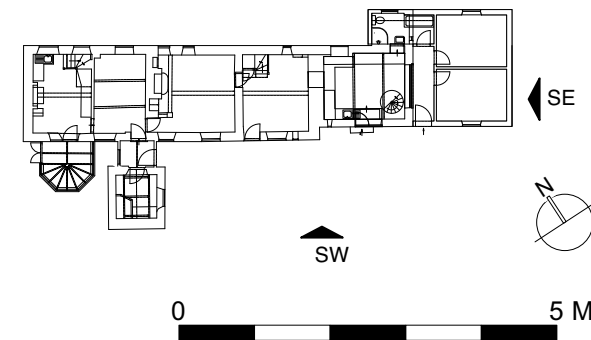

P03	08.08.25	JN	Issued for planning validation
P02	16.05.25	JN	Issued for planning
P01	29.04.2025	NW	Information
No.	Date	By	Comments
Revisions			

PLANNING
Drawing Status

TOP CAMPING SWINSCOE MAIN HOUSE Dannatt, Johnson Architects Unit 1 The Wireworks, 77 Great Suffolk Street, London SE1 0BU Telephone (020) 7357 7100 Fax (020) 7357 7200				
Drawing Title				
Proposed Elevations				
Drawing Number				
687-DJA-DR-A-31001				
Drawn	Checked	Scale	Date	Revision
NW	FB	1:100@A 3	April 2025	P03