


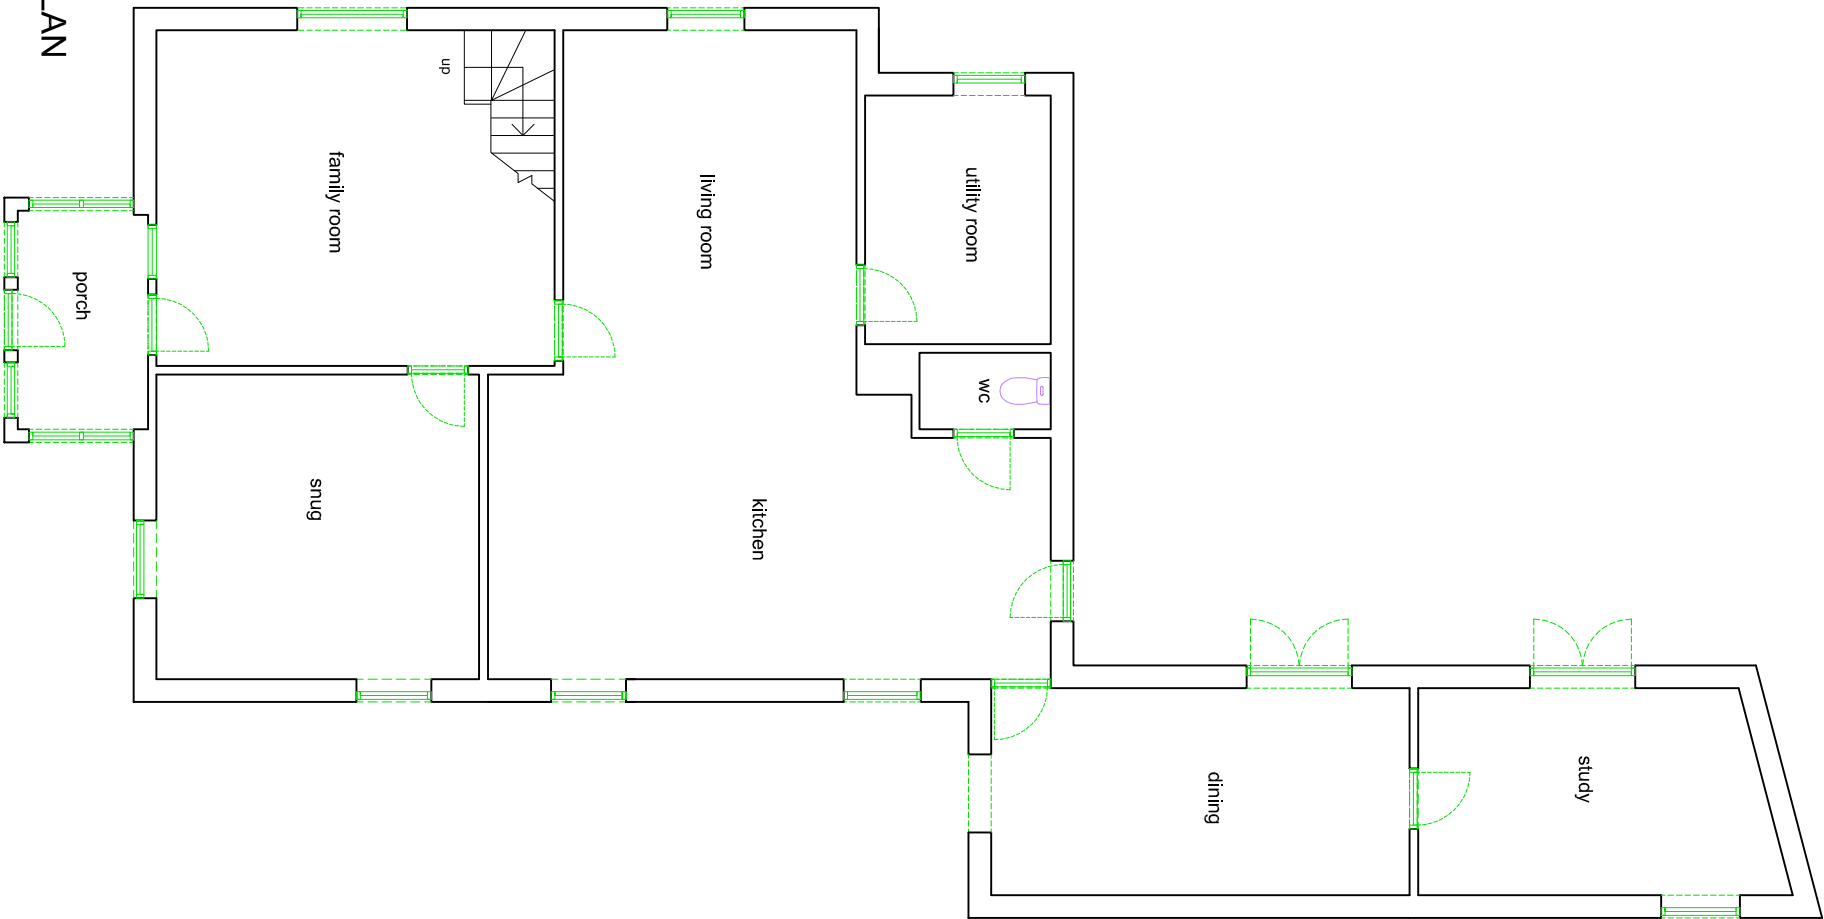

GROUND FLOOR PLAN




FIRST FLOOR PLAN

go2plan

Planning & Design

Tel: 07957 634478 email: jon@go2plan.co.uk

EXISTING FLOOR PLANS - HOUSE
LITTLE BROOK HOUSE FARM
ASH BANK ROAD
STOKE-ON-TRENT
STAFFORDSHIRE
ST2 9DR

 

Scale bar in metres

Dwg No. LBF 002
Scale: 1: 100 @ A3
date: 23.04.25
drawn: jon evans