


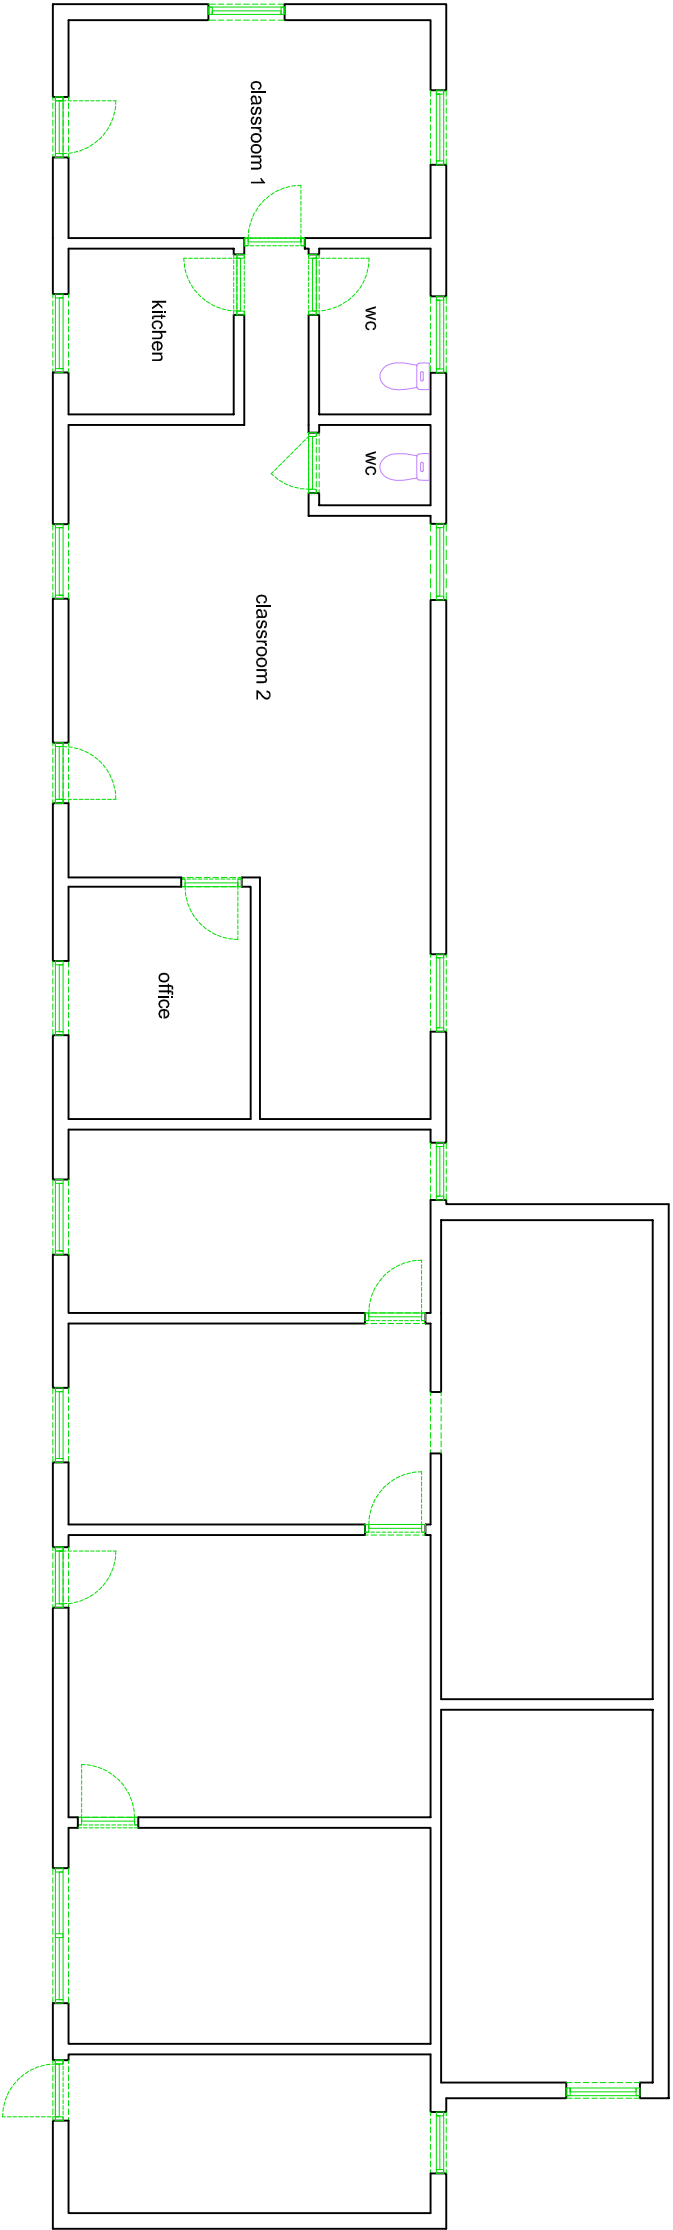

FLOOR PLAN

go2plan Planning & Design Tel: 07957 634478 email: jon@go2plan.co.uk	PROPOSED FLOOR PLAN - OUTBUILDING LITTLE BROOK HOUSE FARM ASH BANK ROAD STOKE-ON-TRENT STAFFORDSHIRE ST2 9DR	02m4m6m8m Scale bar in metres	Dwg No. LBF 005 Scale: 1: 100 @ A3 date: 07.11.25 drawn: jon evans
--	--	---	--