
 


NORTH

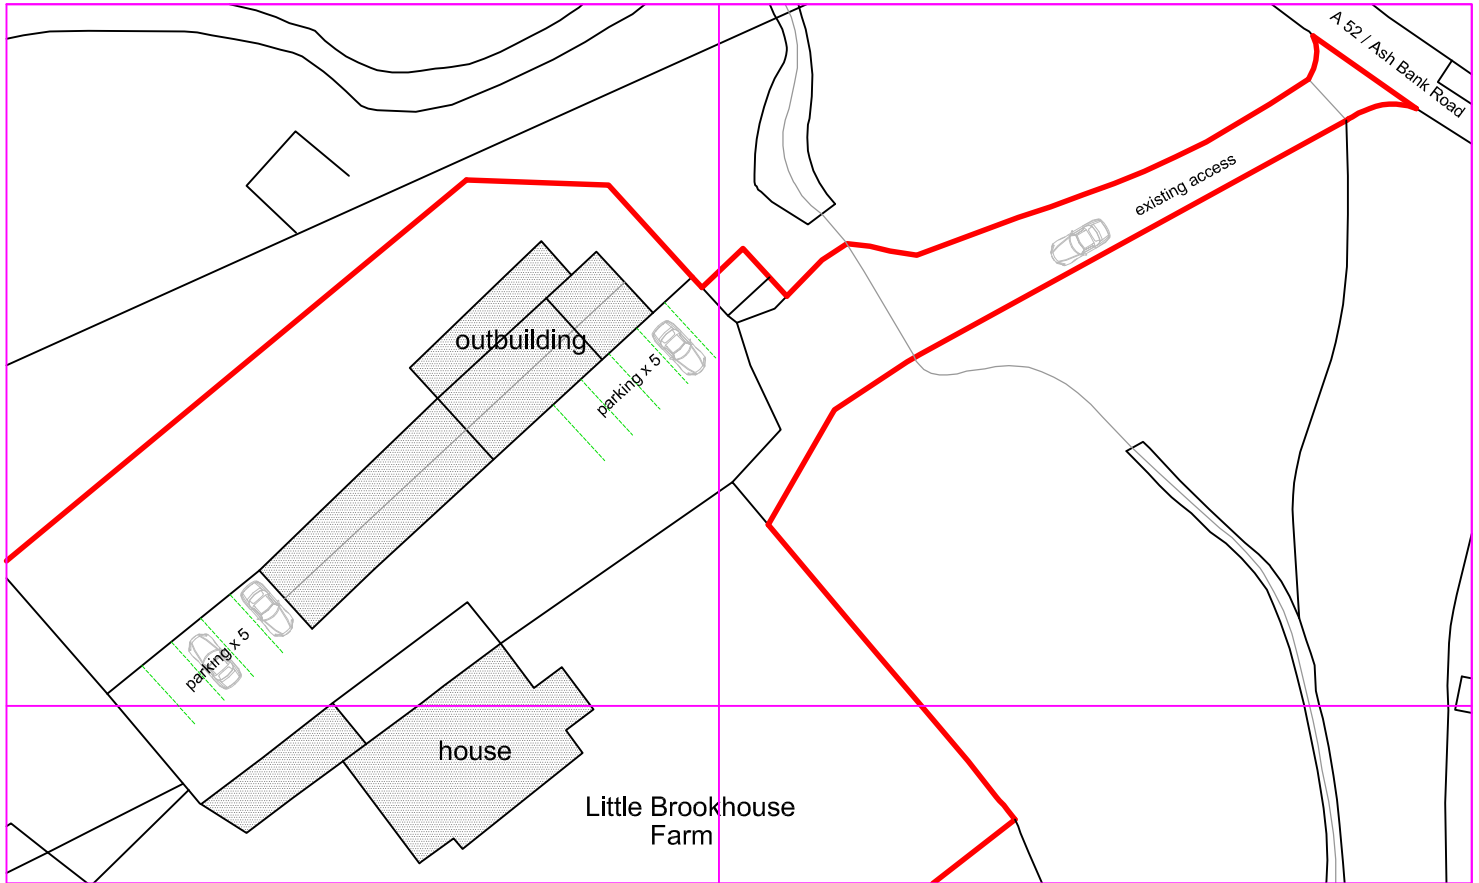

Scale bar in metres

go2plan

Planning & Design

Tel: 07957 634478 email: jon@go2plan.co.uk

PROPOSED SITE PLAN
LITTLE BROOK HOUSE FARM
ASH BANK ROAD
STOKE-ON-TRENT
STAFFORDSHIRE
ST2 9DR

Dwg No. LBF 007
Scale: 1:500 @ A4
date: 07.11.25
drawn: jon evans