



East Elevation



West Elevation


Permitted Development Extension Key
(as deemed lawful under application SMD/2025/0163)

Proposed single storey extension A


Proposed single storey extension B

Approved Extension Key
(as permitted under application SMD/2024/0069)

Proposed single storey annex extension

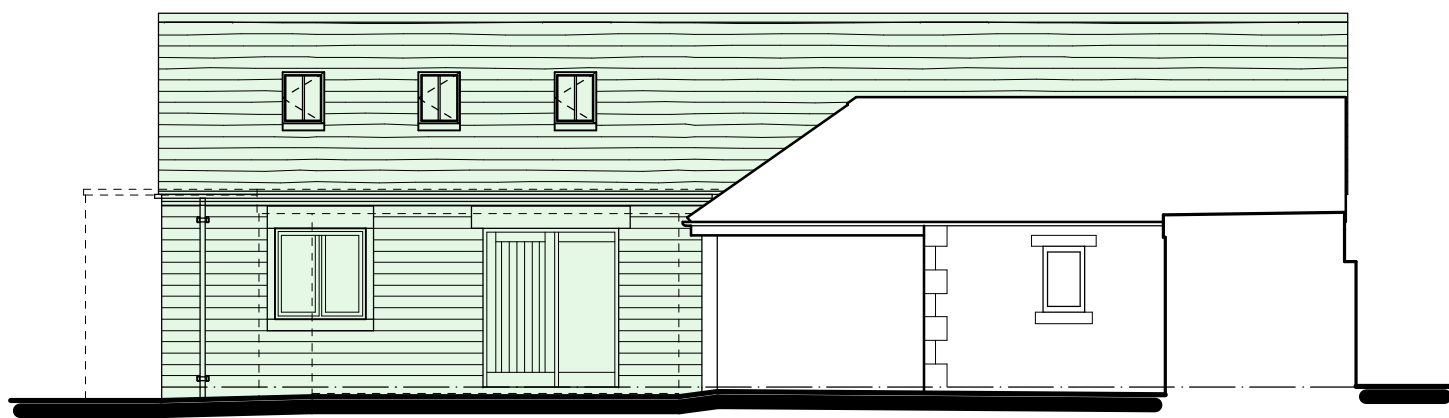


South Elevation

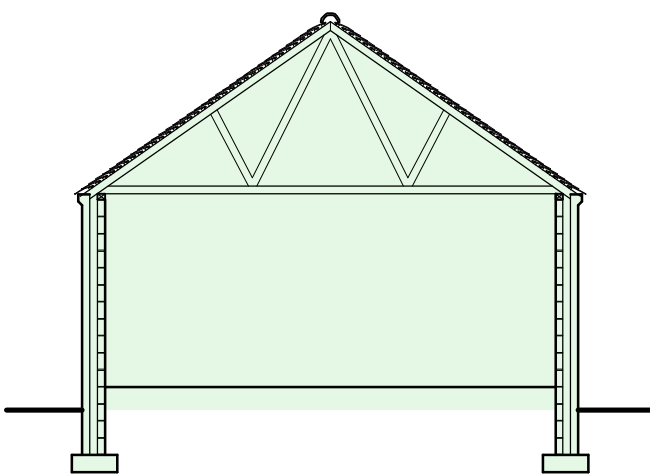

Section




North Elevation

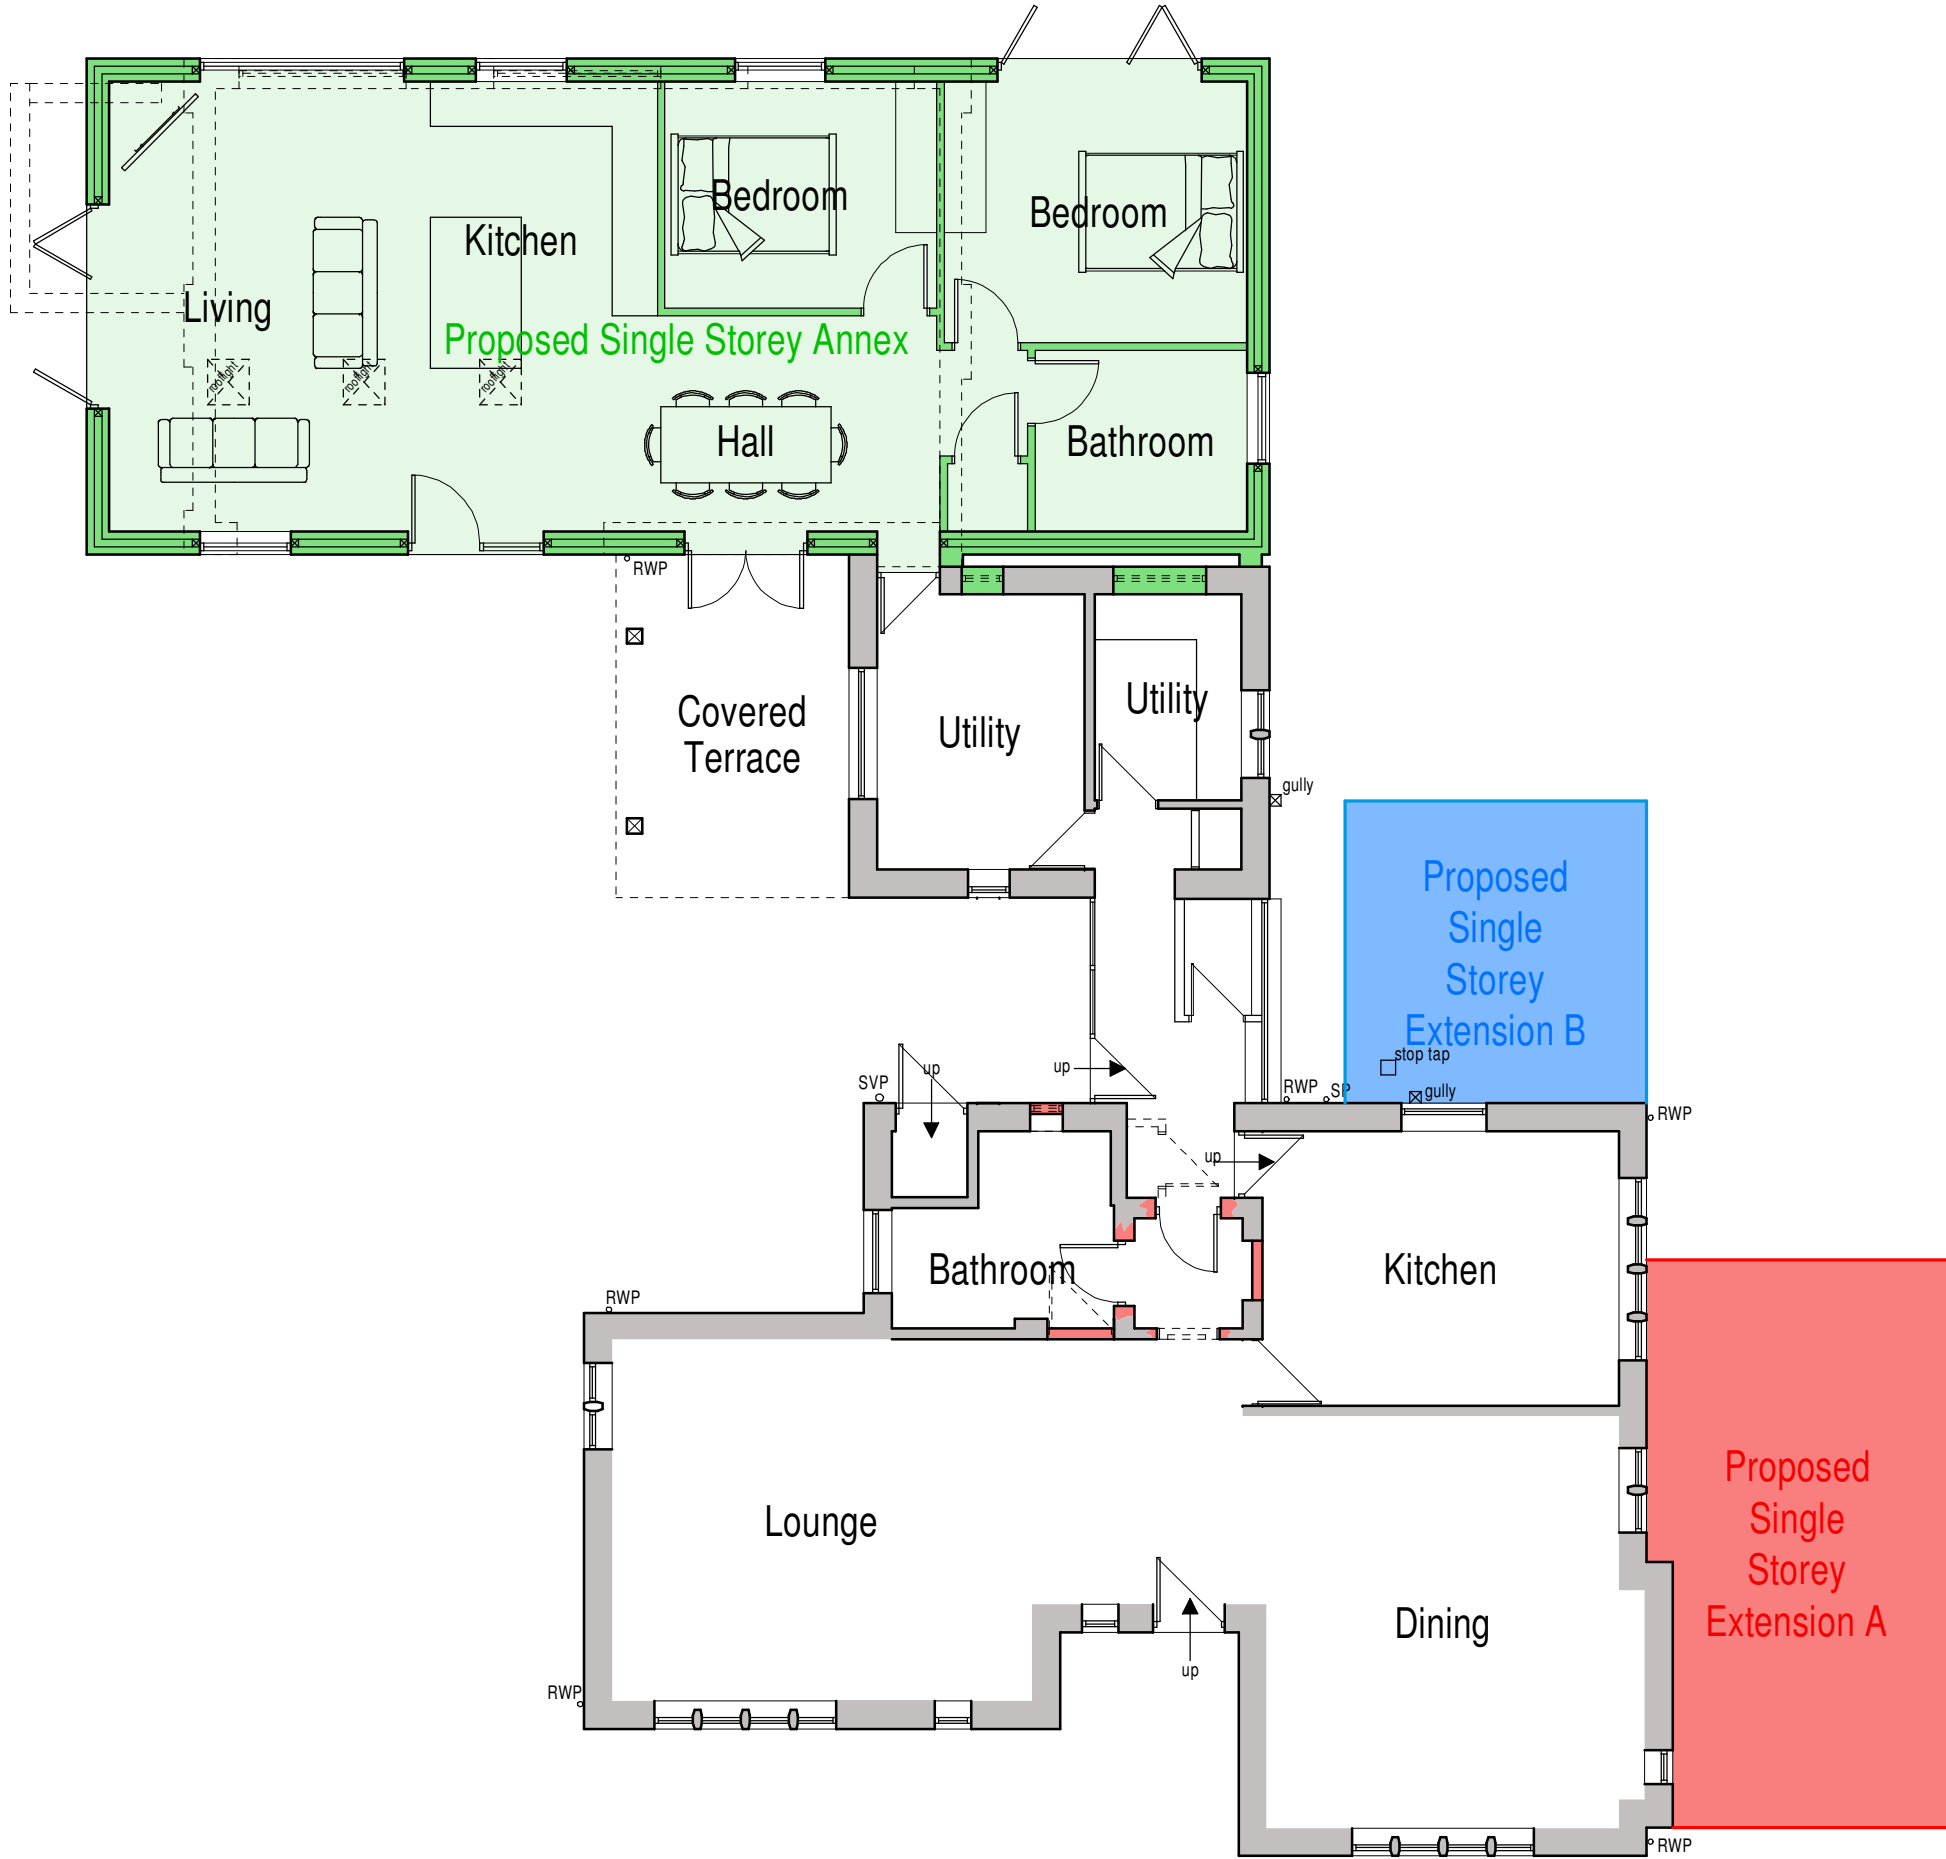

Ground Floor Plan



First Floor Plan

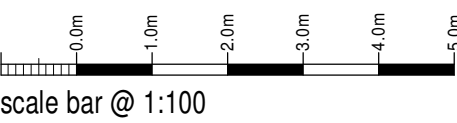

Tina, Alec & Harriet Lancaster

Proposed Kitchen Extension,
Stone House,
Macclesfield Road,
Leek,
ST13 8SF

Fall Back Plan
Floor Plan and Elevations

Date	Sheet	Scale
October 2025	A1	1:100
Dwg No	Rev.	Drawn
2021-2631-11	-	RG

SAMMONS
architectural Ltd

10 Cawdry Buildings, Fountain Street, Leek, ST13 6JP
Telephone: 01538 386002
E-mail: info@sammonsld.co.uk
Web: www.sammonsld.co.uk

This drawing is copyright.
All dimensions must be checked prior to commencement.