


NOTES

All dimensions must be checked on site and only scaled from this drawing for planning purposes only

 

| Date | Revisions |
|------|-----------|
|      |           |
|      |           |
|      |           |

© copyright

Client

MOORLANDS HOME LINK

Location

4 TAPE STREET  
CHEADLE  
STOKE ON TRENT  
ST10 1BD

Proposal

INSTALLATION OF SOLAR  
PANELS TO THE ROOF

Drawing Title

PROPOSED FLOOR PLANS  
AND ELEVATIONS

Scale 1:50

Date OCT 2024

Drawn by KJL


Org No. J3834-05

Revision




MAKING PLANS  
architecture

Ivy Lodge, Twyford Road, Willington, Derby, DE65 6DE  
T/F 01283 703150 E info@makingplans-architecture.co.uk  
W www.makingplans-architecture.co.uk

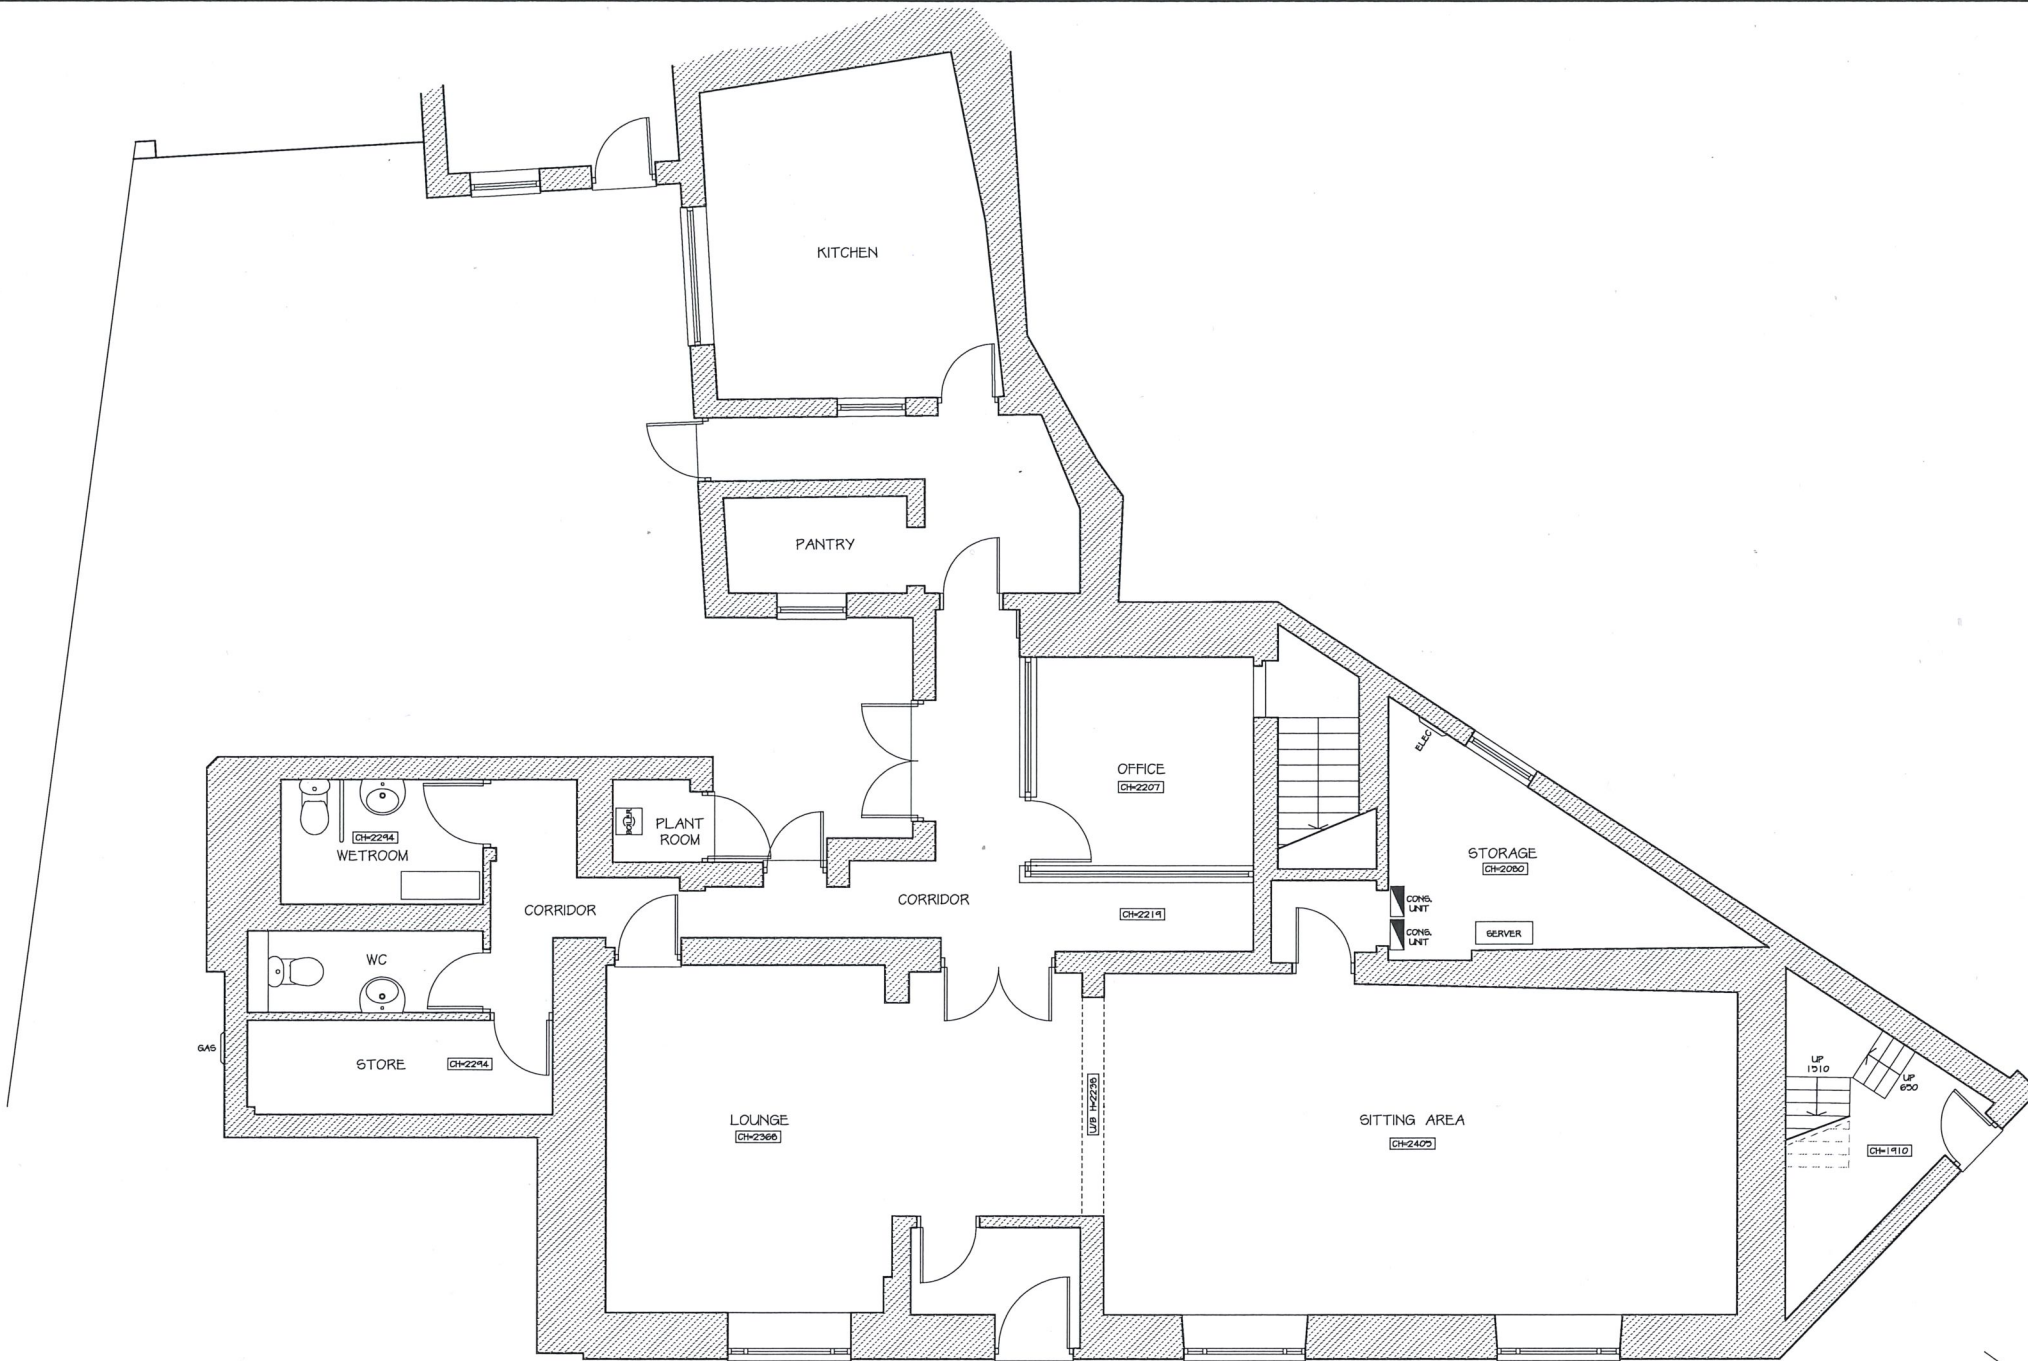

PROPOSED GROUND FLOOR PLAN 1:50

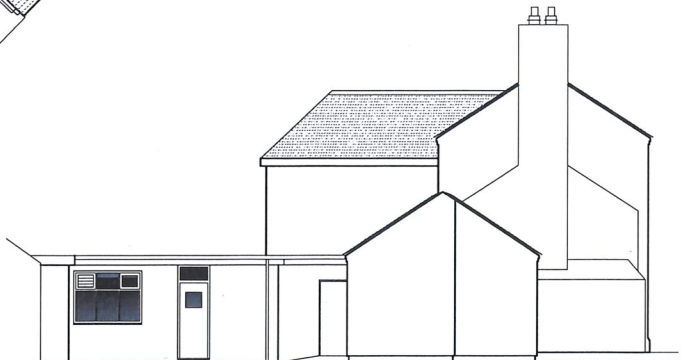


PROPOSED SIDE (S) ELEVATION 1:100



PROPOSED FRONT (E) ELEVATION 1:100



PROPOSED SIDE (N) ELEVATION 1:100

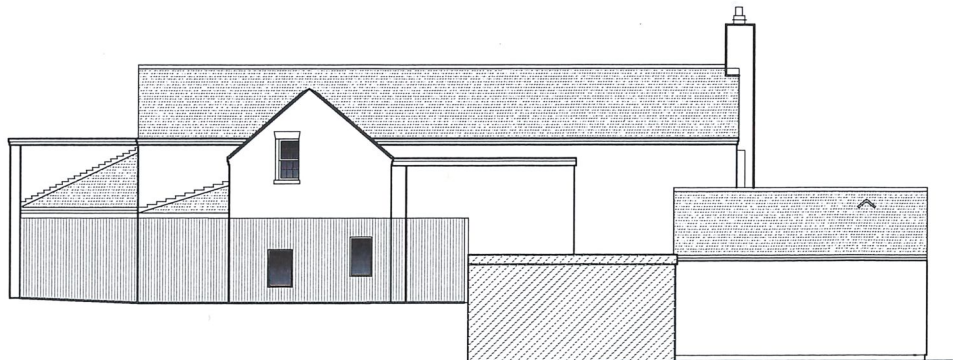

PROPOSED REAR (W) ELEVATION 1:100