




2.2 Mounting and Arrangement

- Panels will be installed on low-profile brackets, projecting no more than 30mm above the roof surface.
- They will be fixed with the roof pitch, aligned with ridge and eaves, and arranged in a compact block to minimise visual clutter.

2.1 Panel Specification

- Type: JA Solar JAM54D41 Series (or equivalent)
- Finish: All-black, matt, anti-glare
- Size/Number: 4 panels, each 1782 x 1134 mm
- Visual Impact: Selected to be recessive in appearance, avoiding reflection and blending with existing roof tiles.

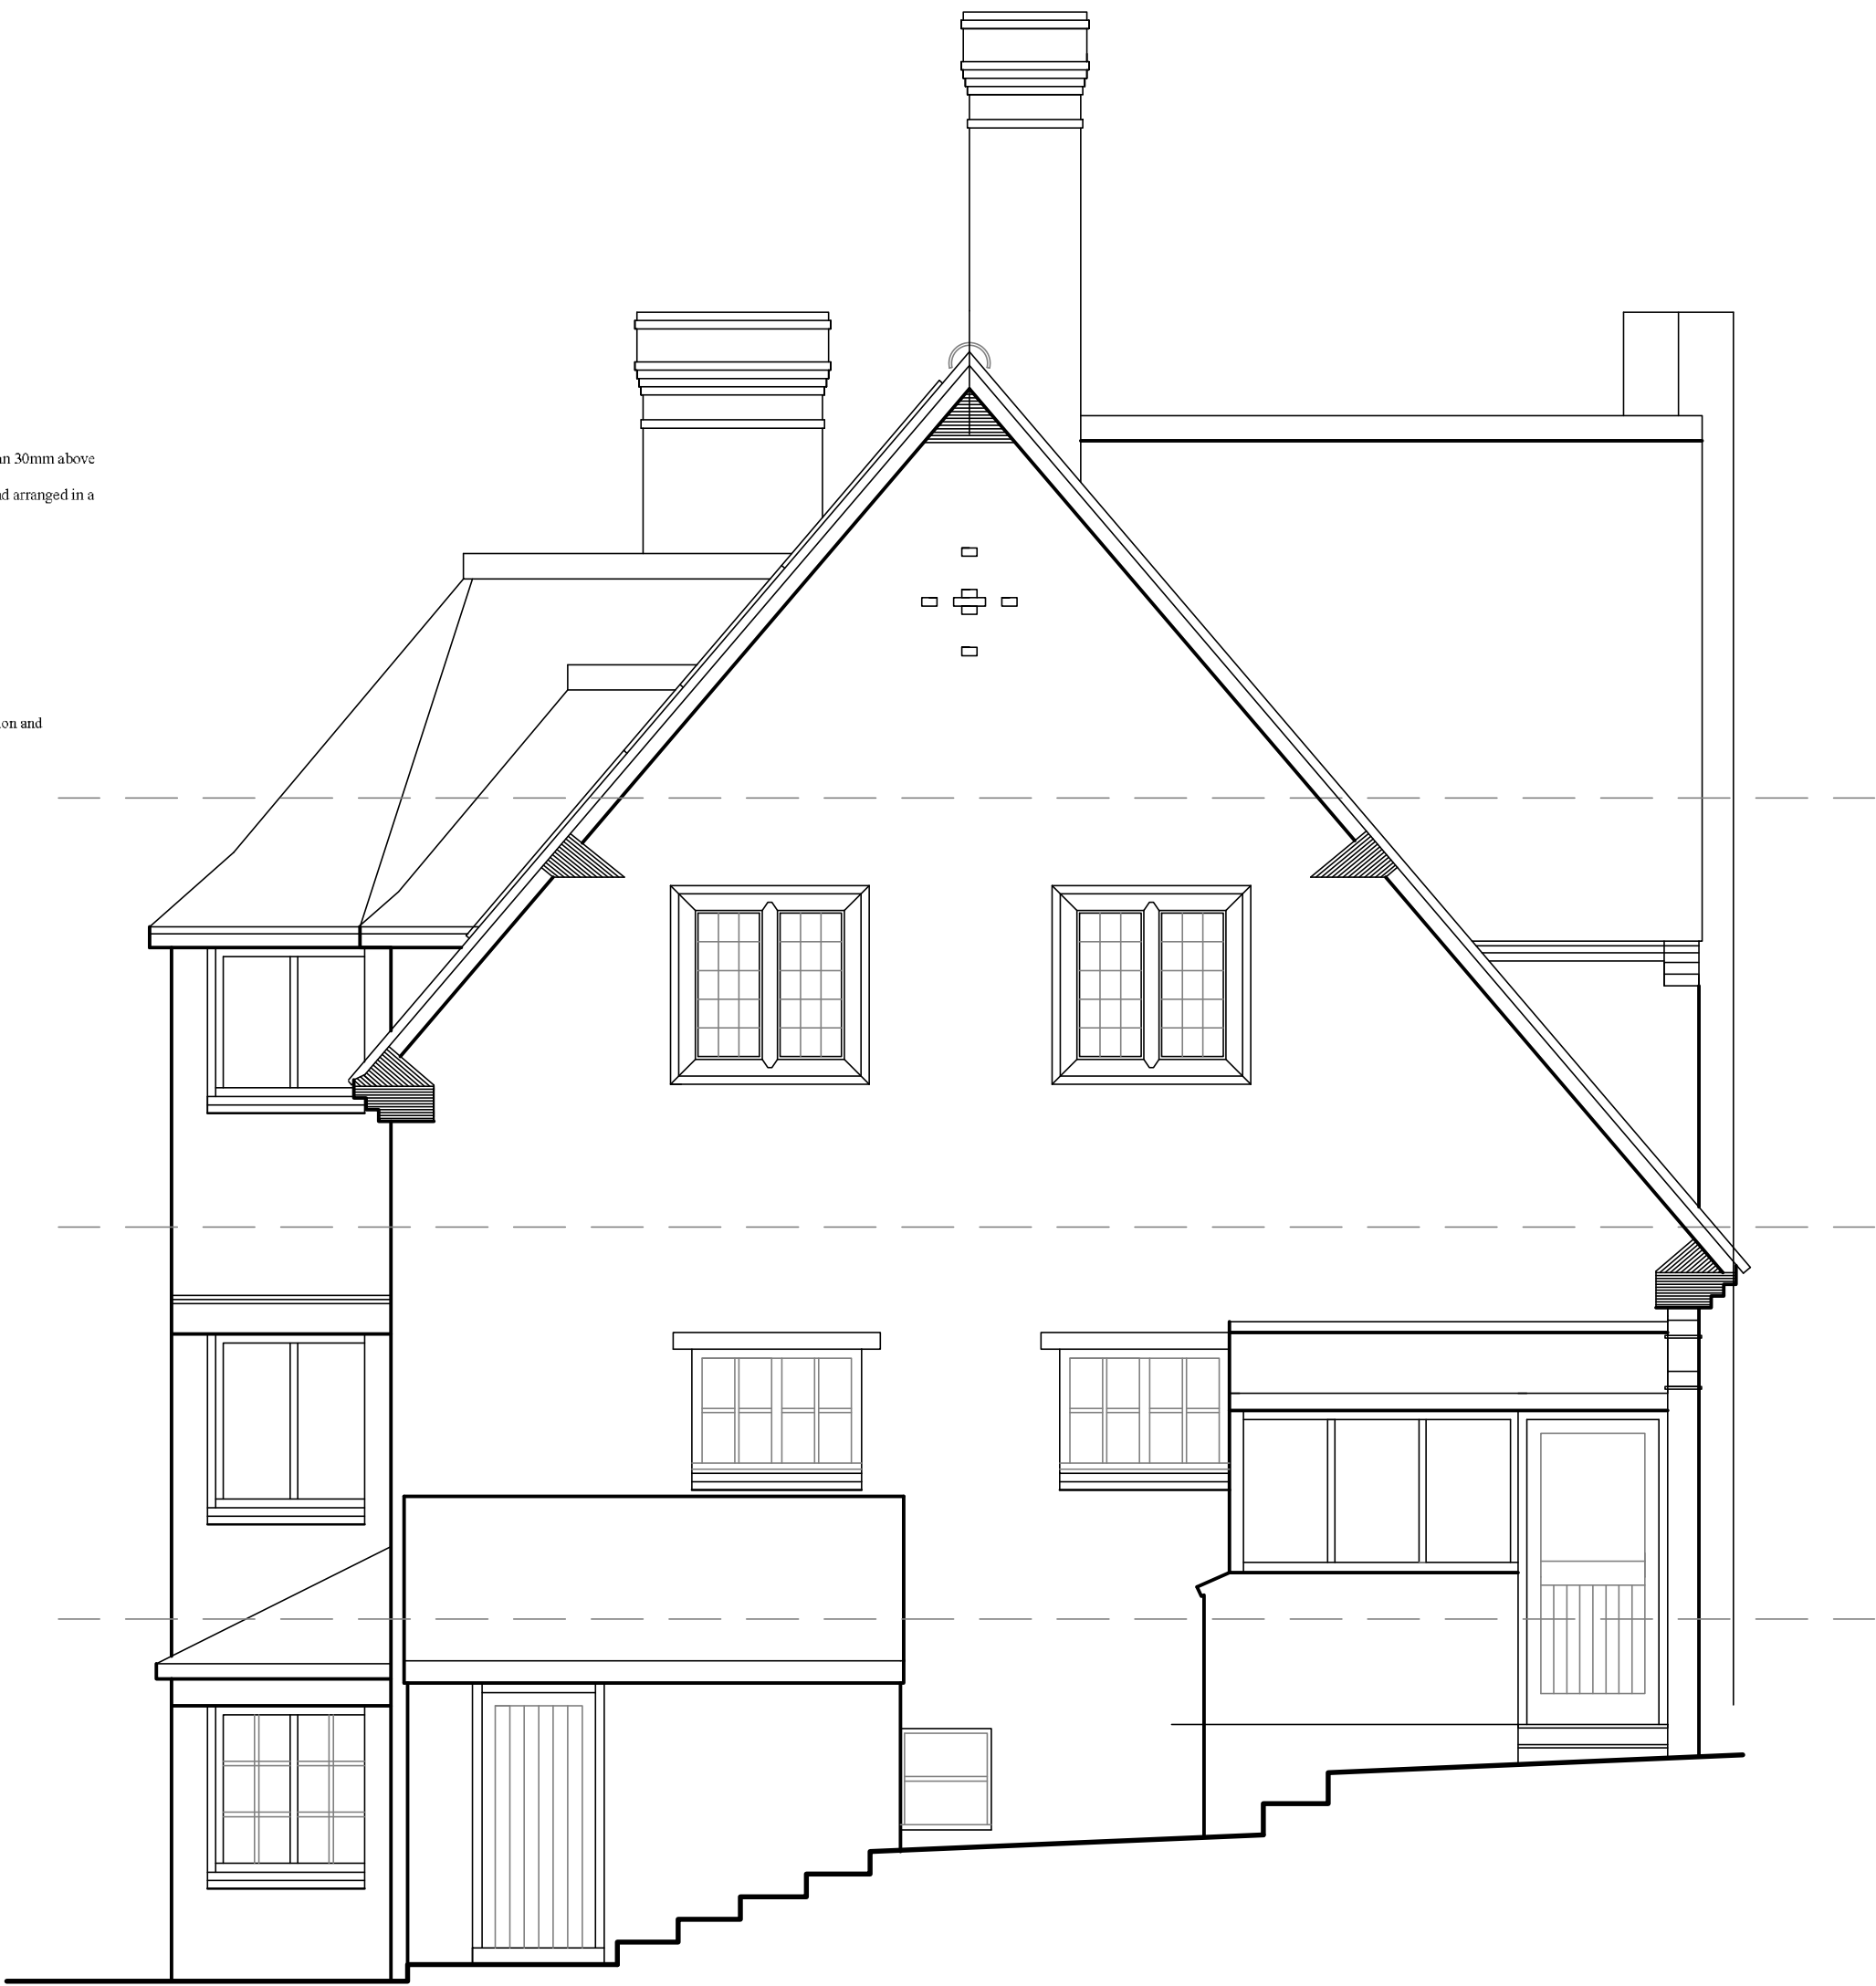

Solar Panels Proposed Illustrated
on Rear Elevation

Side Elevation

REV	DATE	DESCRIPTION
DRAWING STATUS		
PLANNING		

THIS DRAWING IS COPYRIGHT AND MUST NOT BE REPRODUCED IN WHOLE OR IN PART WITHOUT THE PRIOR PERMISSION OF: P4 Architecture.

DIMENSIONS TO BE VERIFIED ON SITE. ONLY FIGURED DIMENSIONS TO BE USED AND ANY DISCREPANCY BETWEEN THIS DRAWING AND SITE CONDITIONS TO BE REFERRED TO: P4 Architecture IMMEDIATELY. NO DIMENSIONS ARE TO BE SCALED OFF PRINTED DRAWINGS UNLESS STATED DIMENSIONS ALIGN WITH THE CORRESPONDING SCALE BAR AND SCALE RULE. ANY AREAS THAT ARE INDICATED ON THIS DRAWING ARE FOR GUIDANCE ONLY. NO RESPONSIBILITY IS TAKEN FOR THEIR ACCURACY.

THERE IS A RISK OF DEATH OR INJURY IN CONSTRUCTION IF THE WORKS ARE NOT PROPERLY PLANNED AND SUPERVISED. THE CONTRACTOR MUST NOT UNDERTAKE ANY ELEMENT OF WORK WITHOUT HAVING FIRST CARRIED OUT THE NECESSARY RISK ASSESSMENT AND PREPARED DETAILED METHOD STATEMENT.

CLIENT	
Mr J. & Mrs K. Wildman	
PROJECT	
Proposed Roof Mounted Solar Panels at Cranford 10, Fynney Street Leek Staffs.	
DRAWING TITLE	
Elevations Illustrating Proposed Solar Panels	
SCALE	DATE
1:50	November 2025
DRAWING No.	REV
JAWI /PP/02/002	
P4 Architecture	
A Member of the Chartered Institute of Architectural Technologists	
Chartered Institute of Architectural Technologists	
Architectural & Construction Project Management Services Lodge Hill, Wallbridge Drive, Leek, Staffordshire, ST13 8NE. Tel. 07962 062 618 Email: P4architecture@hotmail.co.uk	