



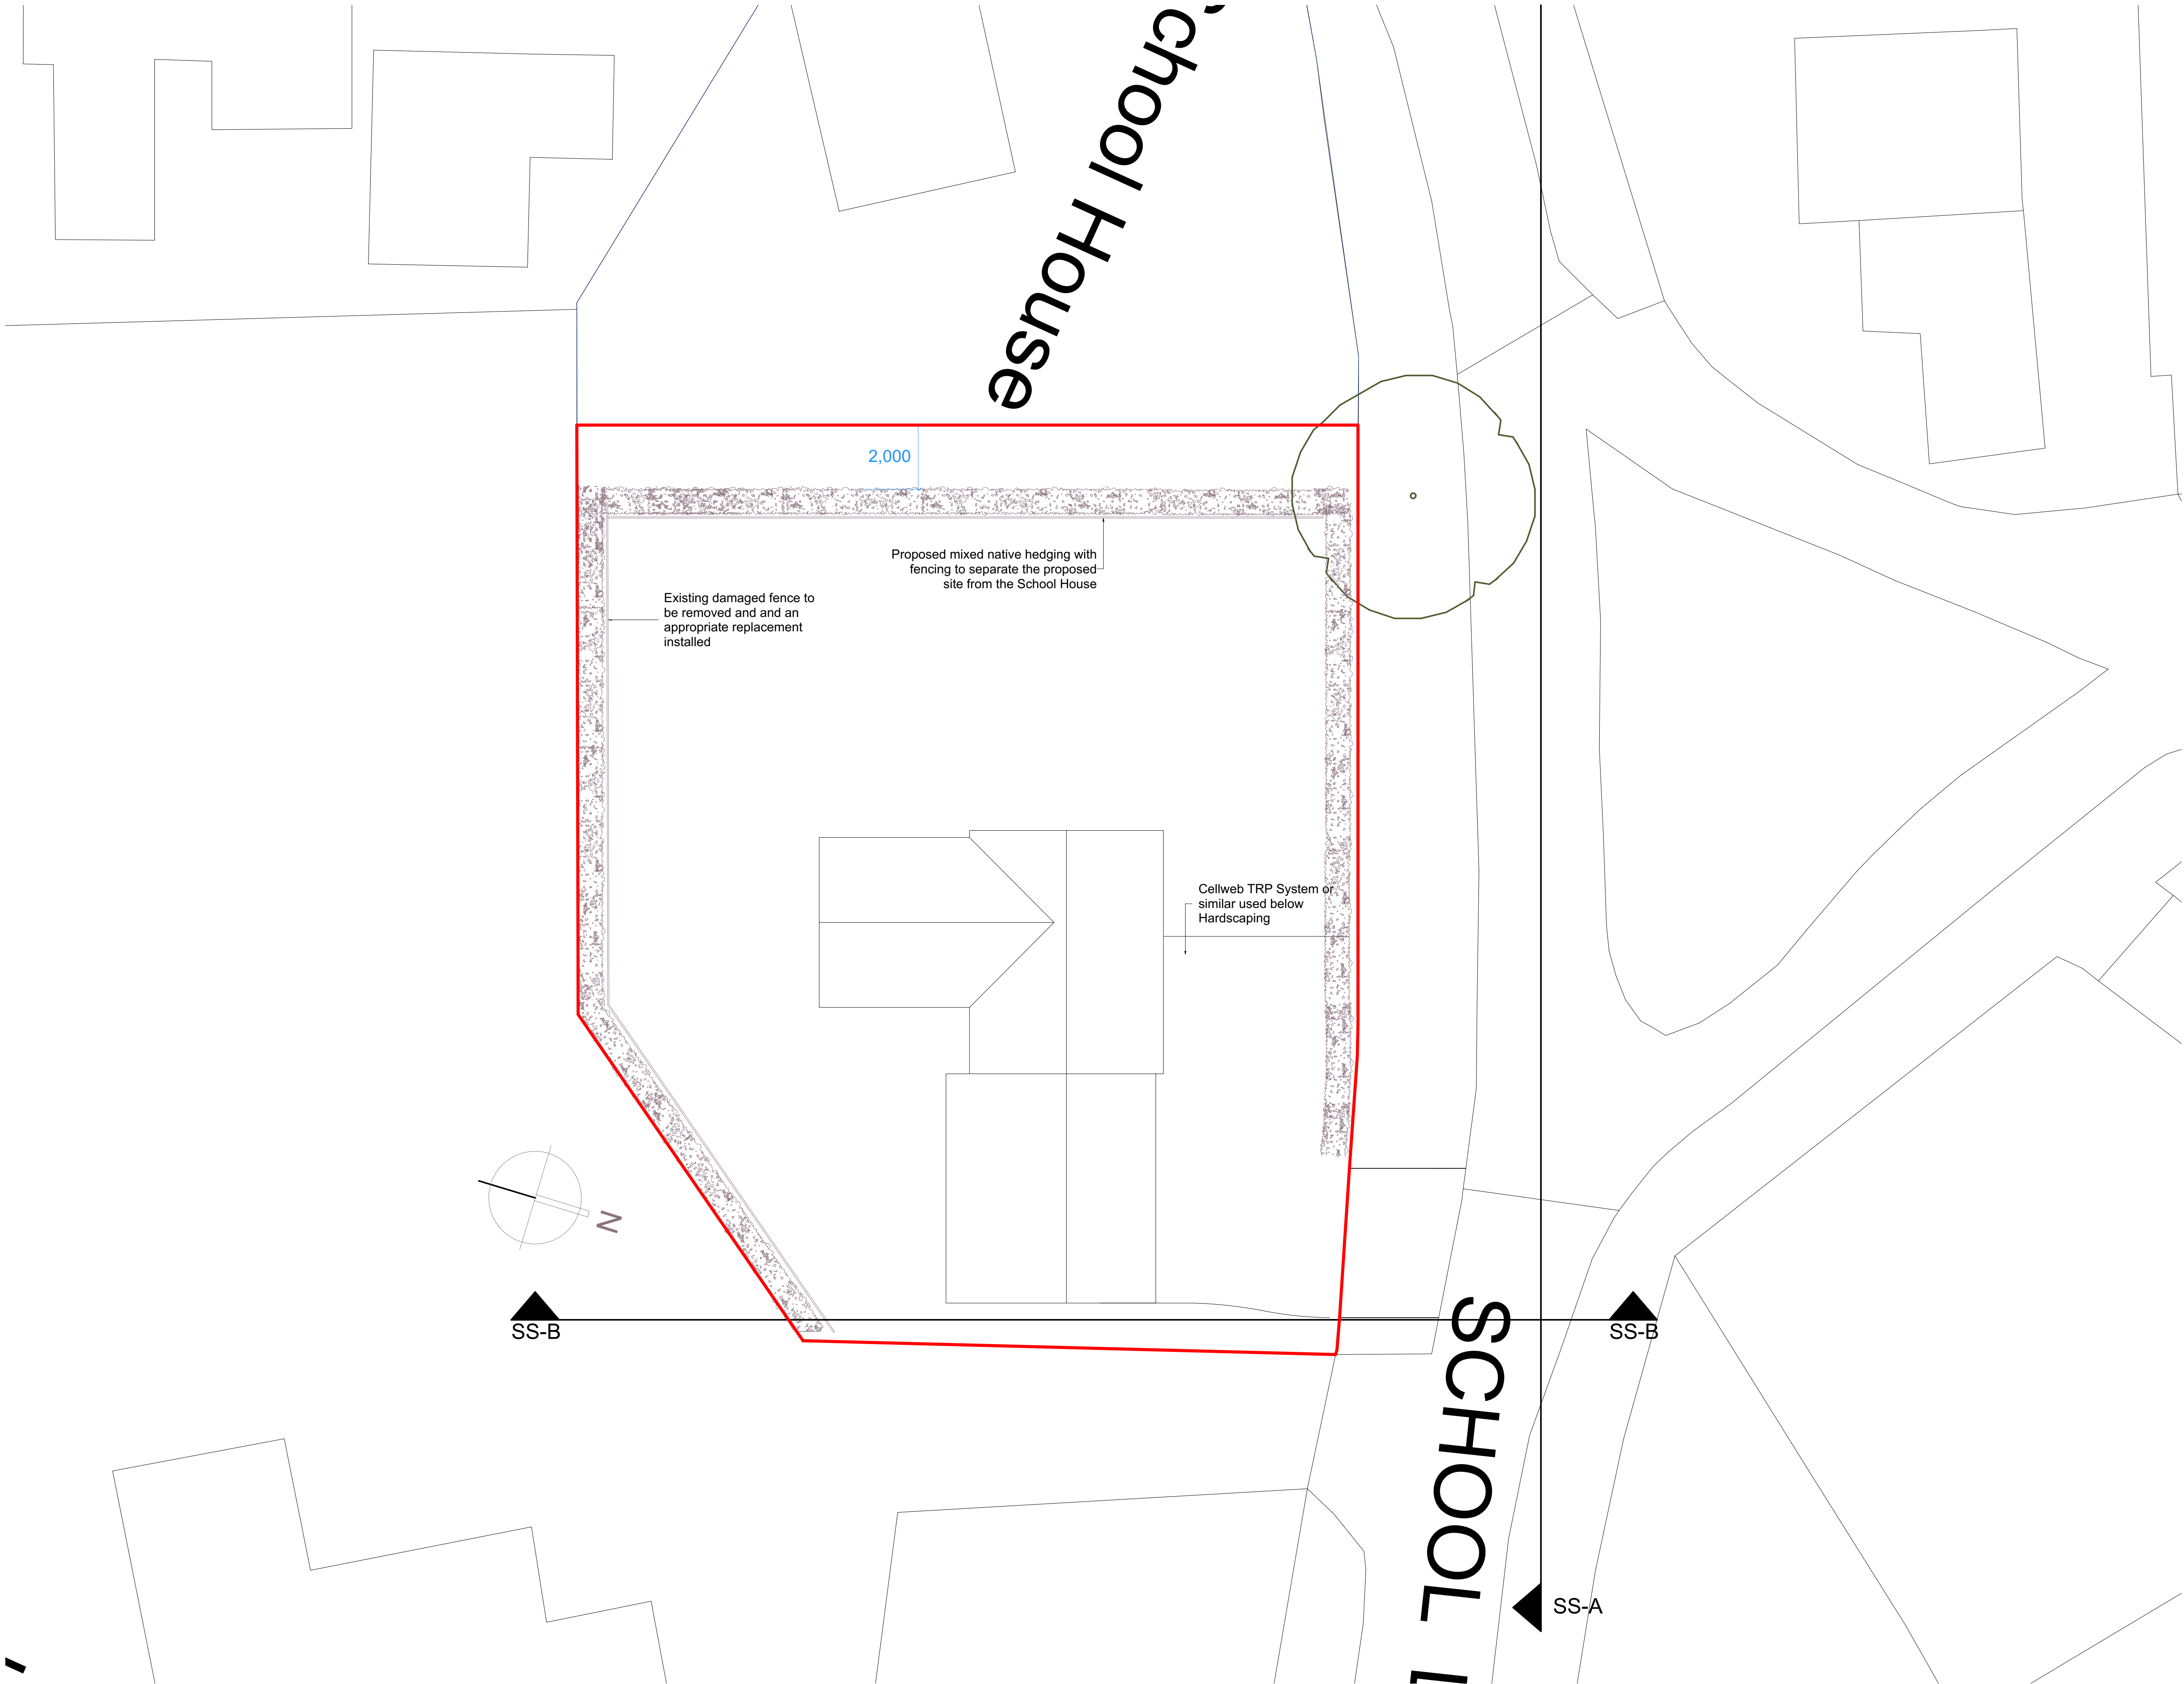

Proposed Site Plan 1:100

Notes:

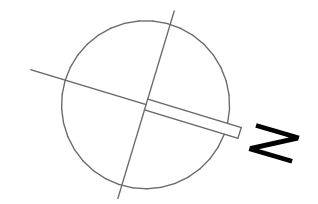

0m 2m 4m 6m 8m

1:100

G	Building footprint moved forward.	JC	07.10.25
F	Building footprint moved forward.	JC	07.10.25
E	Site plan revised.	JC	17.09.25
D	Site plan revised.	JC	11.09.25
C	Scale Bars Added.	JC	28.10.24
B	Notes Amended.	JC	16.10.24
A	Site plan amended to rev D floor plans.	JC	19.09.24

REV:	DESCRIPTION:	BY:	DATE:
STATUS:			
CLIENT: Ben Carroll-Knight			
SITE: School Ln, Bradnop, Leek, ST13 7ND			
BRIEF: PROPOSED DEVELOPMENT			
TITLE: Proposed Site Plan			
SCALE AT A1: 1:100 @ A1	DATE: 07/10/2025	DRAWN: -	CHECKED: -
PROJECT NO: 2024-01	DRAWING NO: 2024-01-03	REVISION: G	