



Rev.	Drawn	Comments	Date
A	SV	Amended roller block and seating	14/10/2023
B	SV	Amended Titles	21/10/2023


Rev.	Drawn	Comments	Date
A	SV	Amended roller block and seating	14/10/2023
B	SV	Amended Titles	21/10/2023

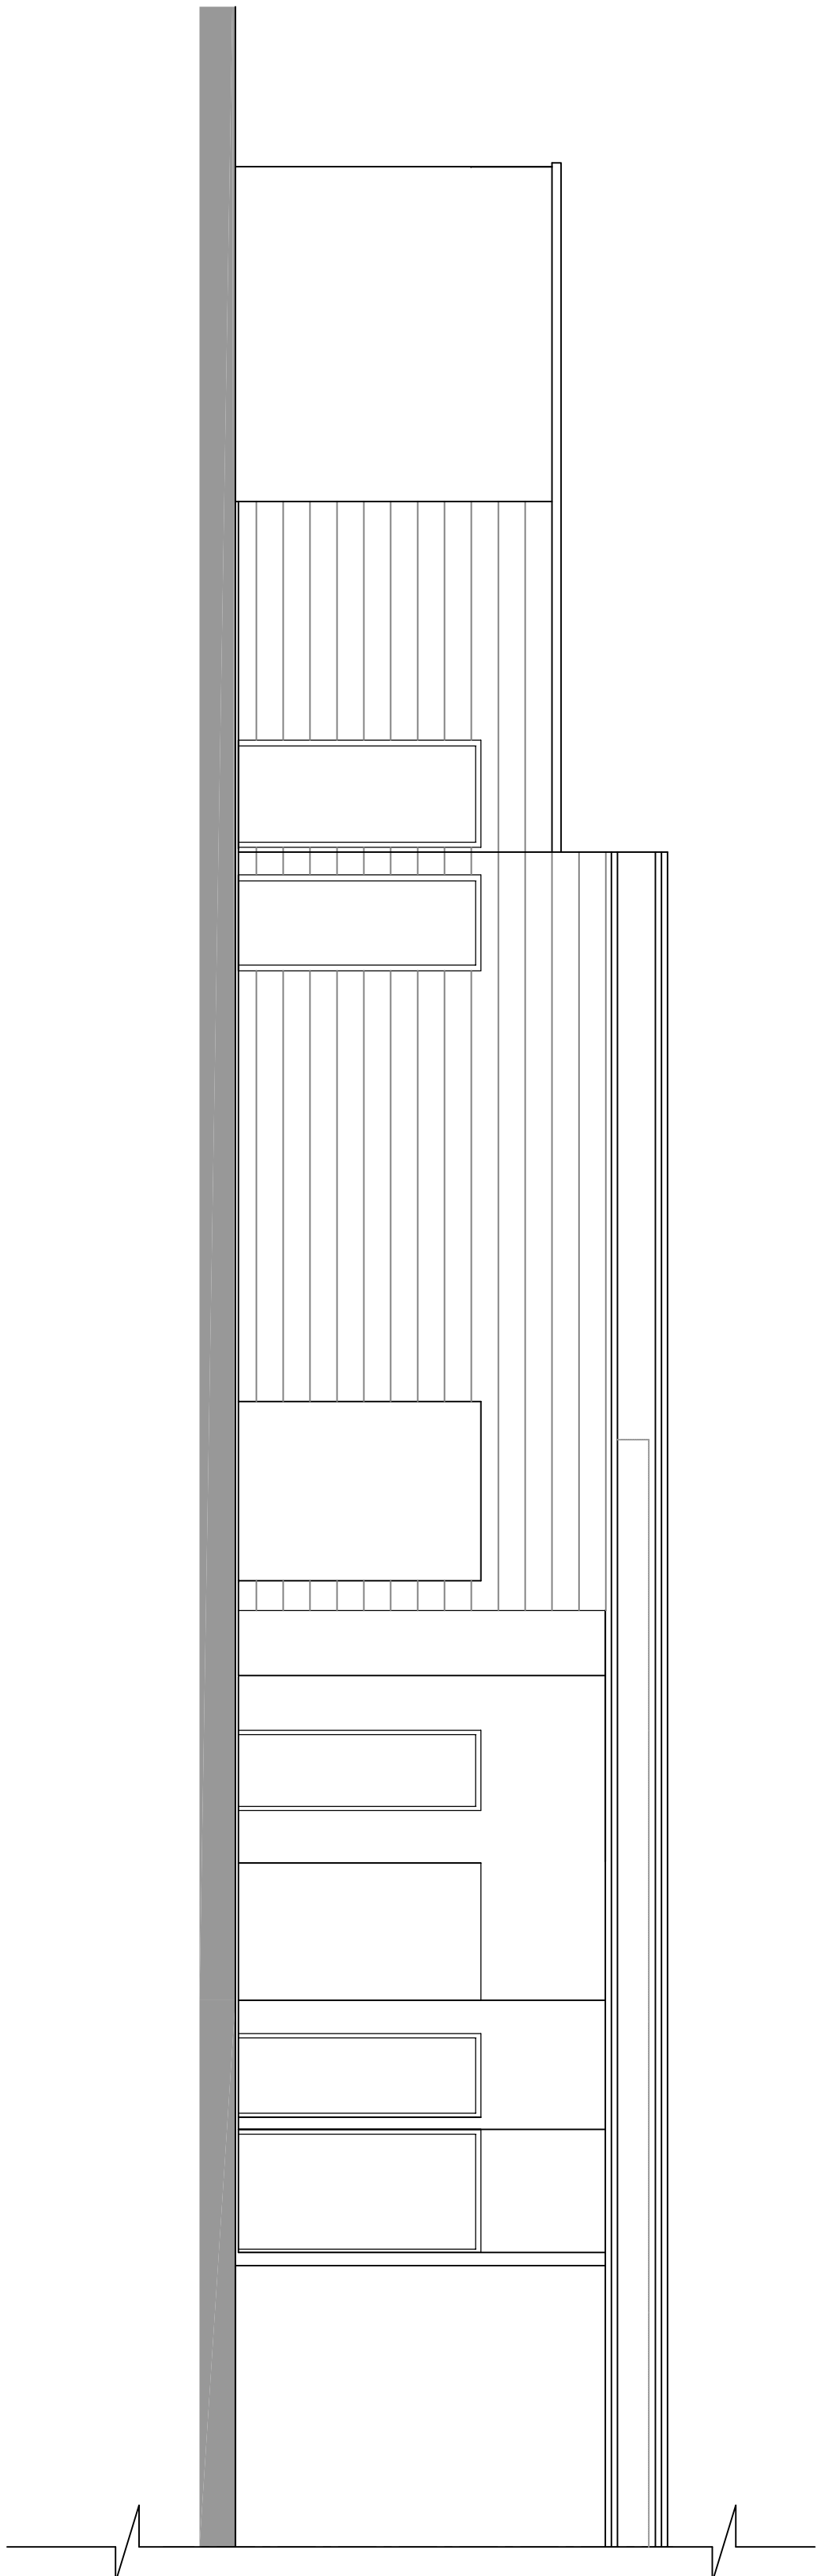


Proposed West Elevation - facing Pitch Scale: 1:50

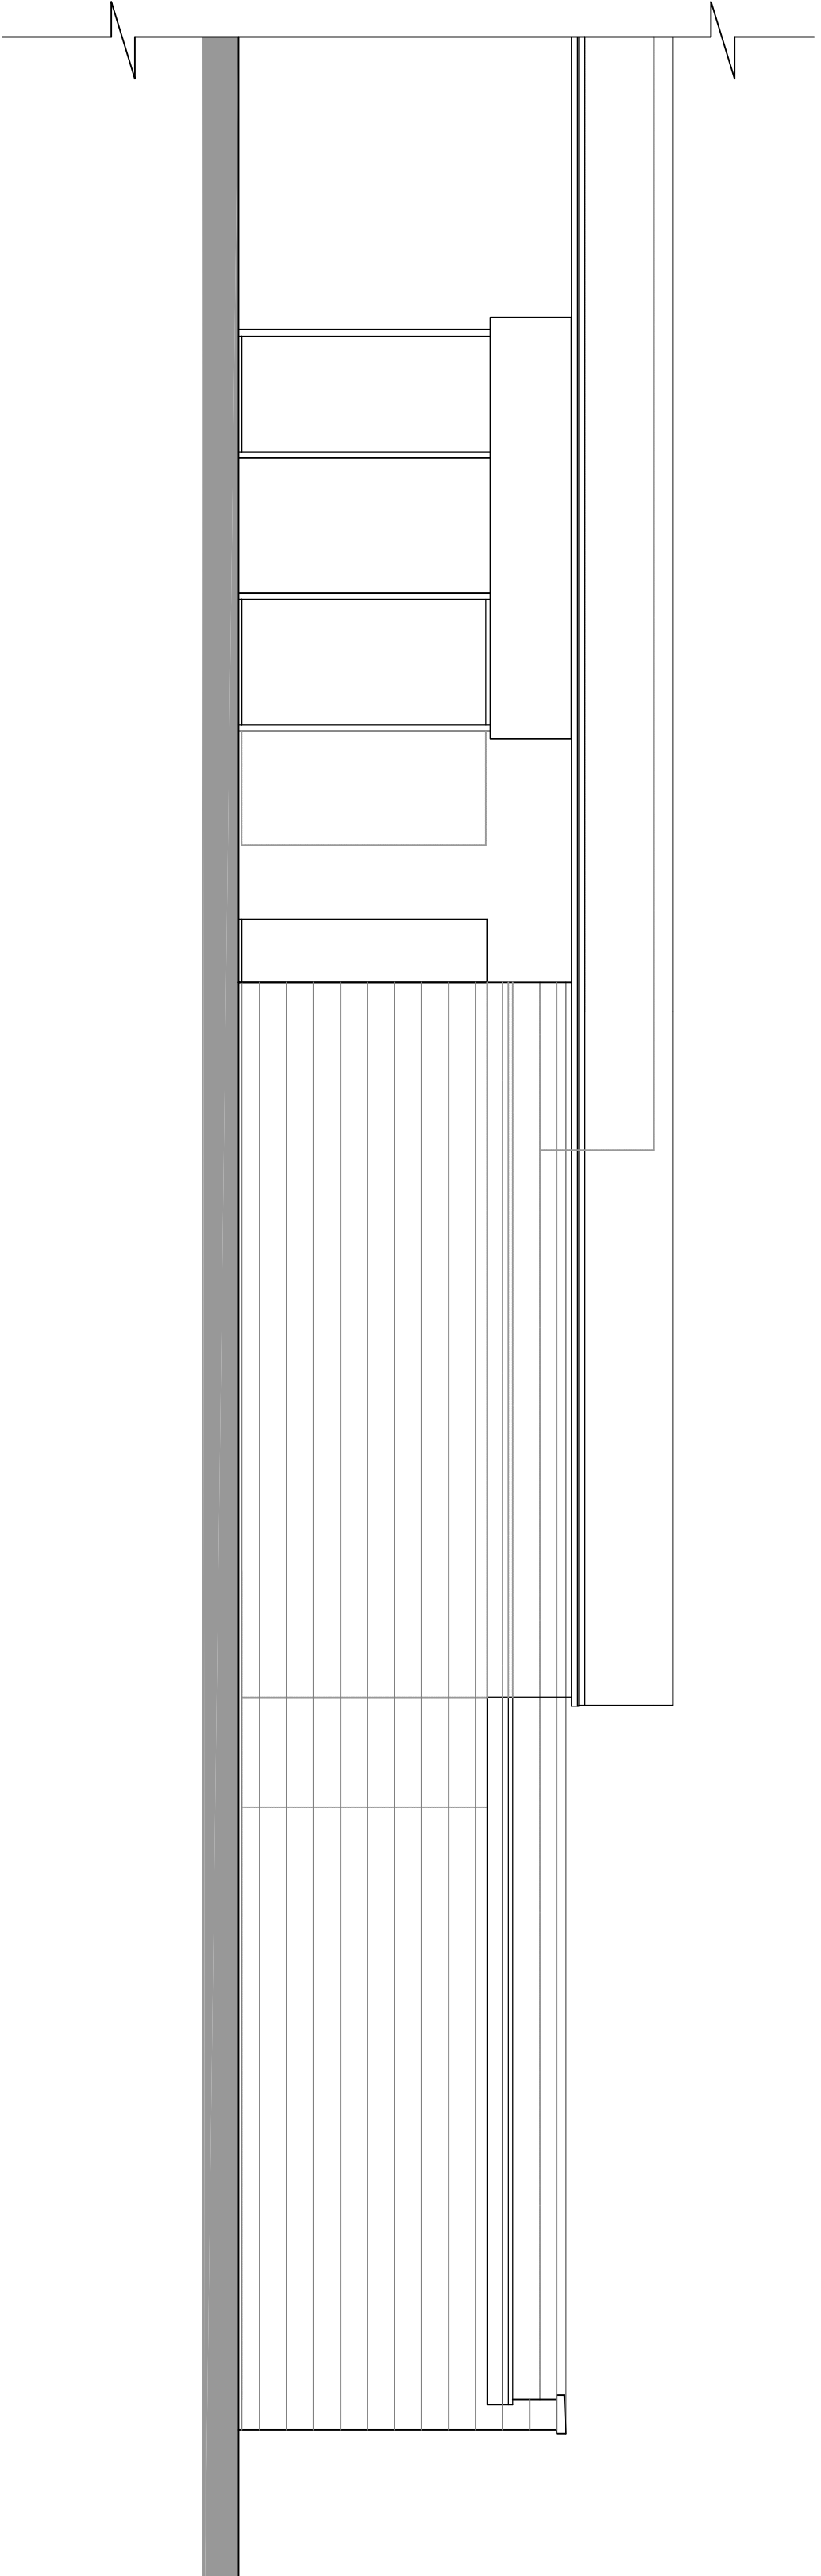

Proposed East Elevation - facing Road Scale: 1:50

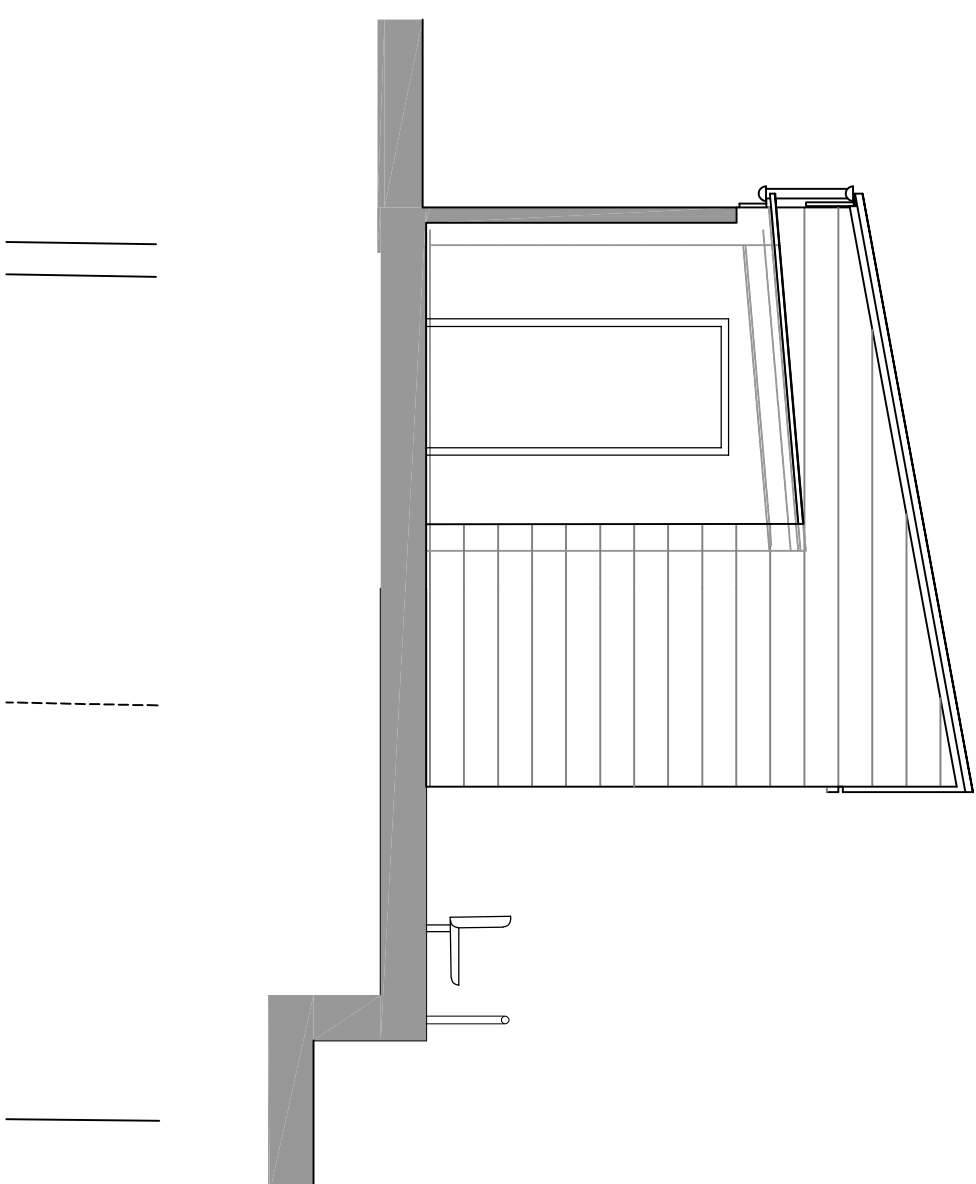

Proposed North Elevation of Tea Hut Scale 1:50

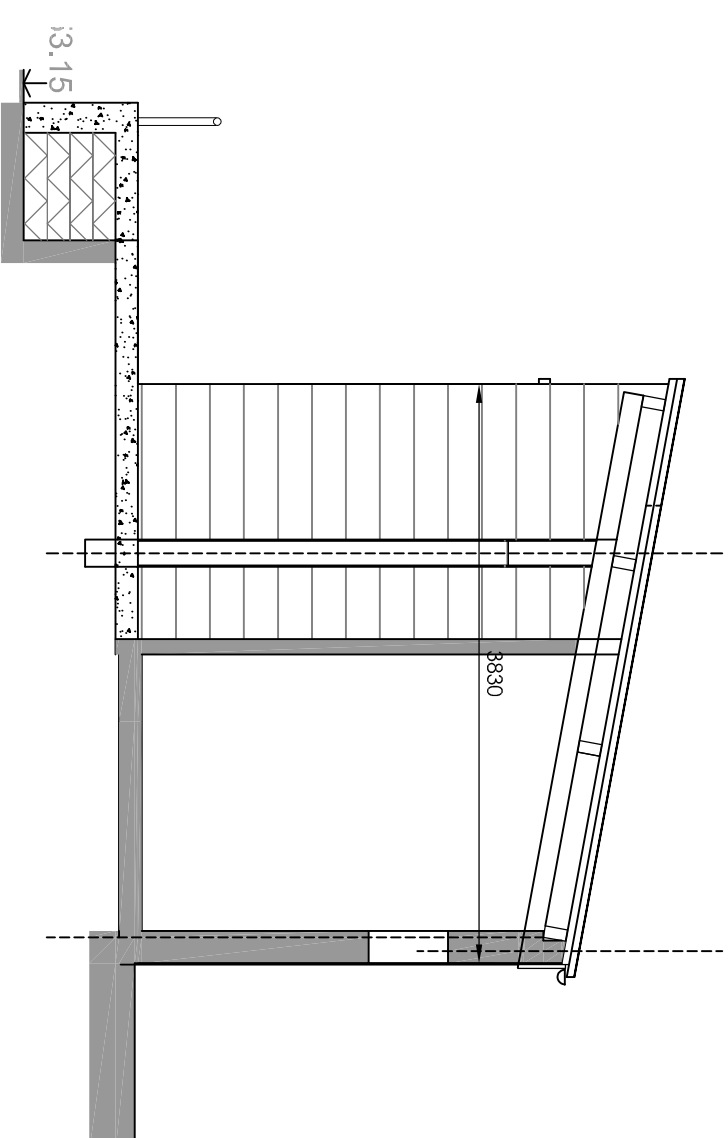

Part South Elevation - facing Disabled Toilet Scale 1:50

Hewitt & Carr Architects
A: Daisy Bank House | 17-19 Leek Road | Cheddale | ST10 1JE
T: 01538 756888
E: enquiries@hccarchitects.co.uk
W: www.hccarchitects.co.uk

Client
Leek Town FC

Project
Proposed tea hut, toilets & disabled seating
Leek Town Football Club, Macclesfield Rd.,
LEEK, Staffordshire. ST13 8LD

Title Proposed Elevations

Planning

Date **September 2025** Drawn **SM**

Scale @ A1 1:50

Project No. Drawing No.

01501 AL(0)04

Rev B