




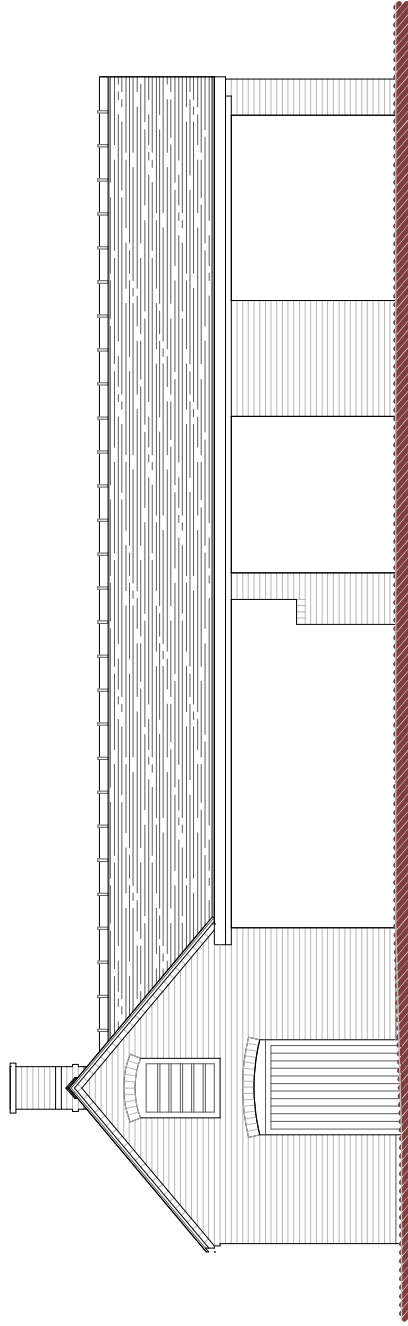


Front Elevation (A)

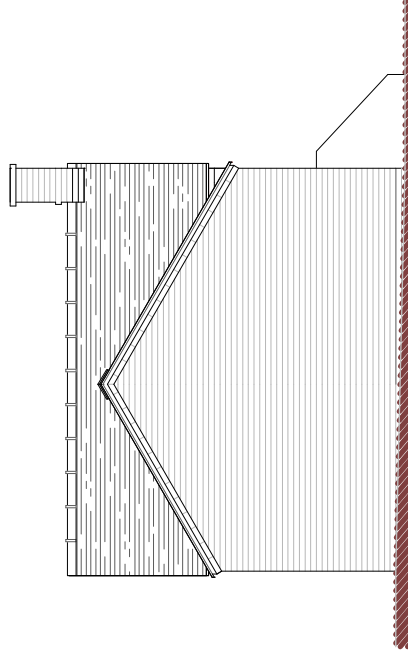


Side Elevation (B)

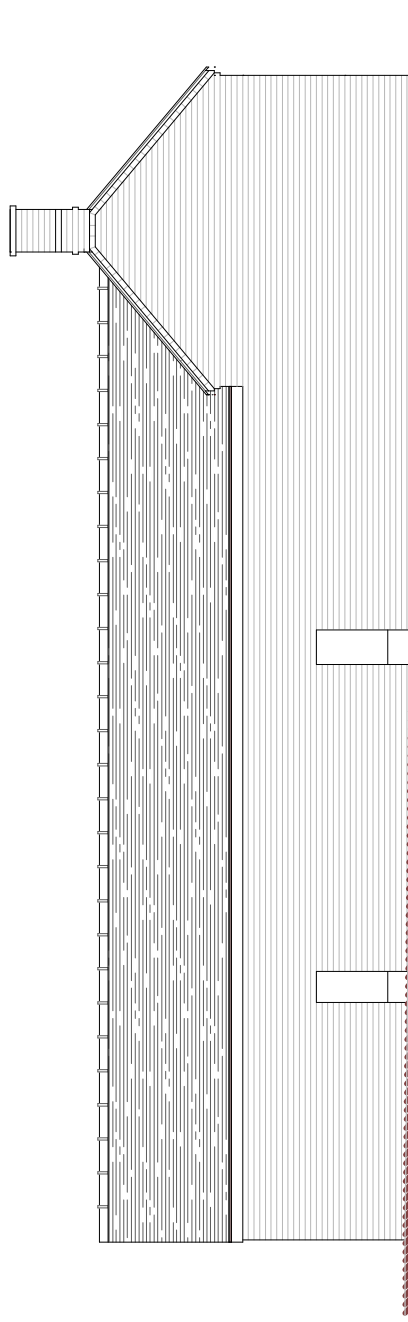


Rear Elevation (C)

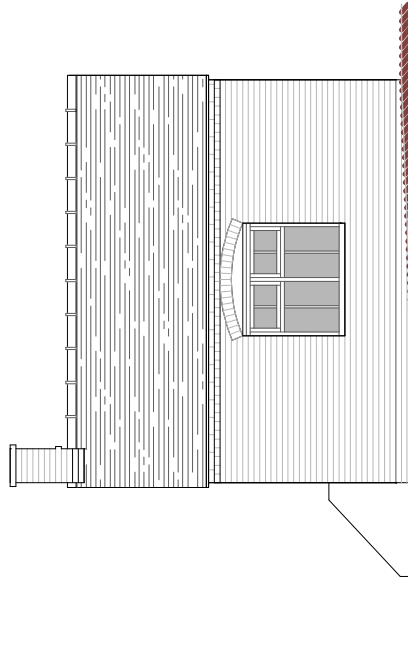


Side Elevation (D)

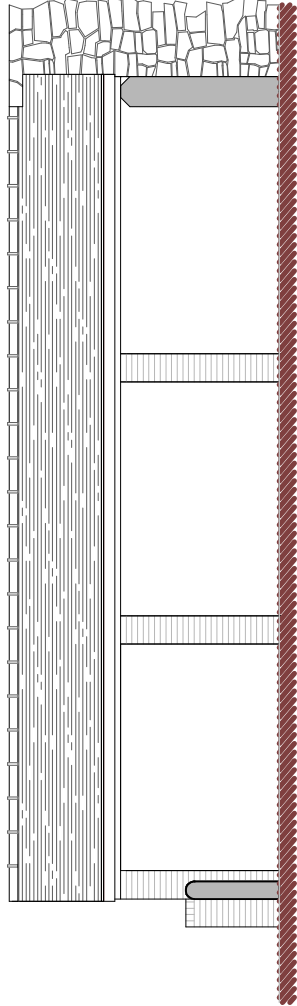


Front Elevation (E)

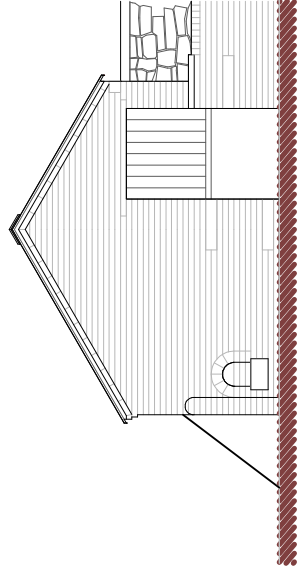


Side Elevation (F)

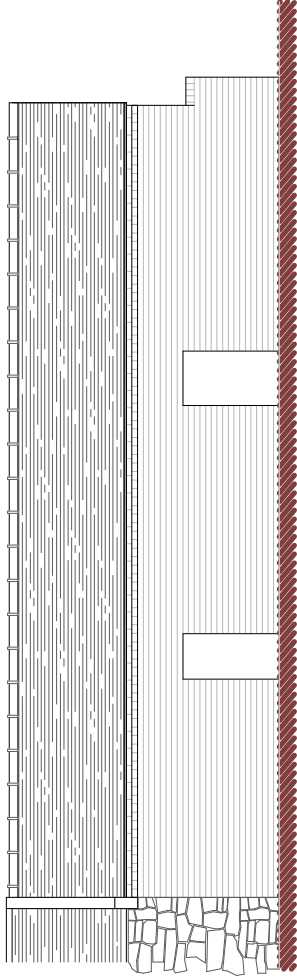


Rear Elevation (G)

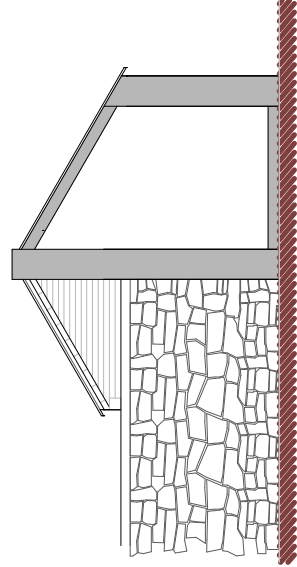

Side Elevation (H)

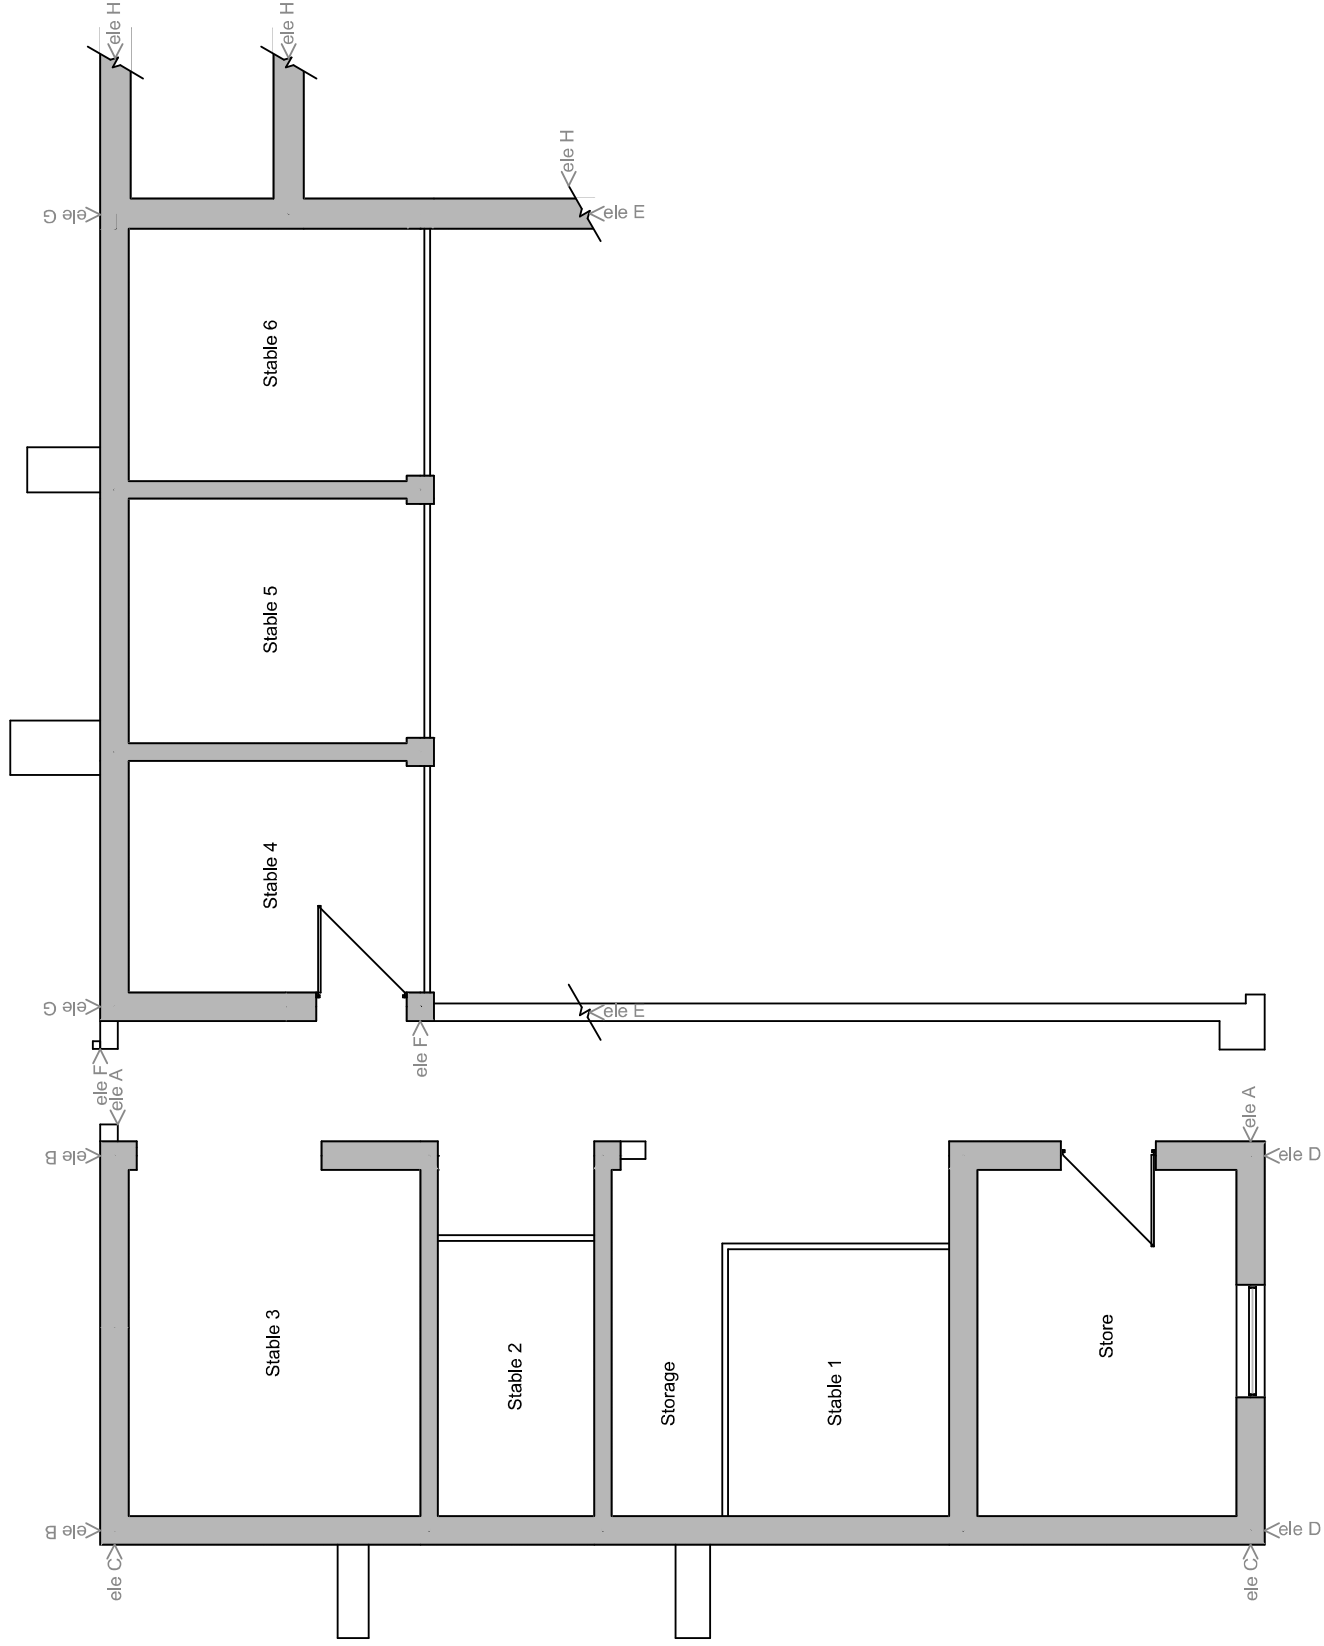

Roof Plan

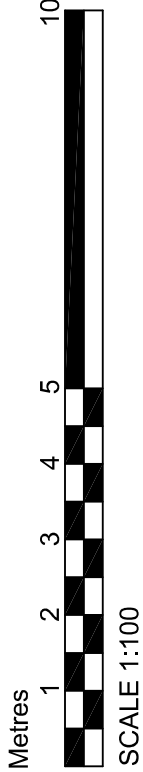

DBD Architectural
Consultancy Ltd ©2025

- Copyright is vested with DBD Architectural Consultancy Ltd.
- All dimensions to be checked on site before proceeding.
- Contractor to check all dimensions of new work and ensure they are correct. Do not assume existing structure or details are plumb, square or level.
- Contractor must notify the architect of any discrepancies before proceeding.
- All drawings to be read in conjunction with all other consultants drawings and specs.

Rev	Date	Description
A	15.10.25	Quoted



Mr & Mrs Norman
Wall Grange Farm
Buckingham
ST13 7AA

LBC for solar panel installation to roof of stable block

Plans as Existing	
Project	Planning
Client	Mr & Mrs Norman
Date	15.10.25
Scale	1:100
Sheet No	2270
Drawing Number: PL 02A	