

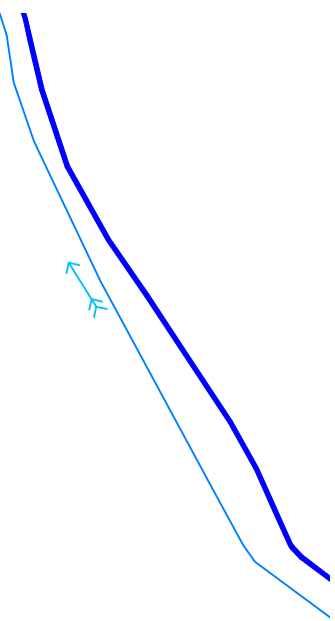


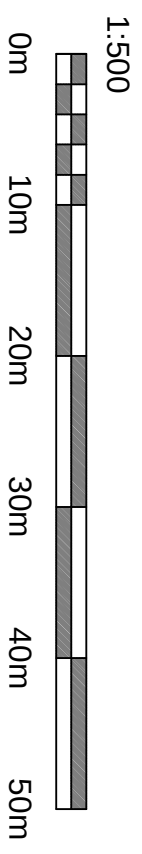

© Crown copyright and database rights 2025
Ordnance Survey AC0000808122

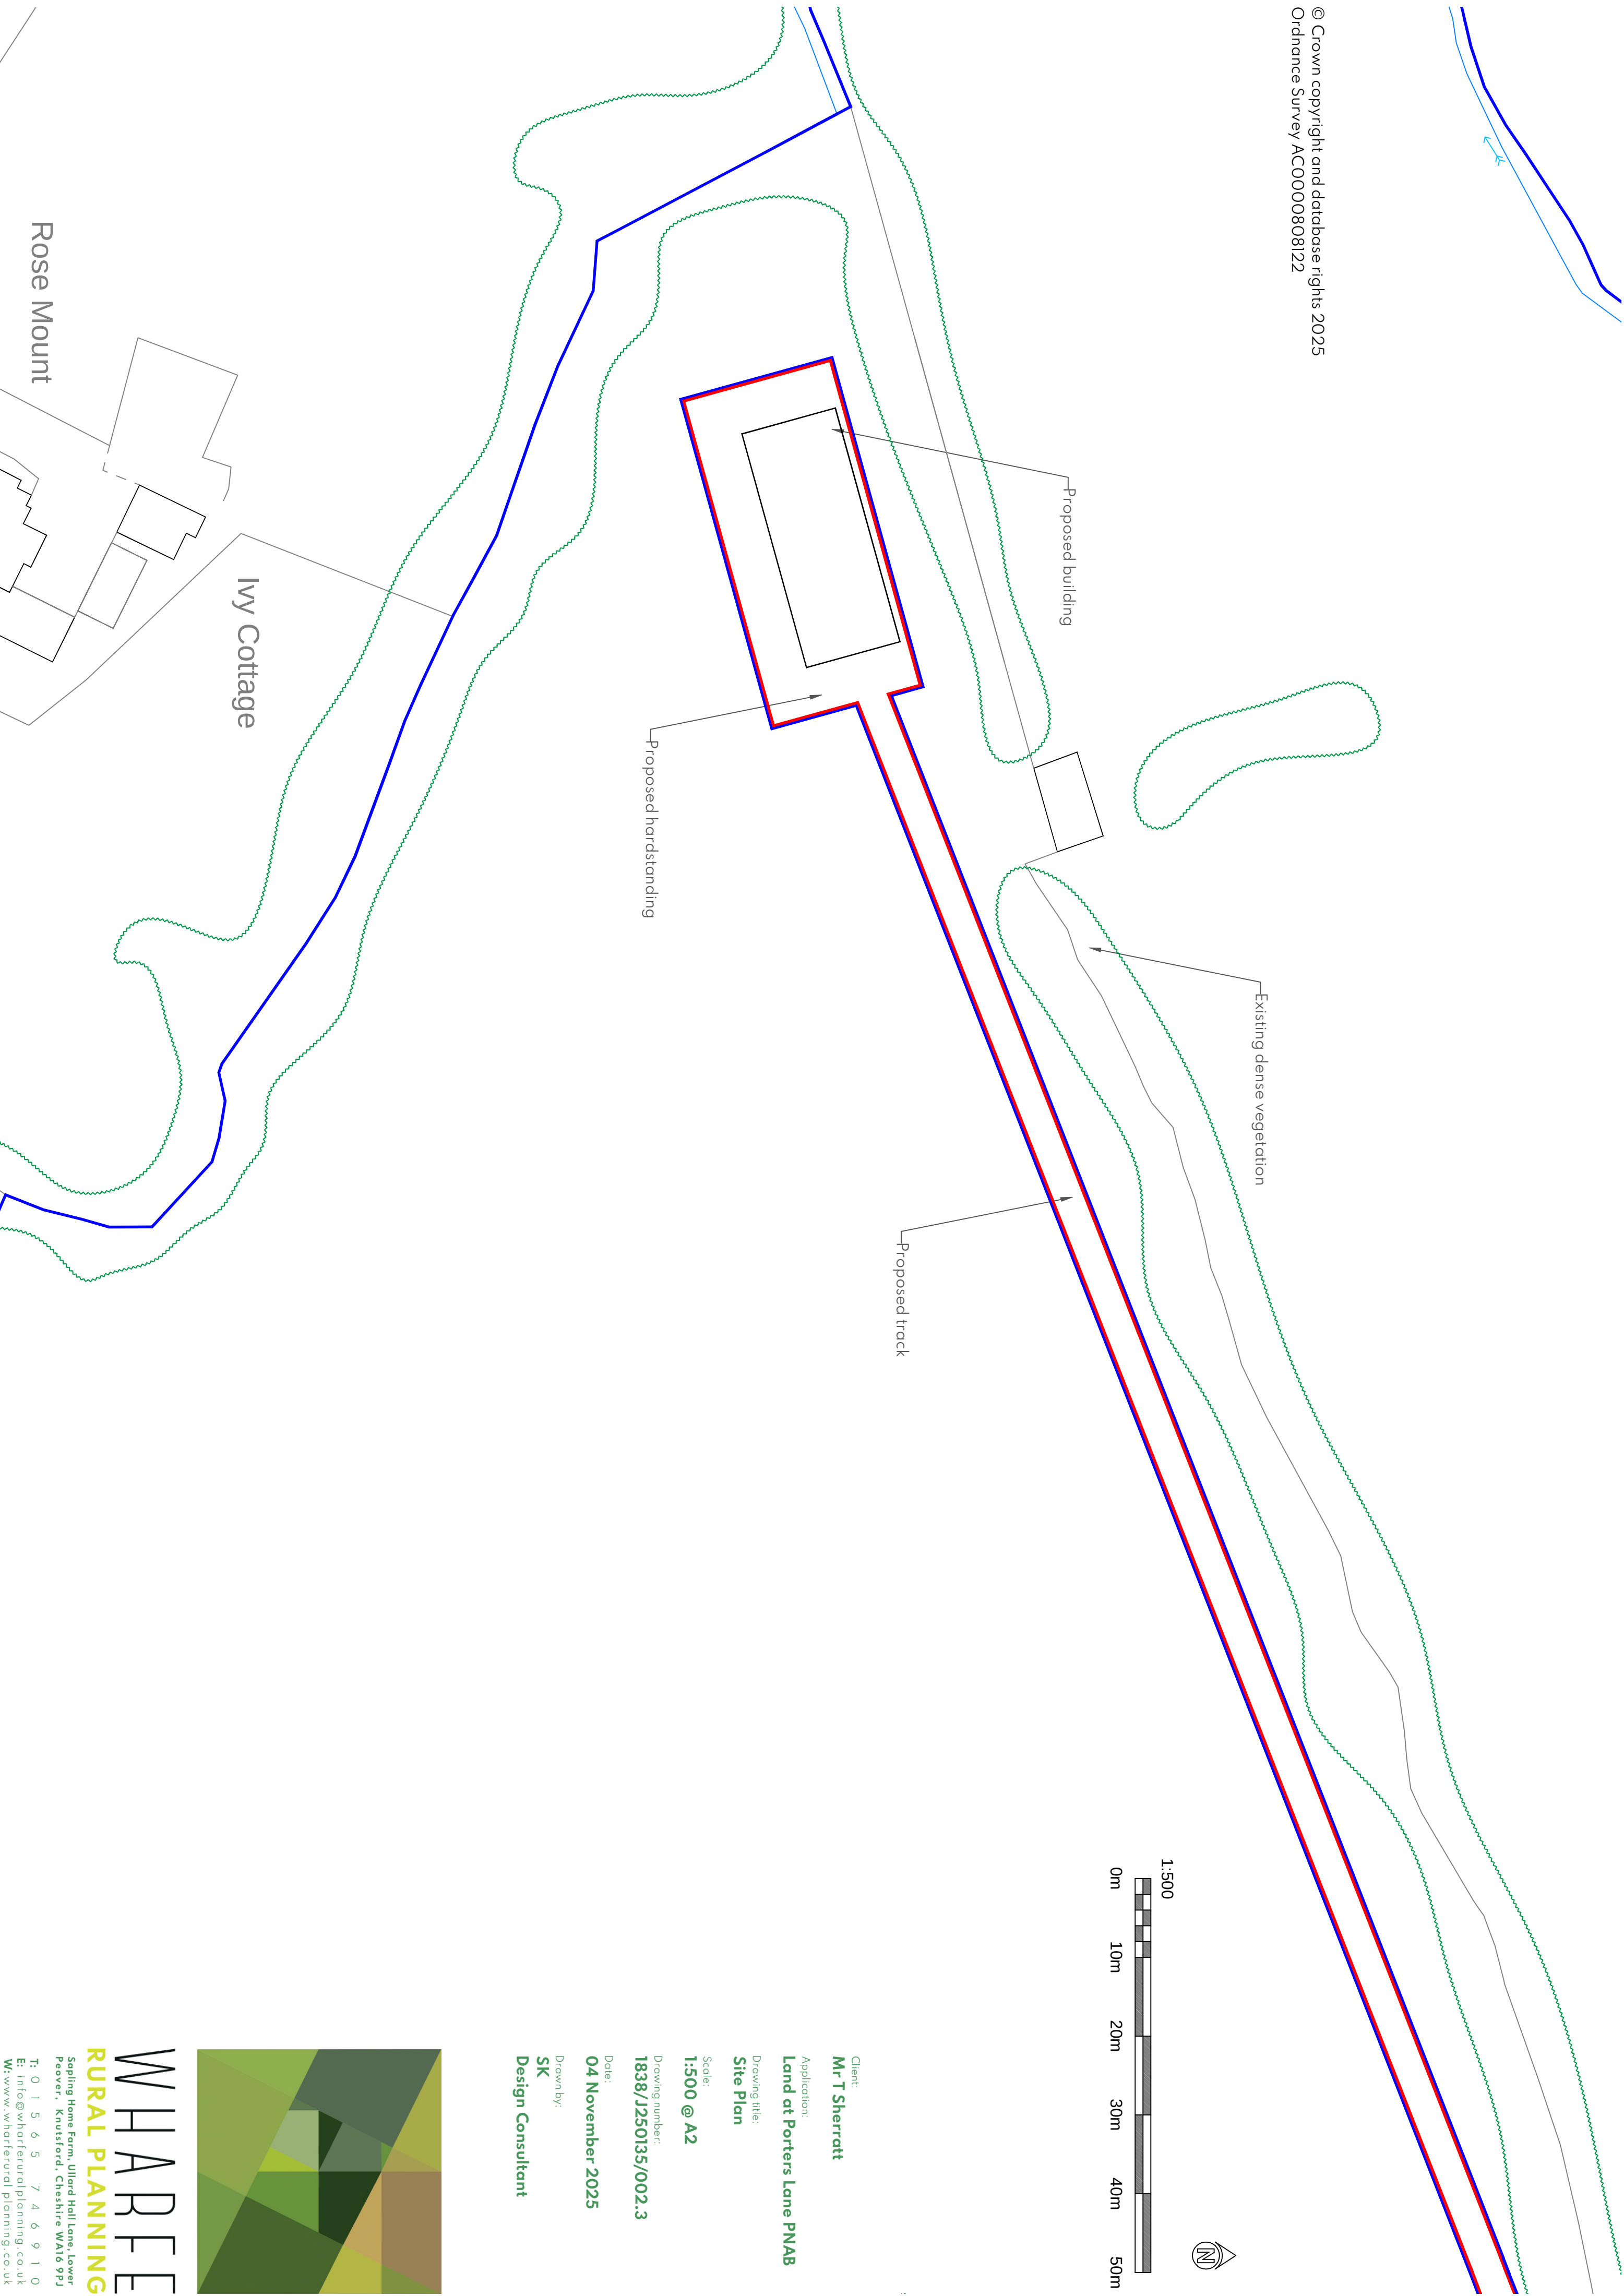

Client:
Mr T Sherratt

Application:
Land at Porters Lane PNAB

Drawing title:
Site Plan

Scale:
1:500 @ A2

Drawing number:
1838/J250135/002.3

Date:
04 November 2025

Drawn by:
SK

Design Consultant



WHARFEE
RURAL PLANNING
Sapling Home Farm, Ullard Hall Lane, Lower
Peover, Knutsford, Cheshire WA16 9PJ
T: 0 1 5 6 5 7 4 6 9 1 0
E: info@wharferuralplanning.co.uk
W: www.wharferuralplanning.co.uk