




Proposed Front Elevation 1:100





Proposed Side Elevation 1:100




Proposed Rear Elevation 1:100

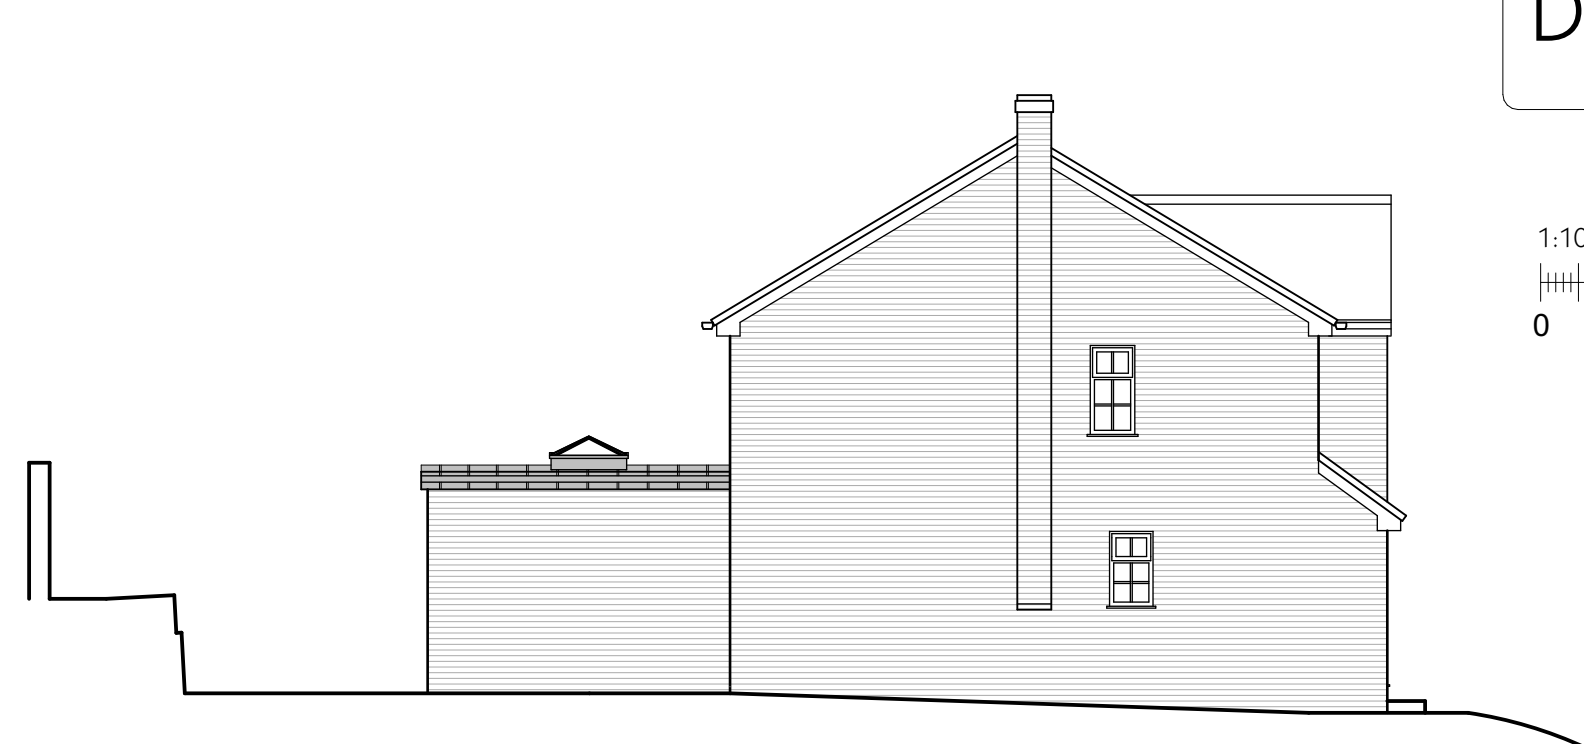


Proposed Side Elevation 1:100

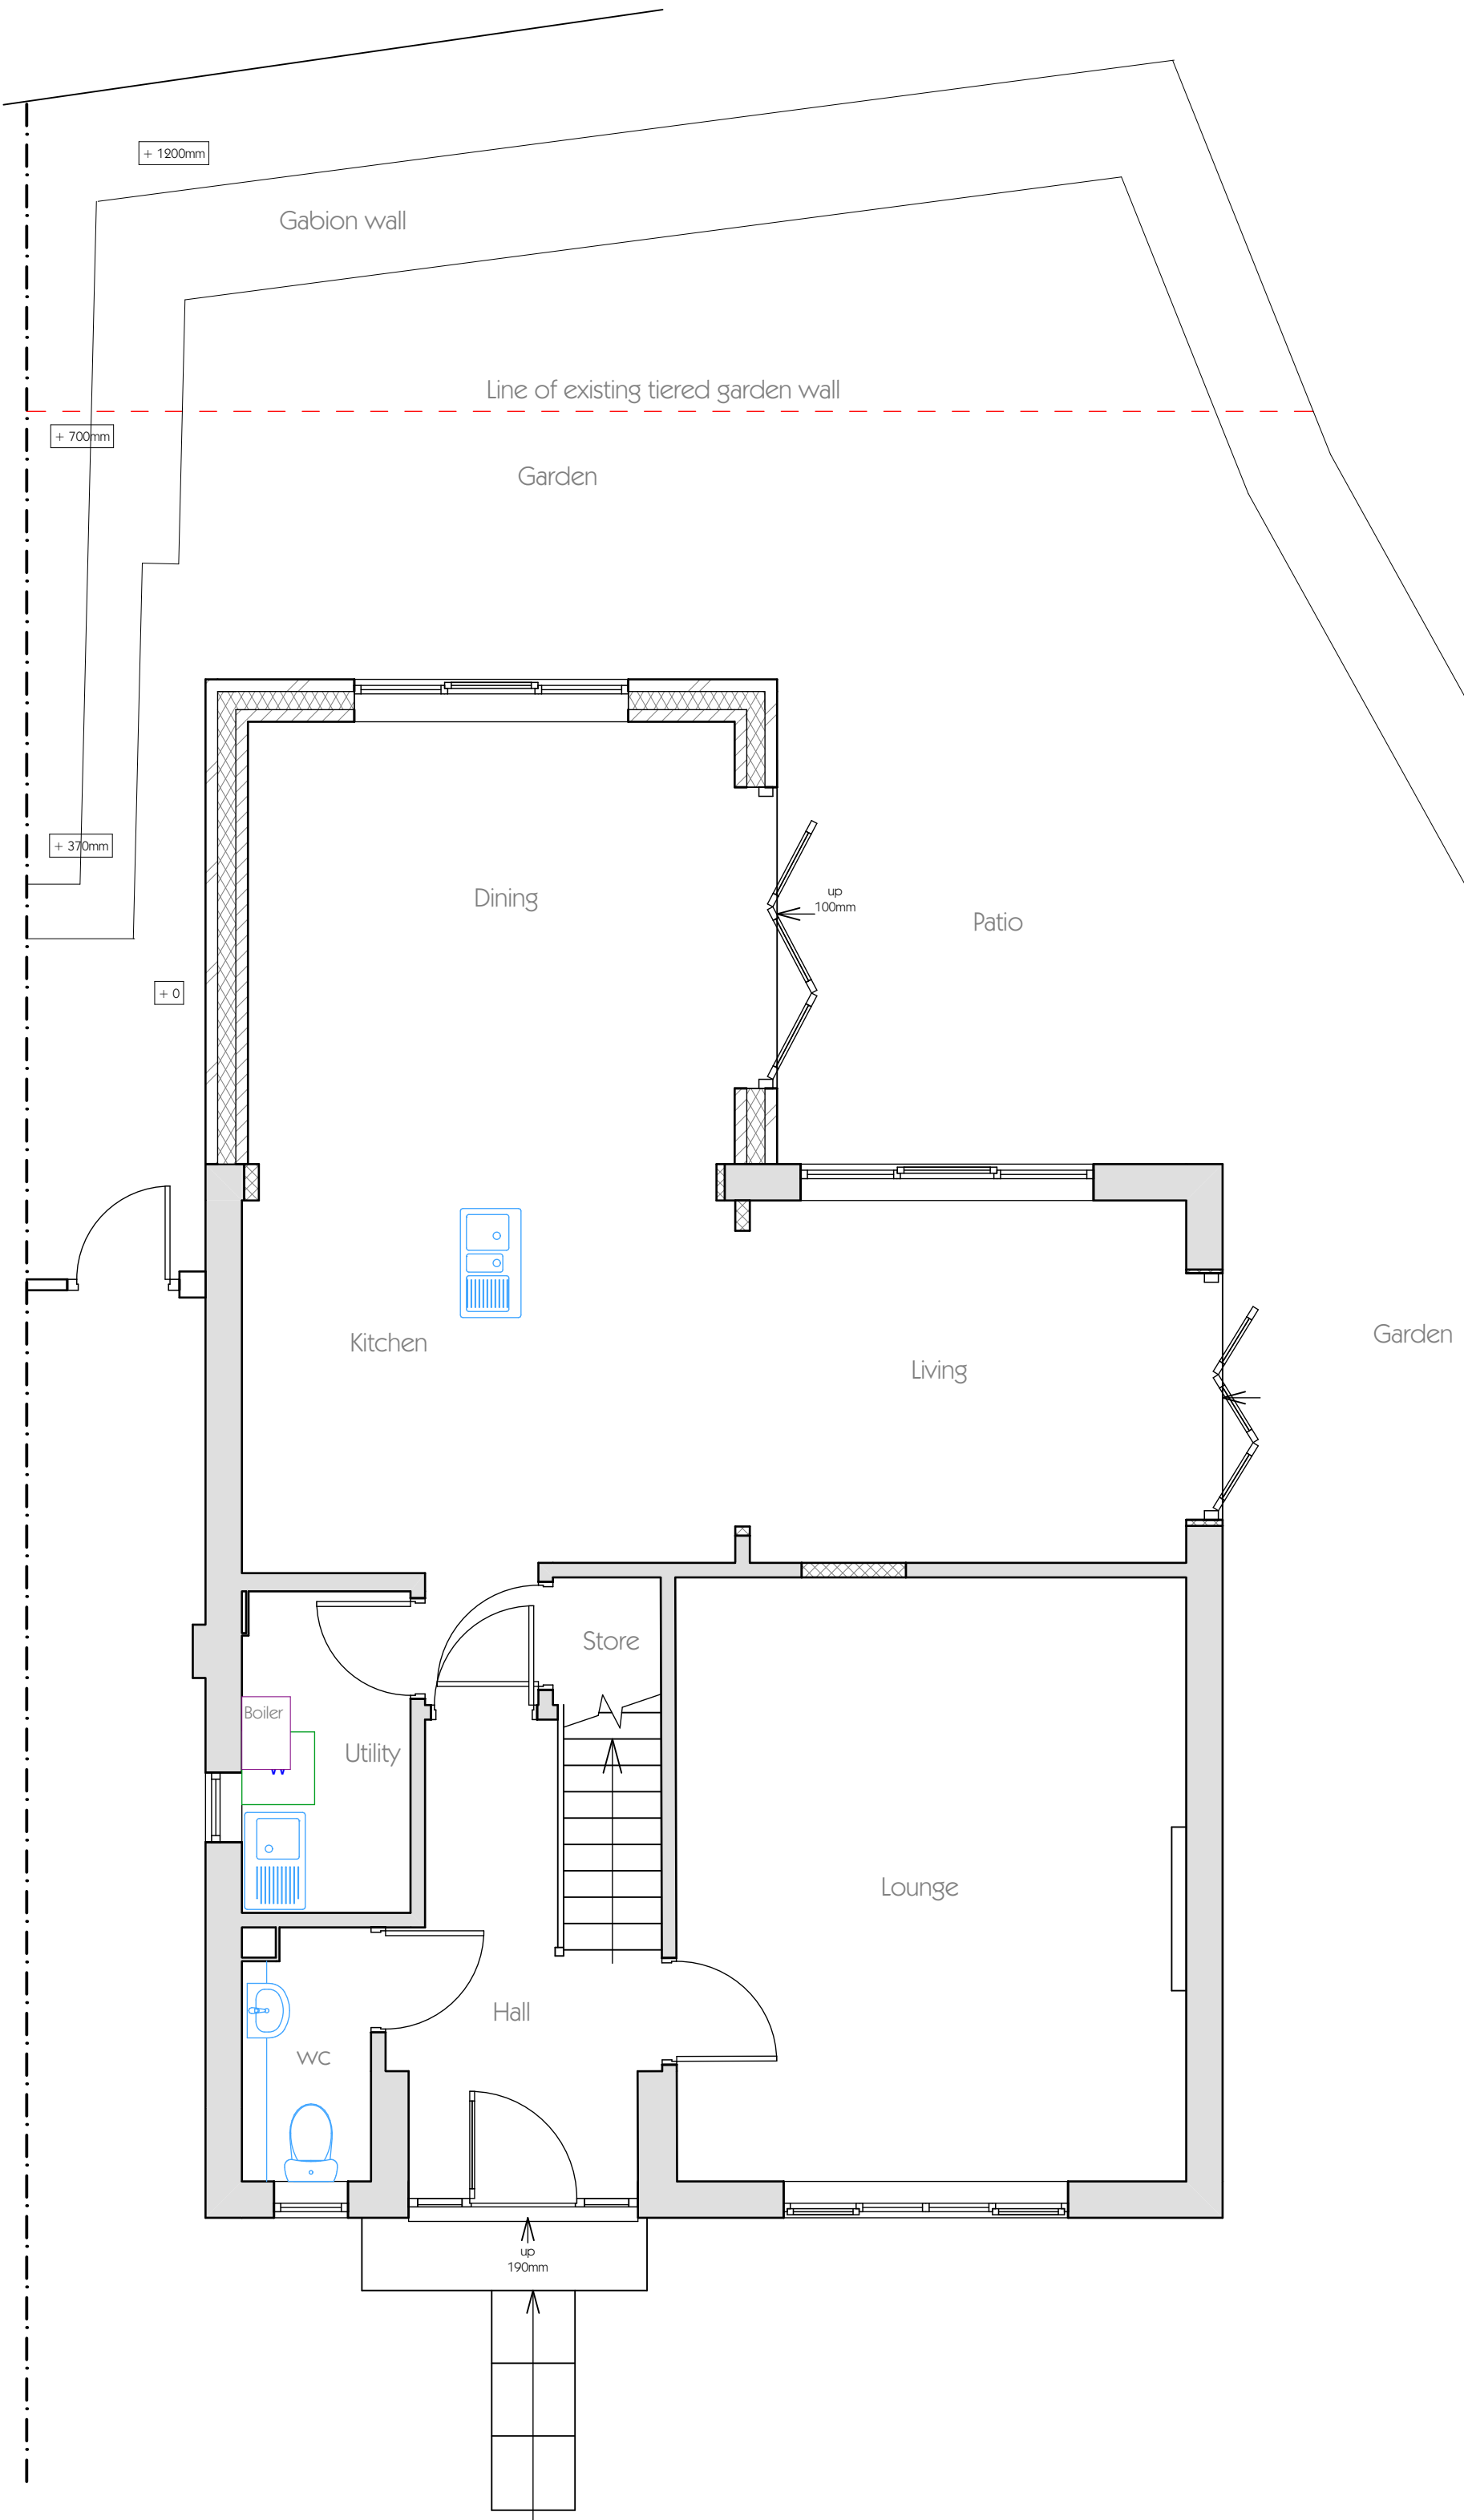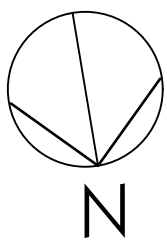


Proposed Ground Floor Plan 1:50

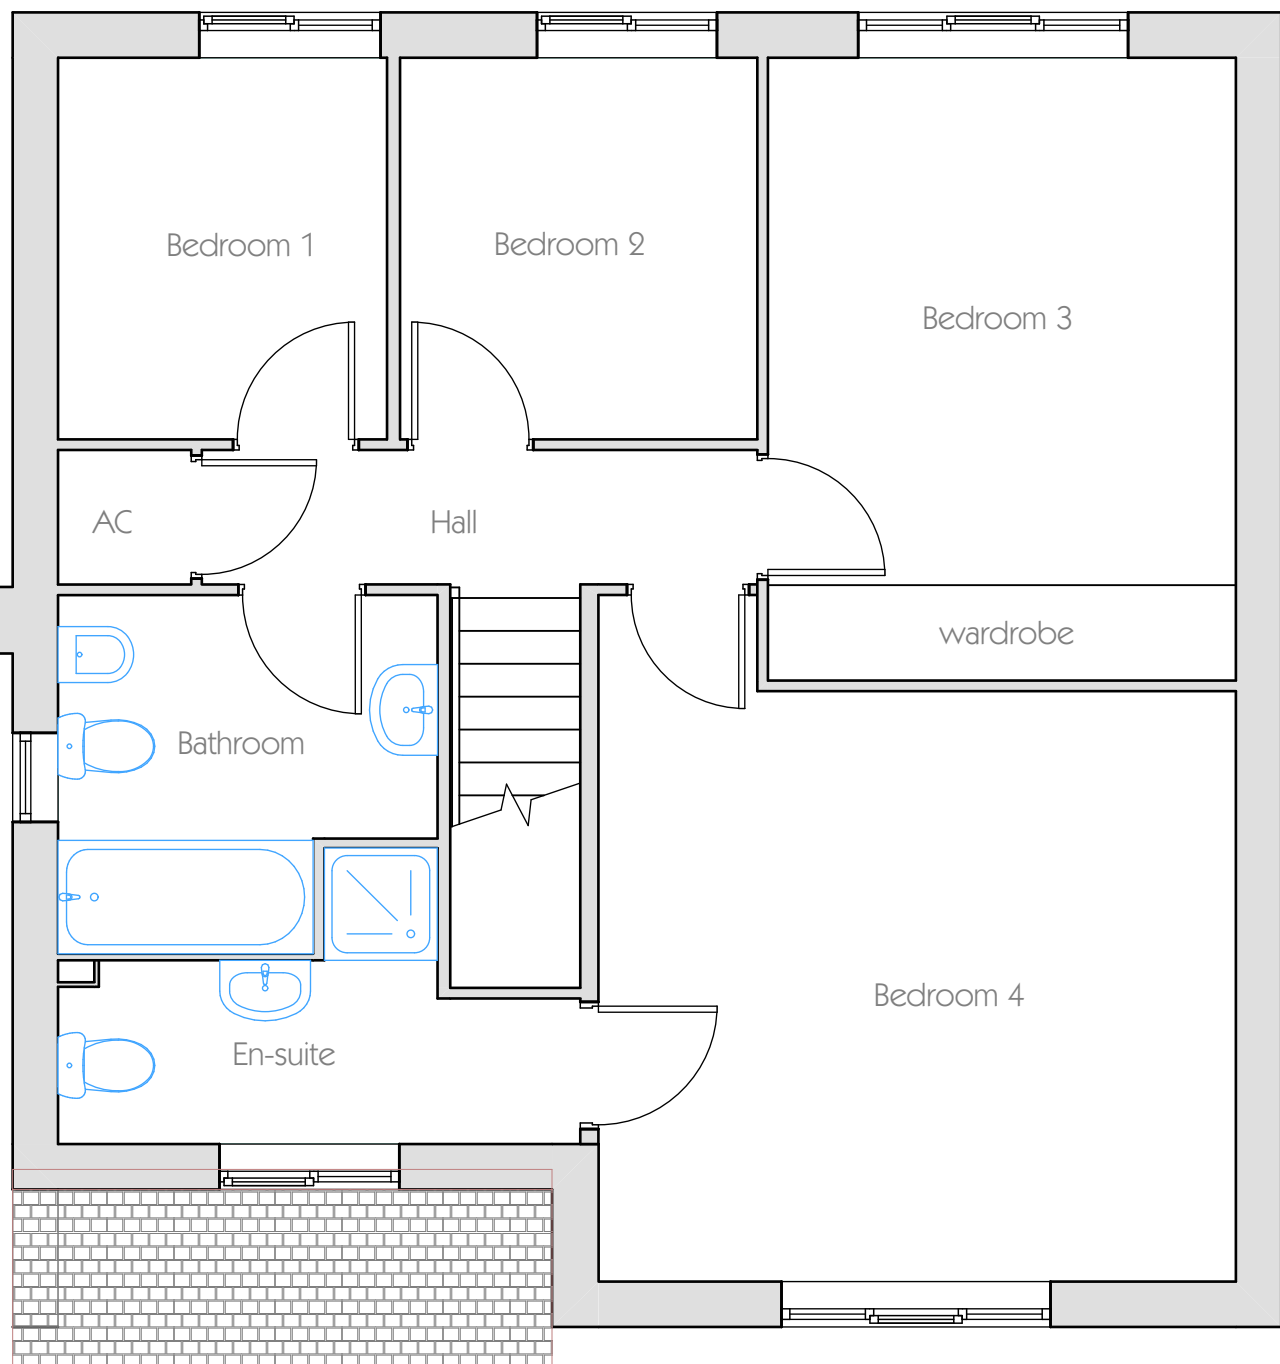

Proposed First Floor Plan - No changes 1:50

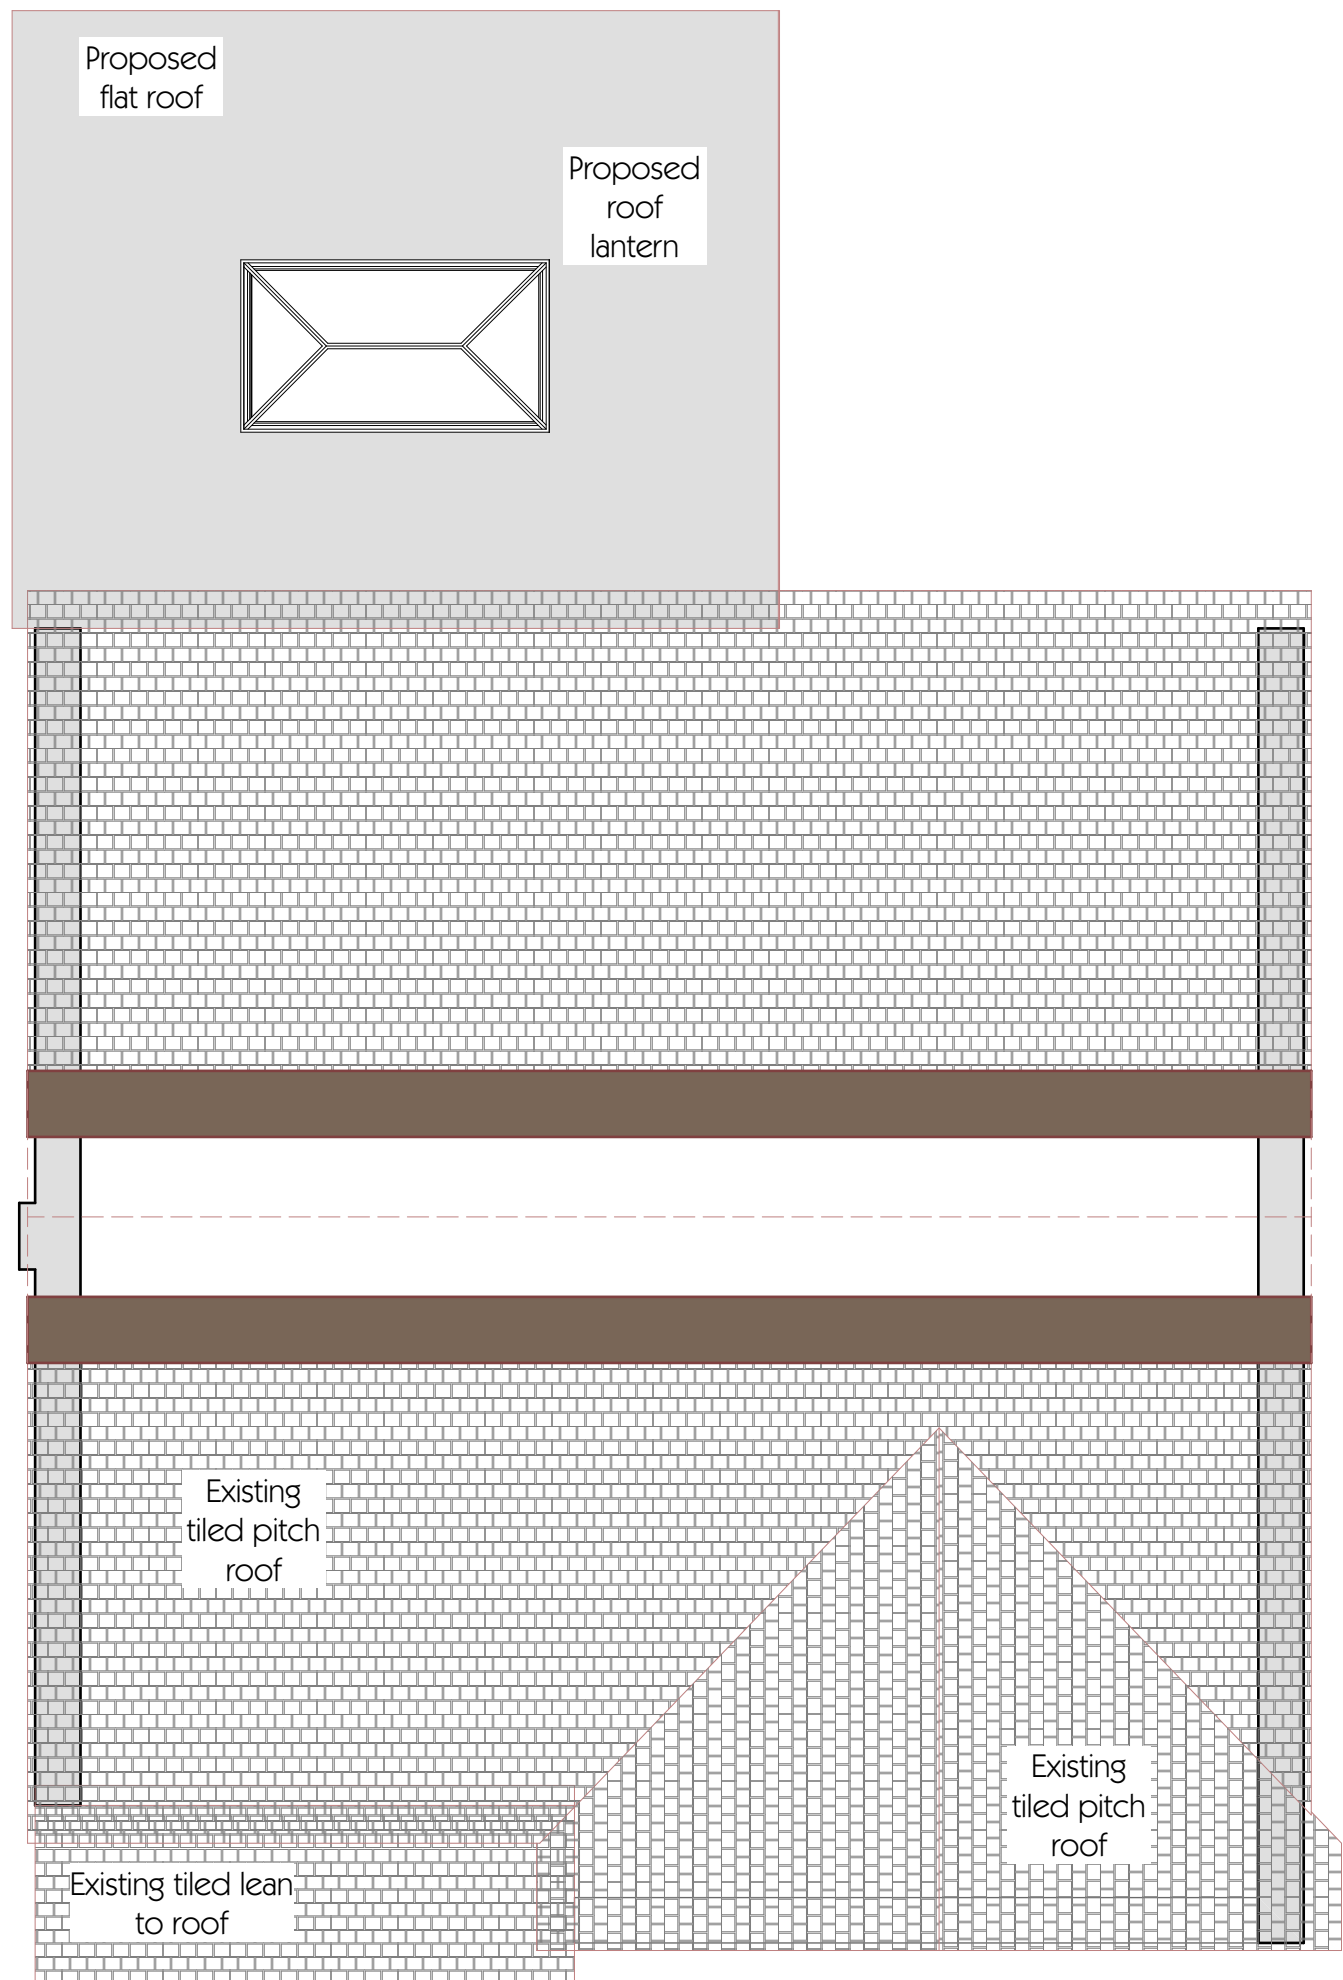

Proposed Roof Plan 1:50

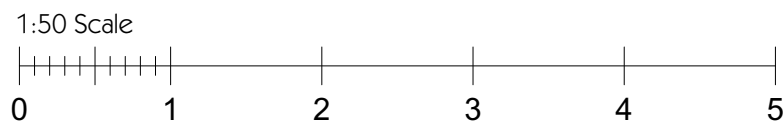

| rev. | details                                    | by | date     |
|------|--------------------------------------------|----|----------|
| C    | Add reducing garden level and gabion walls | LA | 17/10/25 |
| B    | Add bi-folds to side elevation             | LA | 9/9/25   |
| A    | Remove DO NOT SCALE note for planners      | LA | 9/7/25   |

| rev. | details | by | date |
|------|---------|----|------|
|------|---------|----|------|

|         |                               |
|---------|-------------------------------|
| Project | Hicton<br>Glen Drive<br>Alton |
|---------|-------------------------------|

|              |                               |
|--------------|-------------------------------|
| Drawing Name | Proposed plans and elevations |
|--------------|-------------------------------|

|          |           |
|----------|-----------|
| Drawn by | Date      |
| Laura    | July 2025 |

|             |               |
|-------------|---------------|
| Project No. | Drawing Scale |
| 2543        | 1:50 & 1:100  |

|           |              |
|-----------|--------------|
| Layout ID | Status       |
| 02C       | Construction |

Original produced at A1 (841x594) not to reproduce with out written permission of Channel Design Ltd.