


**DBD Architectural
Consultancy Ltd ©2025**

- 1. Copyright is vested with DBD Architectural Consultancy Ltd.
- 2. All dimensions to be checked on site before proceeding.
- 3. Contractor to check/adjust dimensions of new work to suit existing conditions.
Do not assume existing structure or details are plumb, square or level.
- 4. Contractor must notify the architect of any discrepancies before proceeding.
- 5. All drawings to be read in conjunction with all other consultants drawings and specs.

Rev	Date	Description

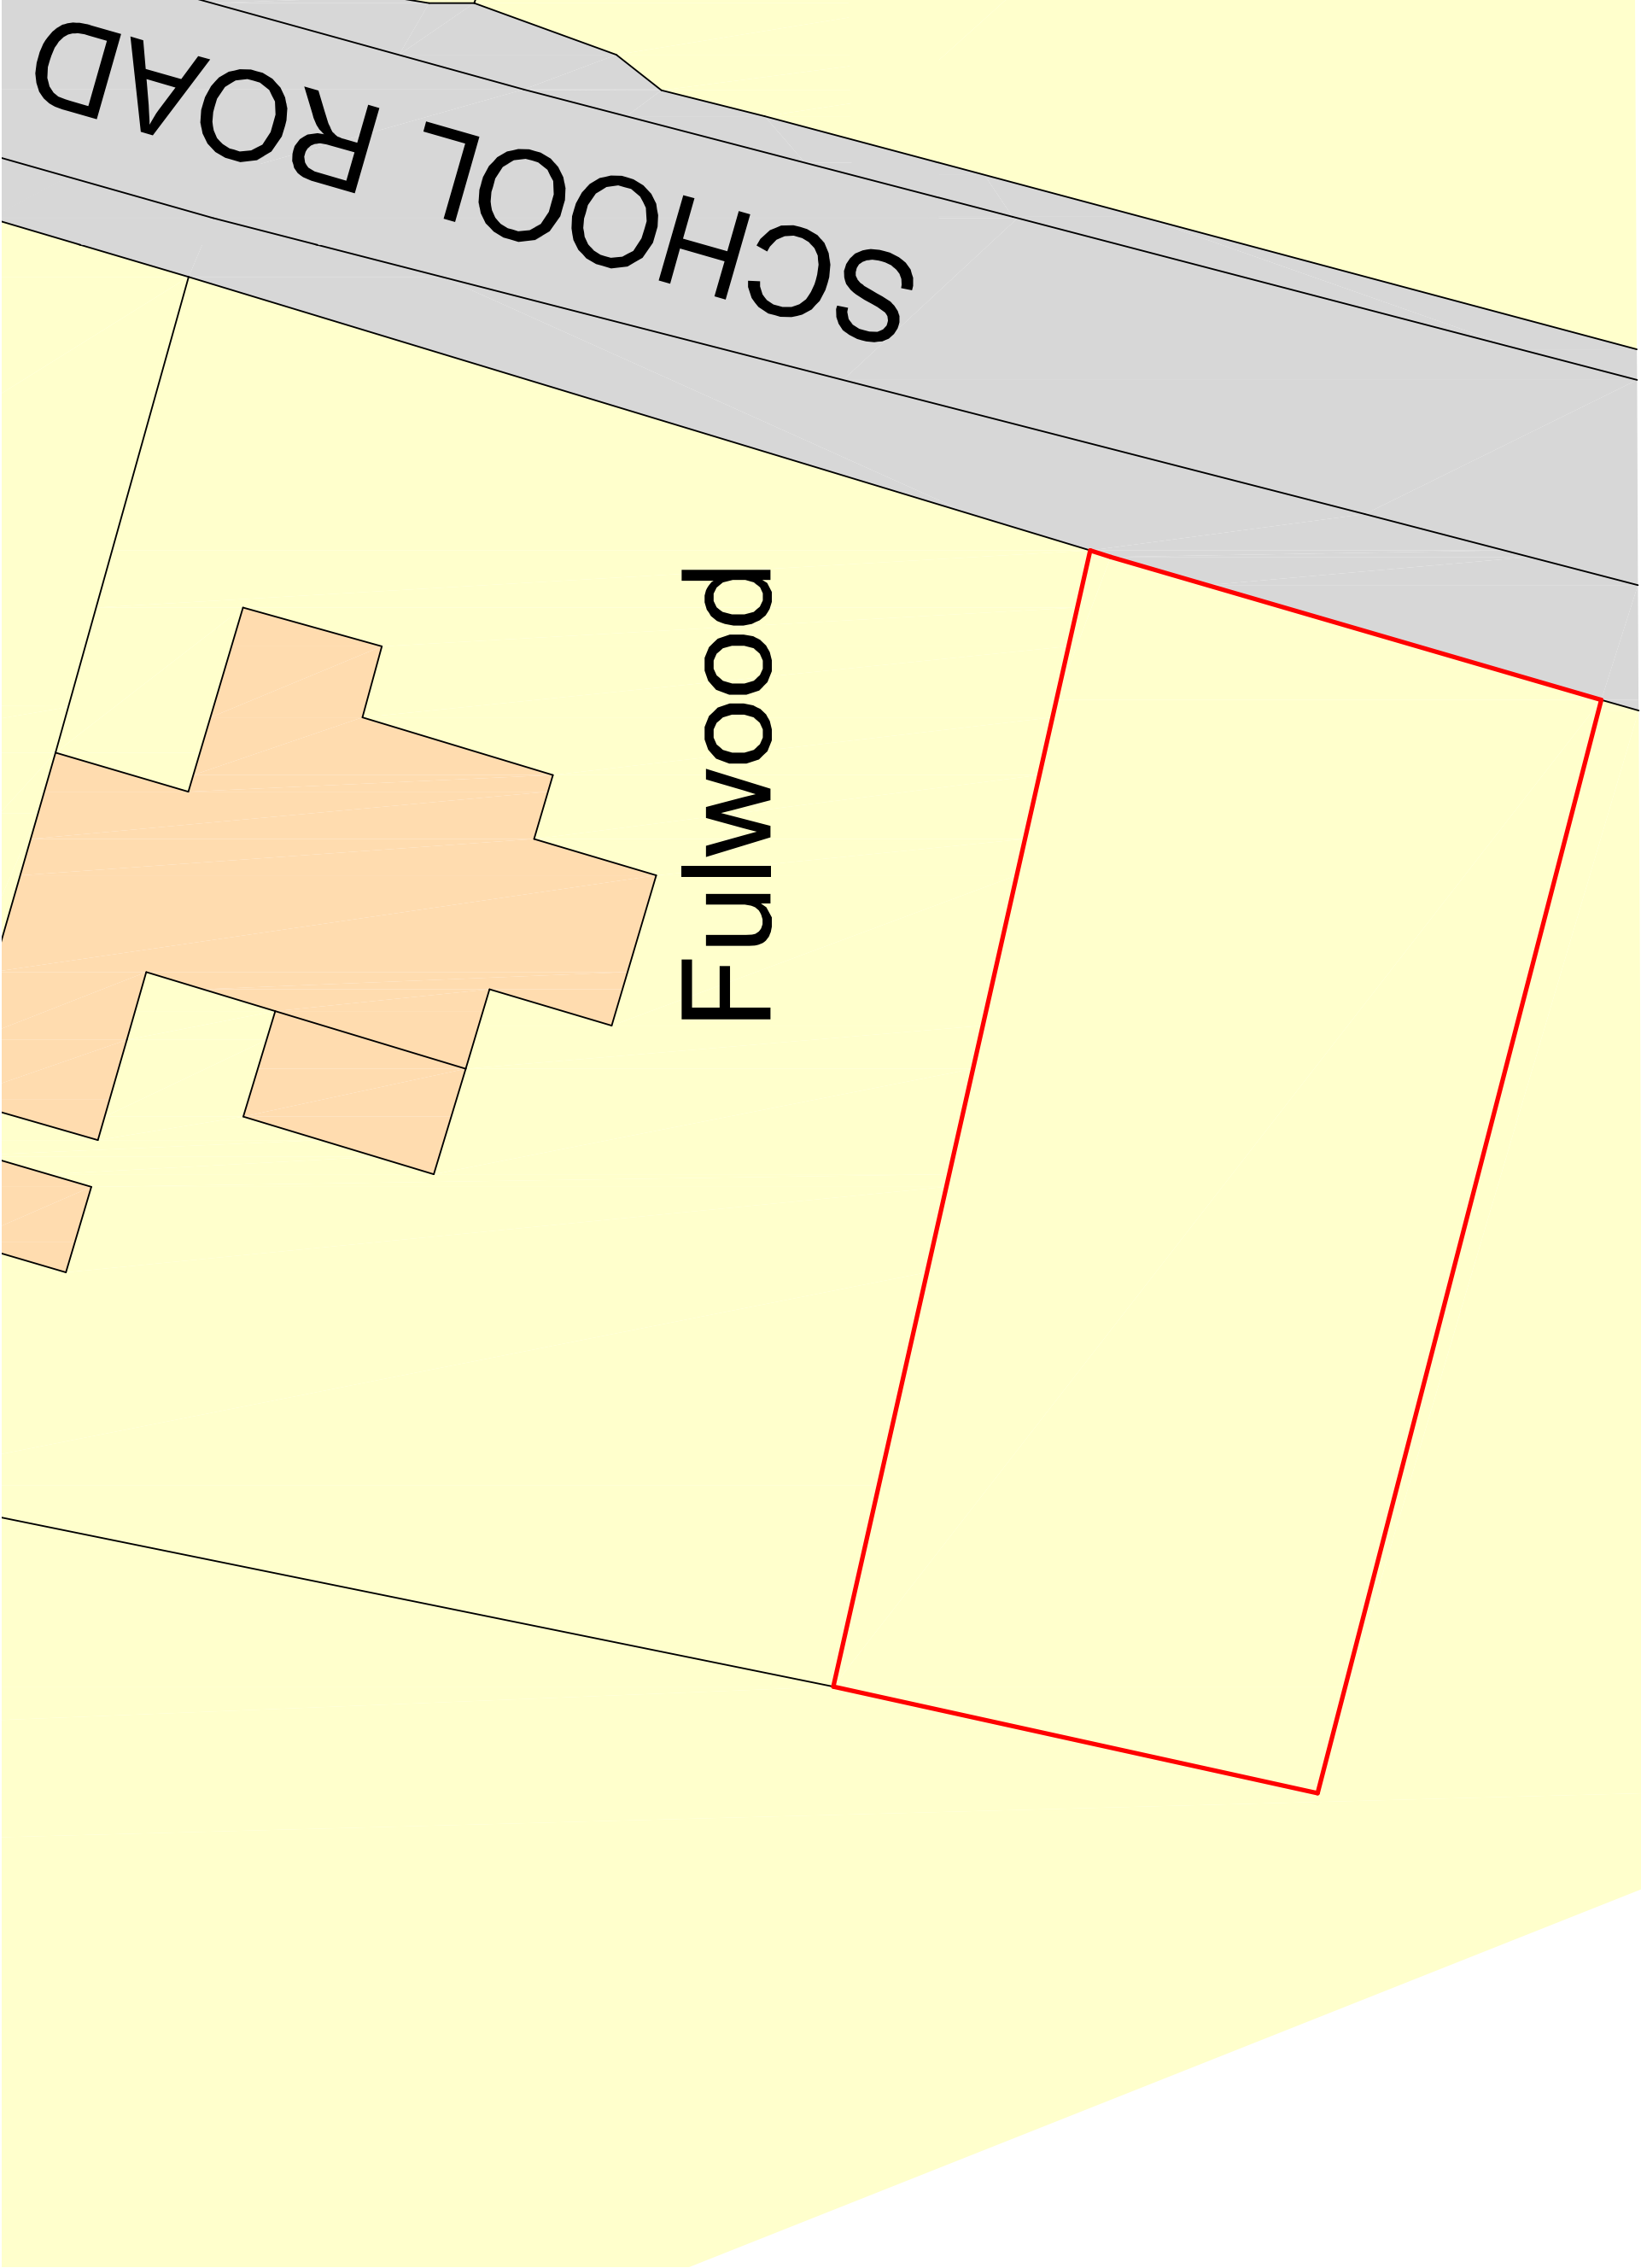

DBD Architectural Consultancy Ltd
50 Broad Street Leek,
Staffordshire, ST13 5NS
01538 383118
mailto:dbdconsultants.co.uk
www.dbdconsultants.co.uk

Mr and Mrs Oliver
20 Marston Grove
Stoke-on-Trent
ST1 6EF
Client

Outline application for single dwelling
Project

Title

Site Plans

Sheet:	Planting
Size:	A3
Scale:	1:200
Date:	24.11.25
Job No:	2569
Drawing Number:	PL 02

Site Plan

Metres

1 2 3 4 5 10 15 20



SCALE 1:200