




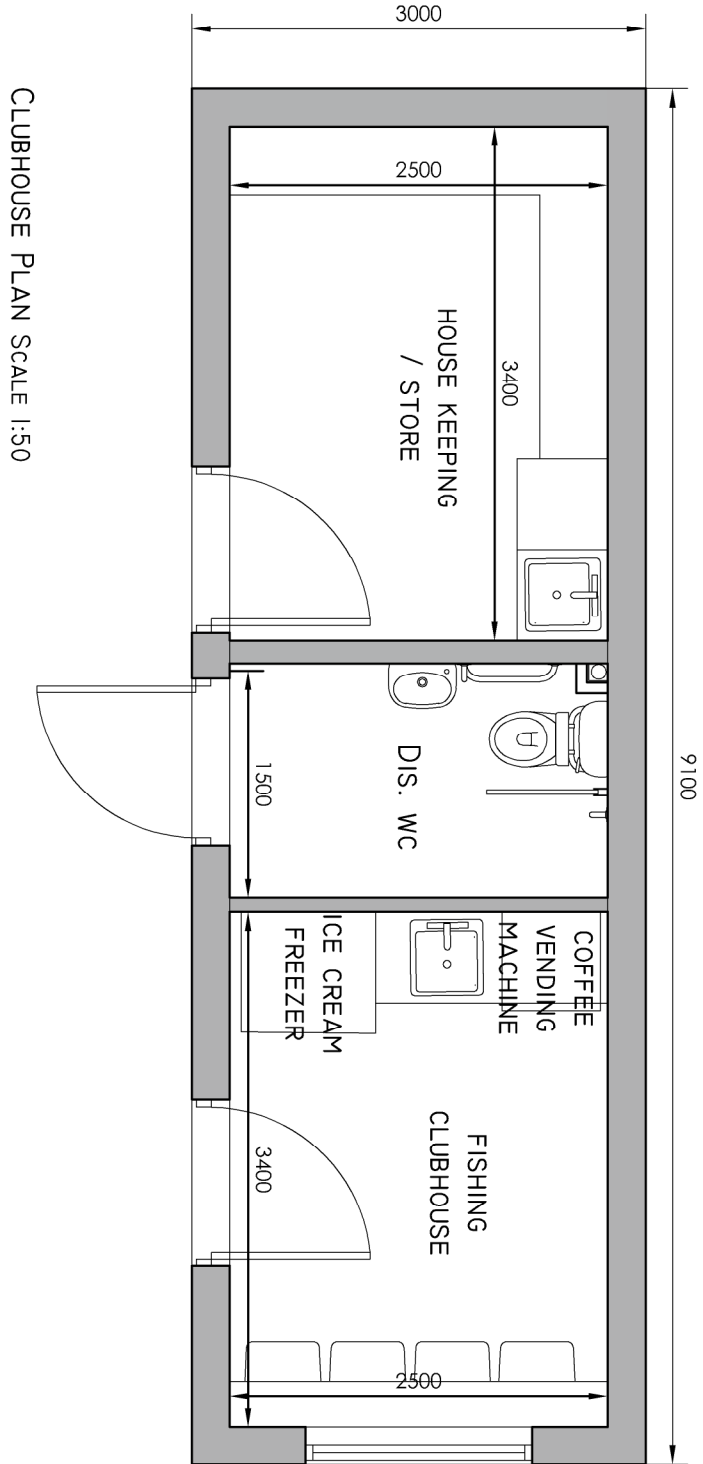


CLUBHOUSE PLAN SCALE 1:50

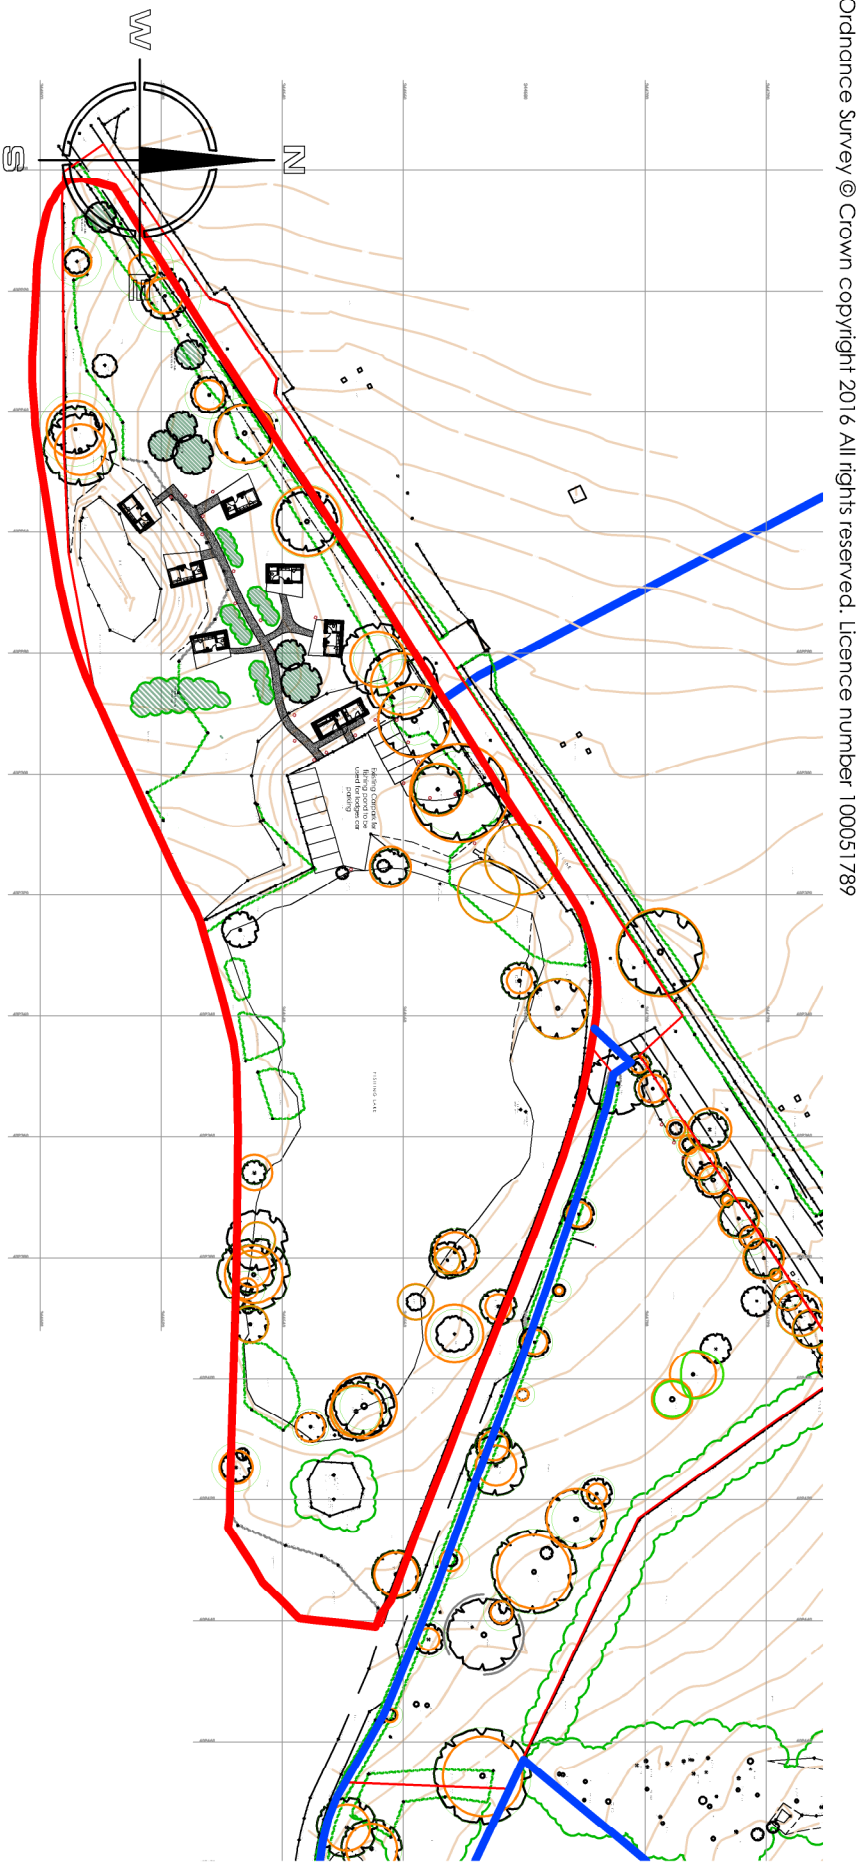


SITE LOCATION PLAN 1:1250

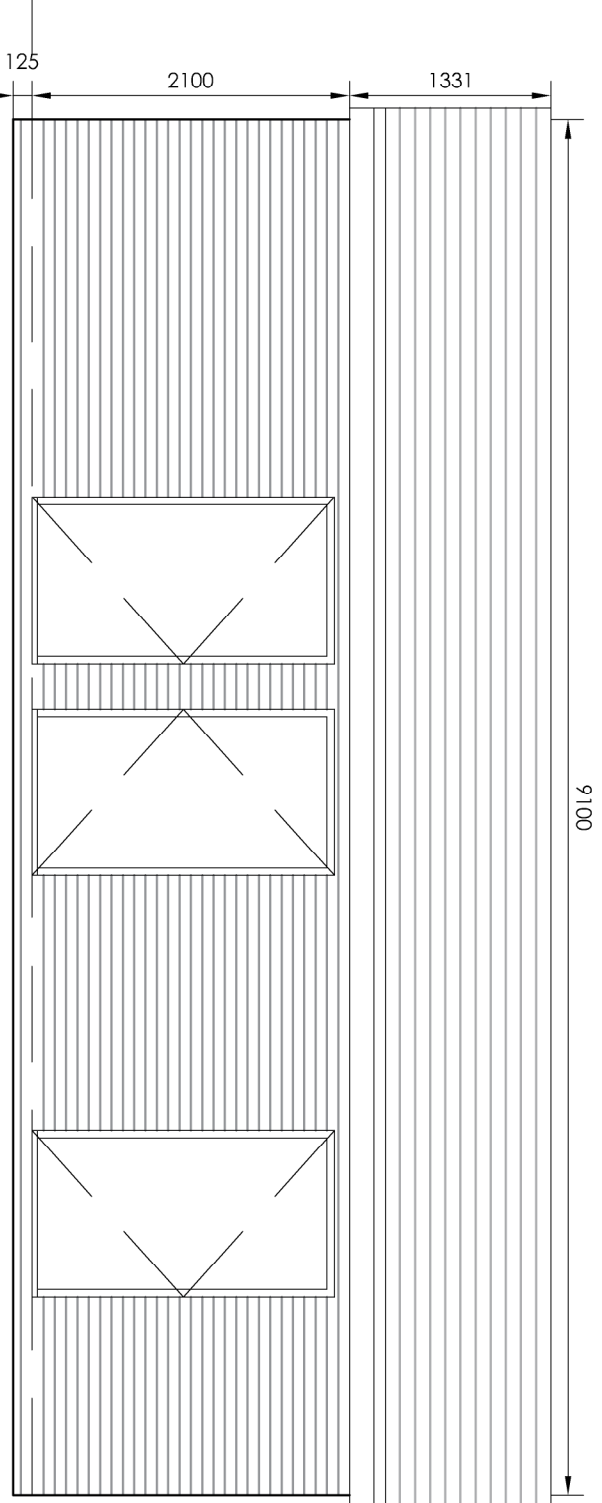


CLUBHOUSE - FRONT ELEVATION SCALE 1:50

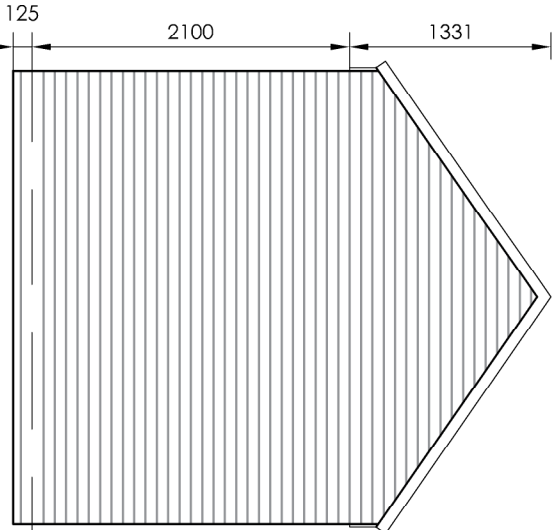

CLUBHOUSE - SIDE ELEVATION SCALE 1:50

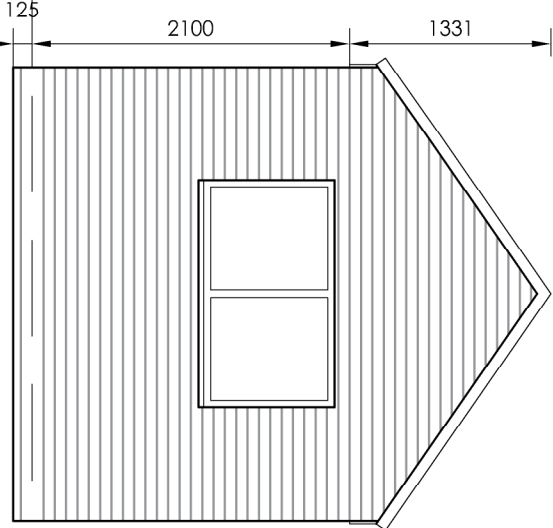


CLUBHOUSE - SIDE ELEVATION SCALE 1:50

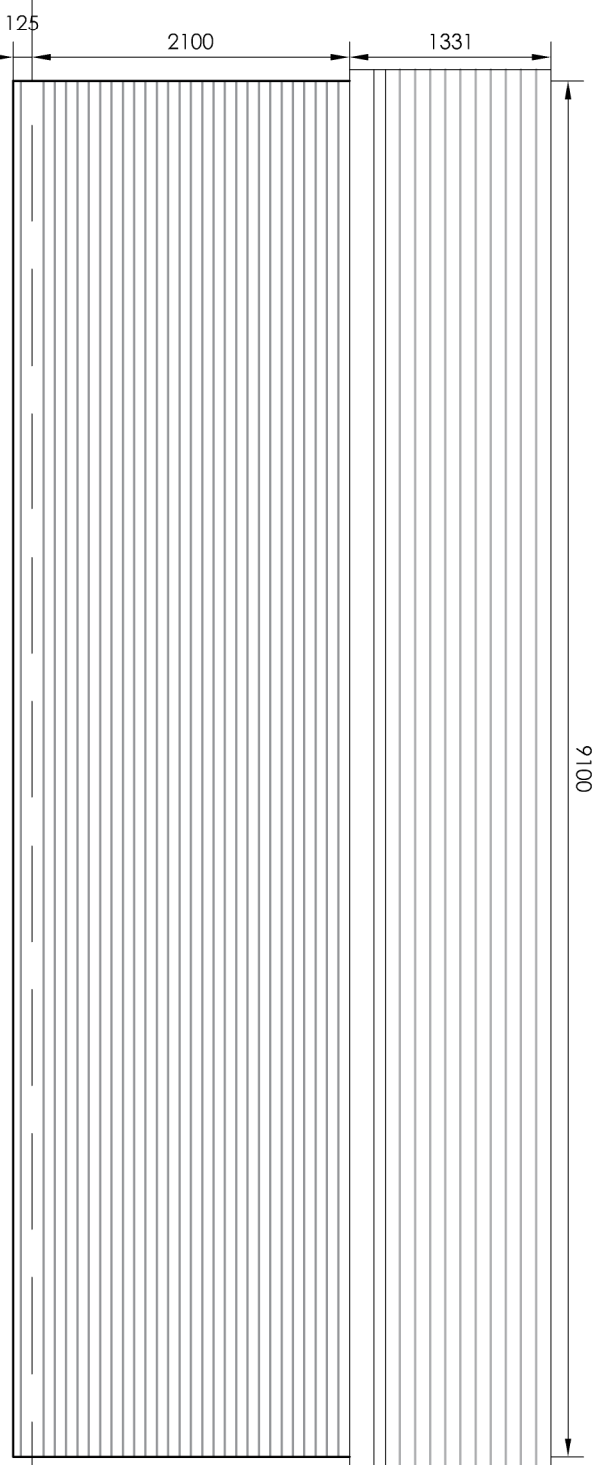


CLUBHOUSE - REAR ELEVATION SCALE 1:50


MATERIALITY FOR LODGES
CLUBHOUSE - RED BRICK TO BE AGREED
AT PLANNING WITH TILED ROOF

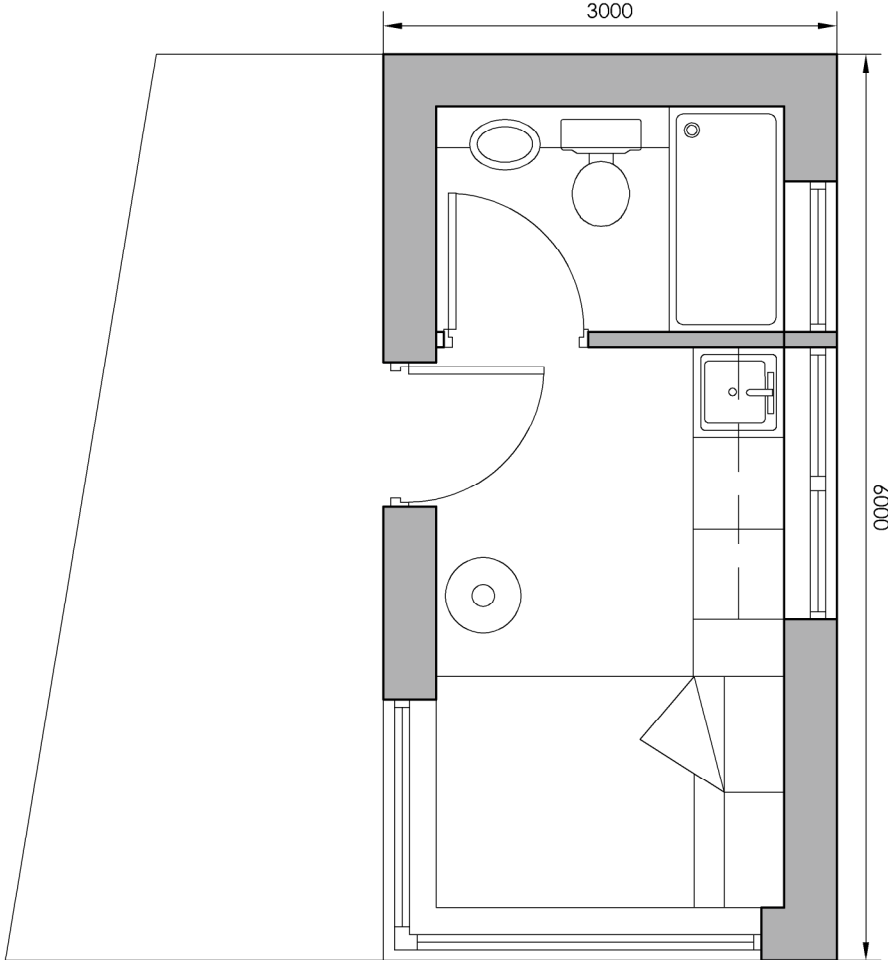


2 PERSON UNIT SCALE 1:50

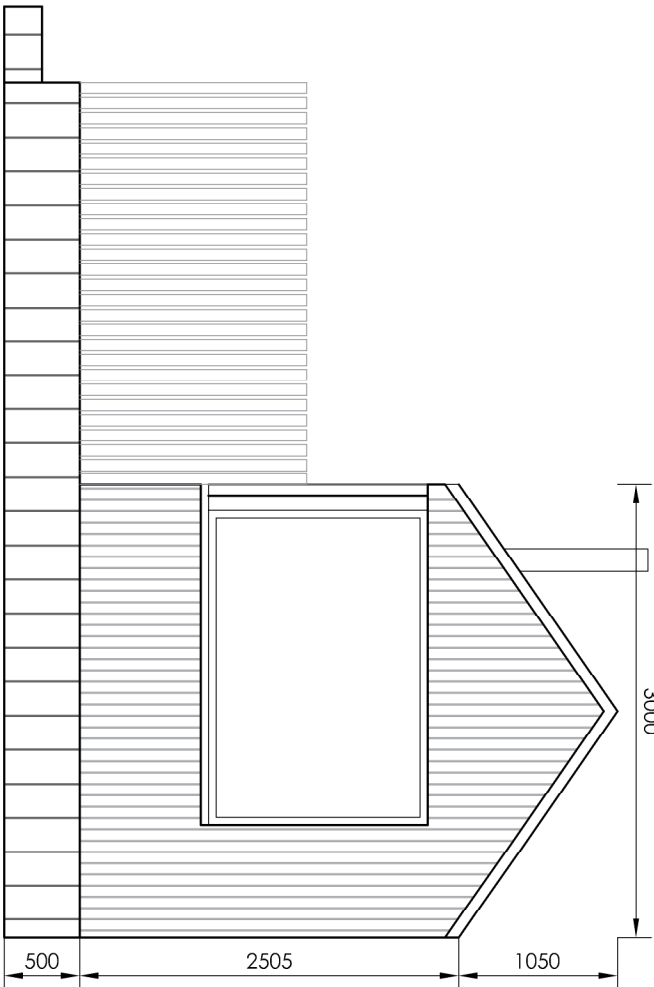


2 PERSON UNIT - FRONT ELEVATION SCALE 1:50

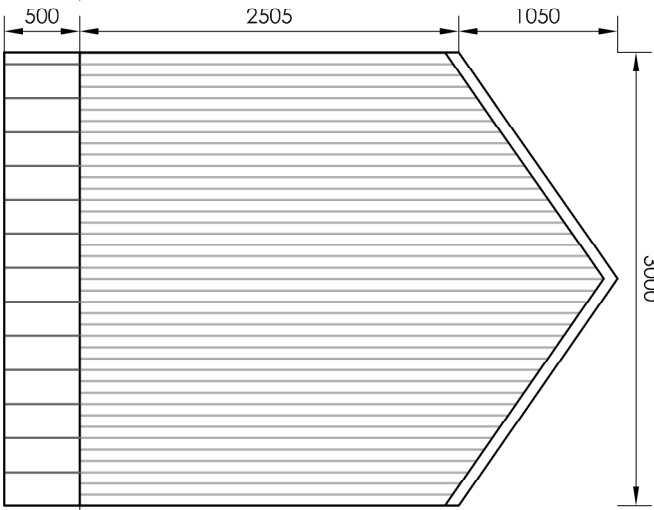

2 PERSON UNIT - REAR ELEVATION SCALE 1:50

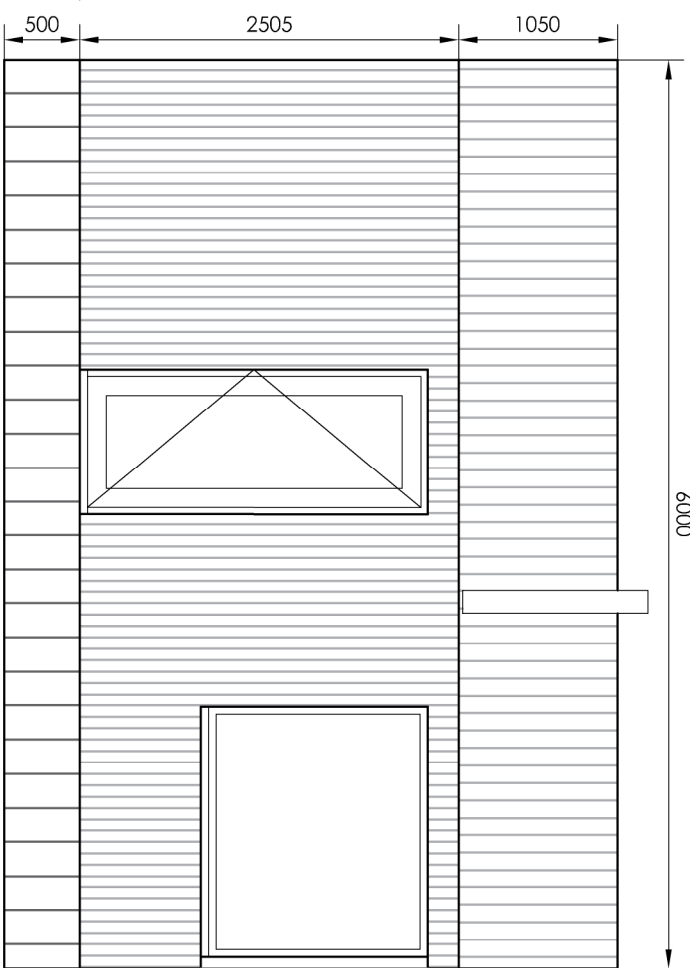

2 PERSON UNIT - SIDE ELEVATION SCALE 1:50

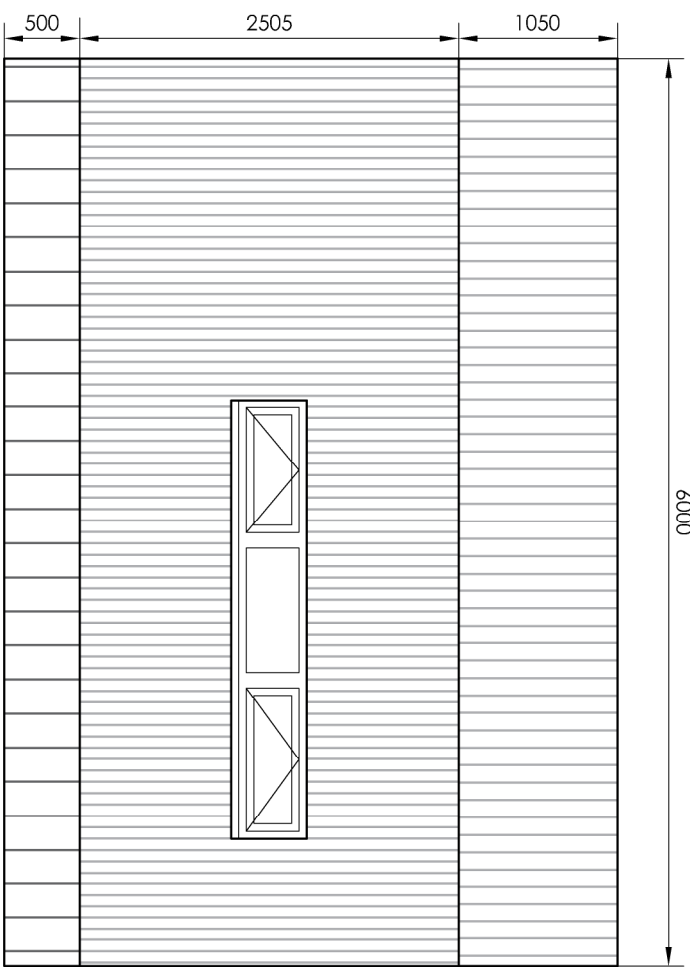

2 PERSON UNIT - SIDE ELEVATION SCALE 1:50

MATERIALITY FOR LODGES
LODGES - TIMBER FRAME FINISHED WITH
METAL CLADDING, LIKE WHAT HAS BEEN
APPROVED FOR APP SP/D/2019/06/72
(IMAGE ATTACHED). METAL CLADDING
CHOSEN DUE TO IT BEING LIGHTWEIGHT,
MEANING LOW IMPACT ON GROUNDWORKS.
PATIO - TIMBER EFFECT COMPOSITE
DECKING.



Architects & Development

01782 479644

info@mode-architects.co.uk

www.mode-architects.co.uk

Client: Woodhead Hall Estates

Project: Proposed Holiday Lodges at
Woodhead Hall Estate

Title: Holiday Lodges & Clubhouse
Plans, Elevations & Site Location
Plan as Proposed

Status PLANNING			
Scale	DAI	Date	Drawn
Stated		Feb '25	DS

Drawing No	Rev
21 012 PL (0)	308 C