




EXISTING

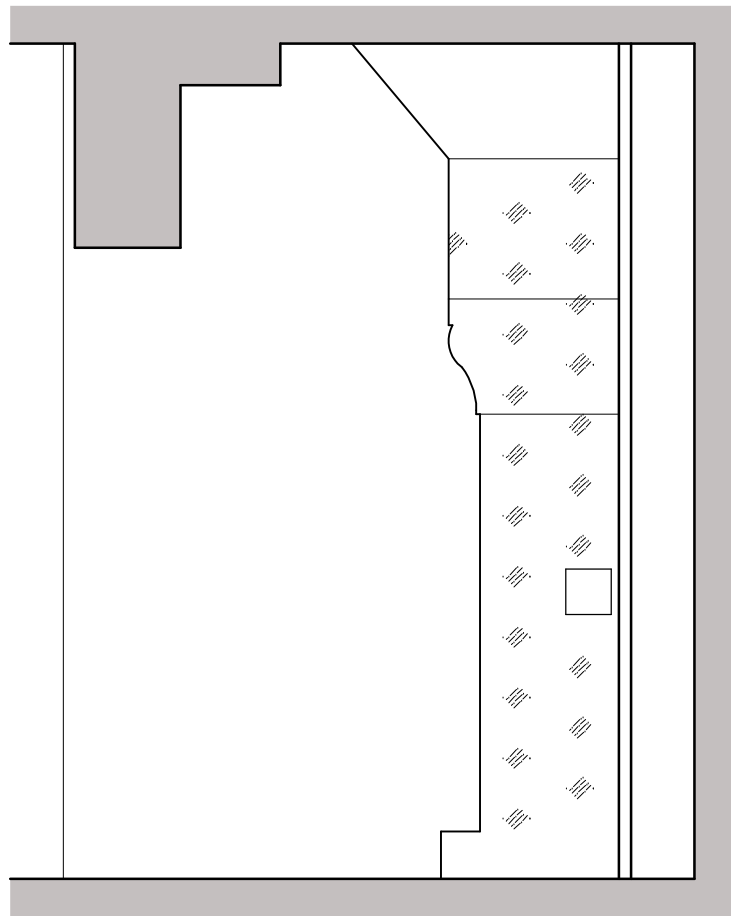

Side Elevation

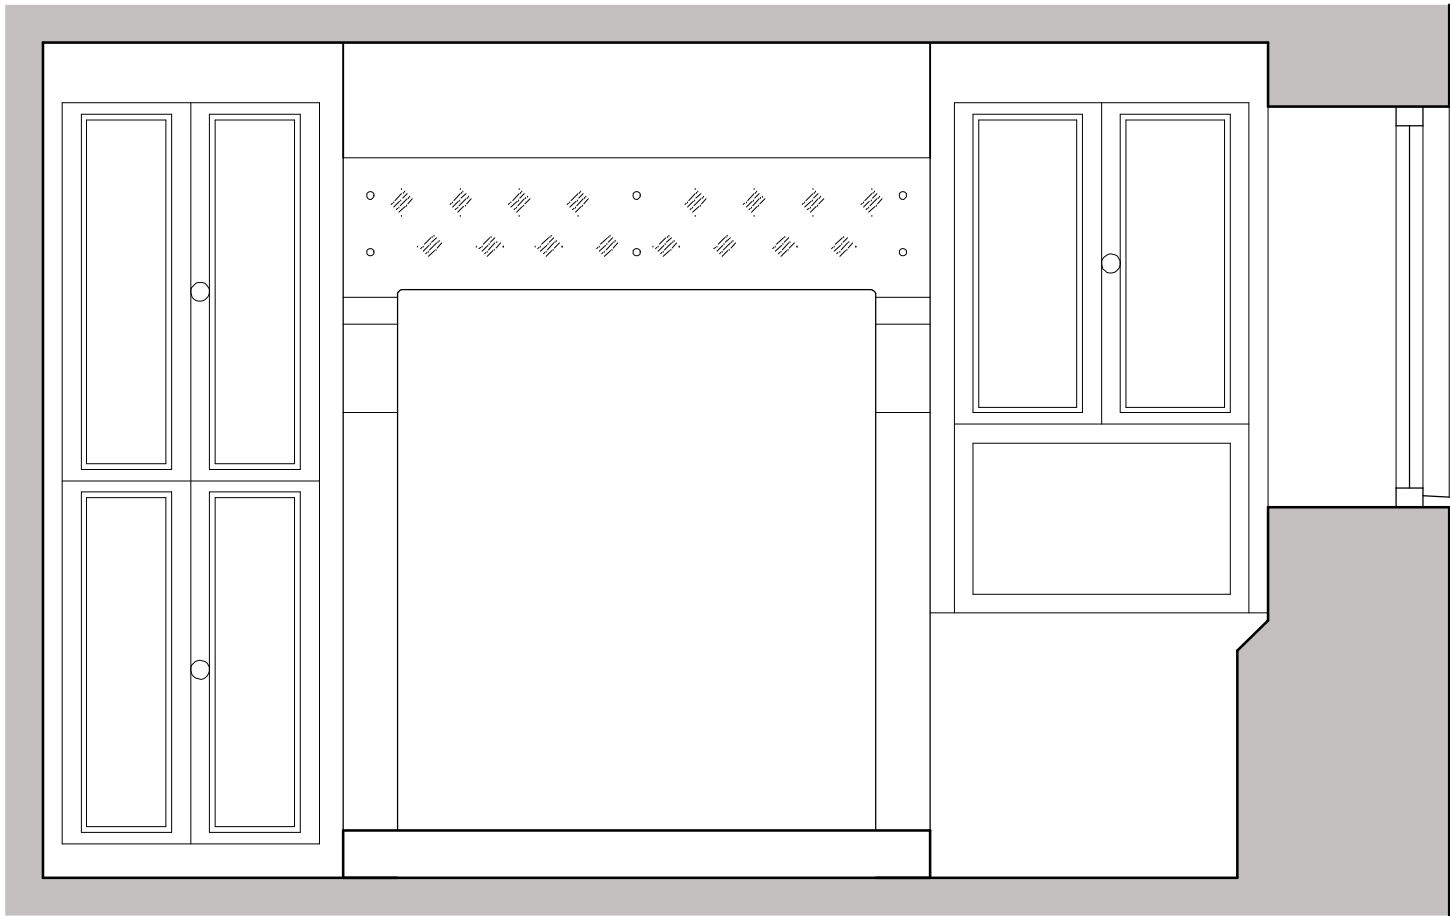


Front Elevation

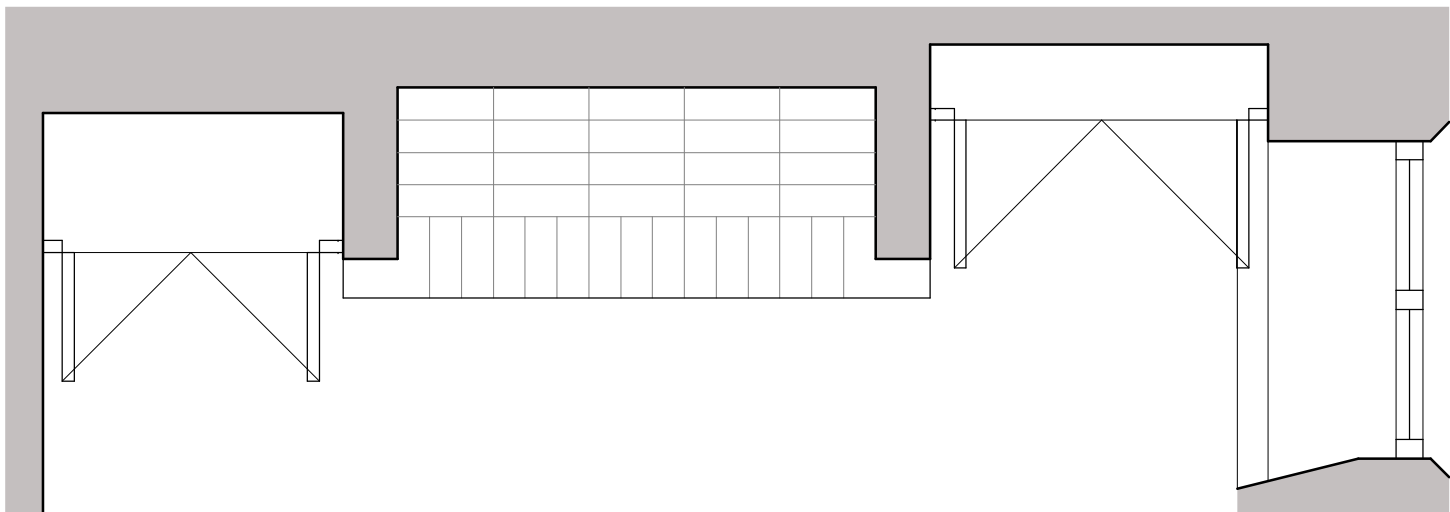

Plan


PROPOSED

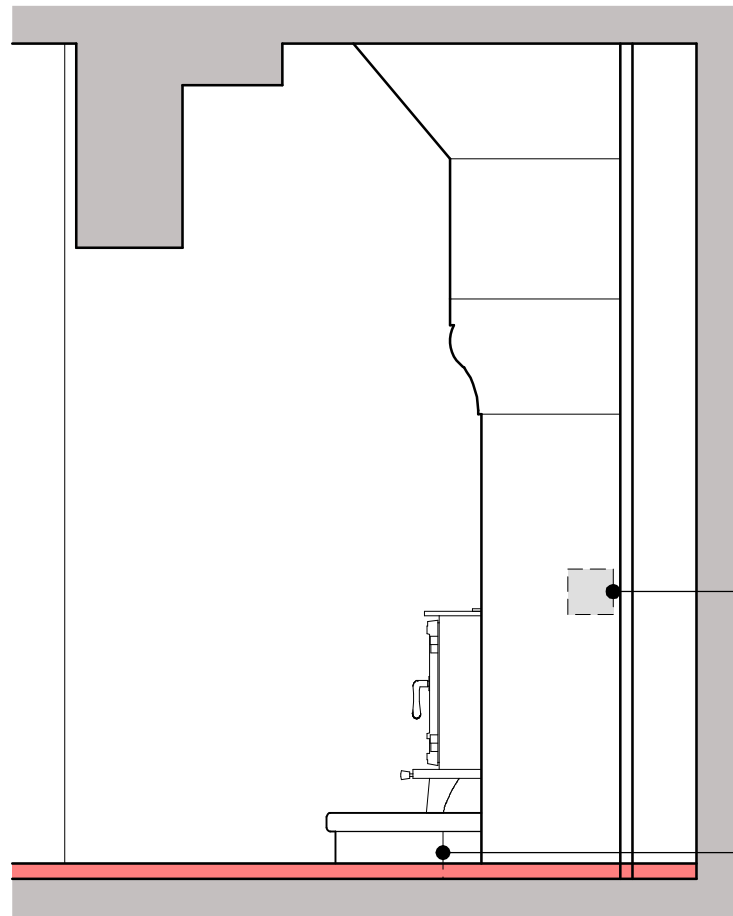

Side Elevation

Existing square opening created in stone jamb to be infilled with colour matched natural stone filler.

Existing projecting brick hearth to be cut back to allow for new hearth placement.
Local stone to be used on hearth and hearth upstand to complement stone on fire place.

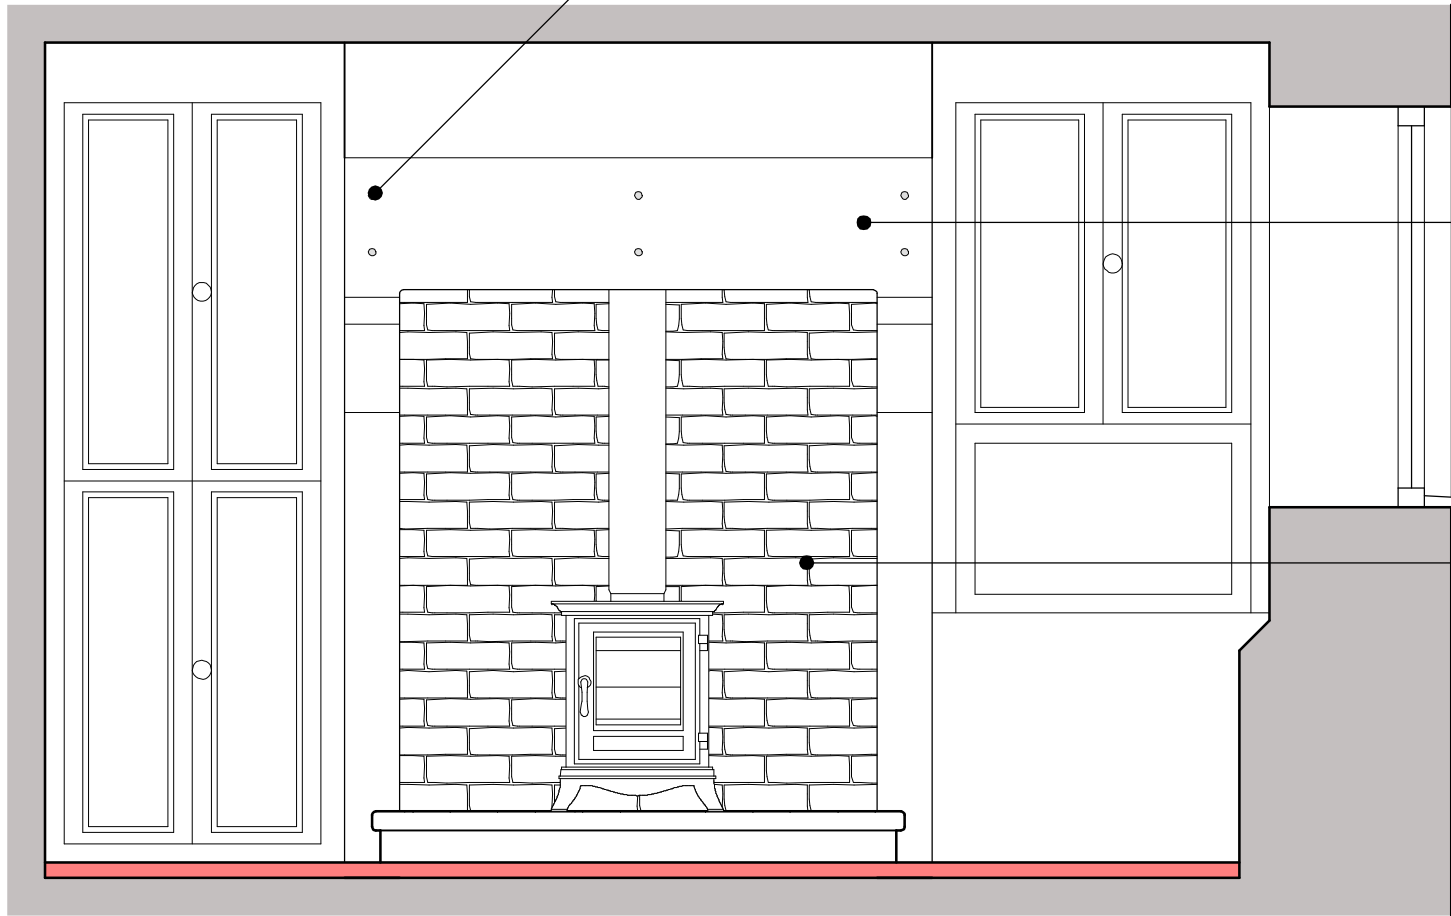


Front Elevation

Existing dowel holes to remain in-situ for re-use of timber shelving.

Chisel marks that we used to bond plaster to stonework shall be made good with colour matched natural stone filler.

New skin of reclaimed tudor bricks to be lined along back of original fireplace.

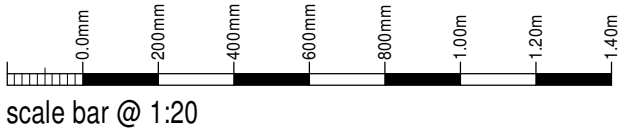

Mr & Mrs Wilbraham

Proposed Alterations to
Gate Farm,
Foxt,
Stoke-on-Trent,
ST10 2HN

Planning Proposal
Central Fireplace Details

Date	October 2025	Sheet	A1	Scale	1:20
Dwg No	2024-2949-09	Rev.	-	Drawn	NAW



10 Cawdry Buildings, Fountain Street, Leek, ST13 6JP
Telephone: 01538 386002
E-mail: info@sammonsltd.co.uk
Web: www.sammonsltd.co.uk

This drawing is copyright.
All dimensions must be checked prior to commencement.