

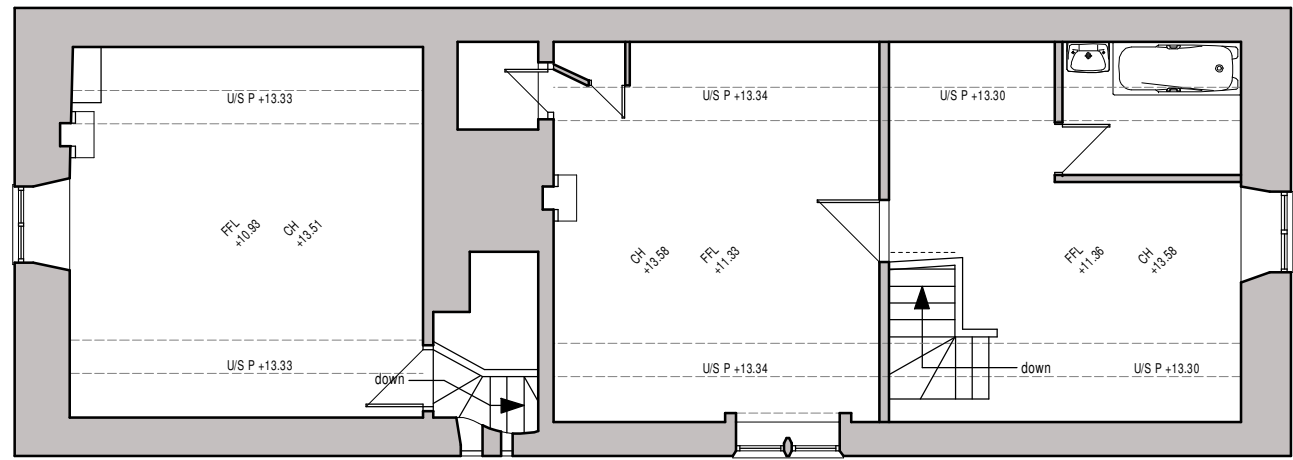


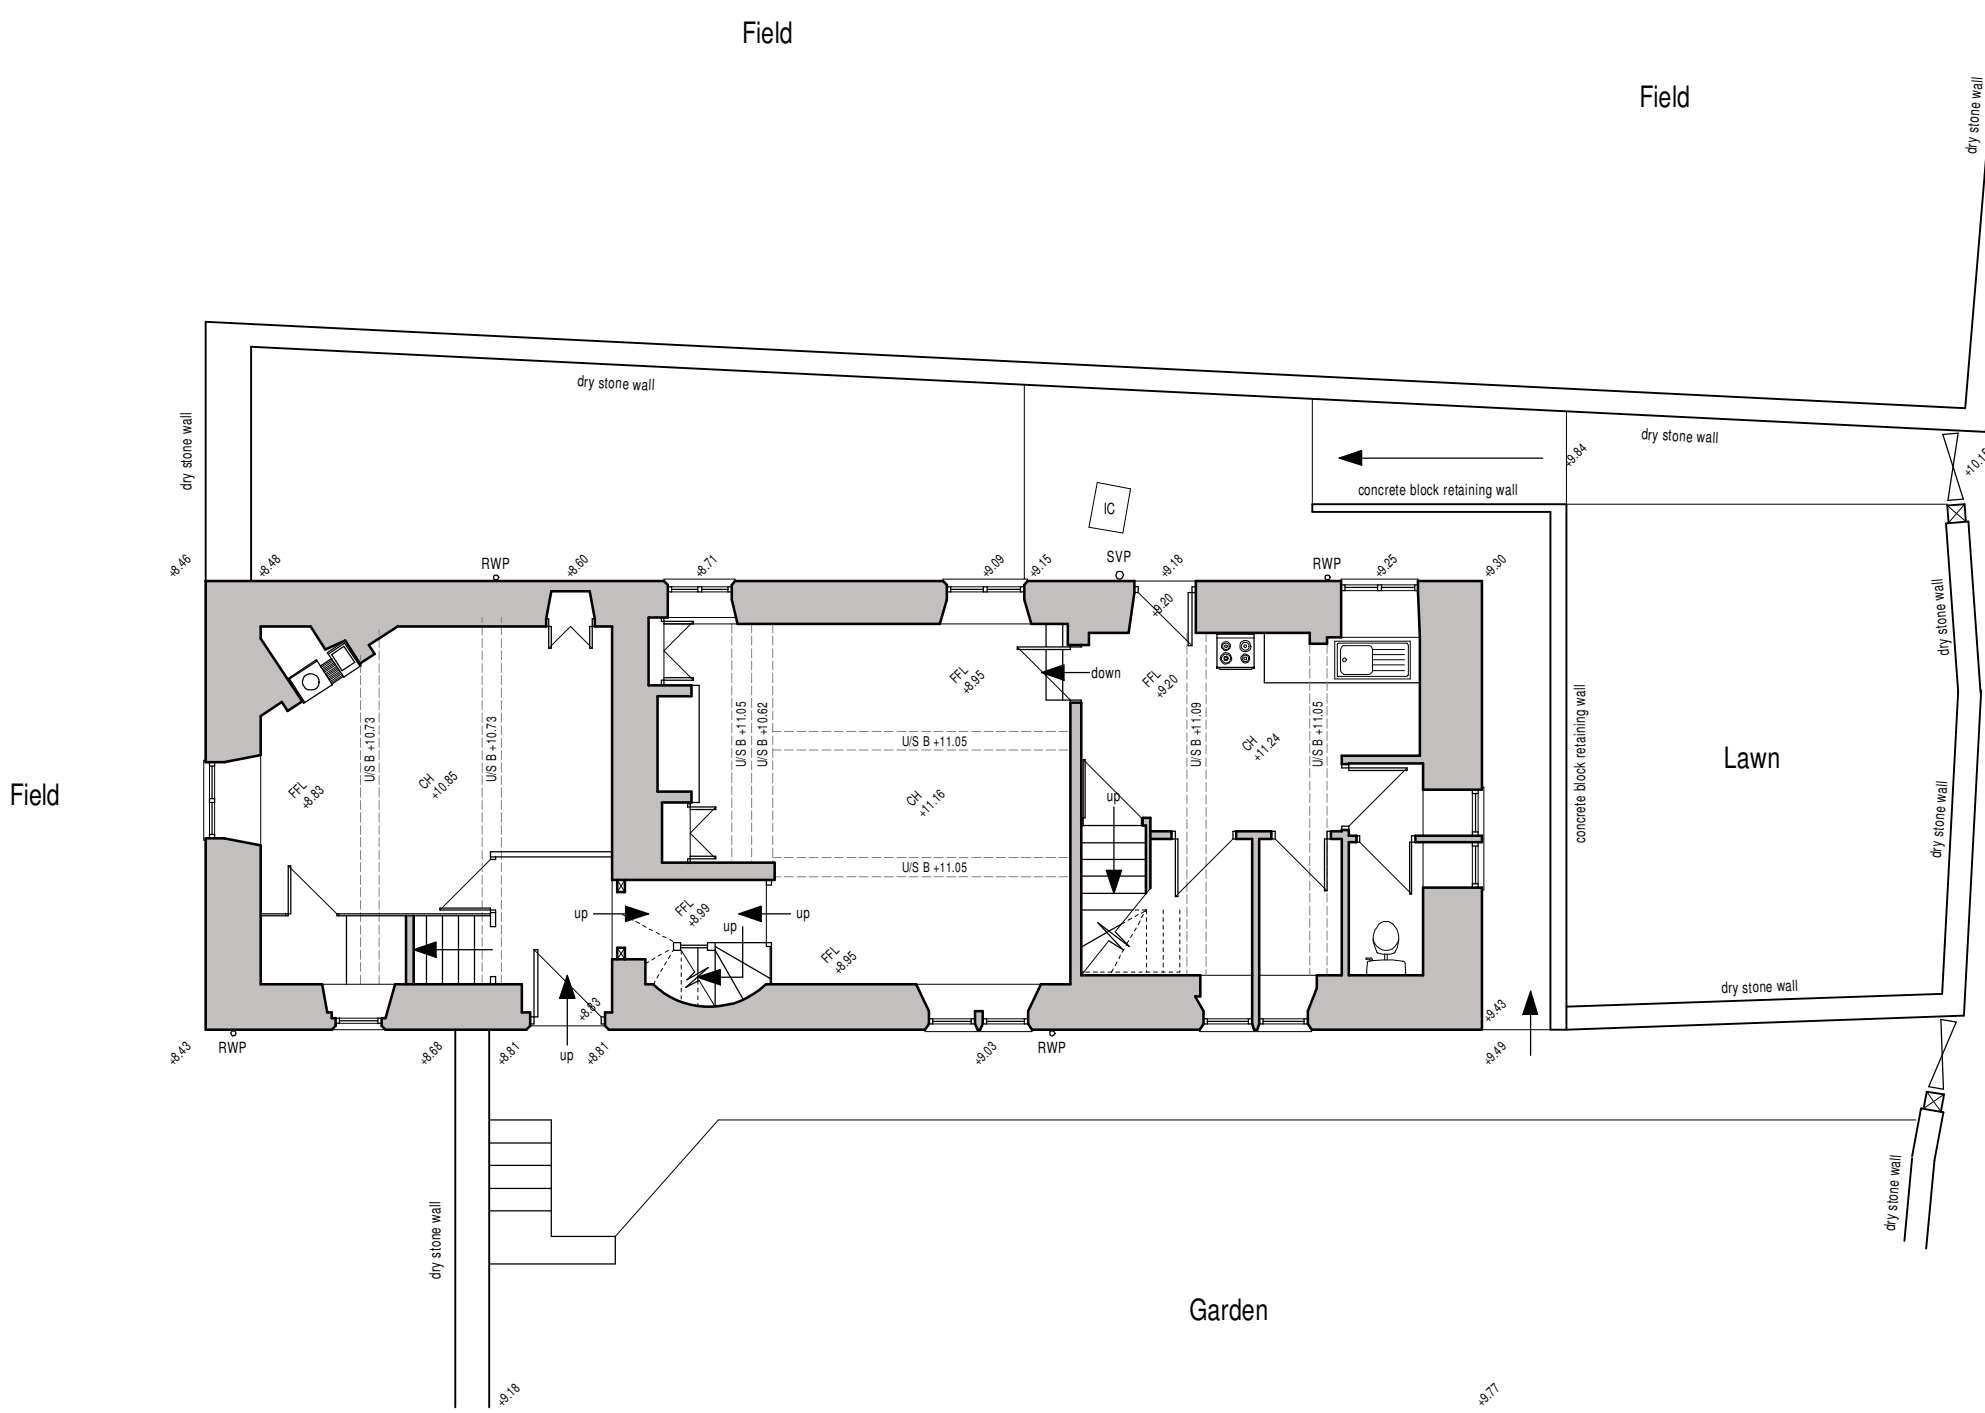

First Floor Plan


WORKSHOP + STORE  
See drawing ref: 2024-2949-06 for workshop  
+ store drawing.  
Always refer to latest amended version.

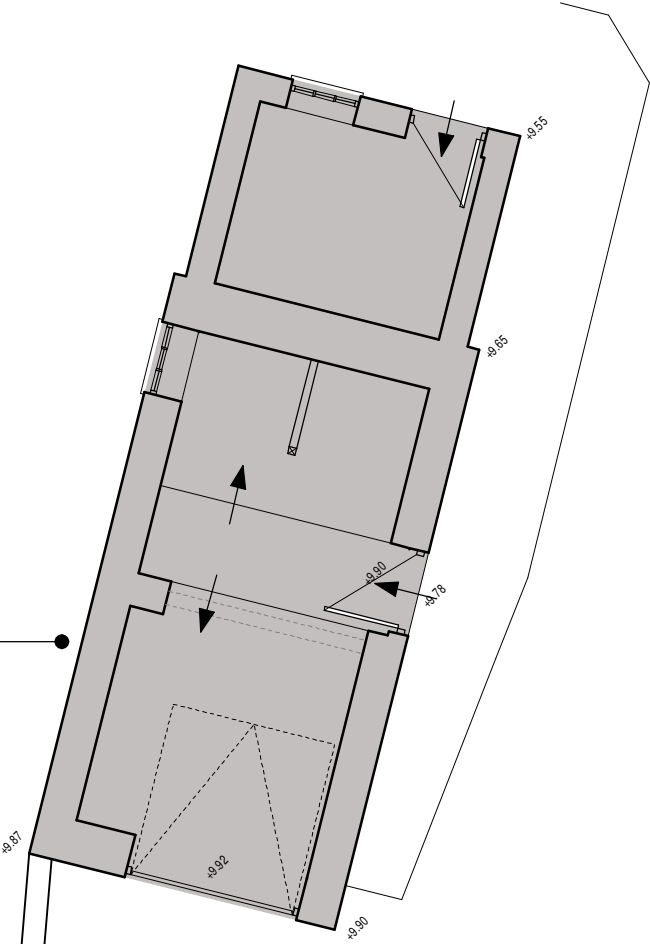

Ground Floor Plan




Cellar Plan

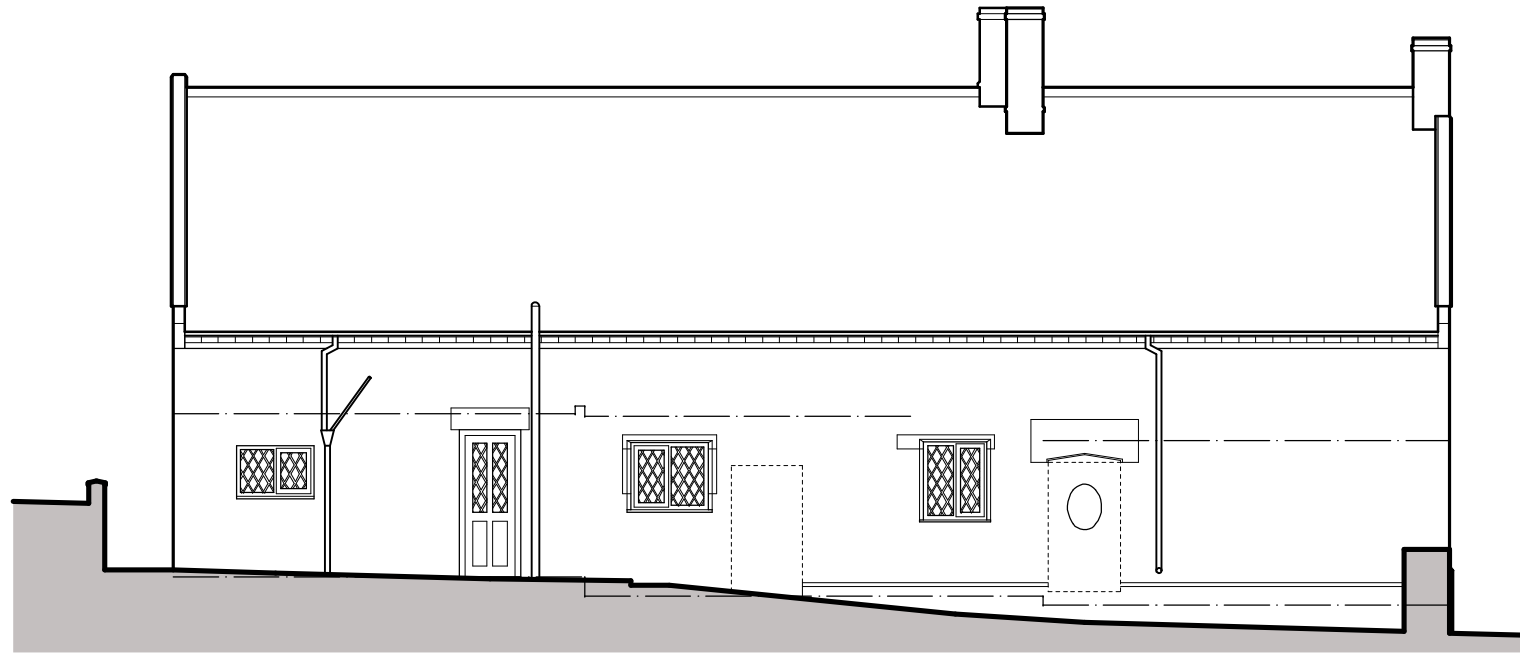


North West Elevation




South East Elevation

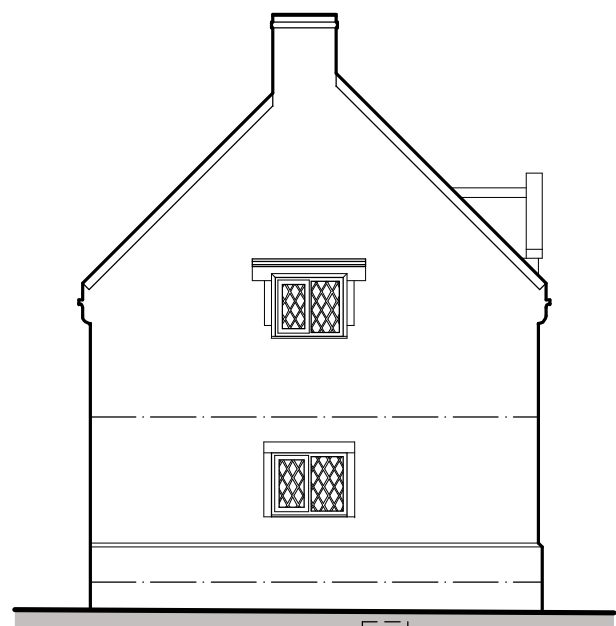

South West Elevation

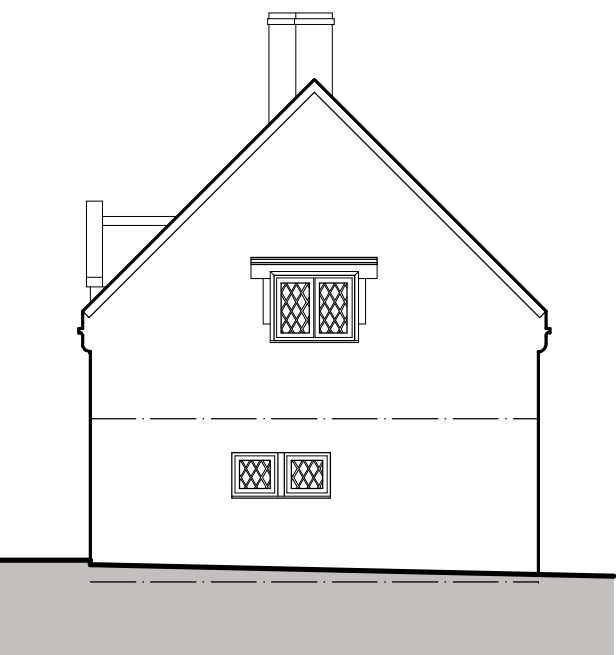

North East Elevation

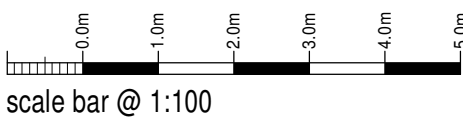

Mr & Mrs Wilbraham

Proposed Alterations at  
Gate Farm, Foxt,  
Stoke-on-Trent,  
ST10 2HN

Existing Conditions - Dwelling  
Floor Plans and Elevations

| Date          | Sheet | Scale |
|---------------|-------|-------|
| December 2024 | A1    | 1:100 |
| By No         | Rev   | Drawn |
| 2024-2949-05  | D     | NAW   |

A - 23/12/2024 - CYLINDER CLIPBOARD + SANITARY WARE ADDED TO DRAWING  
B - 26/08/2025 - WINDOW DOOR STONE SURROUNDS ADDED. GENERAL ELEVATIONAL TWEAKS.  
C - 19/09/2025 - EXTERNAL DOOR OPENING DETAIL ADJUSTED  
D - 10/11/2025 - ANNOTATIONS AMENDED



10 Cawdry Buildings, Fountain Street, Leek, ST13 6JP  
Telephone: 01538 386002  
E-mail: info@sammonsltd.co.uk  
Web: www.sammonsltd.co.uk

This drawing is copyright.  
All dimensions must be checked prior to commencement.