




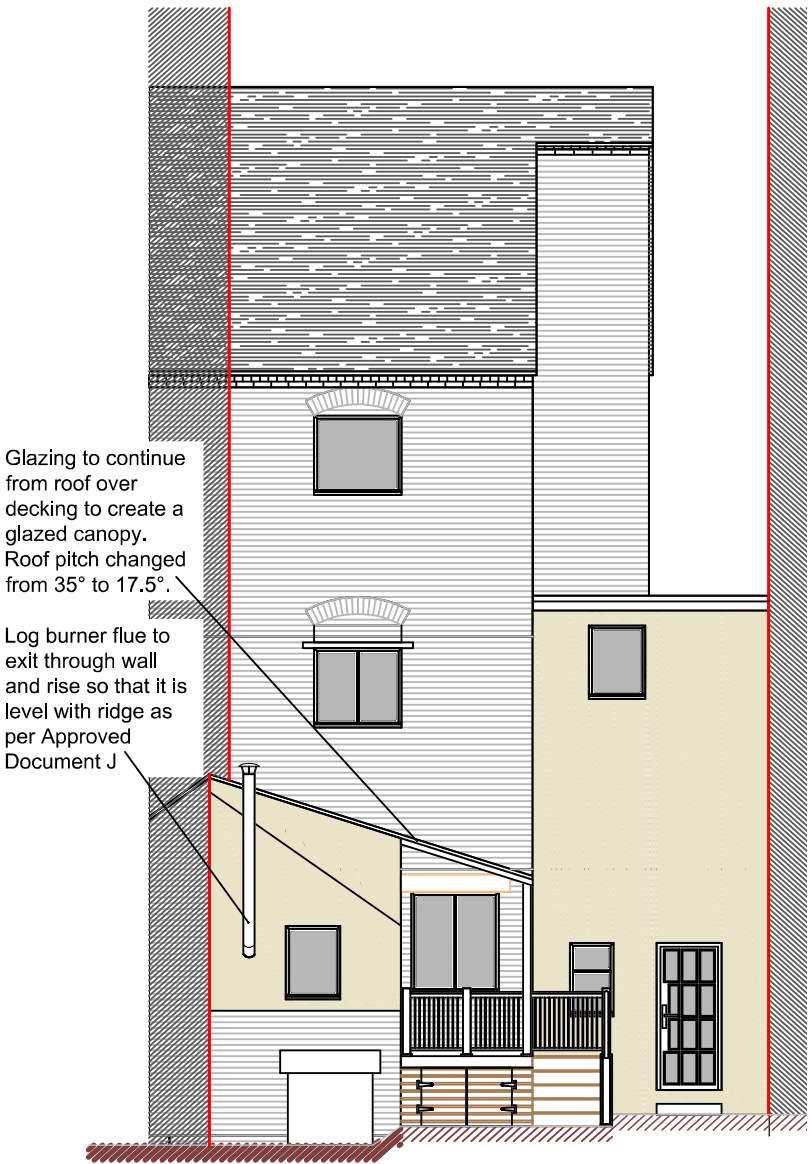



Rear Elevation

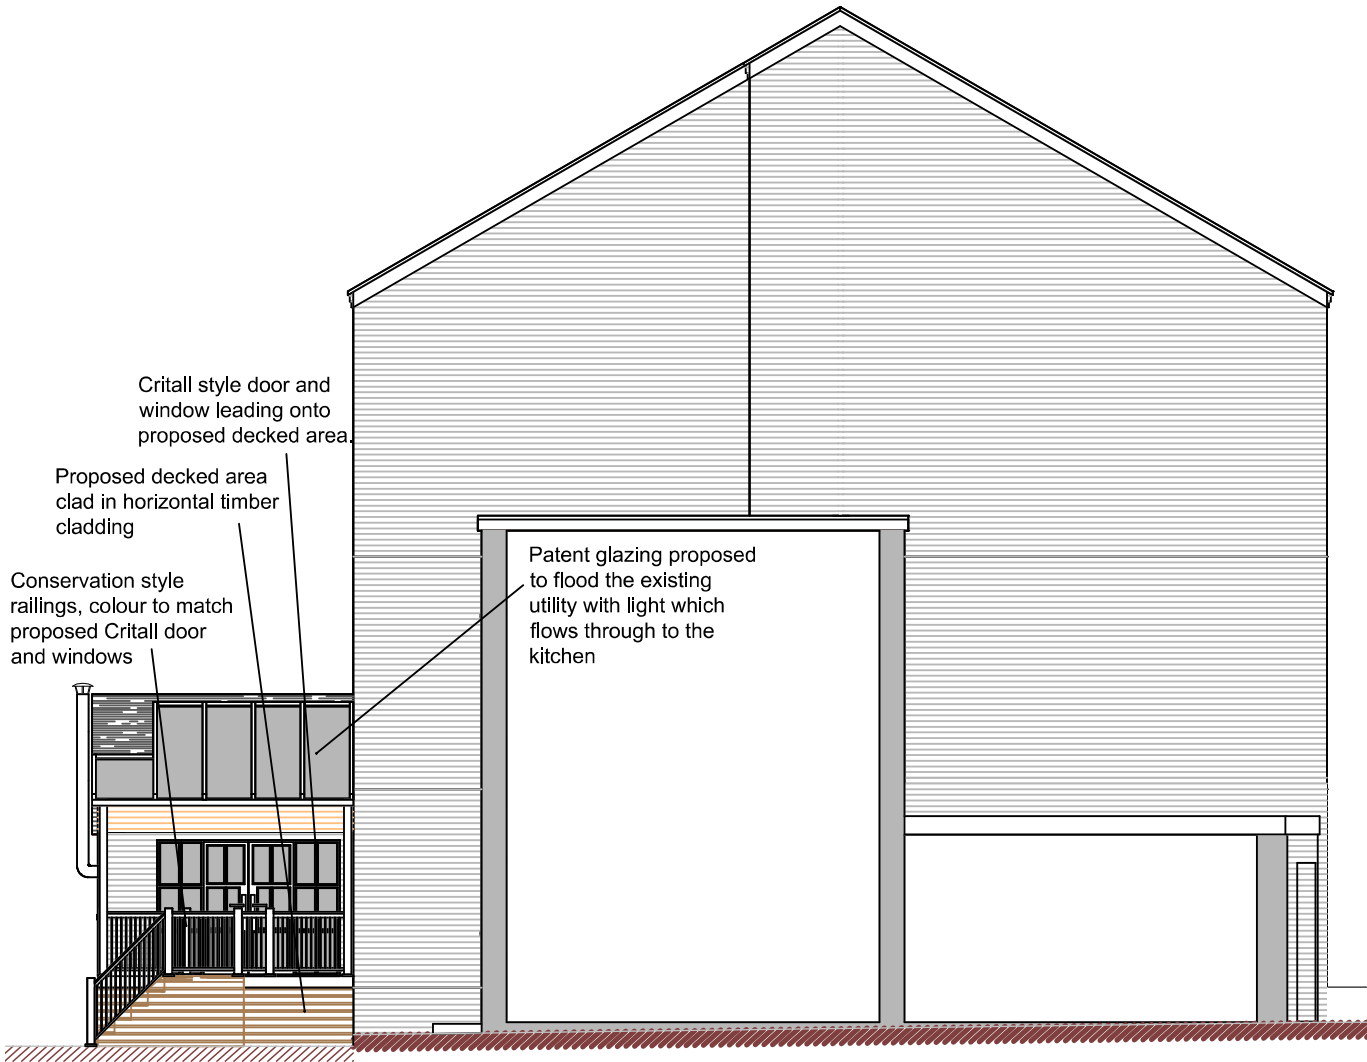

Side Elevation

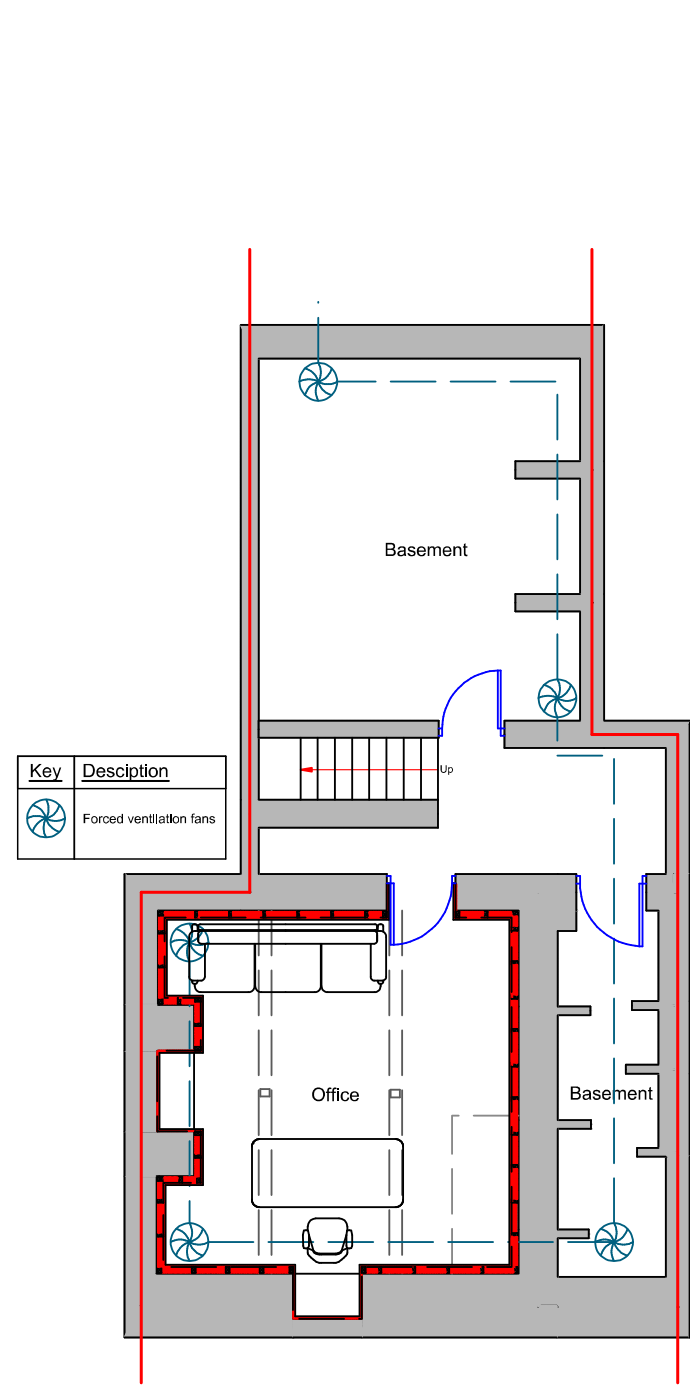

Basement Floor Plan

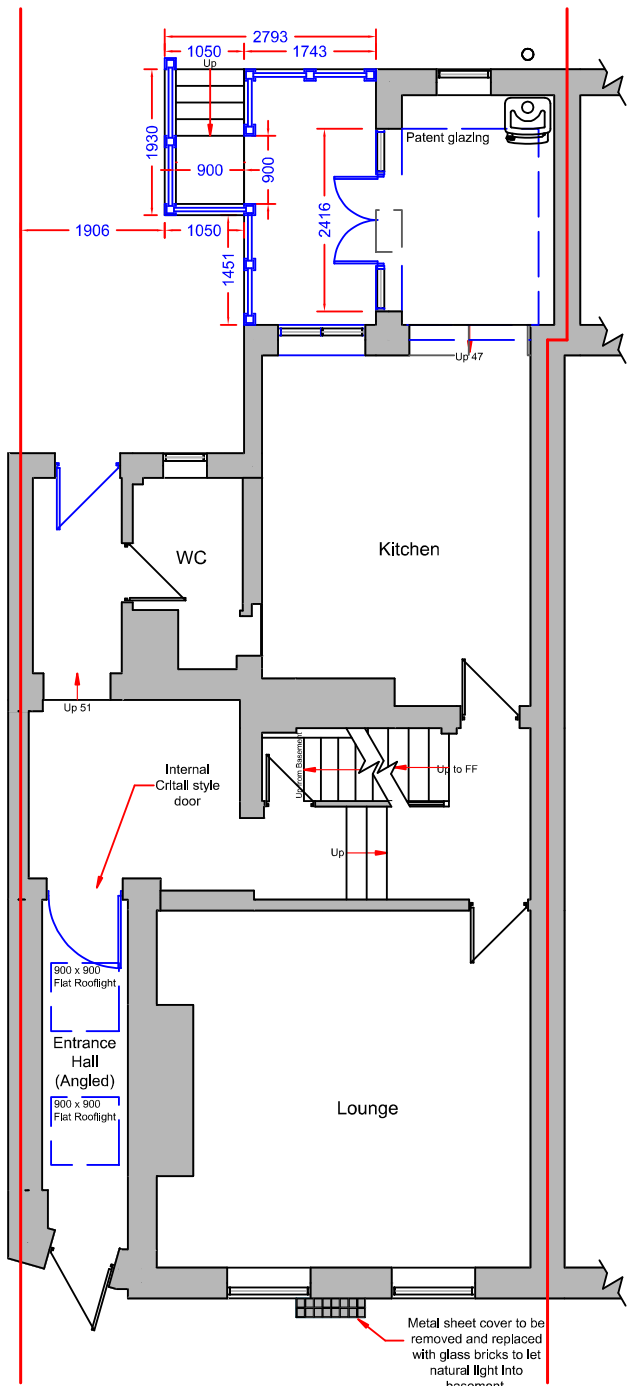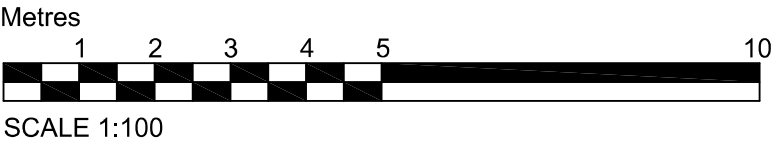

Ground Floor Plan

DBD Architectural Consultancy Ltd ©2025

1. Copyright is vested with DBD Architectural Consultancy Ltd.
2. All dimensions to be checked on site before proceeding.
3. Contractor to check/adjust dimensions of new work to suit existing conditions. Do not assume existing structure or details are plumb, square or level.
4. Contractor must notify the architect of any discrepancies before proceeding.
5. All drawings to be read in conjunction with all other consultants drawings and specs.

Rev	Date	Description
E	29.10.25	Amendments as per clients comments
D	28.10.25	Amendments as per clients comments
C	23.10.25	Amendments as per clients comments
B	17.10.25	Amendments as per clients comments
A	16.10.25	Amendments as per clients comments

DBD Architectural Consultancy Ltd

50 Broad Street, Leek, Staffordshire, ST13 5NS

01538 383118

mail@dbdconsultants.co.uk

www.dbdconsultants.co.uk

Mr and Mrs Gadd
72 St Edwards Street
Leek
ST13 5DL

Alterations to rear outrigger and general alterations to basement

Title		
Plans as Proposed		
Stage: Planning	Date: 14.10.25	Job No: 2565
Scale: 1:100	Drawing Number: PL03E	

Initial draft scheme for comments