




REAR ELEVATION



SIDE ELEVATION

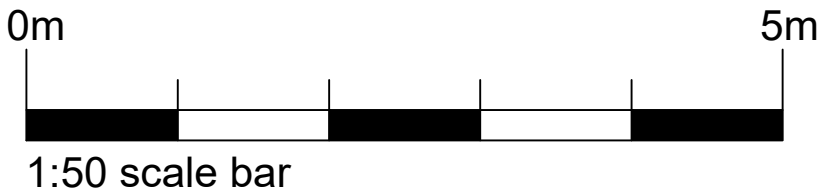

PROJECT: PROPOSED EXTENSION AT BROOKLANDS 79 BROOKFIELDS ROAD IPSTONES ST10 2LY	Drawing No: 2464-BR-05
CLIENT: MR Z. OTTER	Date: MAY 2025
Drawing Title: PROPOSED ELEVATIONS SHEET 2 OF 2	Scale: 1:50 @ A2
	Revision:
Renaissance Studio, No 1 Derby St, Leigh, Lancashire WN7 4PF Telephone: 01942 676360 . Fax: 01942 682084 Email: info@pabarchitects.co.uk . www.pabarchitects.co.uk	Issue: BUILDING REGS