


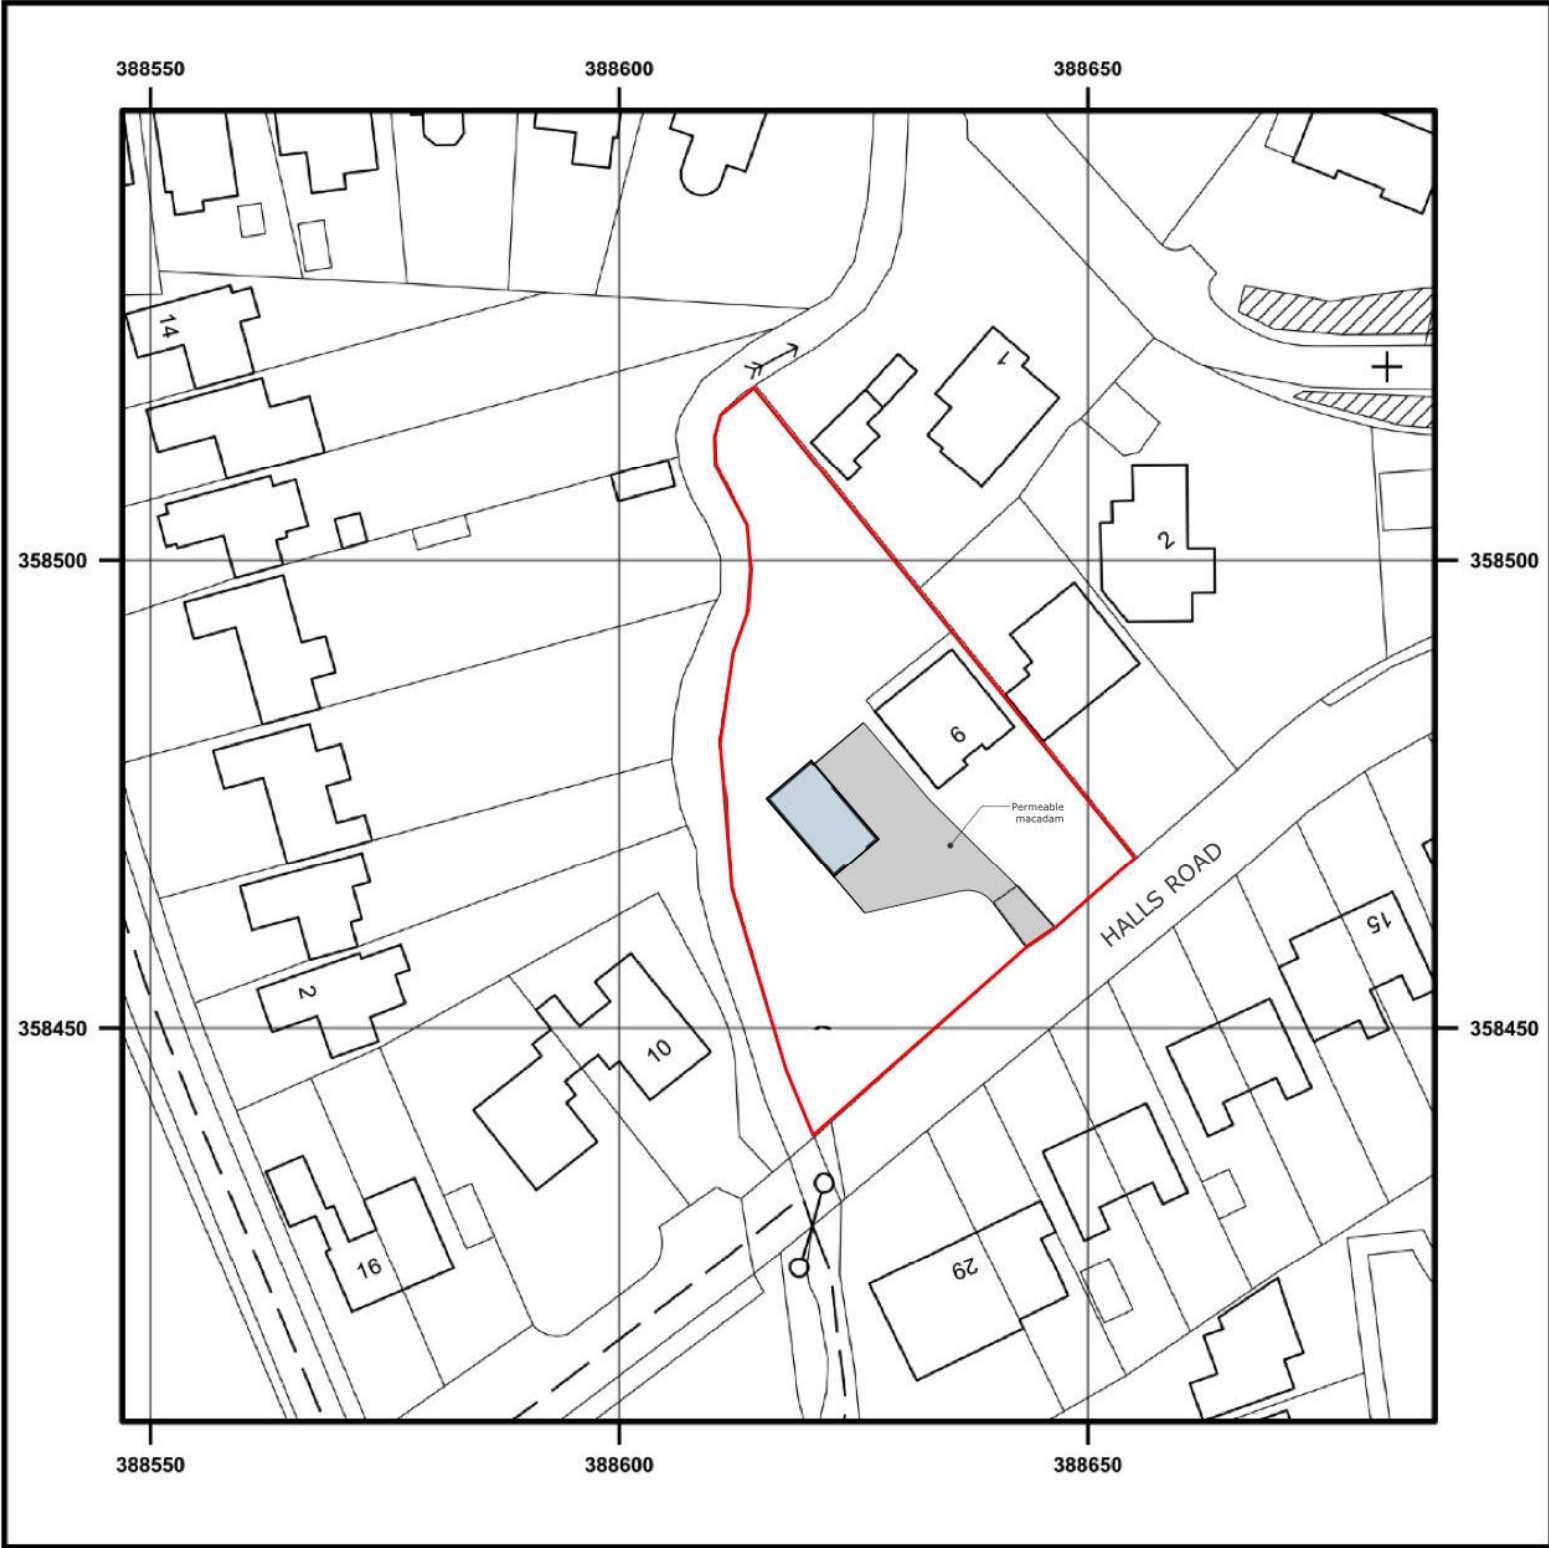

© Crown copyright and database rights 2025 OS AC0000848283. Public rights of way shown on this map have been taken from Local Authority definitive maps. The representation on this map of any other road, track or path is no evidence of the existence of a right of way.


Supplied by: www.ukmapcentre.com
Product Info: www.ukmapcentre.com/location-plans
Serial No: 314614

Centre Coordinates: 388617, 358478

Production Date: 25/07/2025

6 HALLS ROAD BIDDULPH STOKE ON TRENT ST8 6DB


Proposed Site Plan 1:500

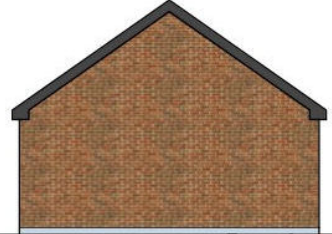

Proposed Side
Elevation 1:100




Proposed Rear (Road Aspect)
Elevation 1:100

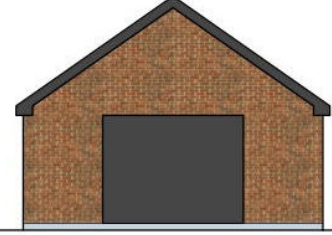

Proposed Side
Elevation 1:100




Proposed Front (Garden aspect)
Elevation 1:100

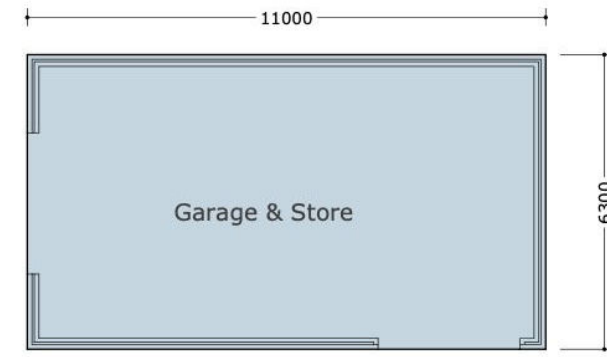

Proposed Outbuilding Layout 1:100



EXISTING STREET SCENE (NTS)

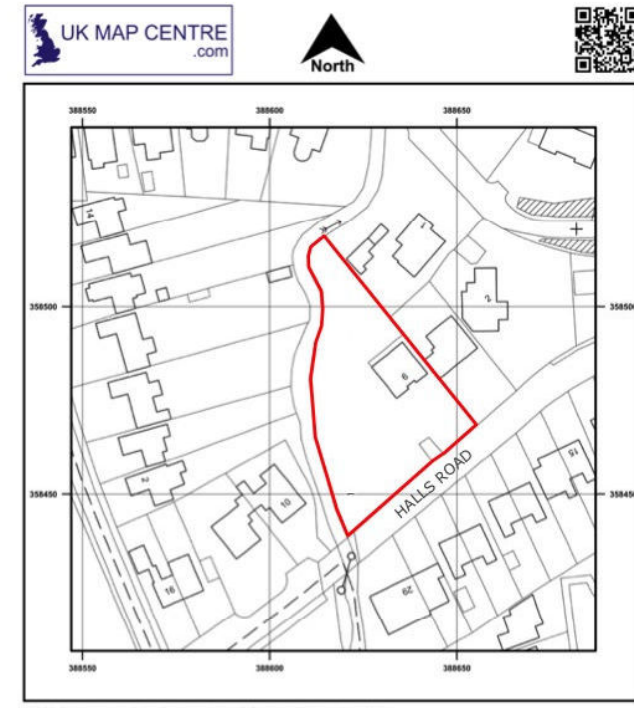

Supplied by: www.ukmapcentre.com
Product Info: www.ukmapcentre.com/location-plans
Serial No: 314614
Centre Coordinates: 388617, 358478
Production Date: 25/07/2025
6 HALLS ROAD BIDDULPH STOKE ON TRENT ST8 6DB

Location Plan 1:1250

1:50 Scale A1

Rev.	Date	Remark
A	22-10-2025	Access & Driveway materials denoted
B	28-11-2025	Garage Repositioned

Site Address
6 Halls Road
Biddulph
Stoke on Trent
ST8 6DB

Project
New Roof & Rooms within the Loftspace,
Bay Windows and Outbuilding

Scale : As Denoted @ A1 Paper

Drawing No. HR_06_01_B

Drawing Title : Location
Site Plans
Outbuilding

Issue : PLANNING

PHILIP KELSALL ASSOCIATES
ARCHITECTURAL & BUILDING CONSULTANTS
47 Rockside Mow Cop ST7 4PG
Tel. 07889364105
Email phil@philipkelsall.co.uk