
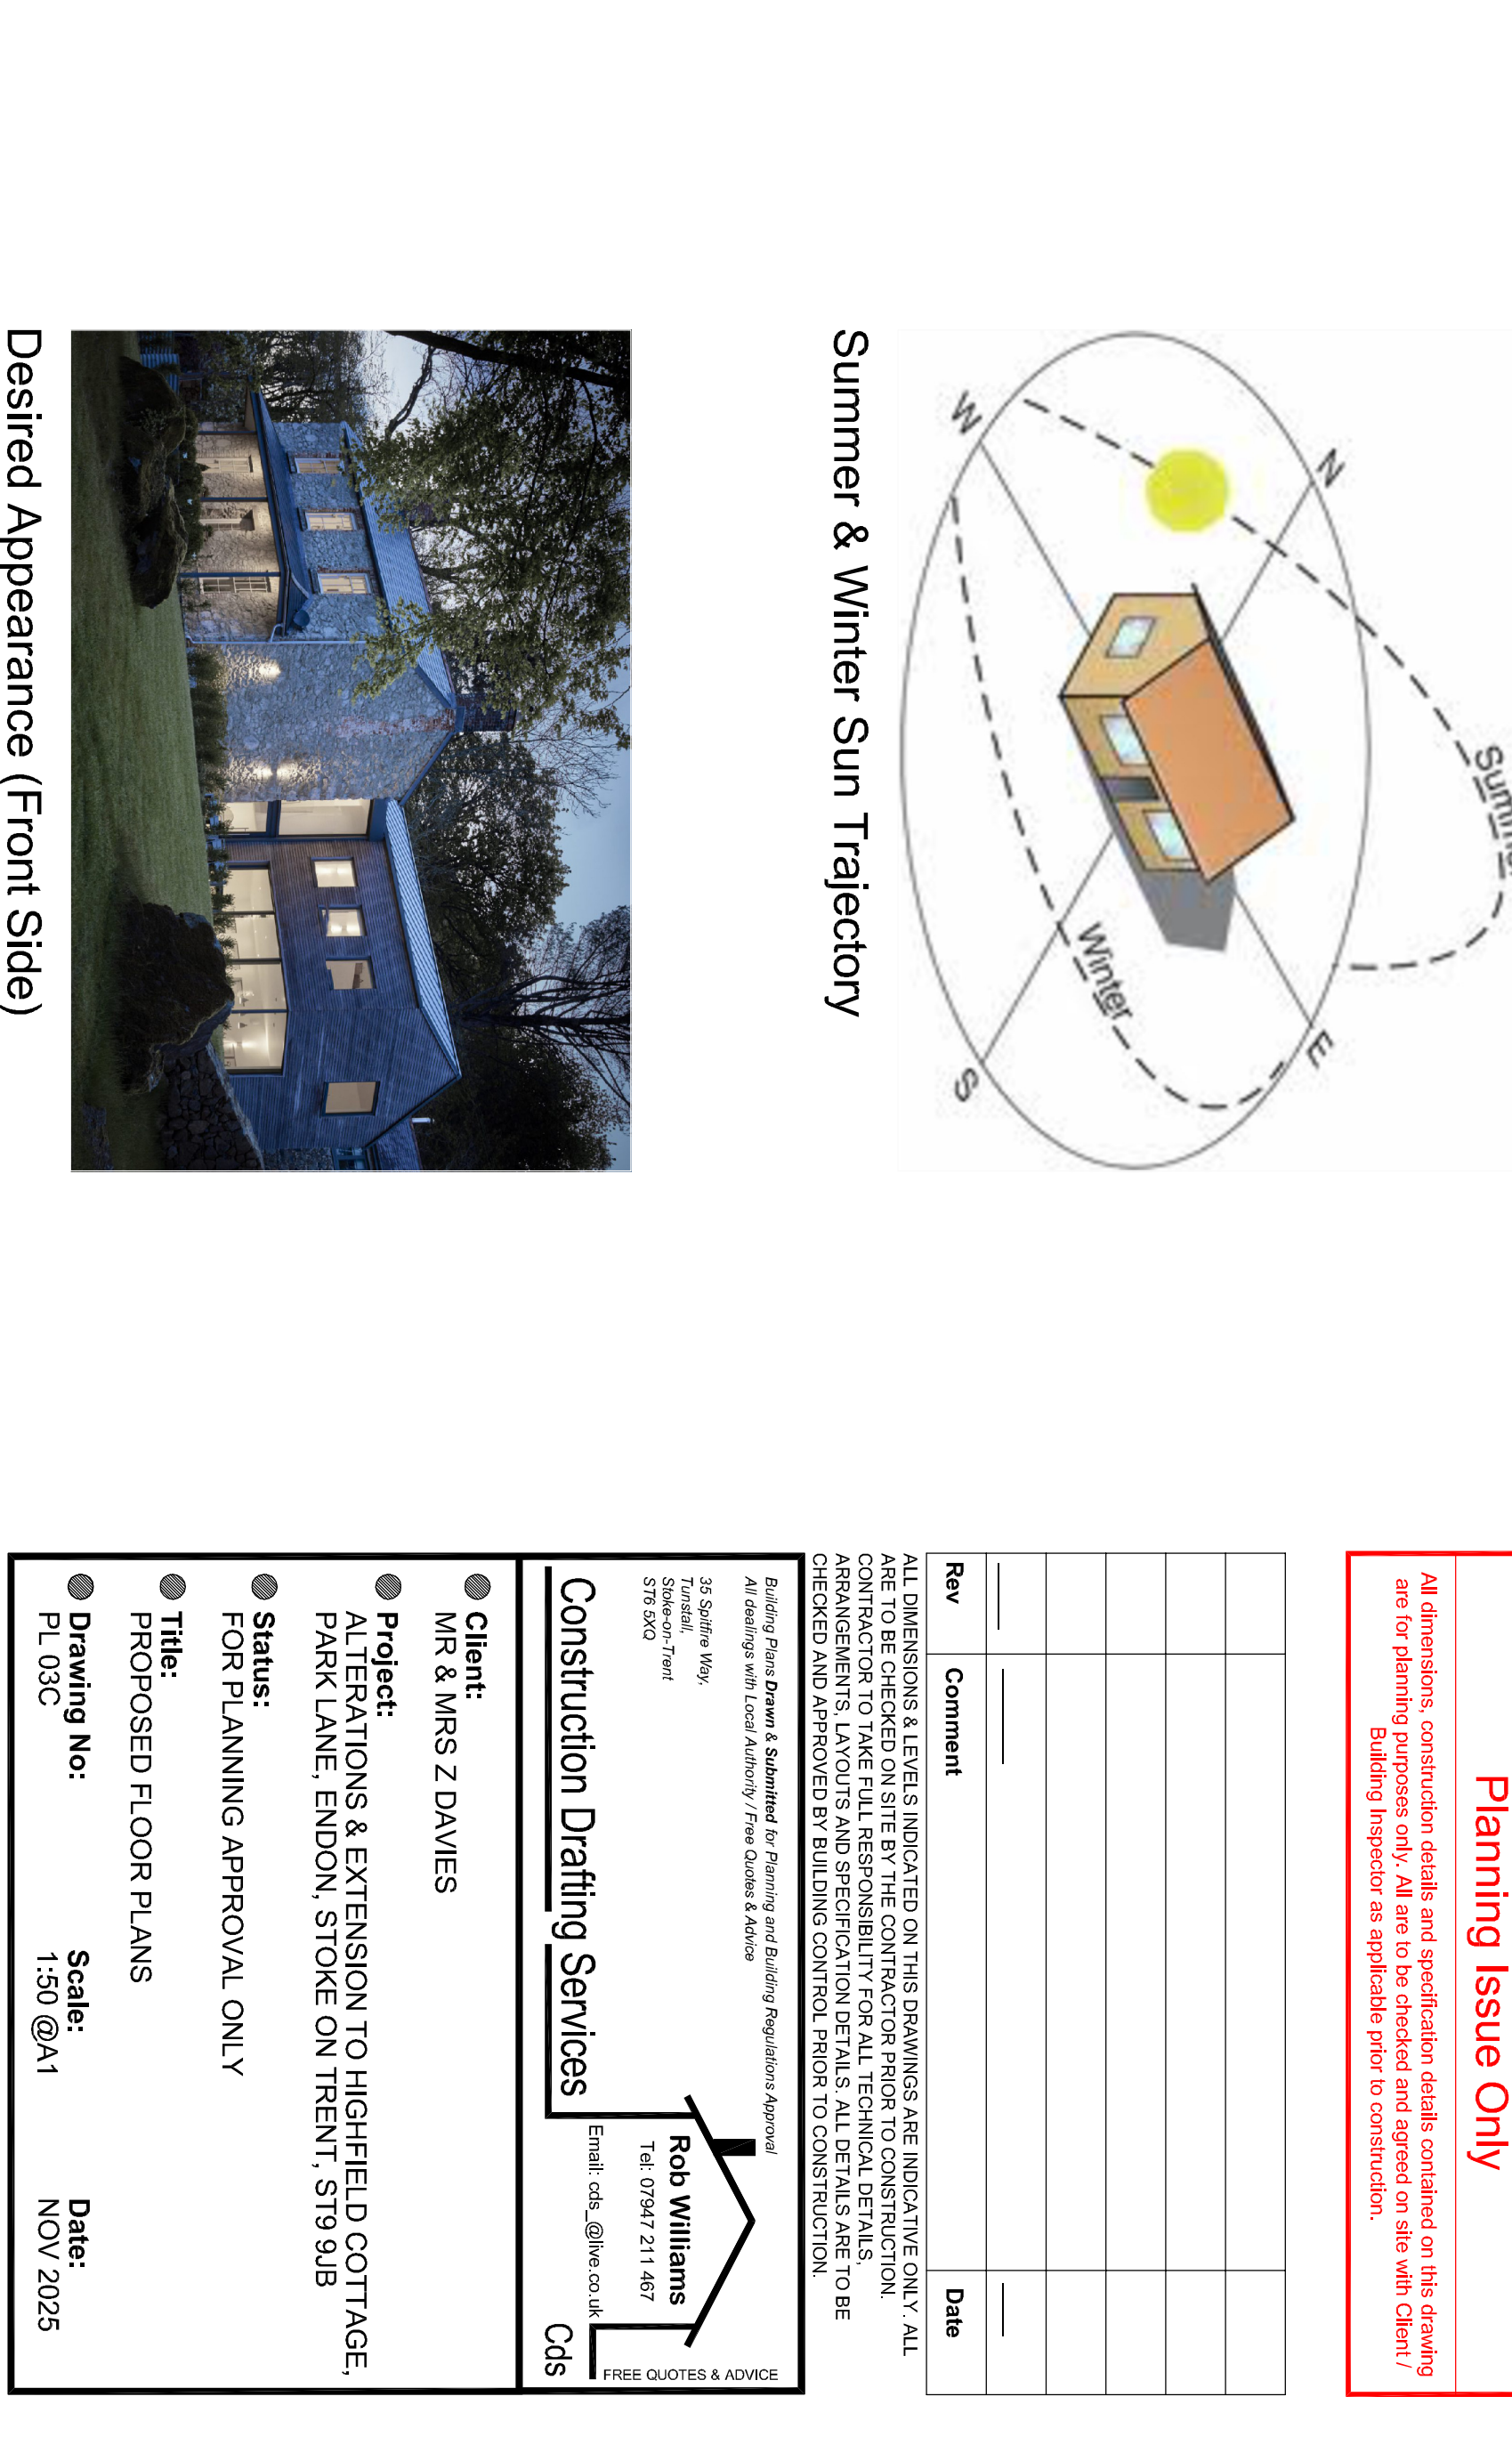
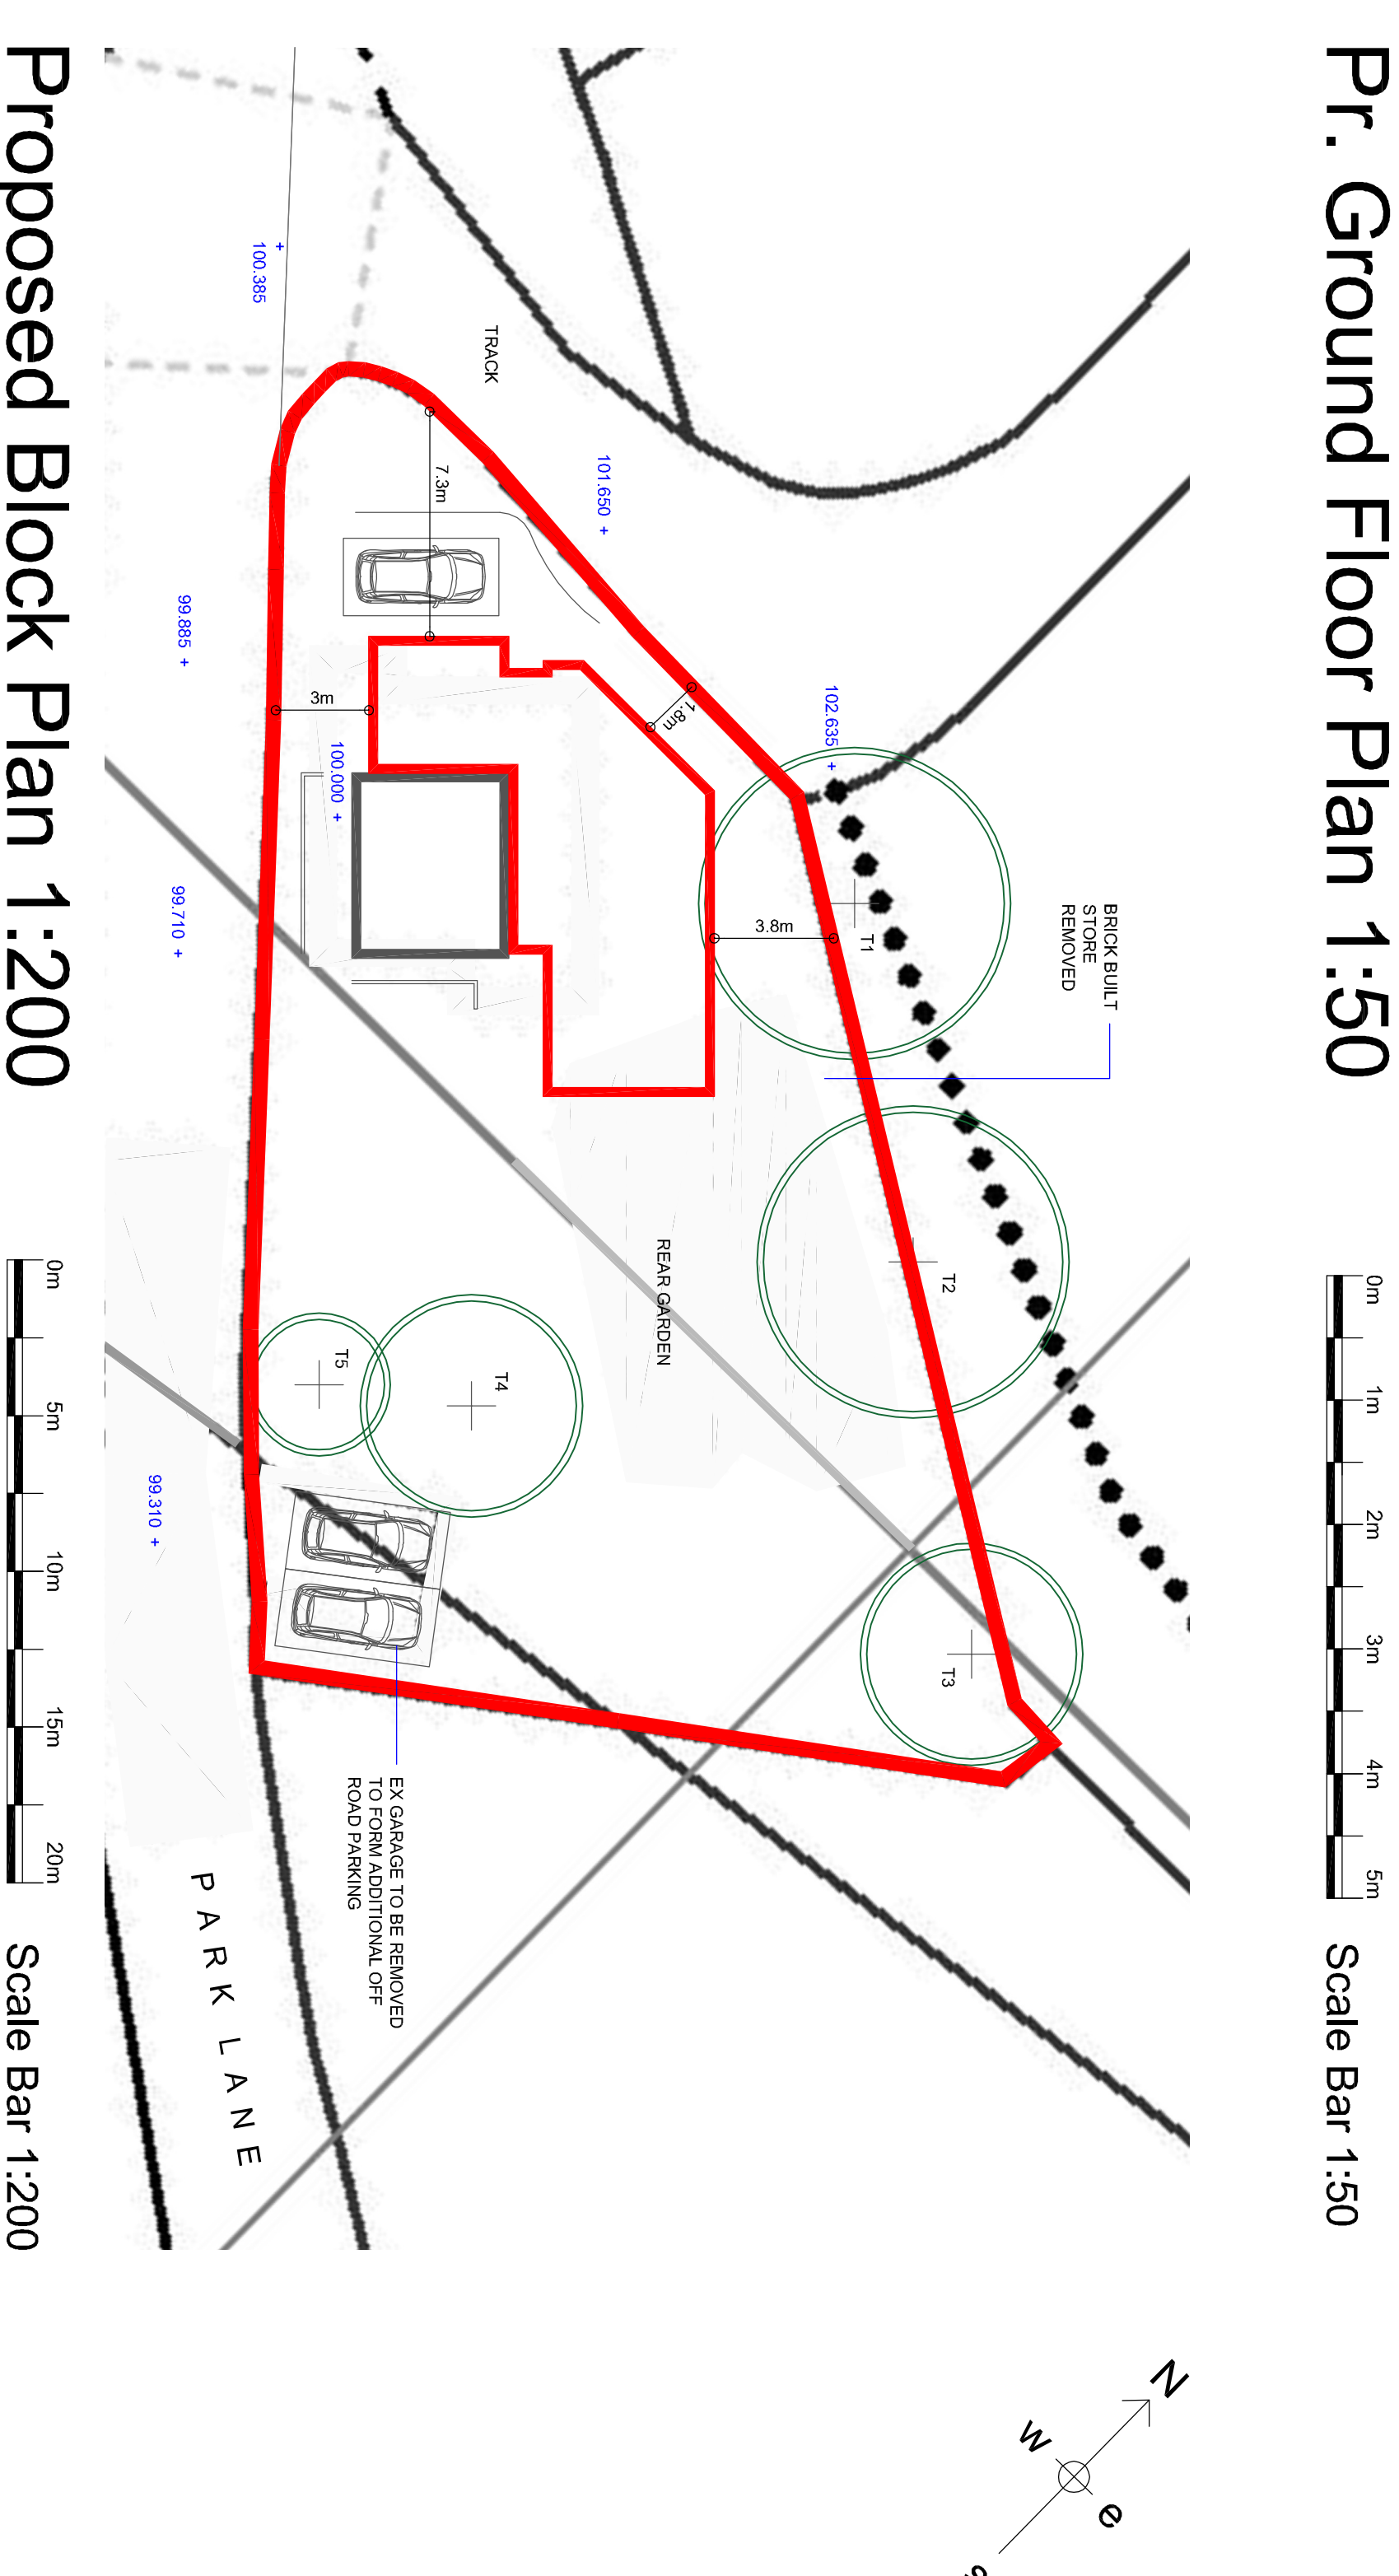
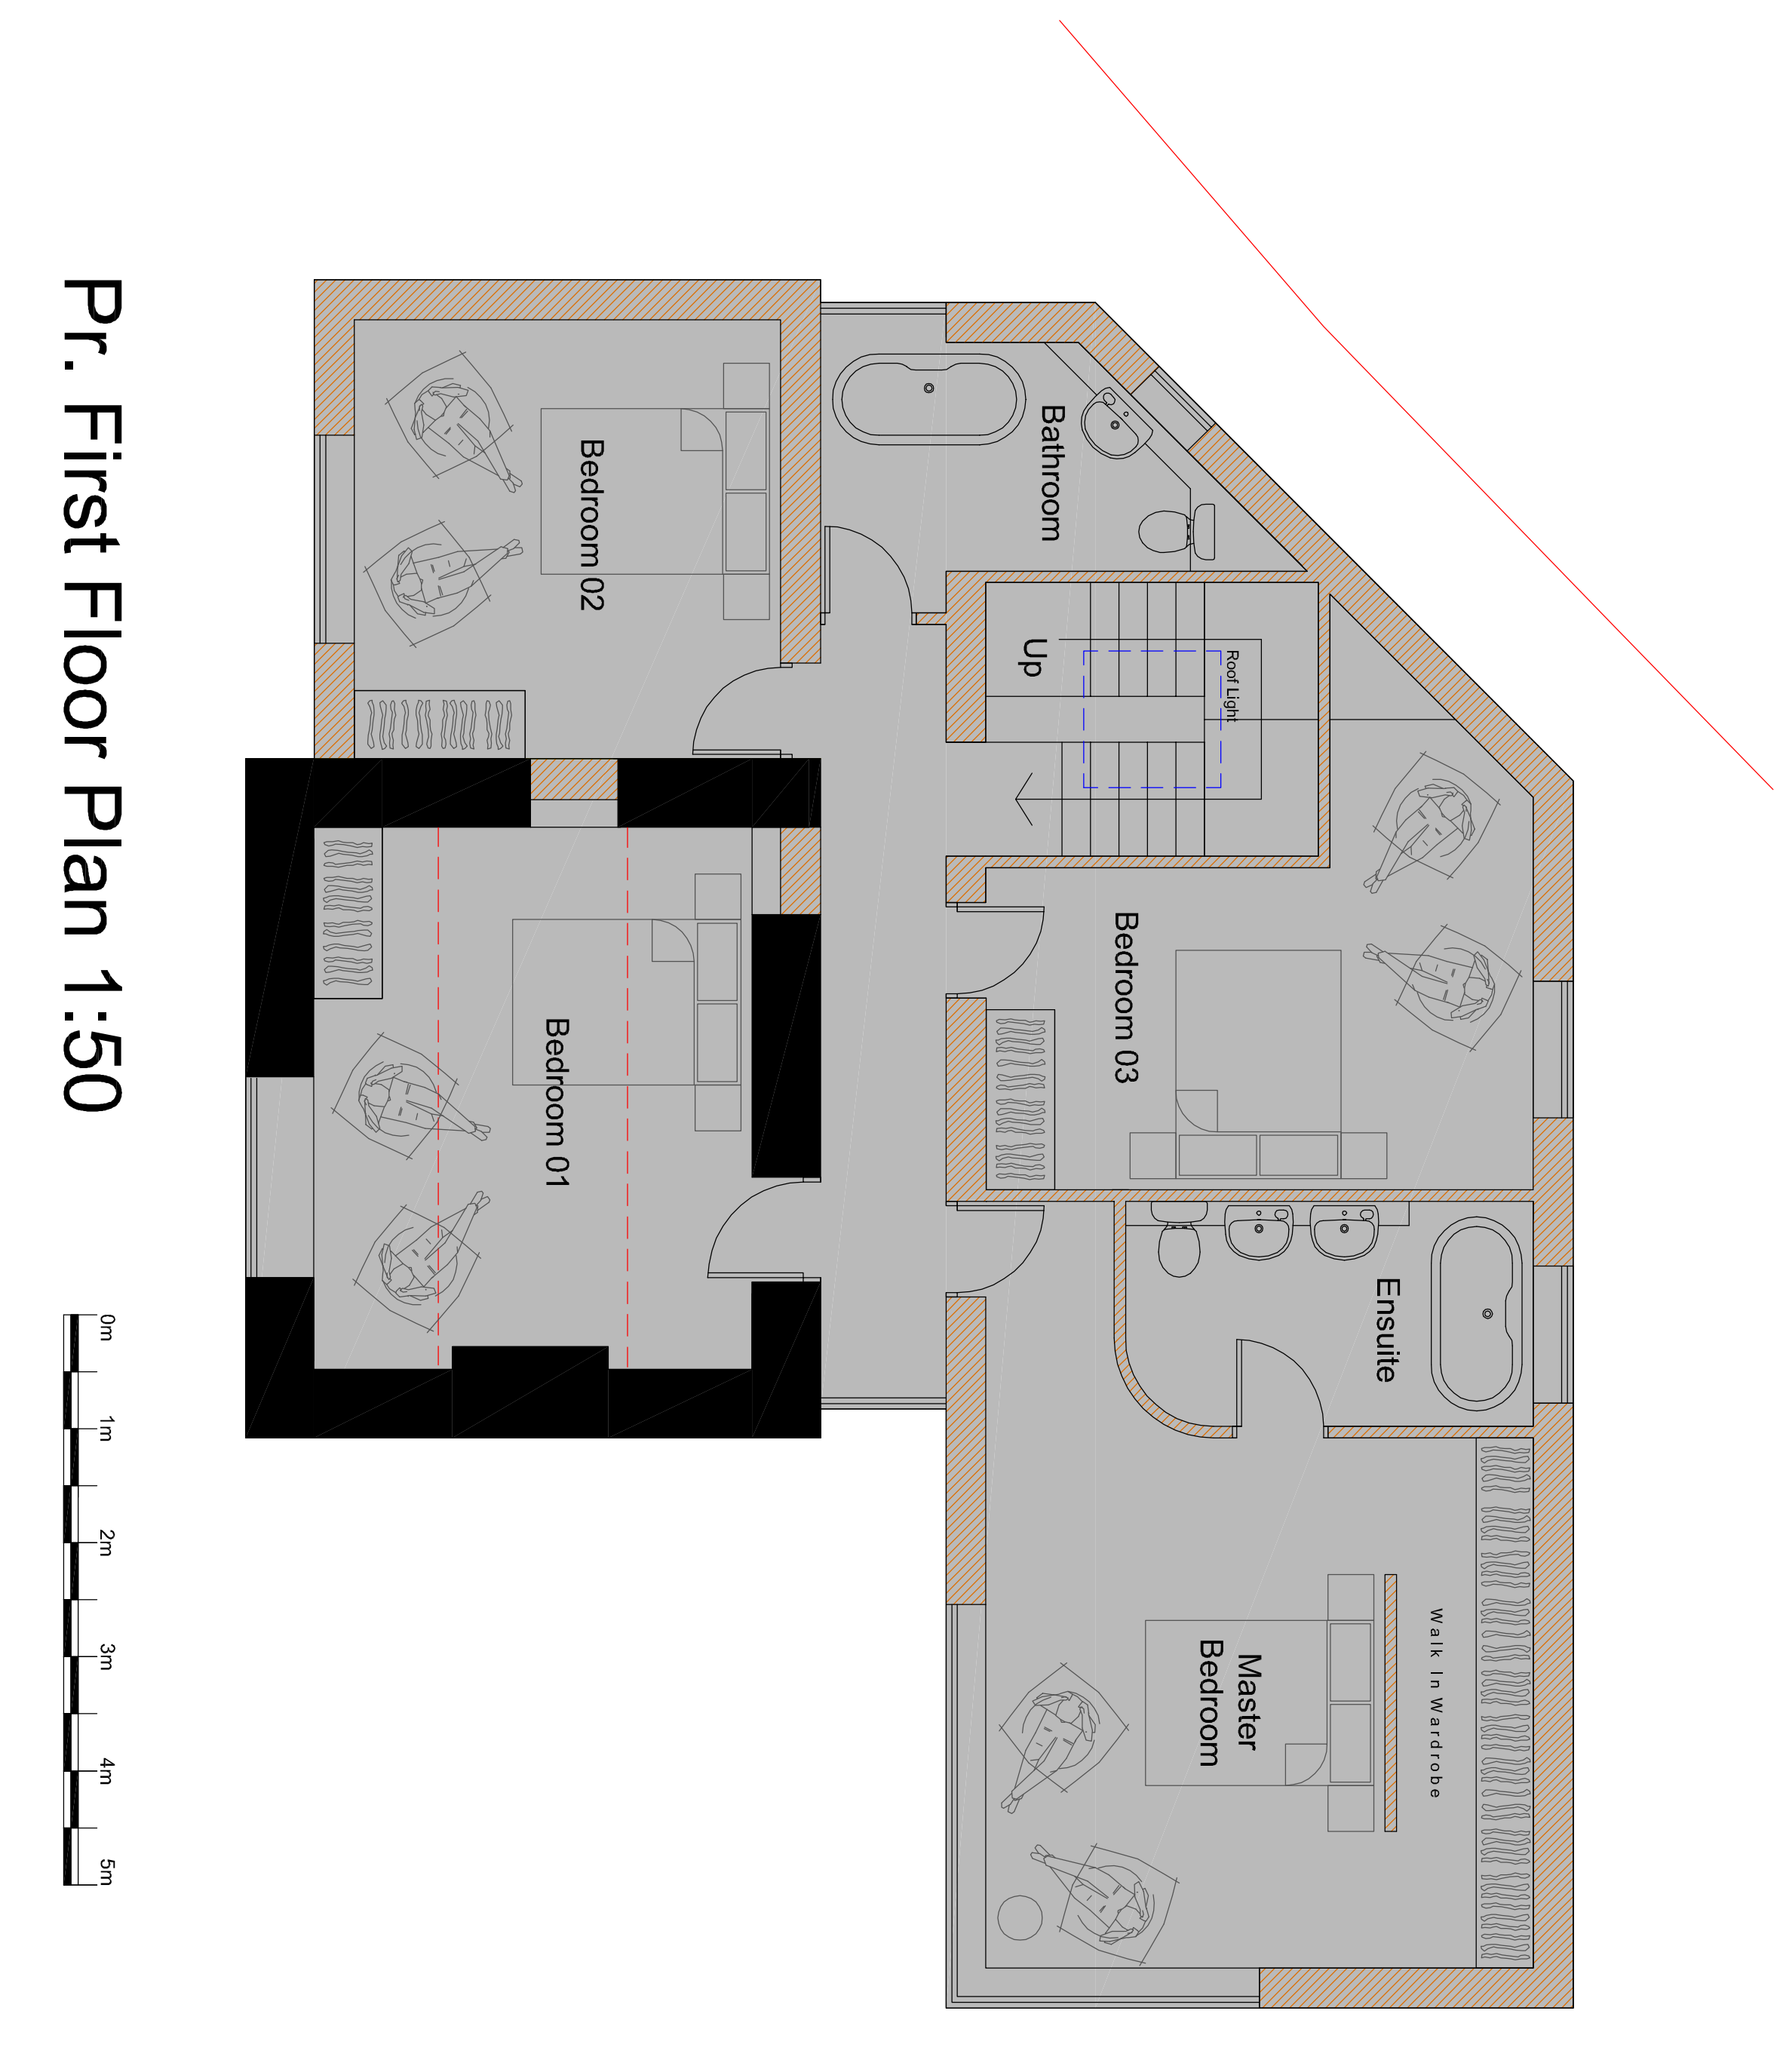


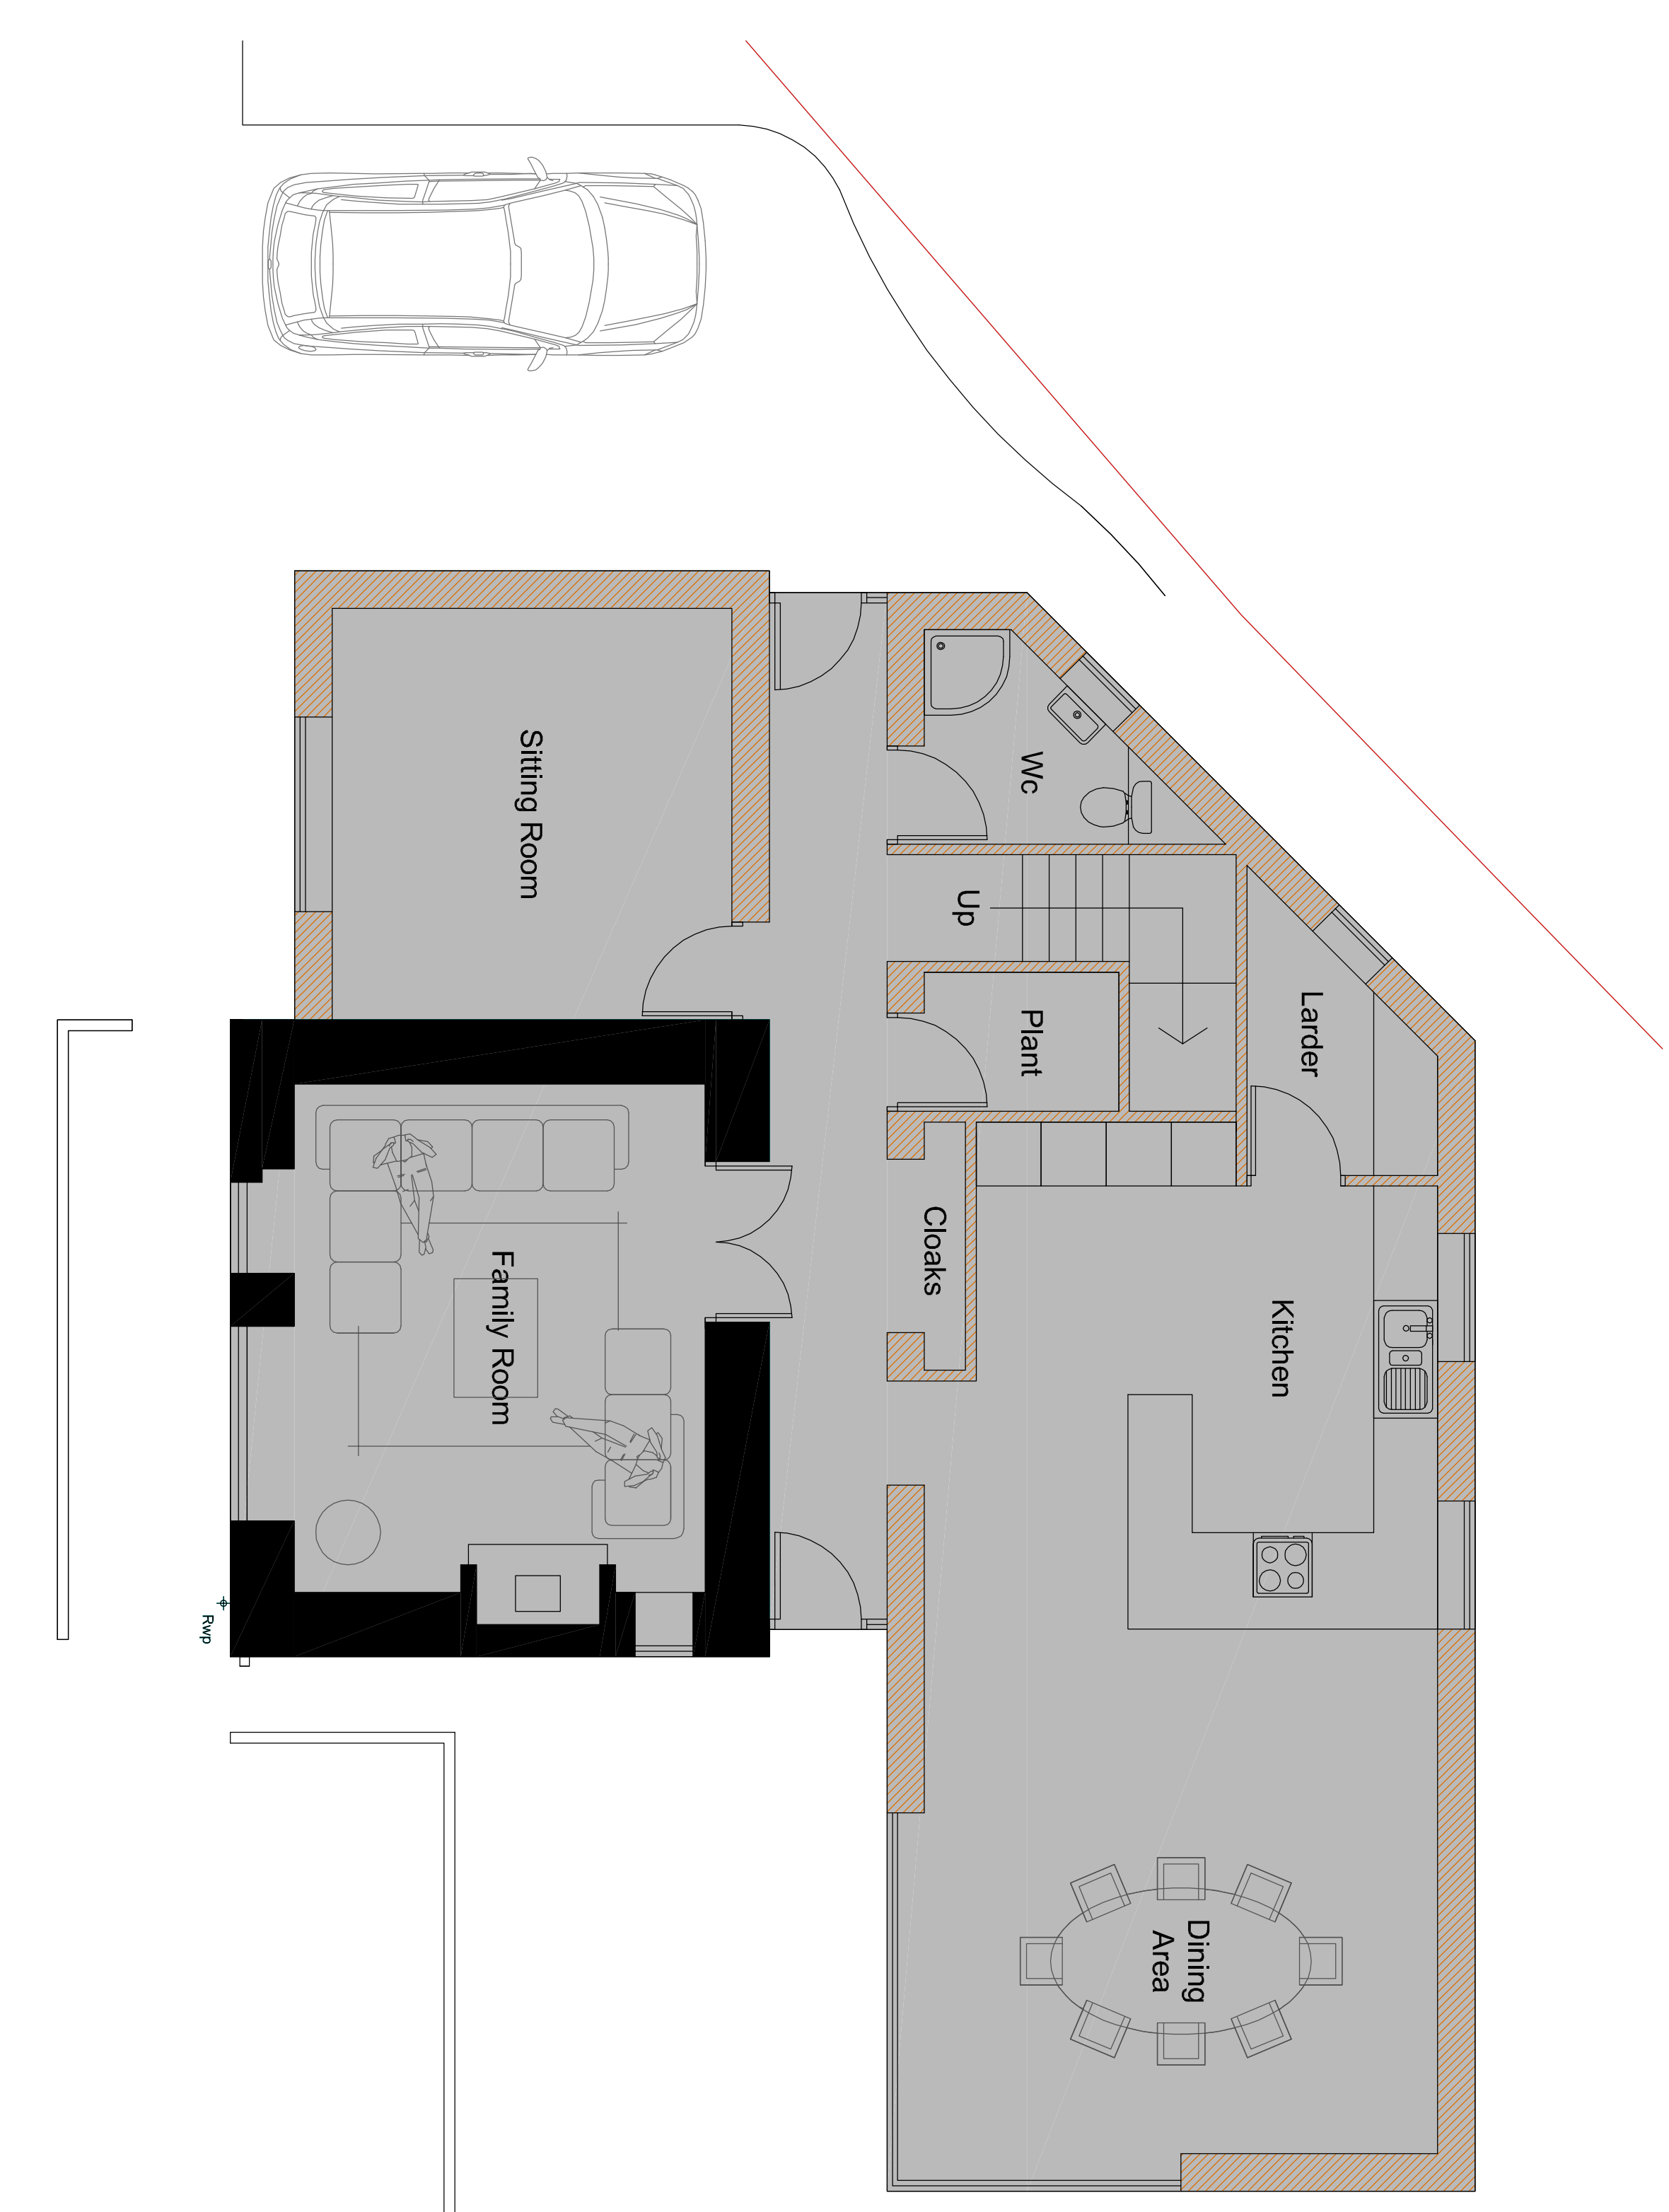

Planning Issue Only

All dimensions, construction details and specification details contained on this drawing are for planning purposes only. All are to be checked and agreed on site with Client / Building Inspector as applicable prior to construction.

Rev	Comment	Date

Building Plans Drawn & Submitted for Planning and Building Regulations Approval

All drawings with clear authority from client & address

355 Saddle Way,
Stoke-on-Trent
ST6 5XQ

Rob Williams
Tel: 07947 211 467
Email: cds_@live.co.uk

Construction Drafting Services

Cds

FREE QUOTES & ADVICE

● **Client:**
MR & MRS Z DAVIES

● **Project:**
ALTERATIONS & EXTENSION TO HIGHFIELD COTTAGE,
PARK LANE, ENDON, STOKE ON TRENT, ST9 9JB

● **Status:**
FOR PLANNING APPROVAL ONLY

● **Title:**
PROPOSED FLOOR PLANS

● **Drawing No:**
PL 03C

Scale:
1:50 @A1

Date:
NOV 2025