


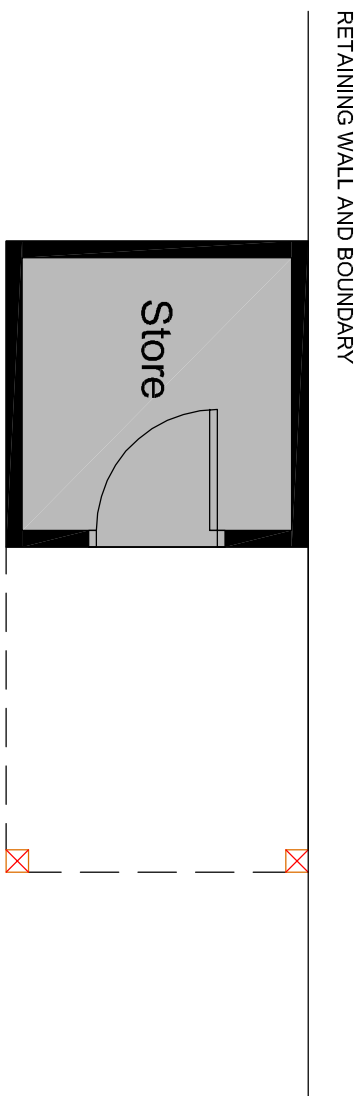


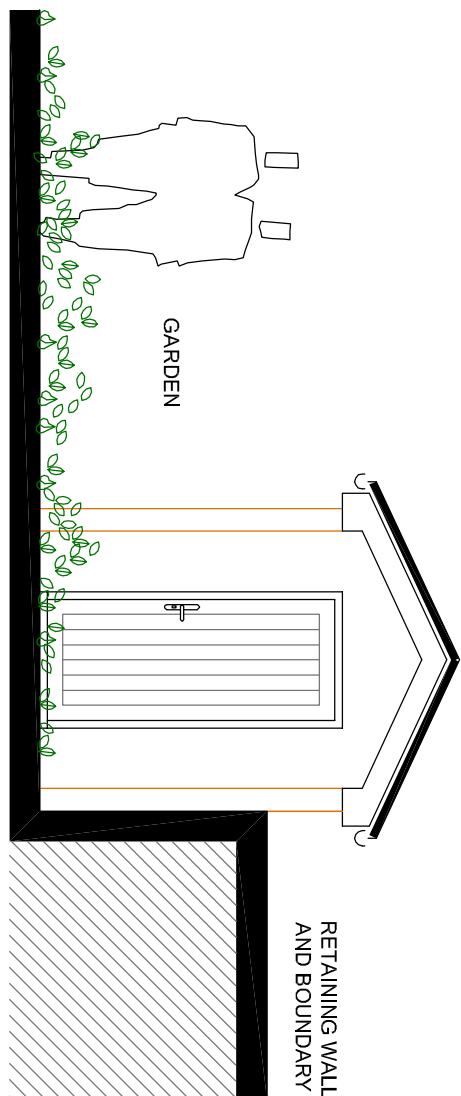


Floor Plan (Brick Built Store) 1:50

 


End Elevation 1:50

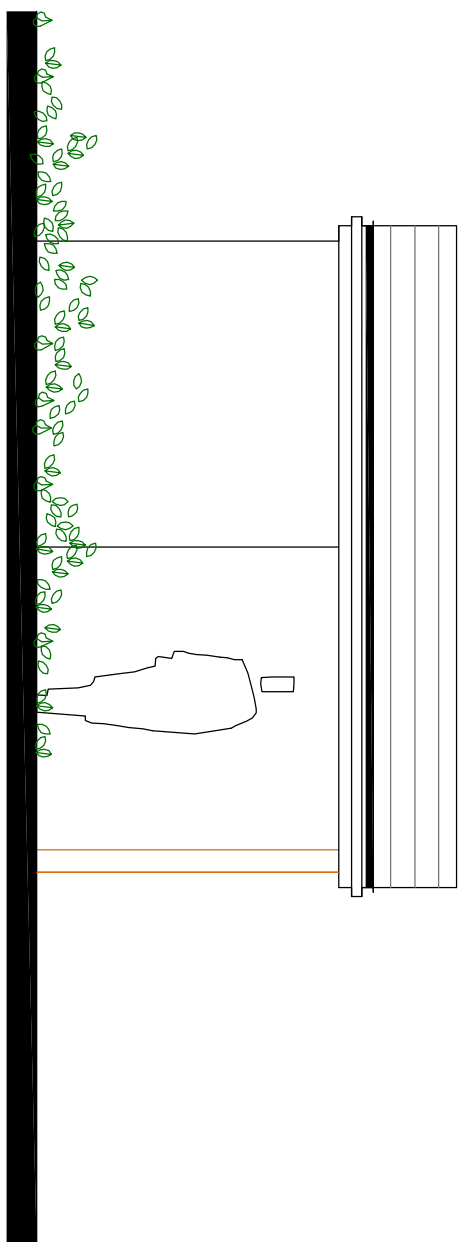


Front Elevation (Brick Built Store) 1:50

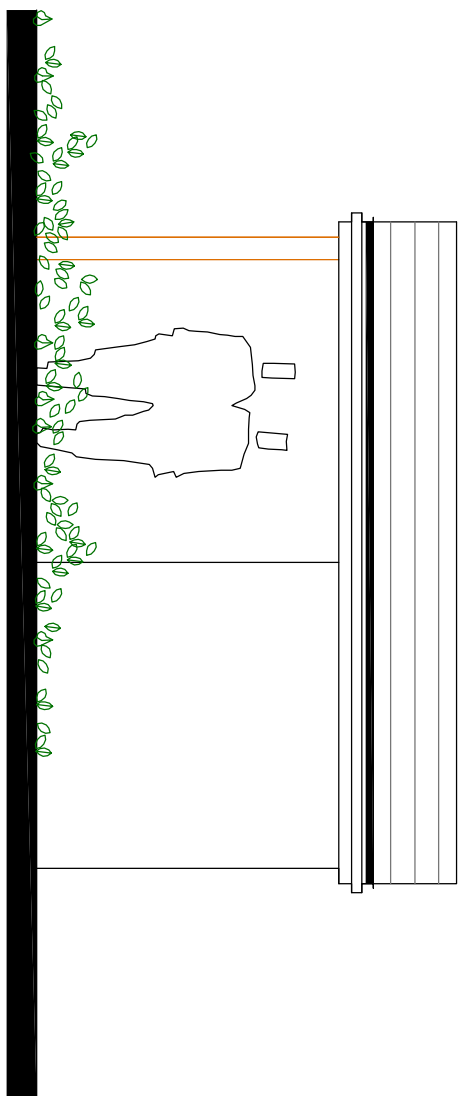

Rear Elevation (Brick Built Store) 1:50


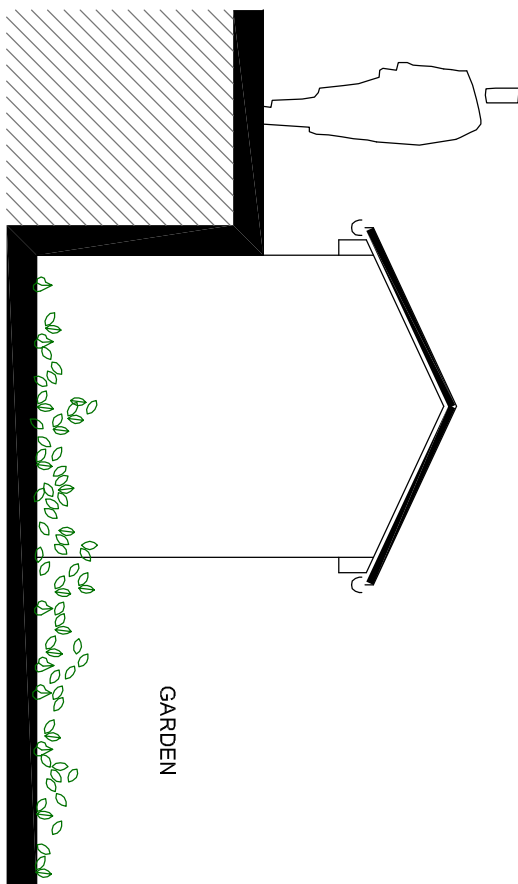


End Elevation 1:50

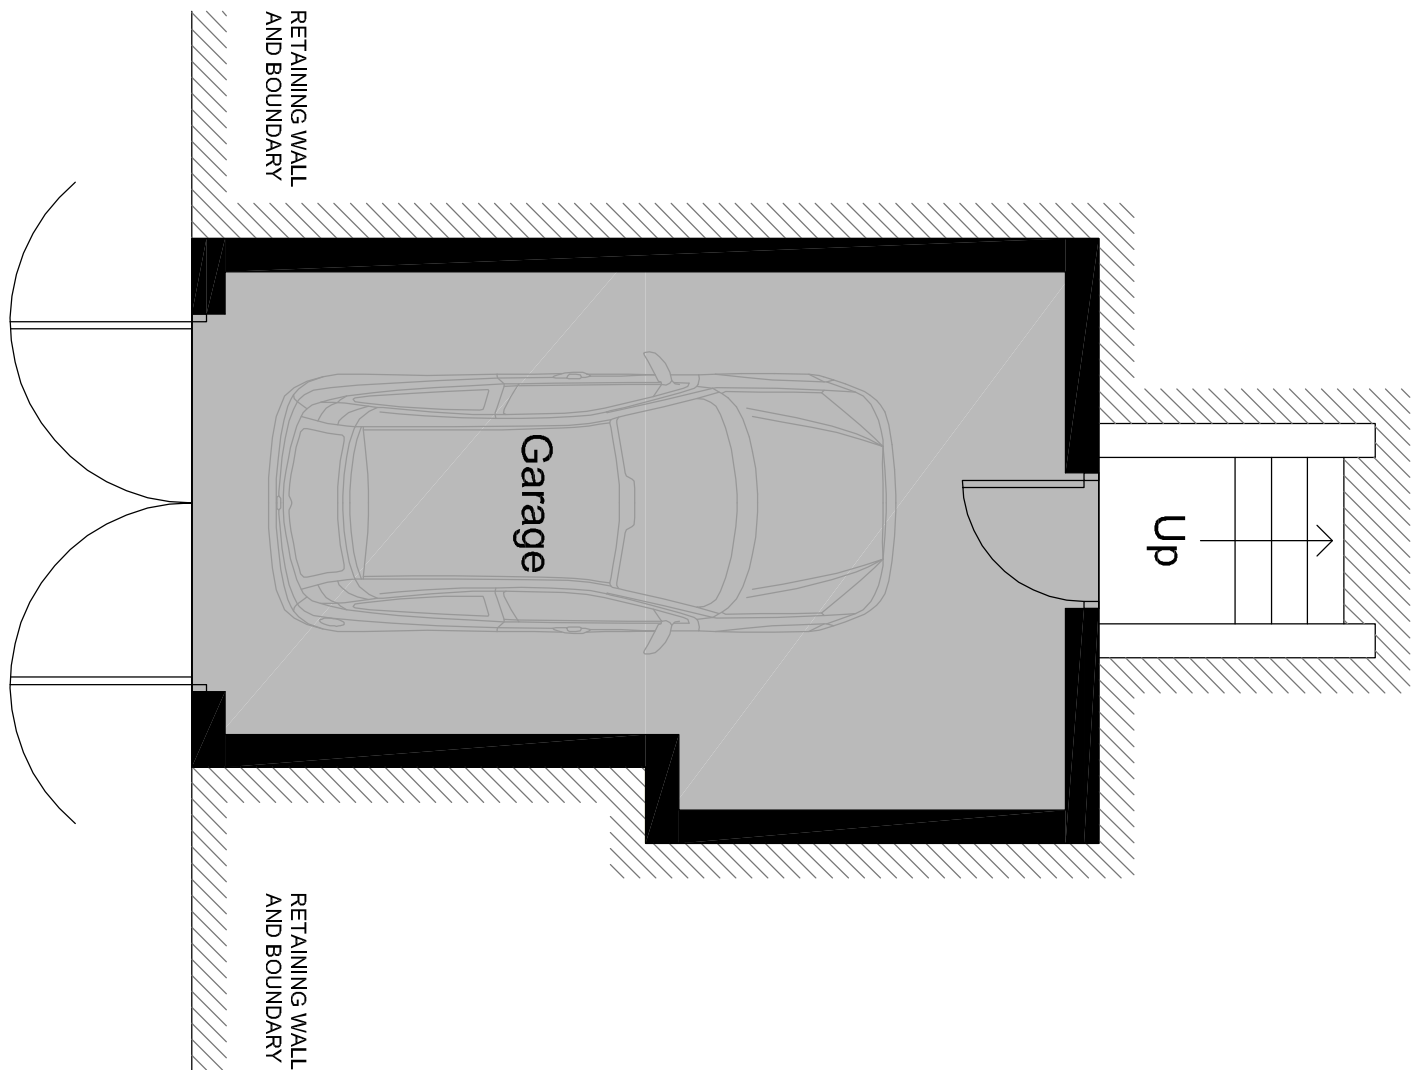

Park Lane


Floor Plan (Garage) 1:50

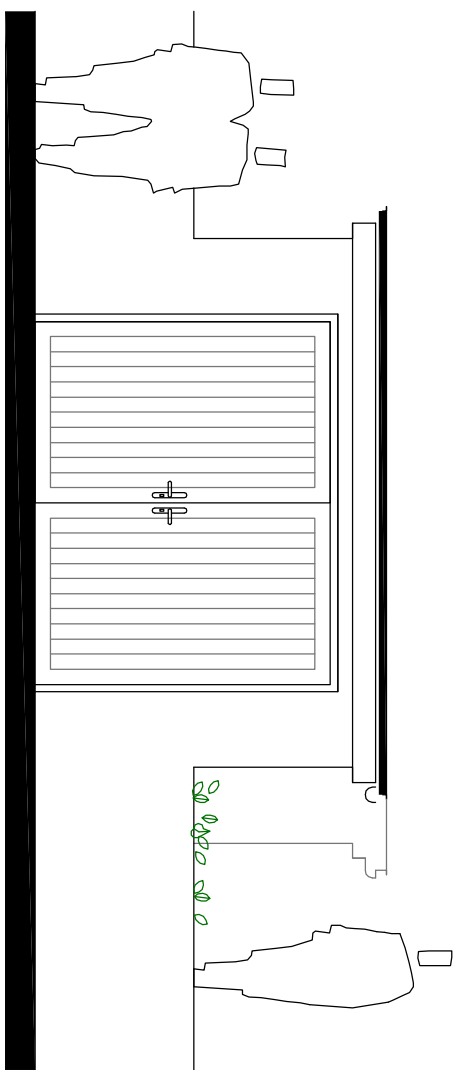 


Front Elevation (Garage) 1:50



Side Elevation (Garage) 1:50

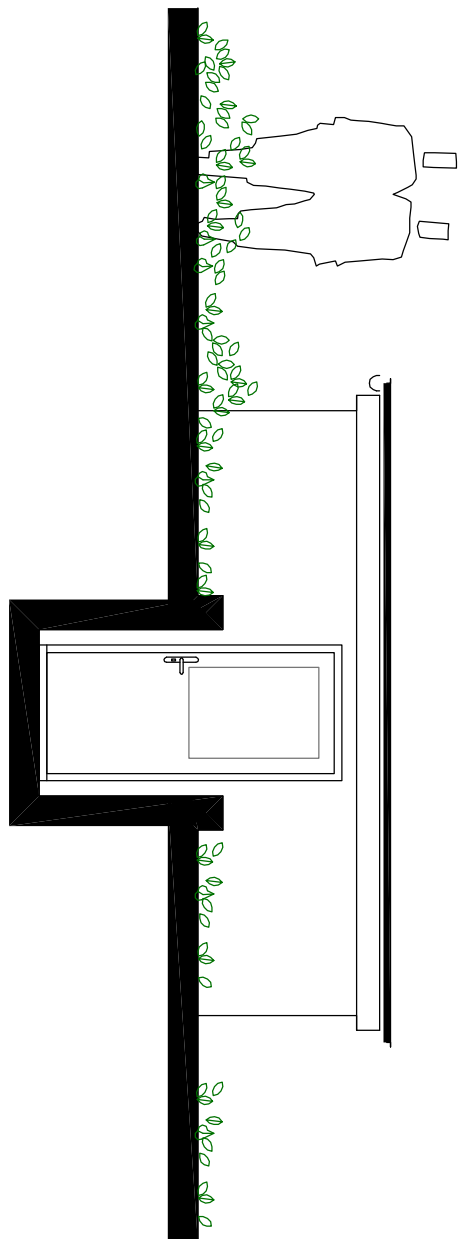

Rear Elevation (Garage) 1:50

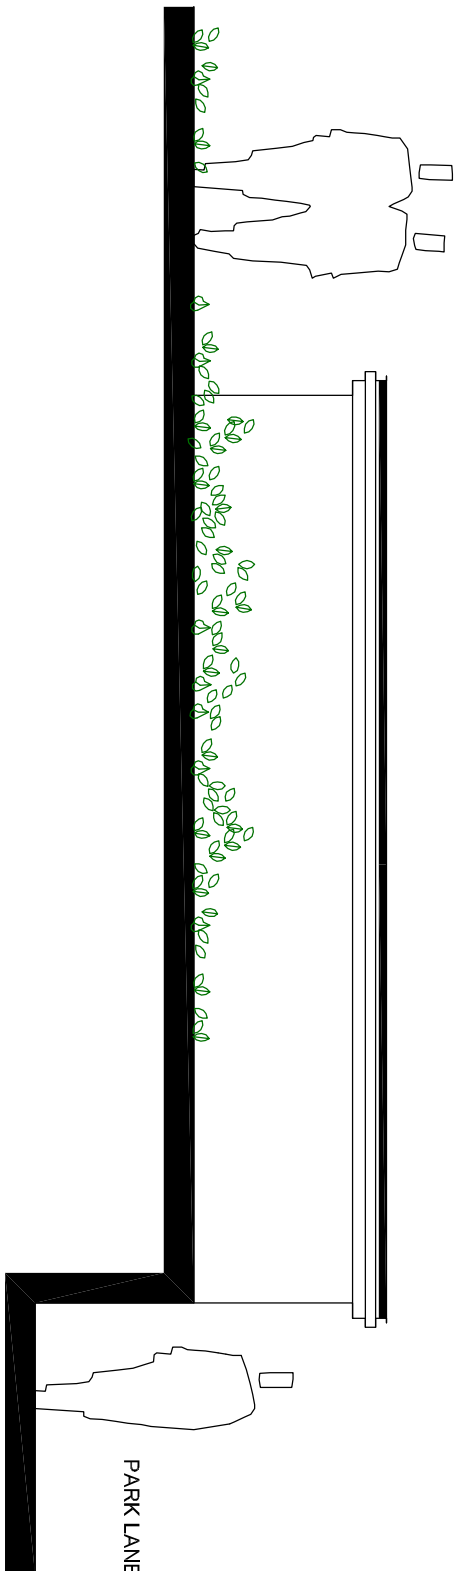

Side Elevation (Garage) 1:50

Planning Issue Only

All dimensions, construction details and specification details contained on this drawing are for planning purposes only. All are to be checked and agreed on site with Client / Building Inspector as applicable prior to construction.

Rev	Comment	Date

ALL DIMENSIONS & LEVELS INDICATED ON THIS DRAWINGS ARE INDICATIVE ONLY. ALL ARE TO BE CHECKED ON SITE BY THE CONTRACTOR PRIOR TO CONSTRUCTION. CONTRACTOR TO TAKE FULL RESPONSIBILITY FOR ALL TECHNICAL DETAILS. CONSTRUCTION TO BE COMPLETED WITHIN THE SPECIFIED TIME FRAME. ALL WORK CHECKED AND APPROVED BY BUILDING CONTROL PRIOR TO CONSTRUCTION.

Building Plans Drawn & Submitted for Planning and Building Regulations Approval. All drawings with clear authority from client & address.

355 Salford Way,
Salford-Trent
S7B 5XO

Rob Williams

Tel: 07947 211 467

Email: cds_@live.co.uk

FREE QUOTES & ADVICE

Construction Drafting Services

● Client: MR & MRS Z DAVIES

● Project: ALTERATIONS & EXTENSION TO HIGHFIELD COTTAGE, PARK LANE, ENDON, STONE ON TRENT, S19 9JB

● Status: FOR PLANNING APPROVAL ONLY

● Title: GARAGE & STORE DETAILS

● Drawing No: PL 05B Scale: 1:50 @A1 Date: NOV 2025