



SITE PLAN AS PROPOSED

 

SCHOOL DRIVE

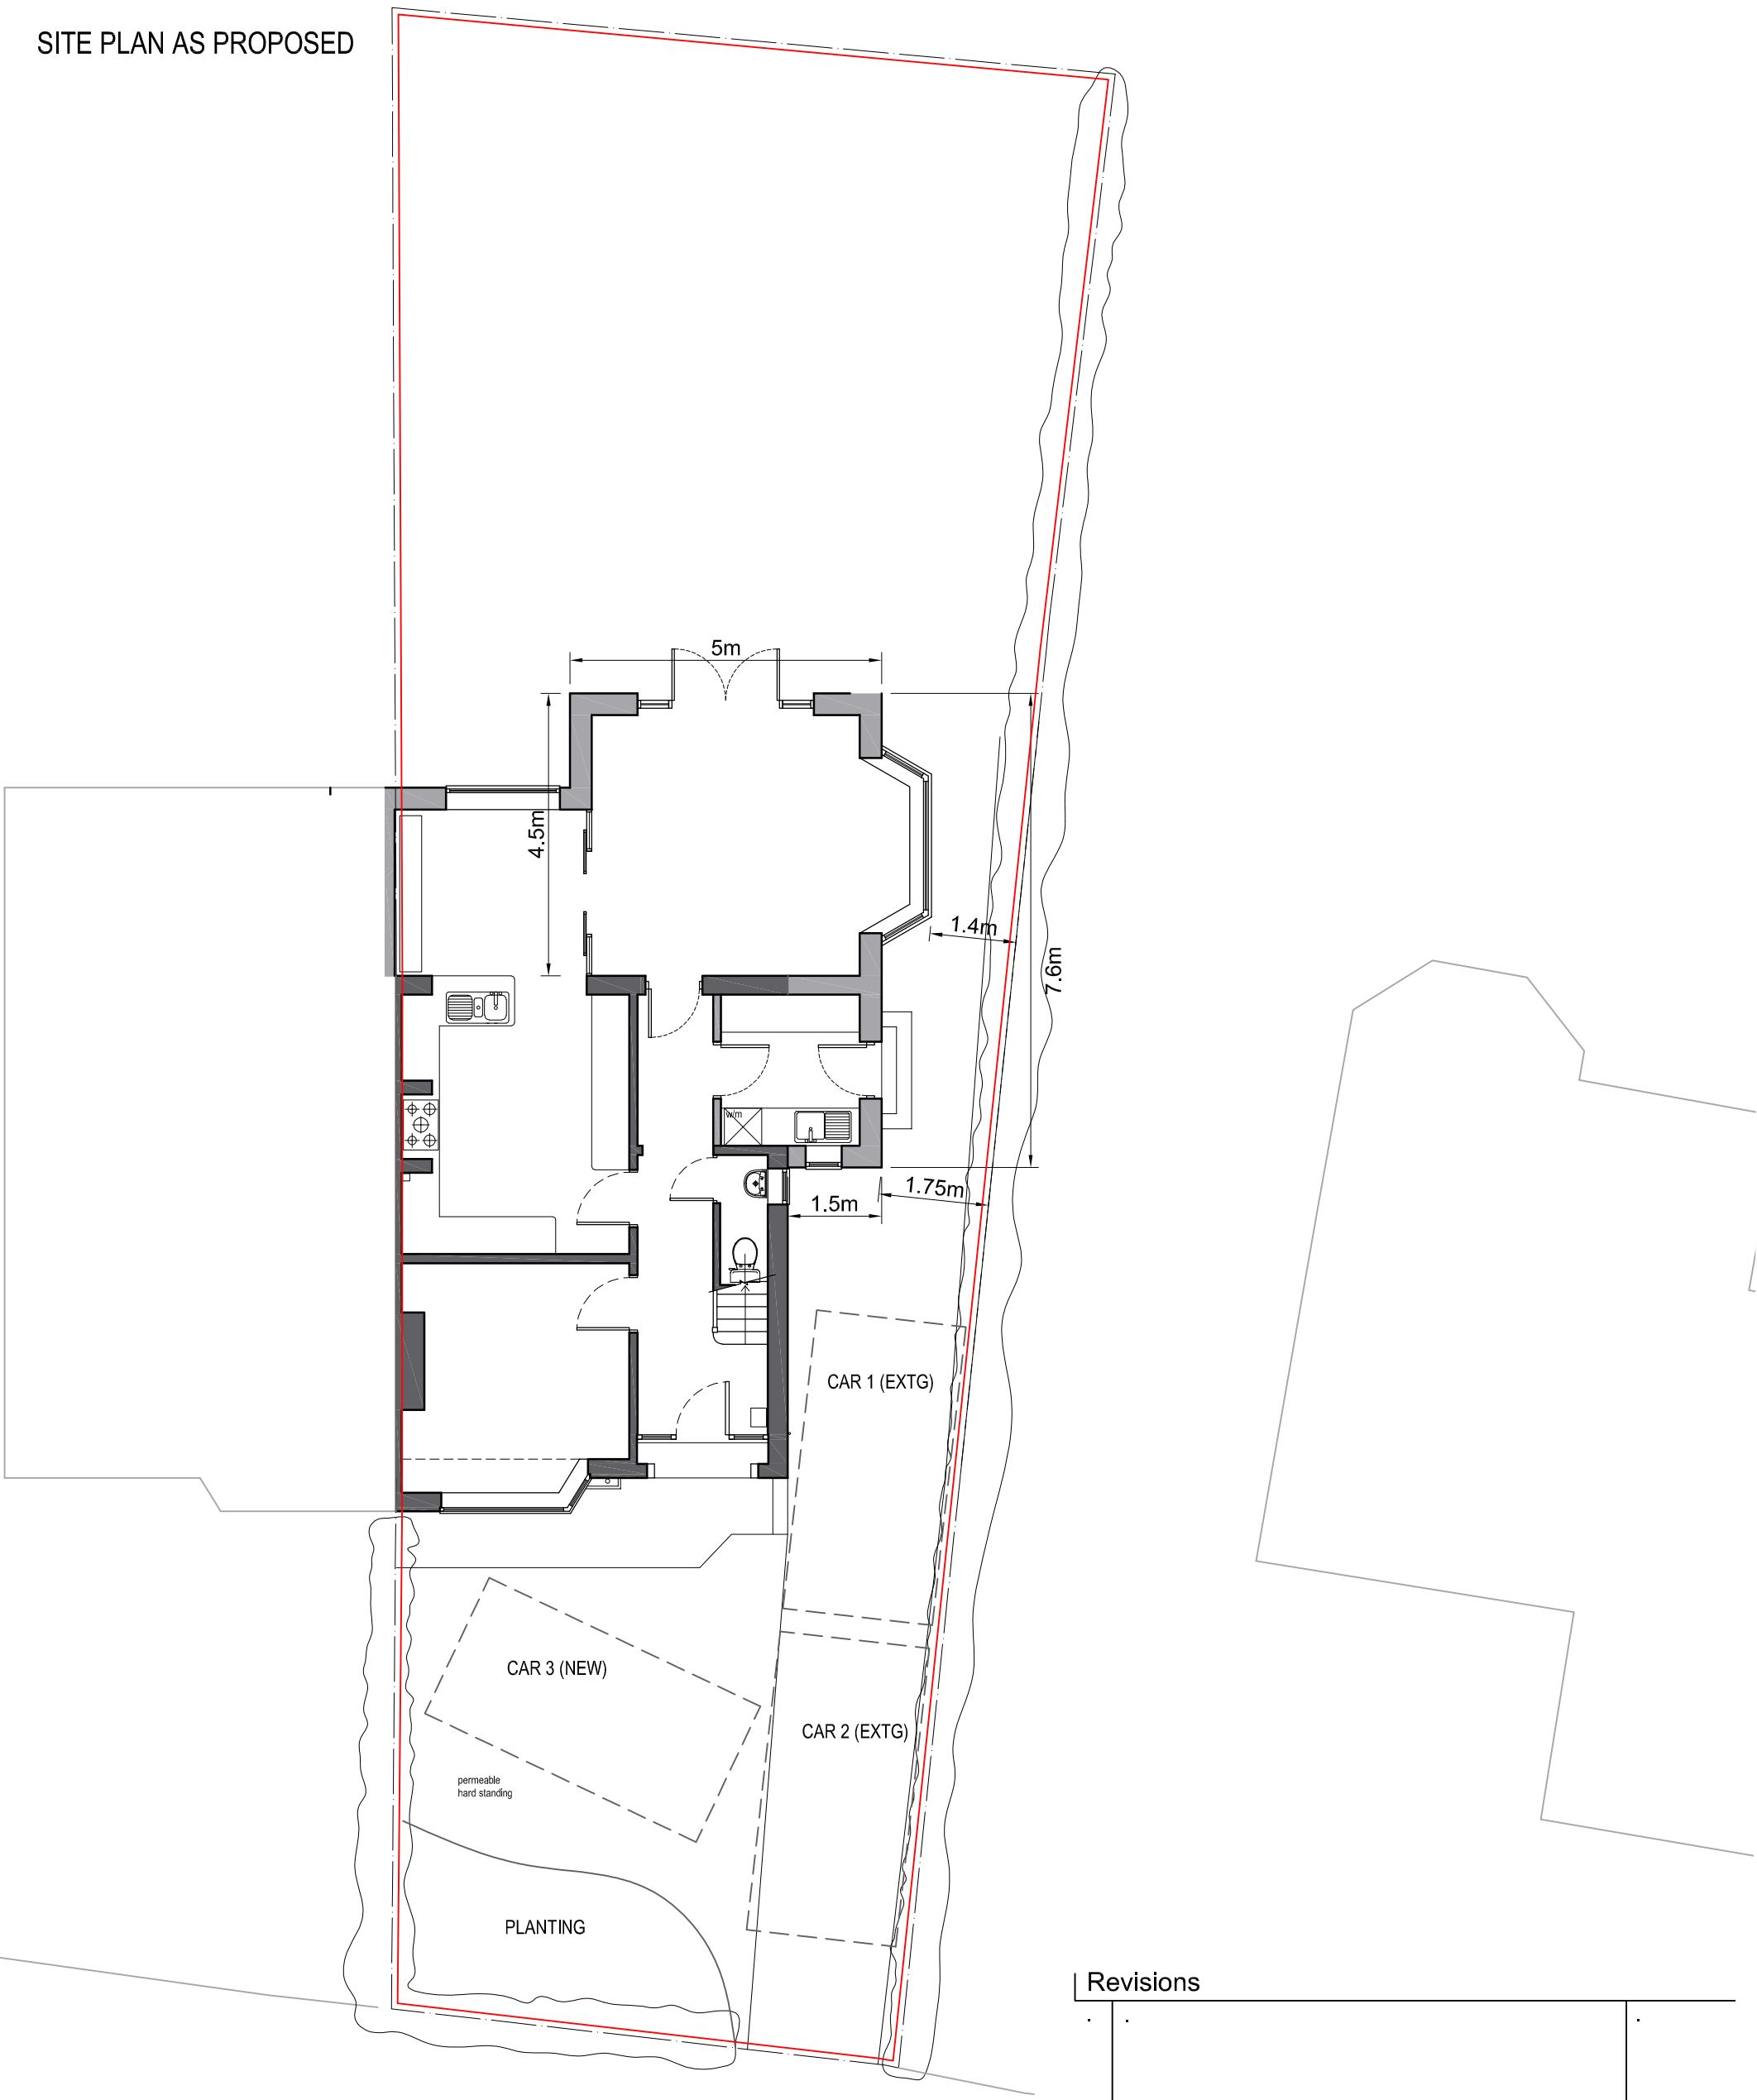

Revisions

job 8 School Drive, Oakamoor Extensions and Alterations				
title Site Block Plan as Proposed				
date 28.11.25	scale 1/100 @ A3	drawn by RA	dwg. no. 8SD-008	rev. .
		Ian Ankers architecture Building and Design Consultants Ryecroft Farm, Rushton Spencer, Macclesfield, SK11 0RP t 01260 546944 e ross@ianankers.co.uk		