



Copyright of this drawing is vested in the Architect and it must not be copied or reproduced without consent. All dimensions are given in millimetres unless otherwise stated. The Architect is not responsible for any errors or omissions in this drawing. THE ARCHITECT'S OFFICE ARE ADVISED TO CLARIFY DIMENSIONS WITH THE CLIENT PRIOR TO COMMENCEMENT OF WORK.


Rev	Down	Comments	Date
-----	------	----------	------

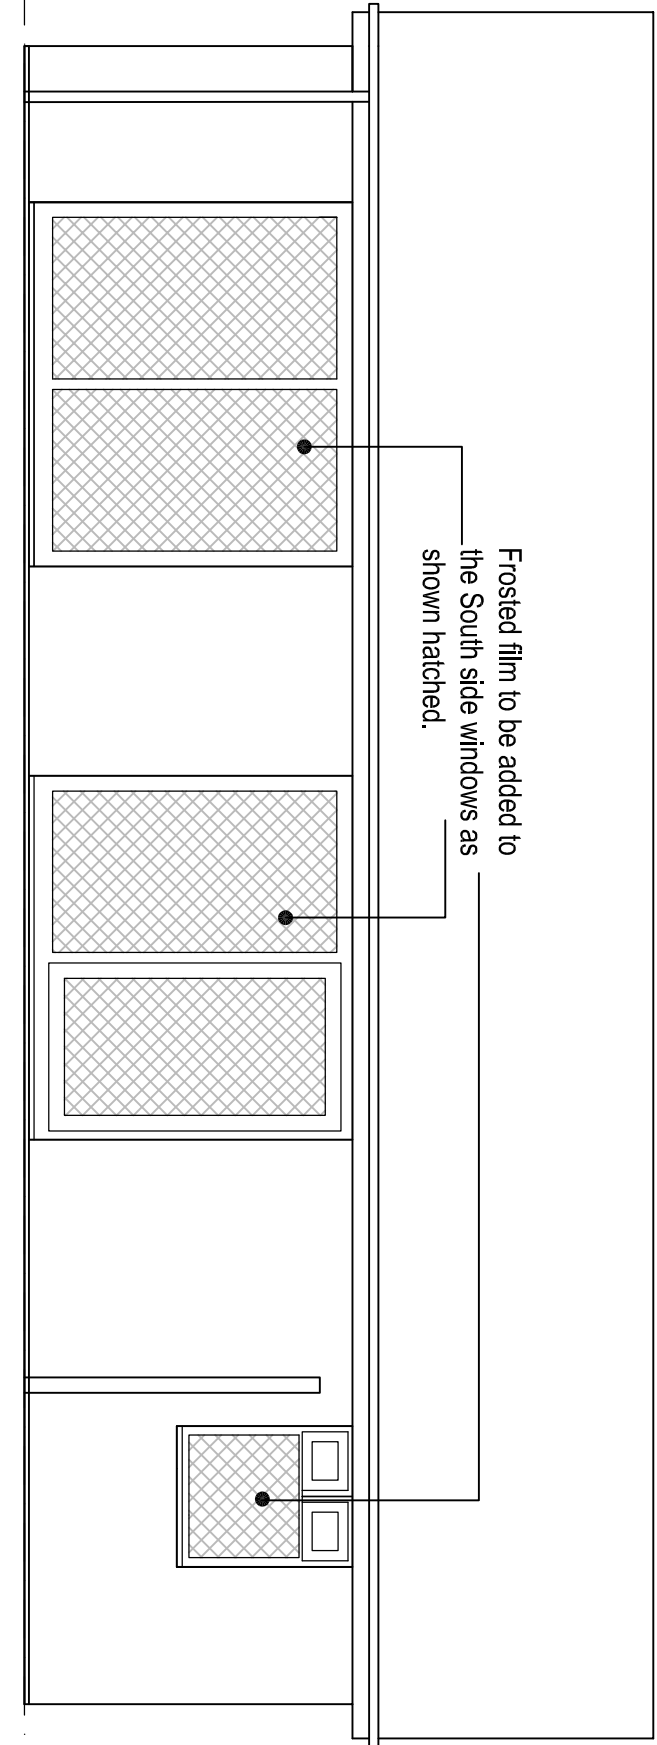


SIDE ELEVATION 1:50

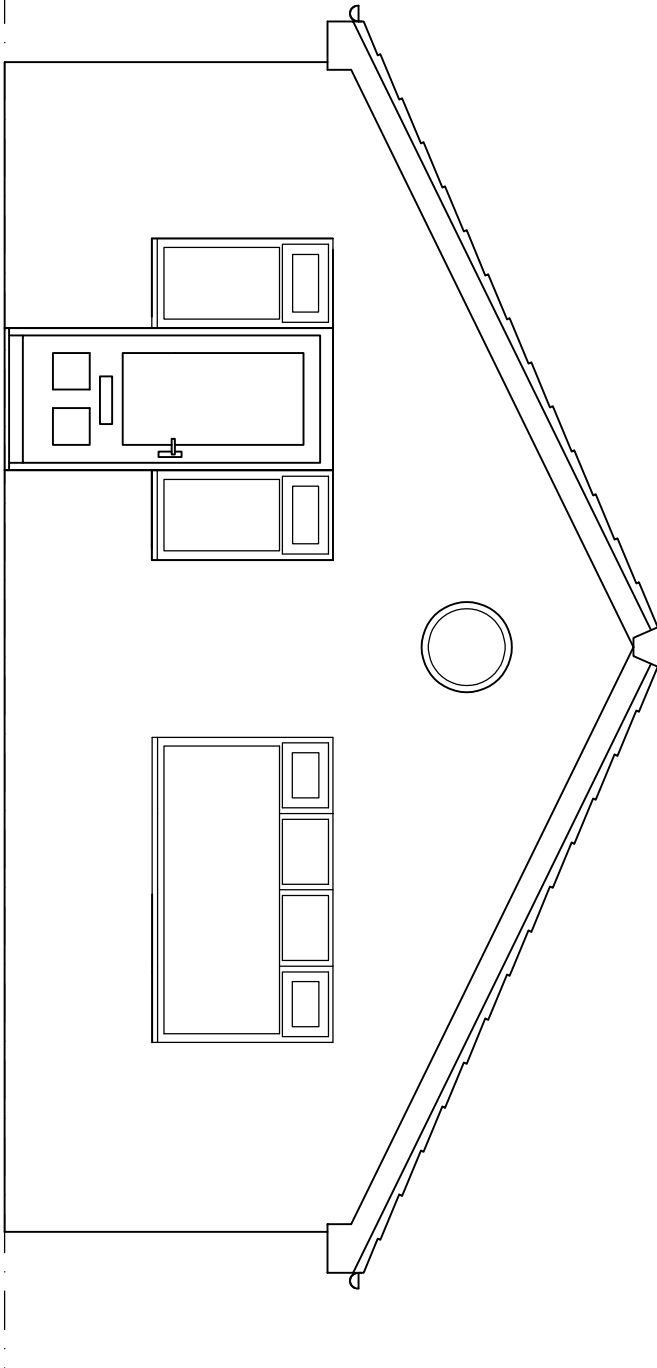

FRONT ELEVATION 1:50

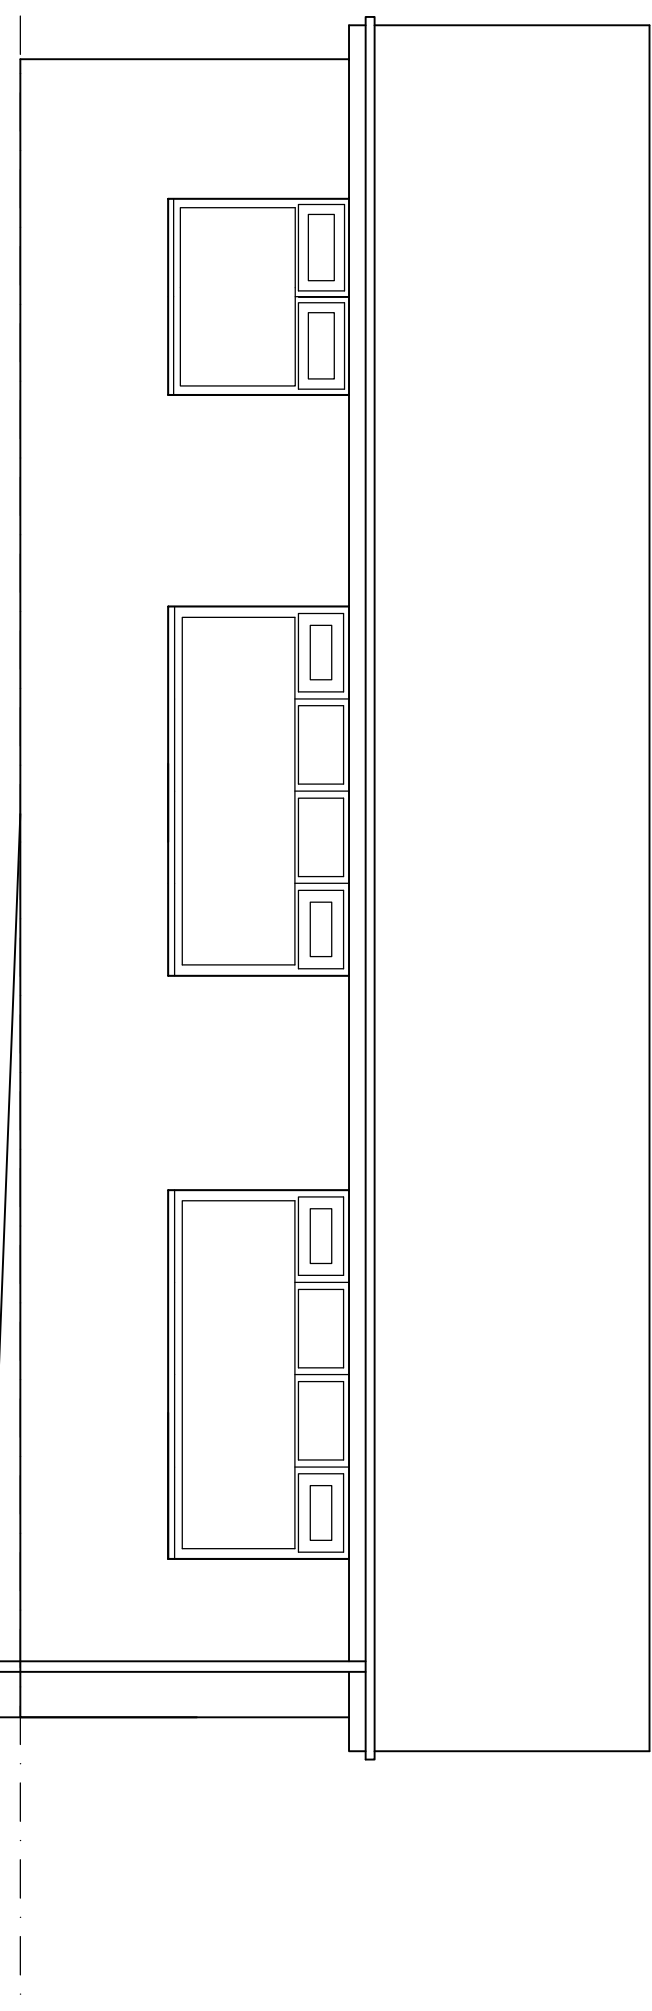


SIDE ELEVATION 1:50

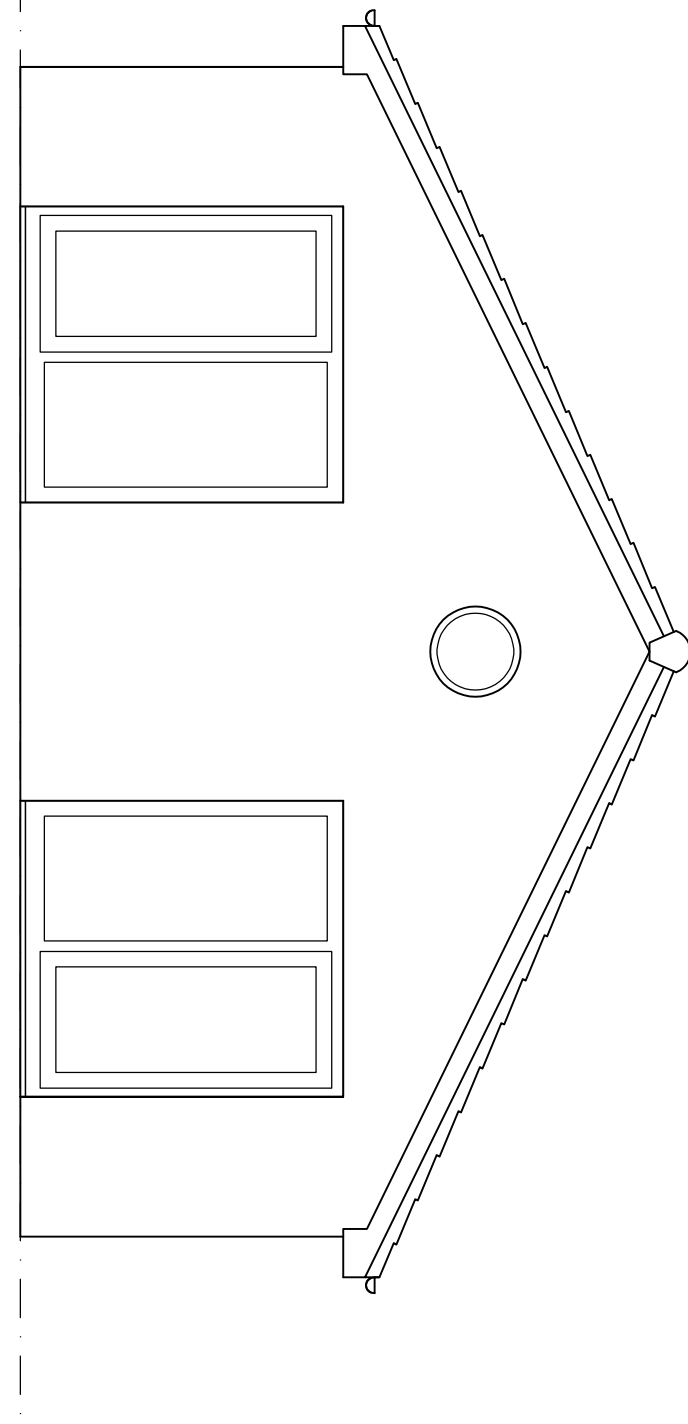



REAR ELEVATION 1:50





SITE LAYOUT PLAN 1:200

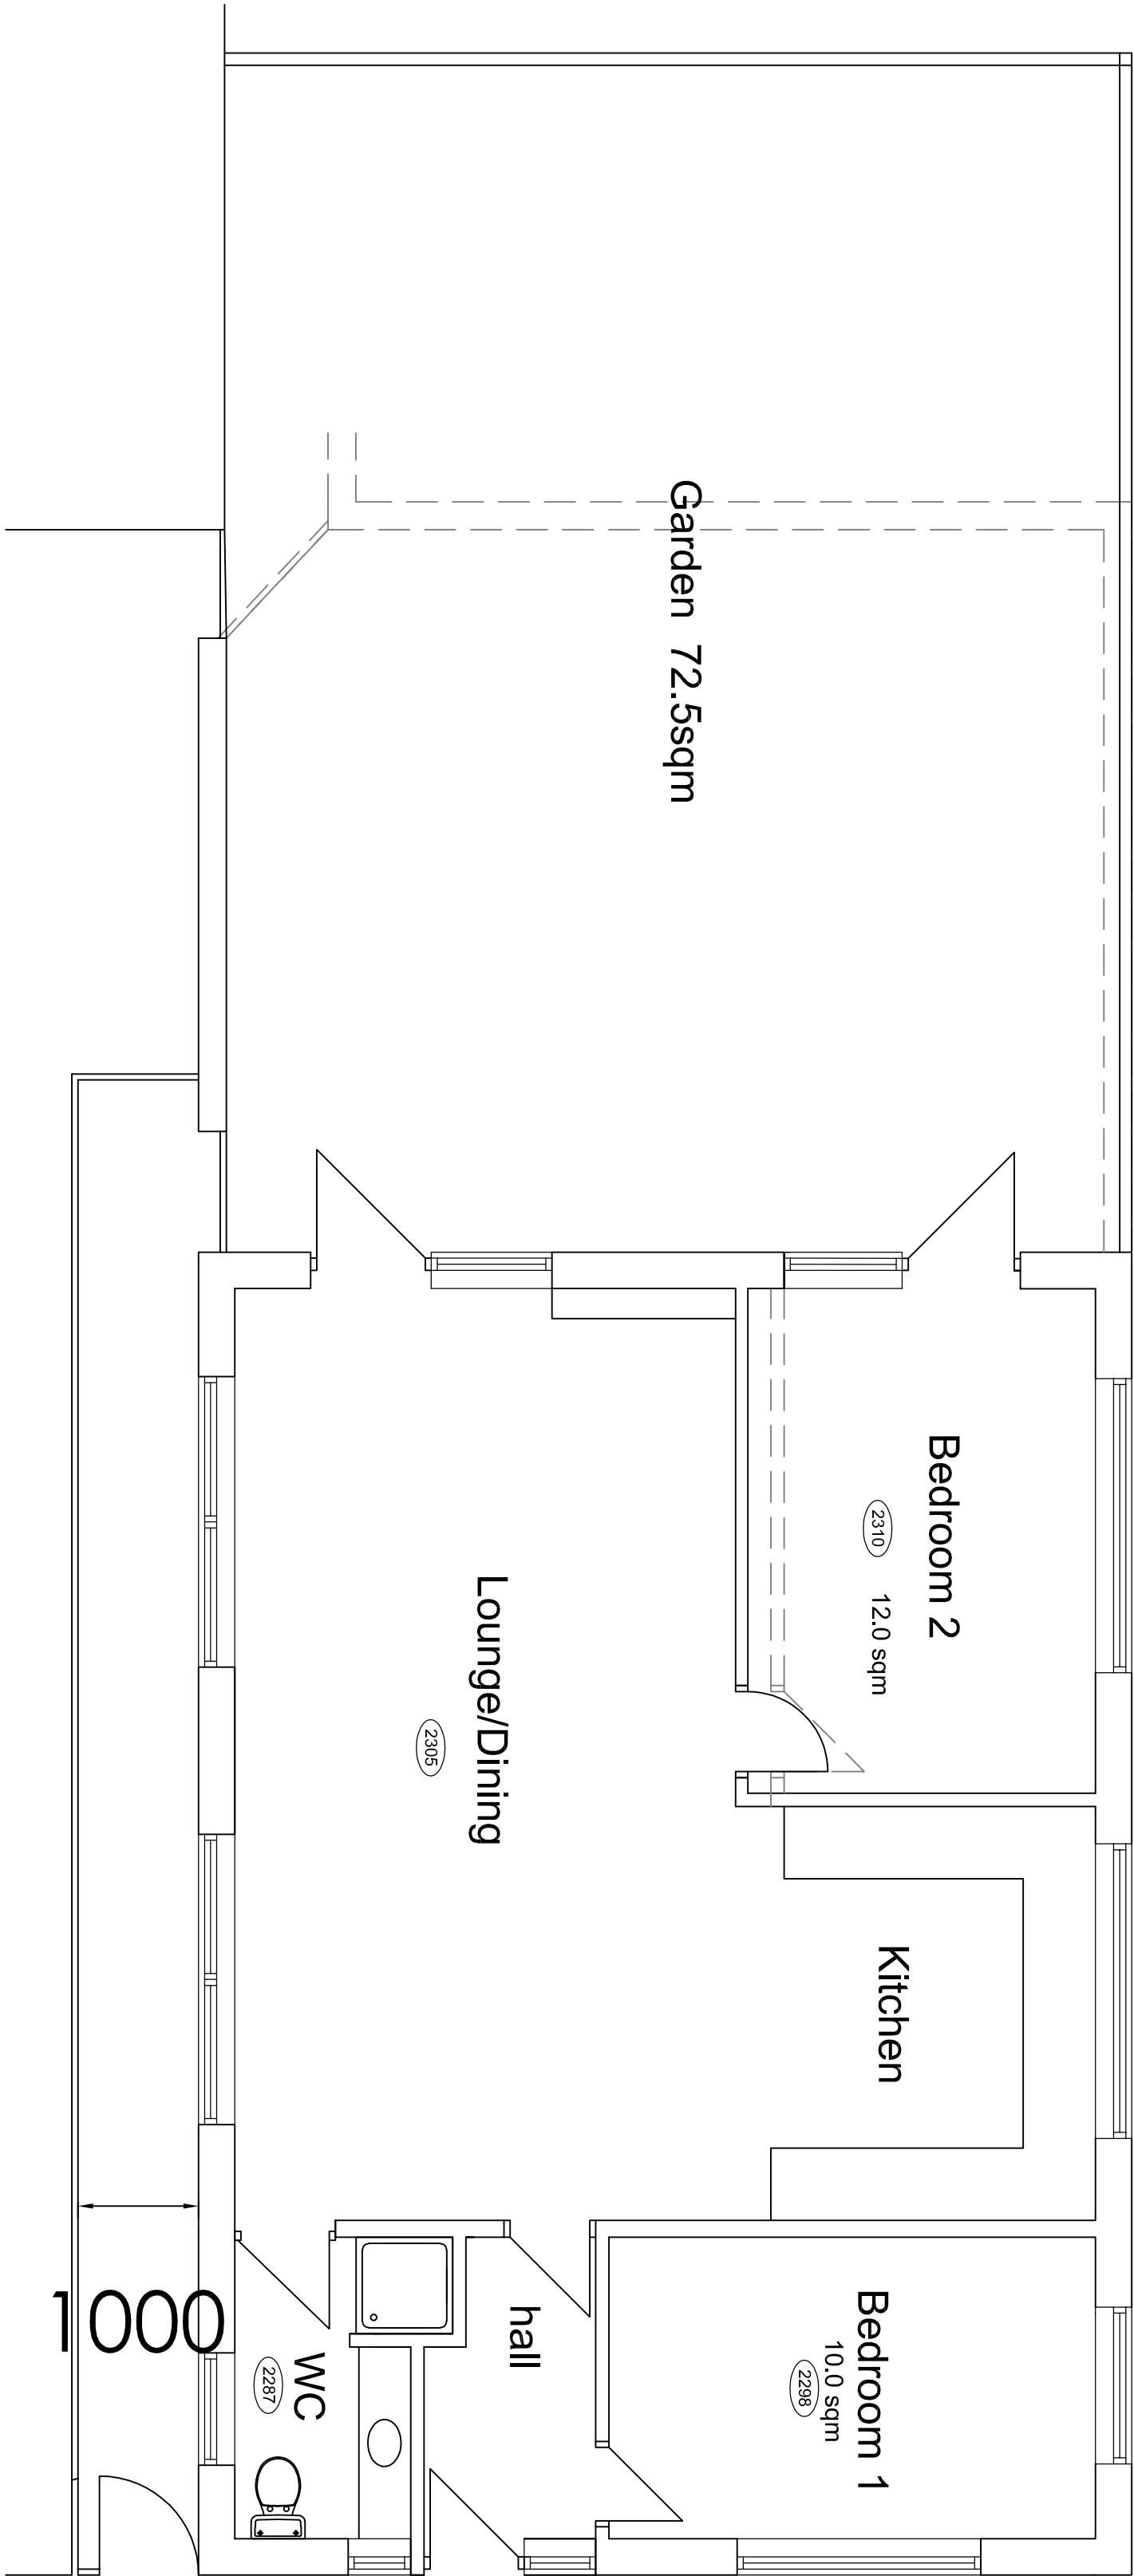

PLAN AS PROPOSED 1:50

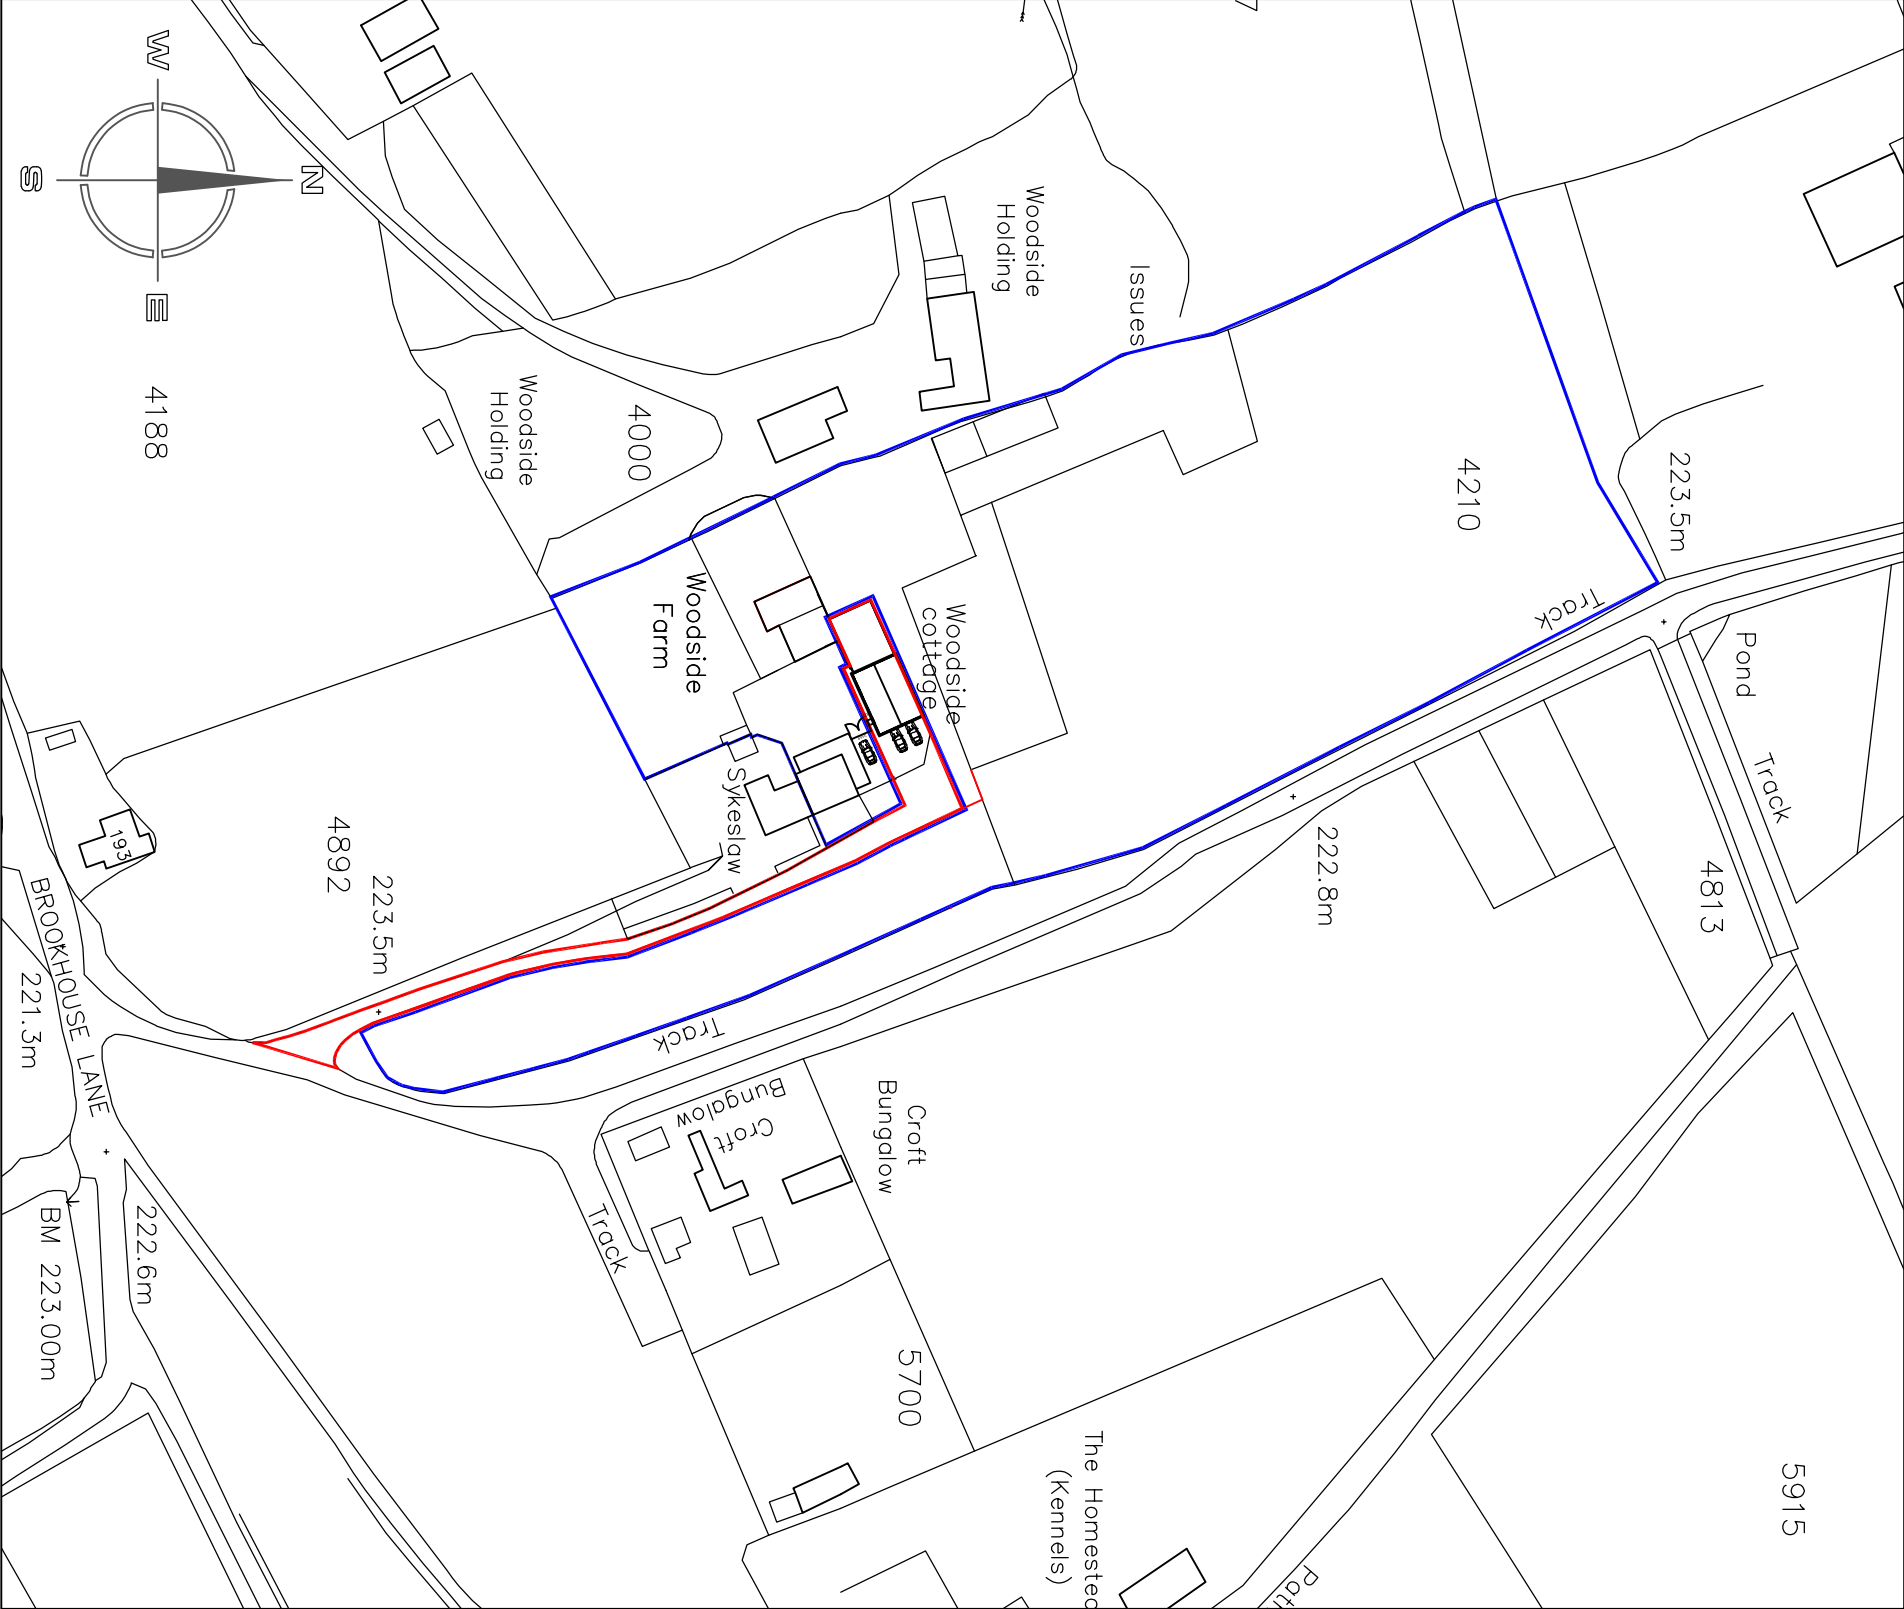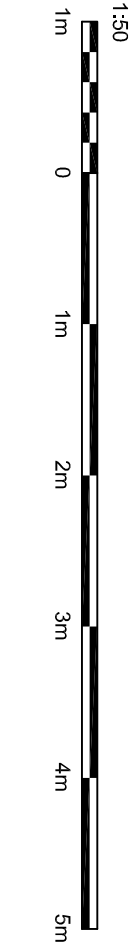

SITE LOCATION PLAN 1:1250

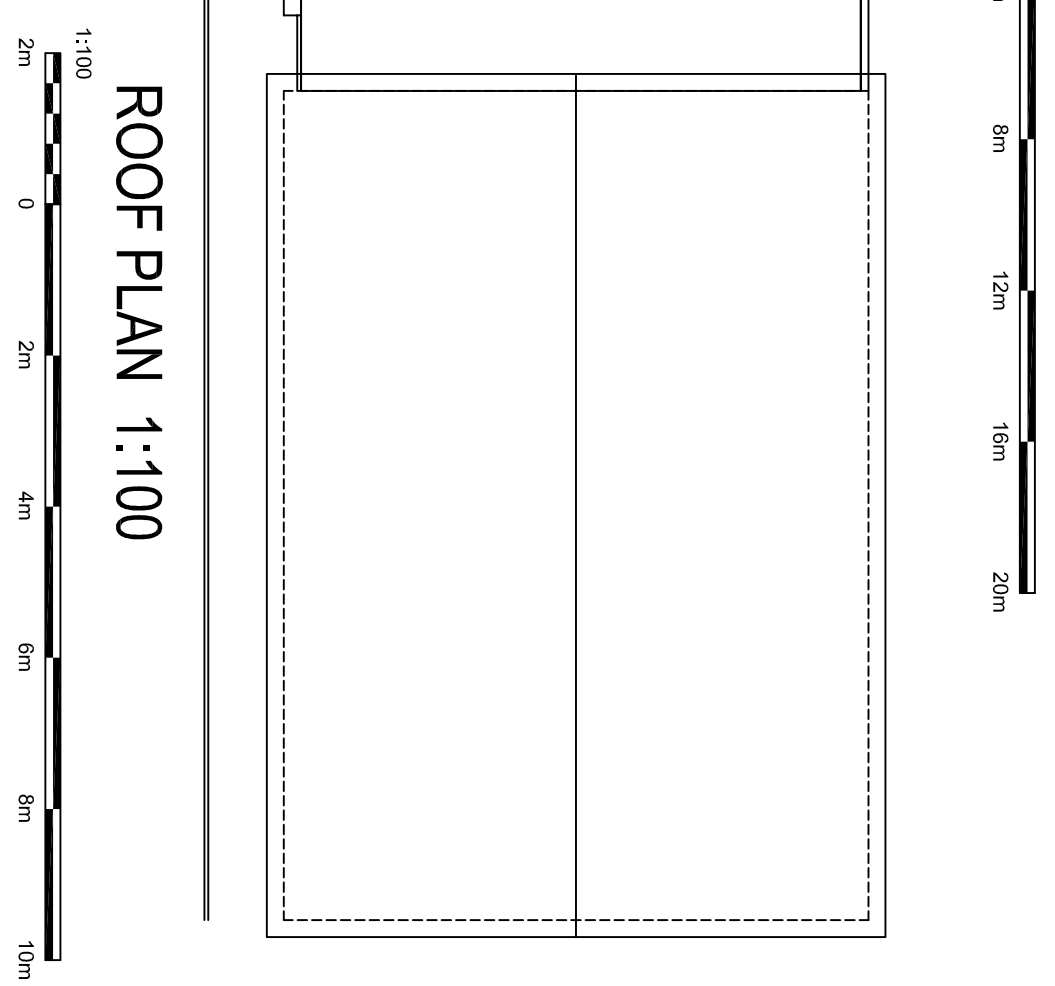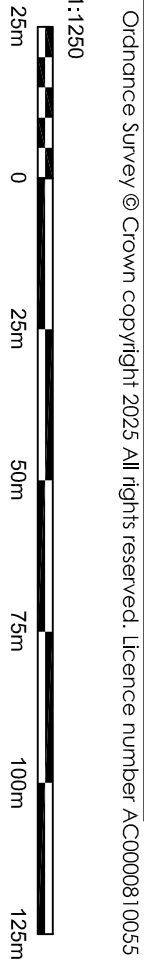

ROOF PLAN 1:100

Hewitt&Carr Architects
A: Design&Arch House 117-119 Leek Road | Cheddole ST10 1JE
T: 01503 555889
E: enquiries@hccarchitects.co.uk
W: www.hccarchitects.co.uk

Client:
Ruth Rowson

Project:
Proposed change of use of games room into dwelling: Woodside Cottage Brookhouse Lane Staffs ST12 8ND

Title:
Proposed plan and elevations

Drawn: SV
Date: September 2025
Scheme: September 2025
Scale: A/A1

Project No: 01503 AL(0) 02
Drawing No: 02
Rev: B