


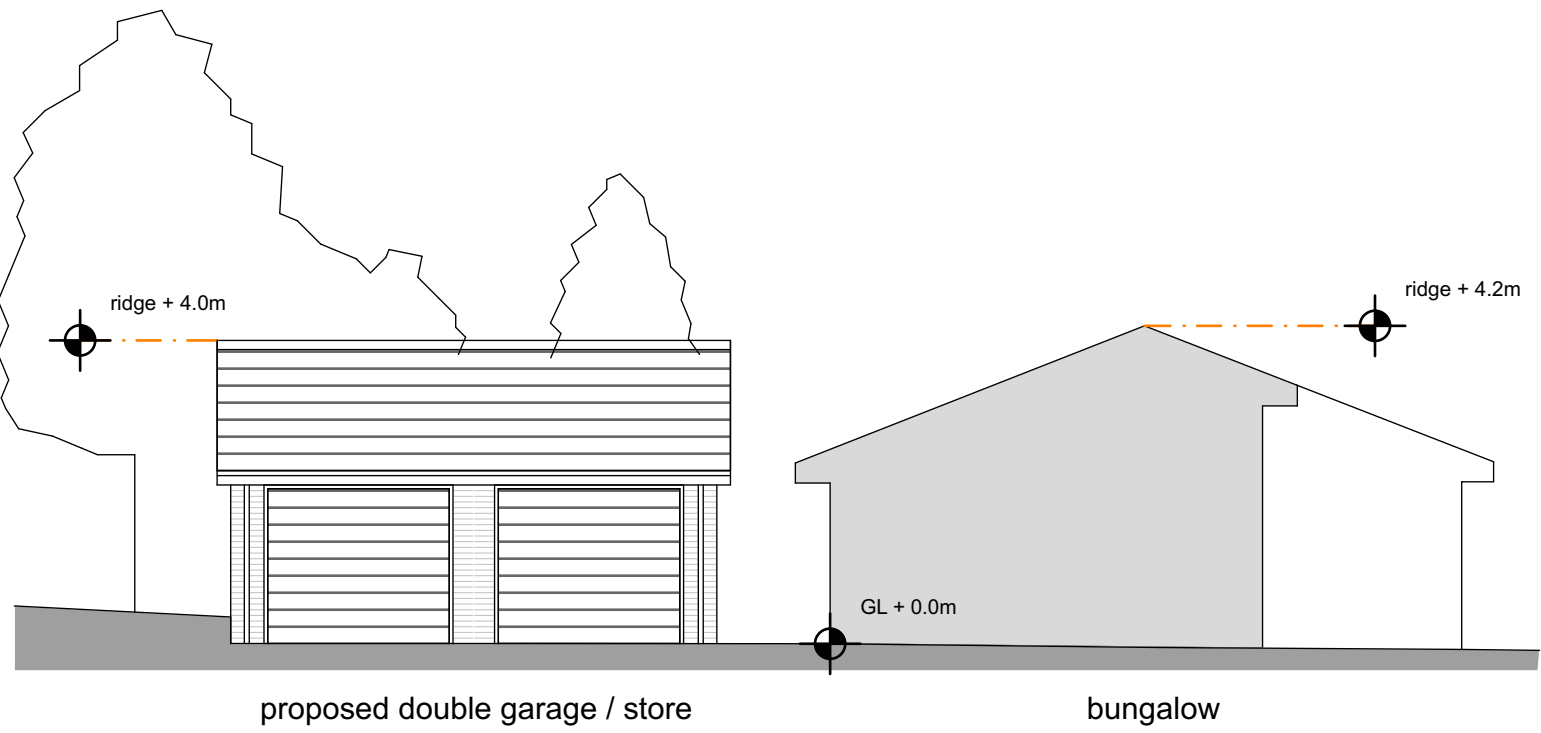
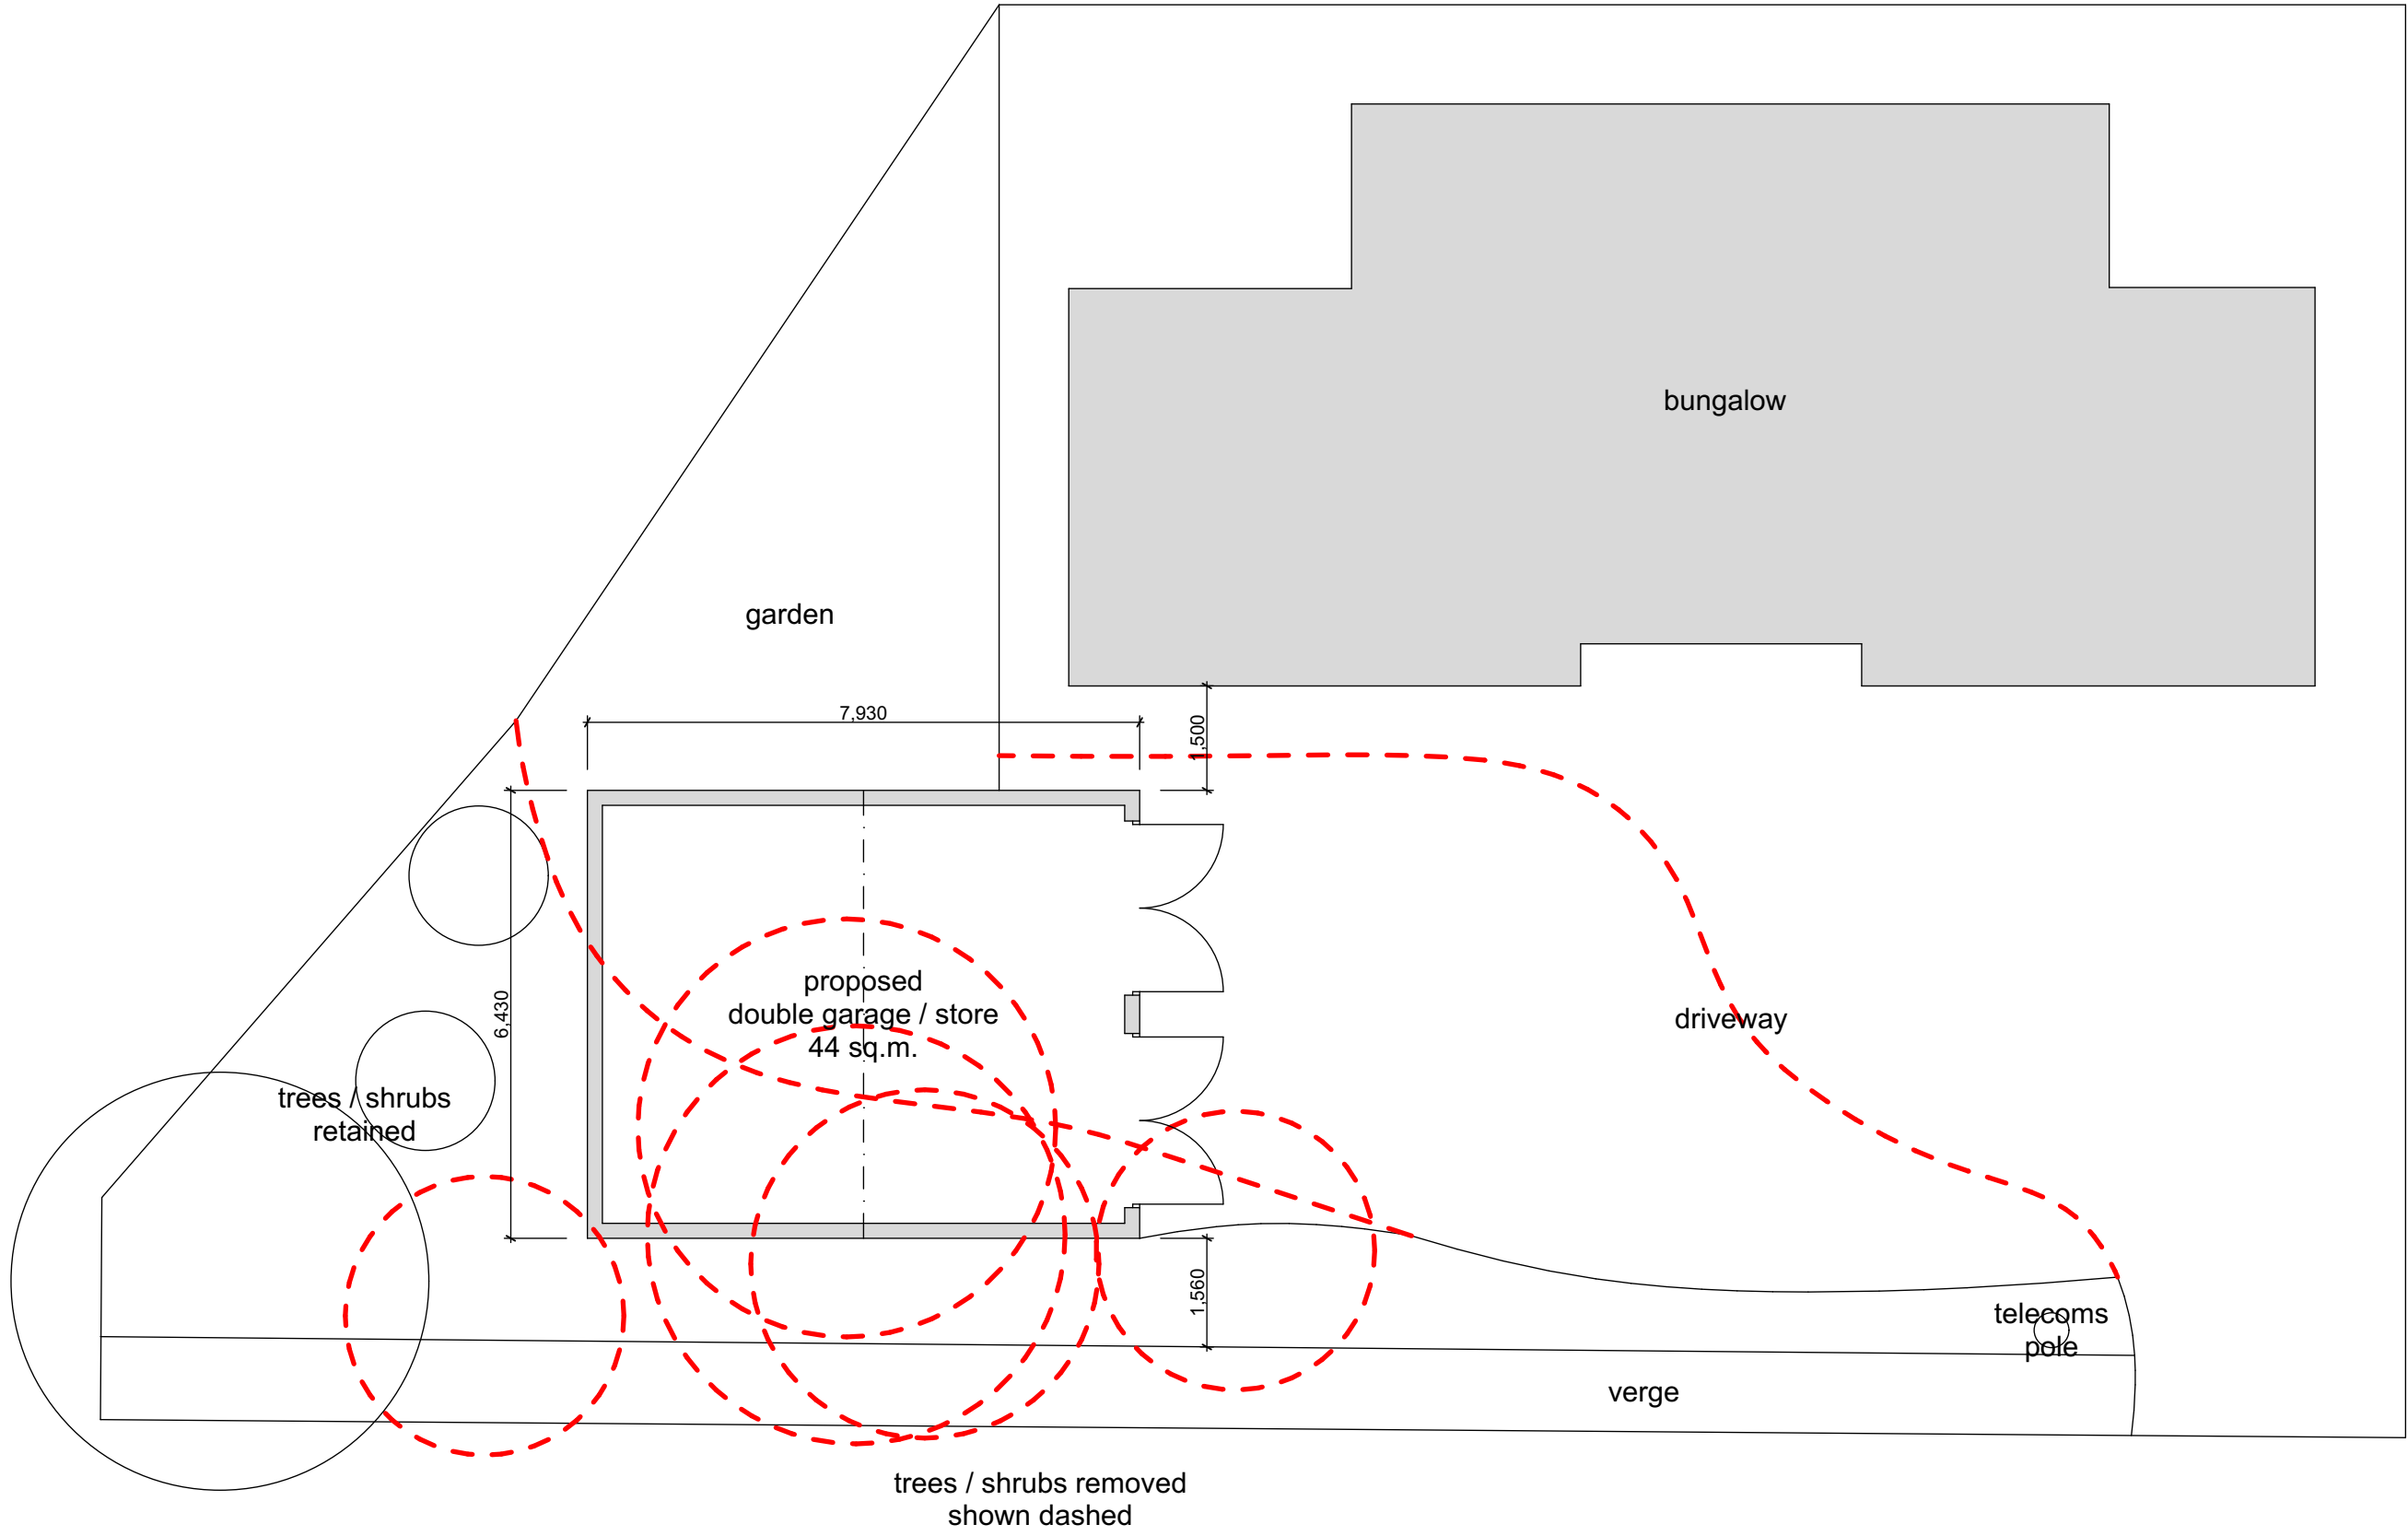


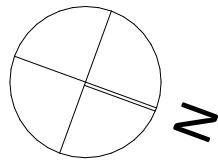

NORTH ELEVATION

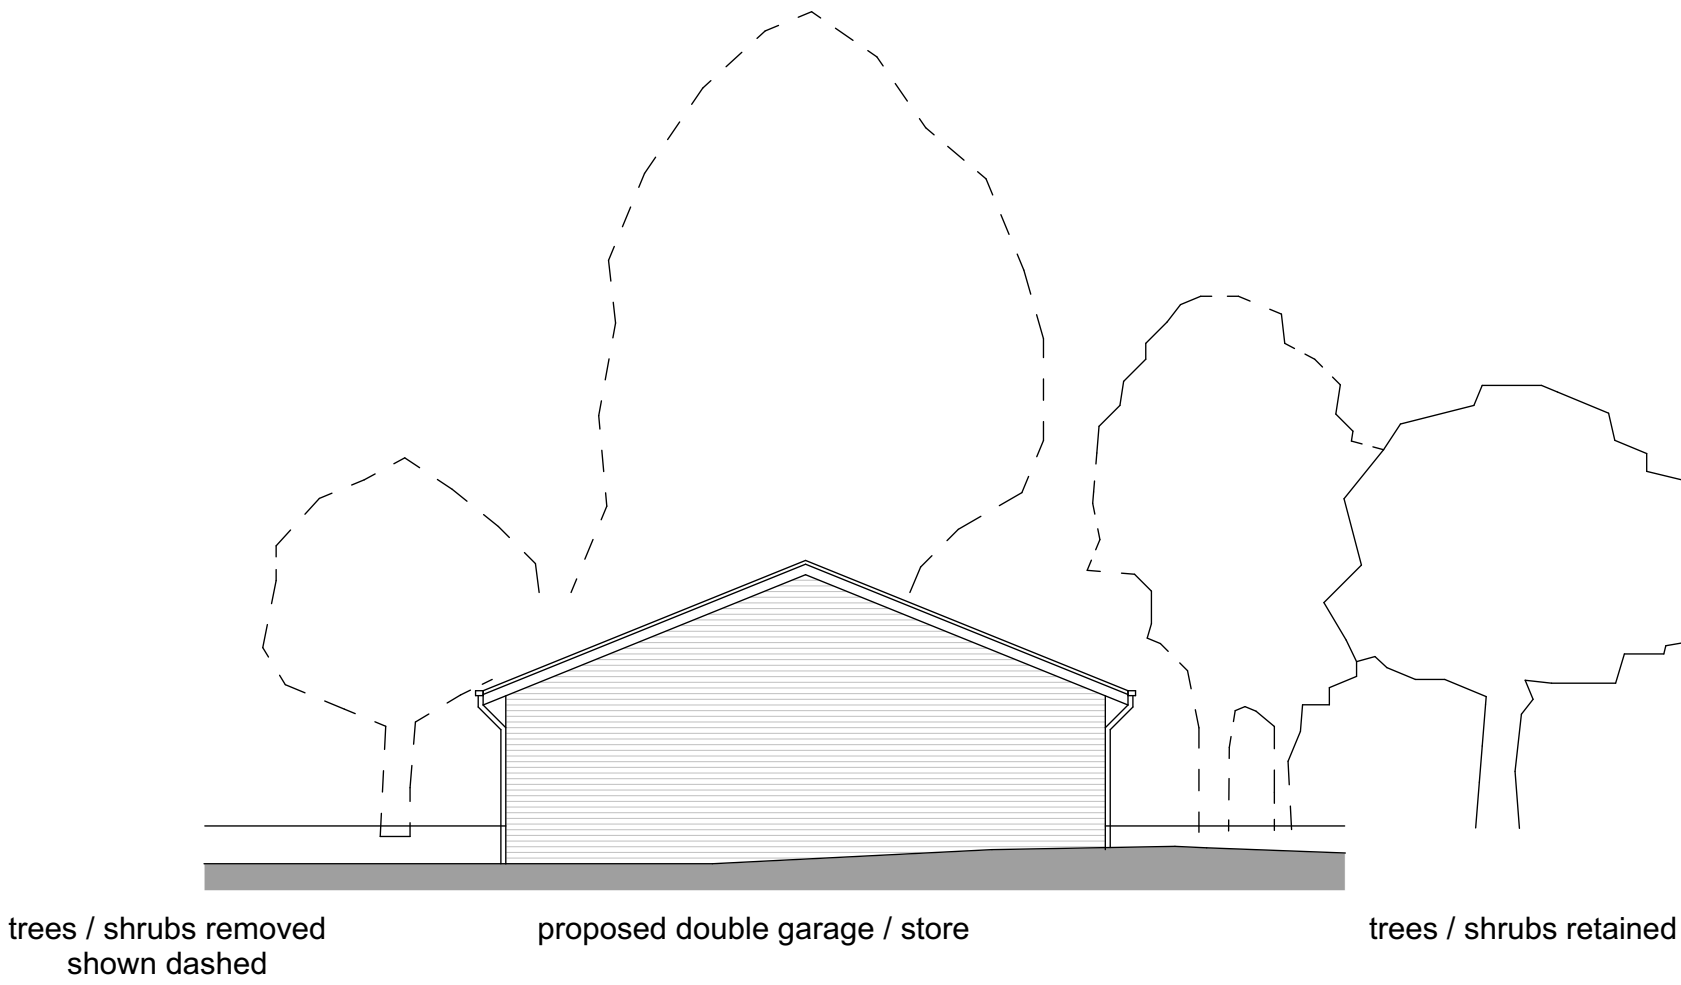

WEST ELEVATION

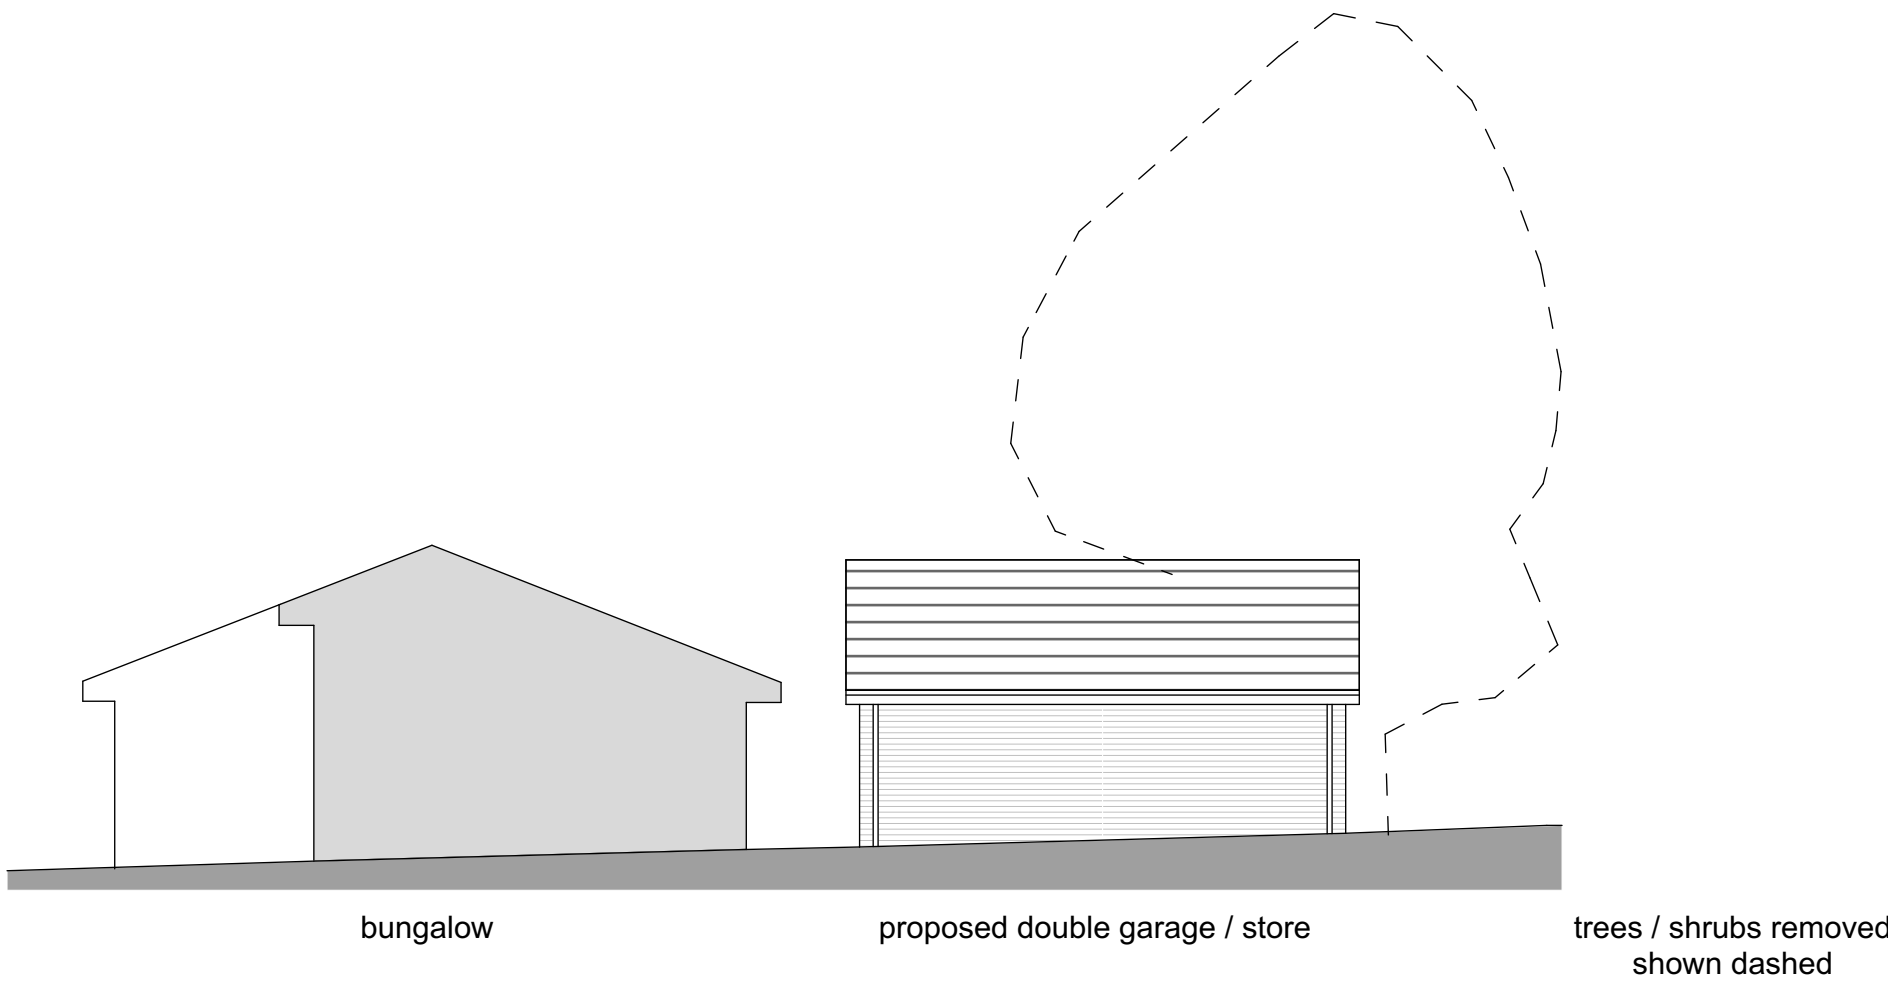

SOUTH ELEVATION



EAST ELEVATION

1:100 Scale @ A1



Rev.	Comment	Date	By:
A	roof revised	01/12/2025	MAW

wood | goldstraw | yorath
ARCHITECTS QUANTITY SURVEYORS CDM CO-ORDINATORS
Churchill House, Regent Road, Stoke on Trent, ST1 3RH.
Tel: 01782 208000 Fax: 01782 208712 E-mail: info@woodgoldstraw.co.uk
www.woodgoldstraw.co.uk

Client:
Mr S Hunt

Project:
Clewlows Bank, Proposed Garage

Scale 1:100	Issue Date 01/12/2025
Sheet Size A1	Drawn LO / MAW

Title:
Proposed plan and elevations

Drawing Number 4817-02-06A	/ (Revision)	Revision ID A
--------------------------------------	--------------	-------------------------

CAD file path:
X:\0 PROJECTS\4817 Hunt, Mr S\4817-02 Clewlows Bank, Proposed Garage\Design\Arch\CAD
4817-02 Proposed Plan-garage.dgn
Copyright: Wood Goldstraw Yorath LLP.
Contractors are to check all dimensions on site and refer any discrepancies to the Architect immediately. This drawing has been prepared for planning purposes only and to the best of our knowledge the original digital document is accurate at the stated scale. However, we cannot accept liability for the accuracy of third party data (OS mapping, topographical survey information, etc) used in the production of this document which we have relied upon in good faith. Key dimensions are noted for reference and any further specific dimensional information can be provided upon request.