



FRONT ELEVATION 1:50

REAR ELEVATION 1:50

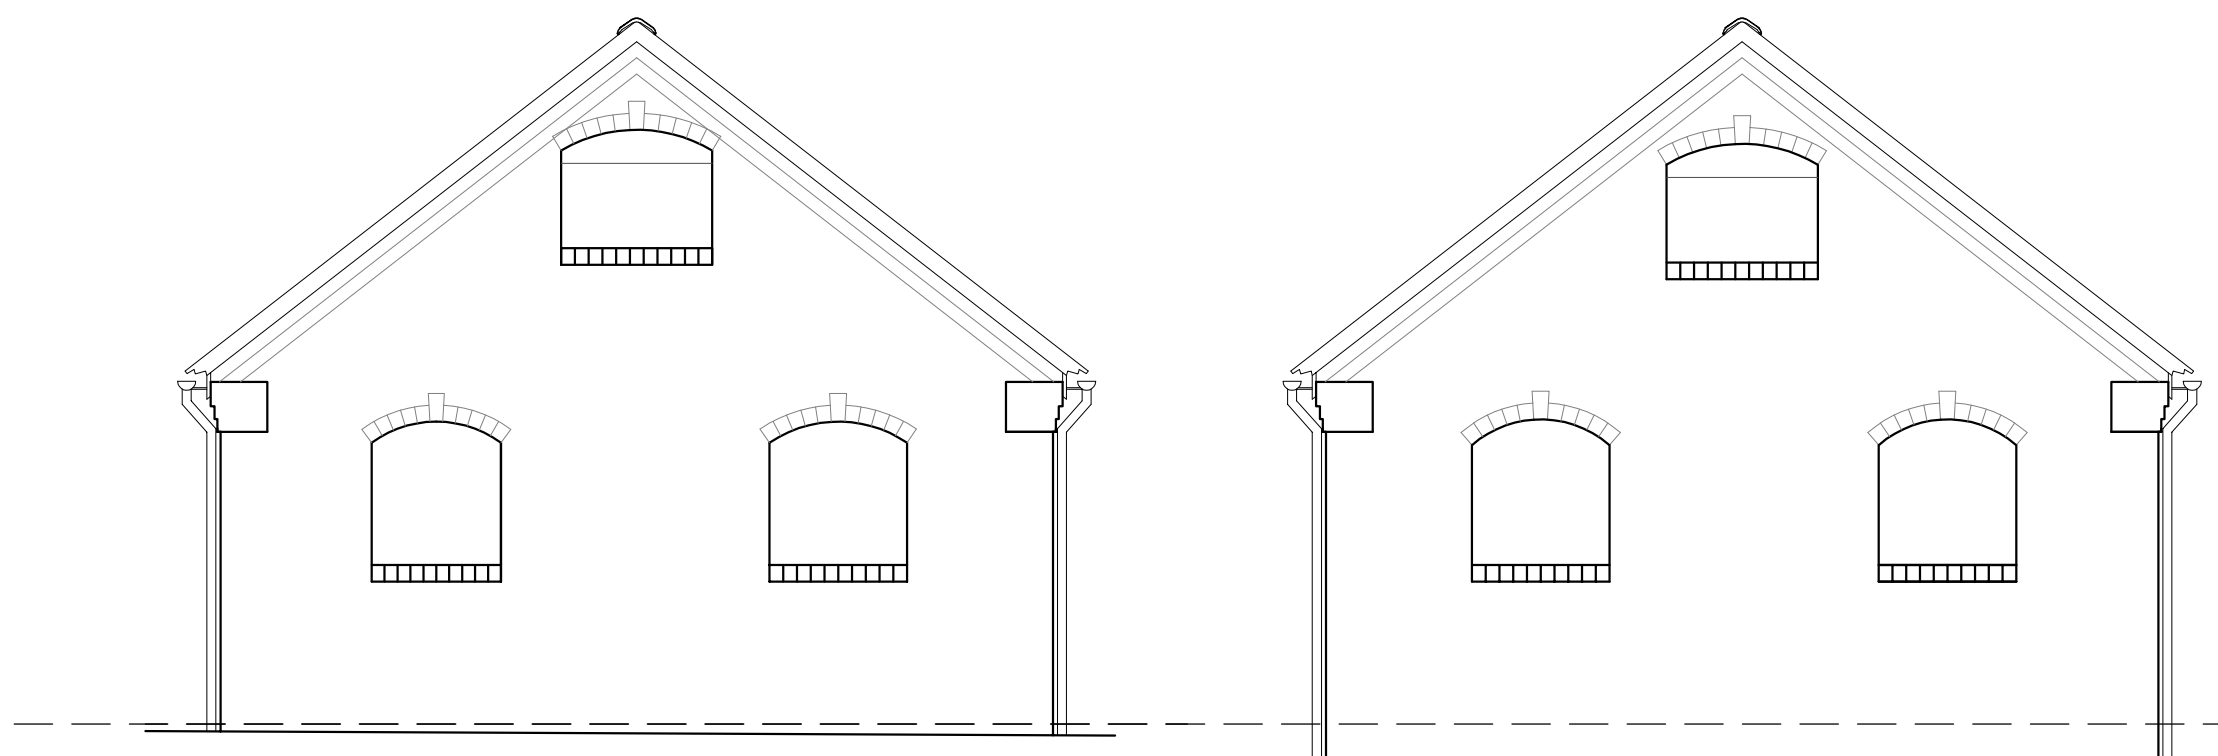


SIDE ELEVATION 1:50


SIDE ELEVATION 1:50

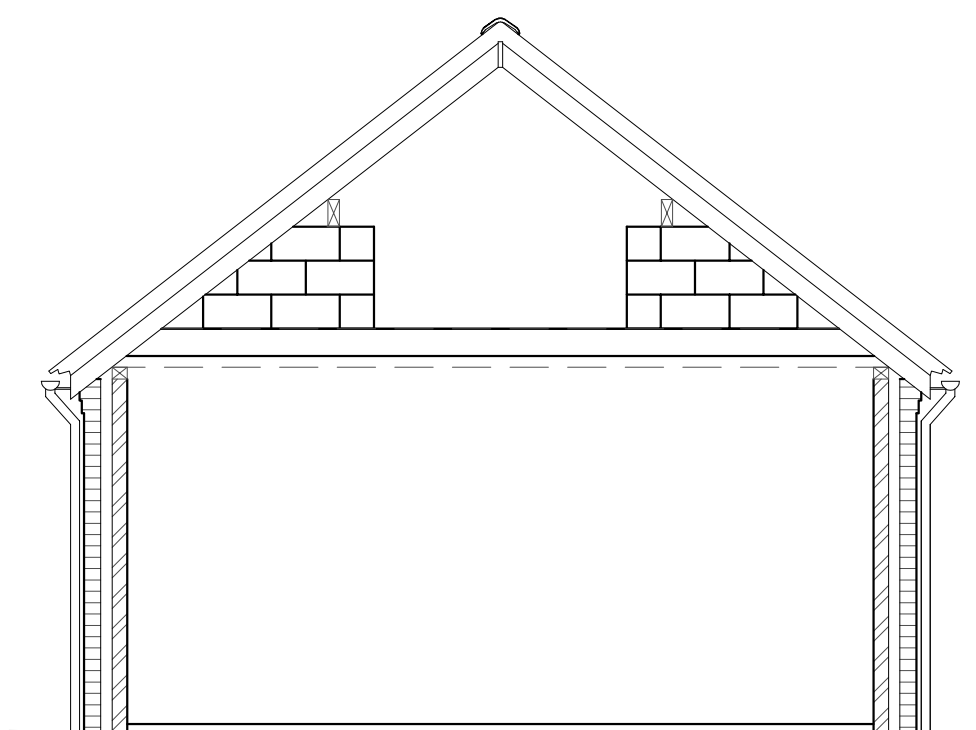

TYPICAL SECTION 1:50

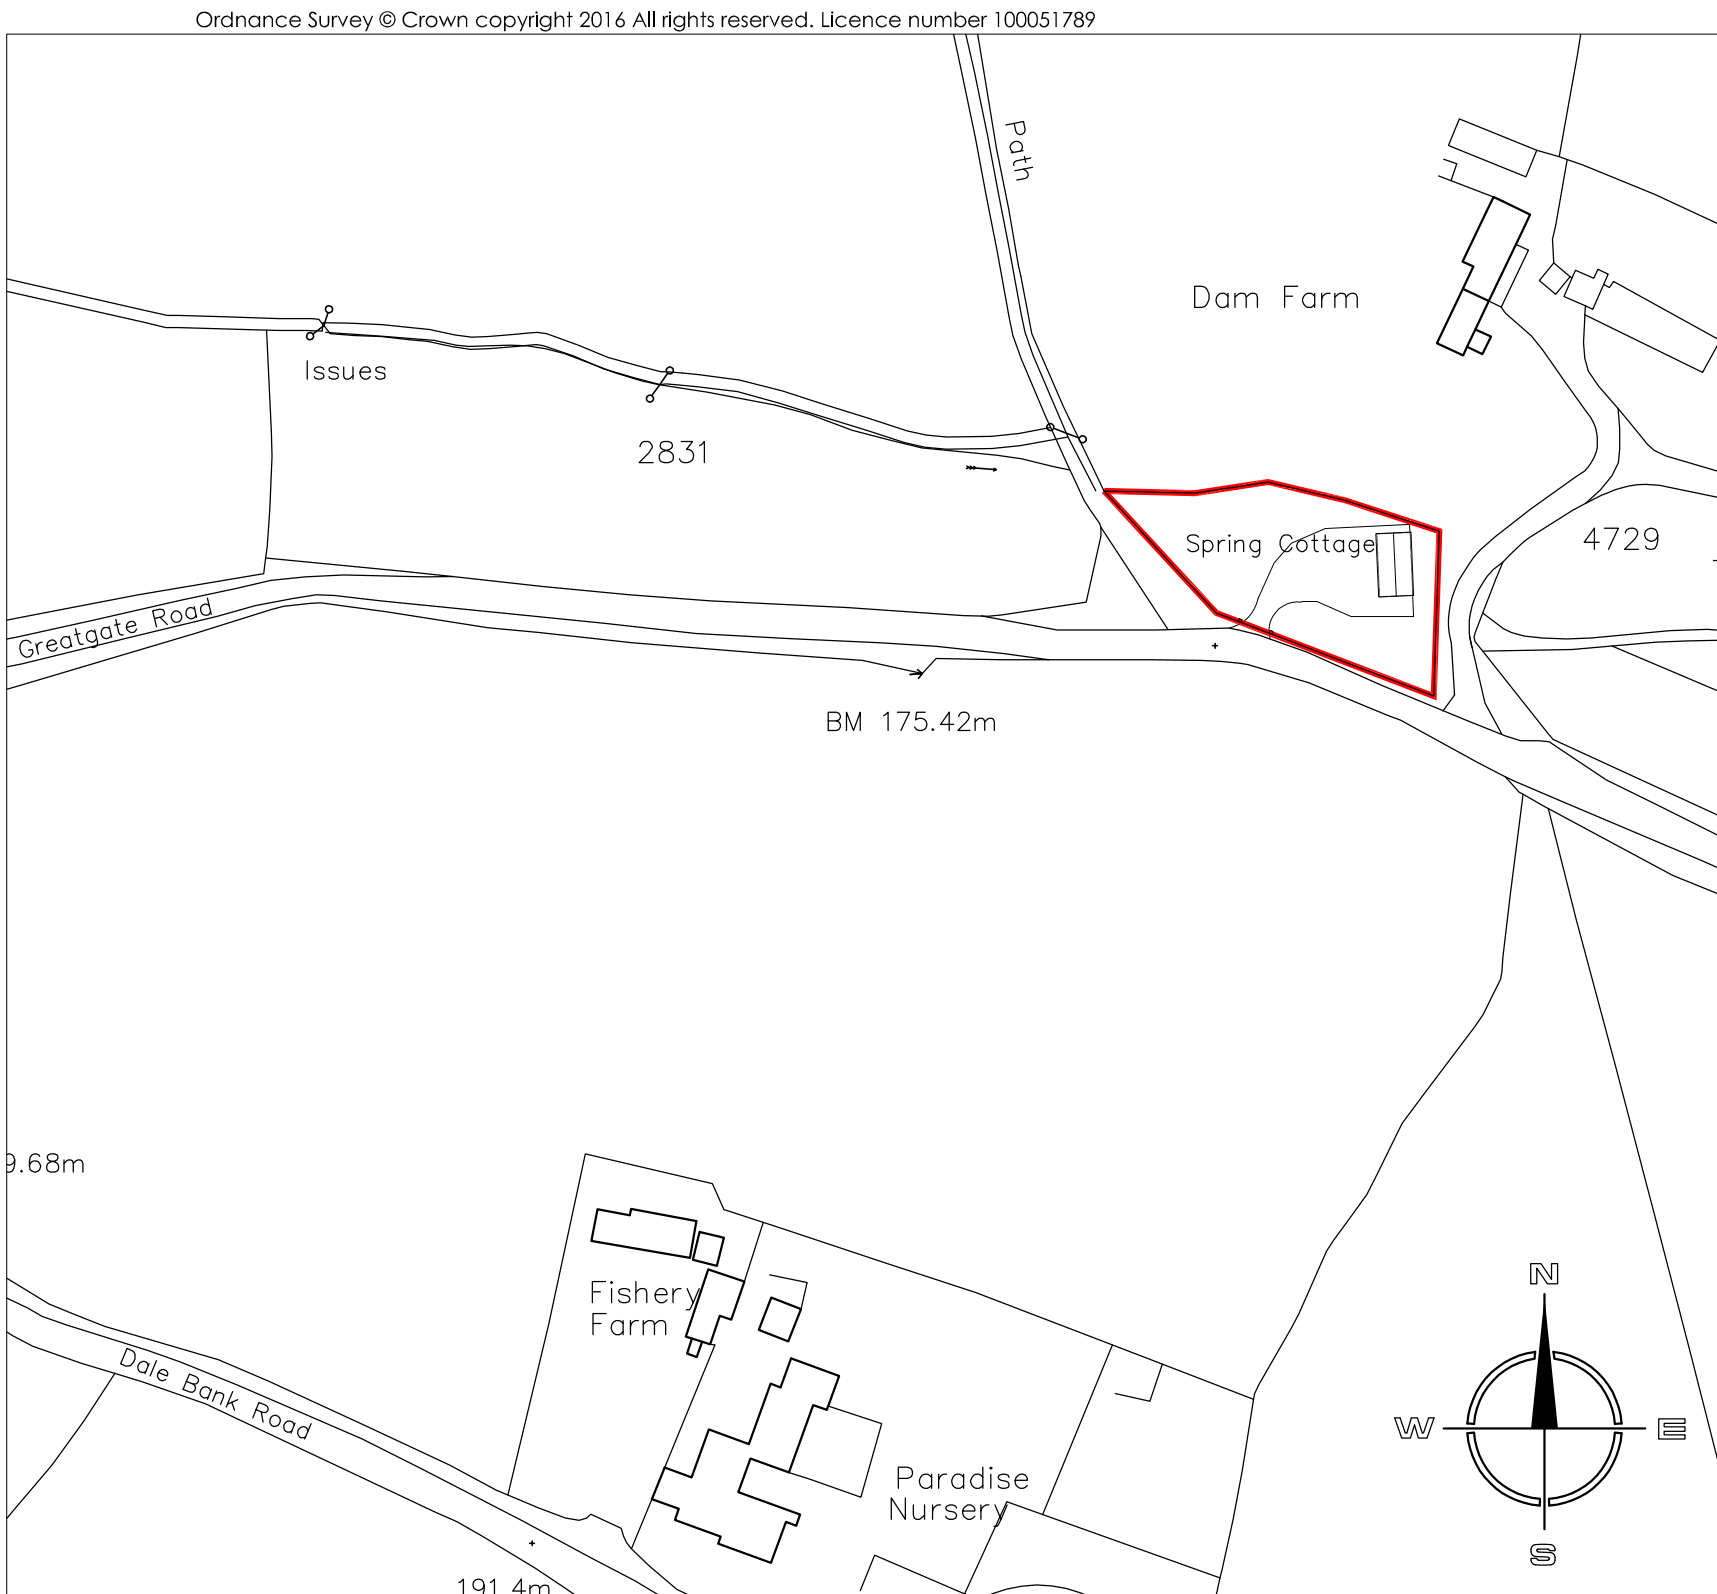

SITE LOCATION PLAN 1:1250

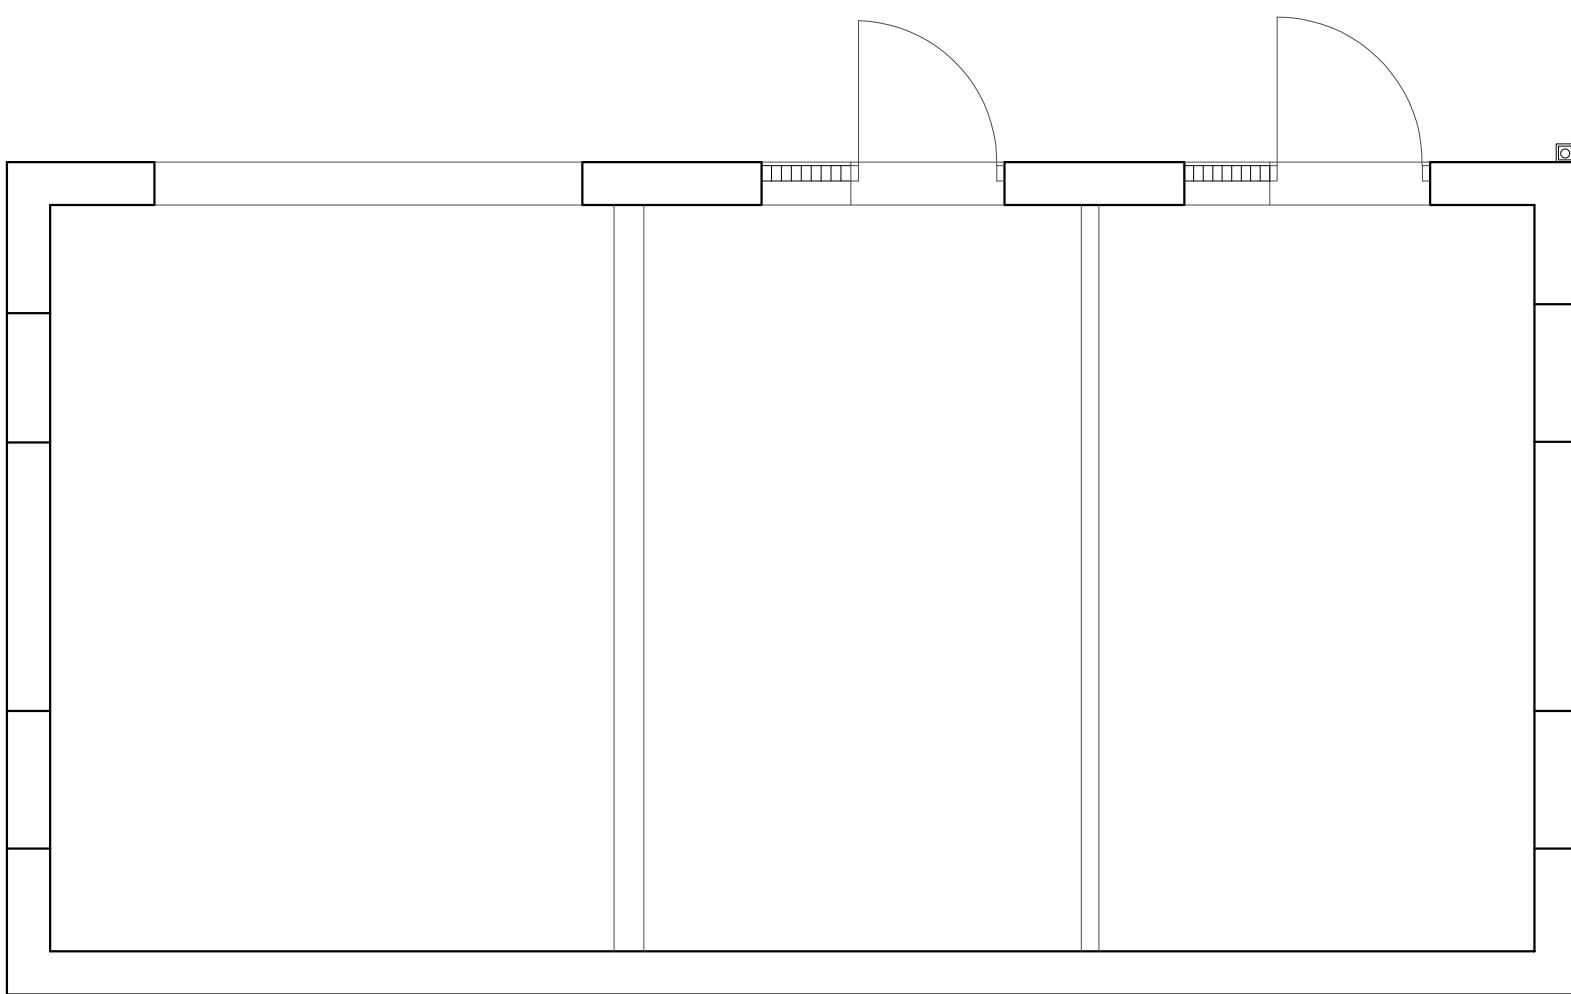

GROUND FLOOR PLAN 1:50

Hewitt&CarrArchitects

A: DaisyBank House | 17-19 Leek Road | Cheadle | ST10 1JE
T: 01538 756888
E: enquiries@hcarchitects.co.uk
W: www.hcarchitects.co.uk

Client
Mr Alistair Whiston

Project
Proposed conversion of existing stable
block into Dwelling

Title
Plans as Existing

Status
PLANNING

Date
MAY 2025

Scale @A1
AS STATED

Project No
01479 AL(0)01

Drawing No.

Drawn
MJC

Checked

Rev