



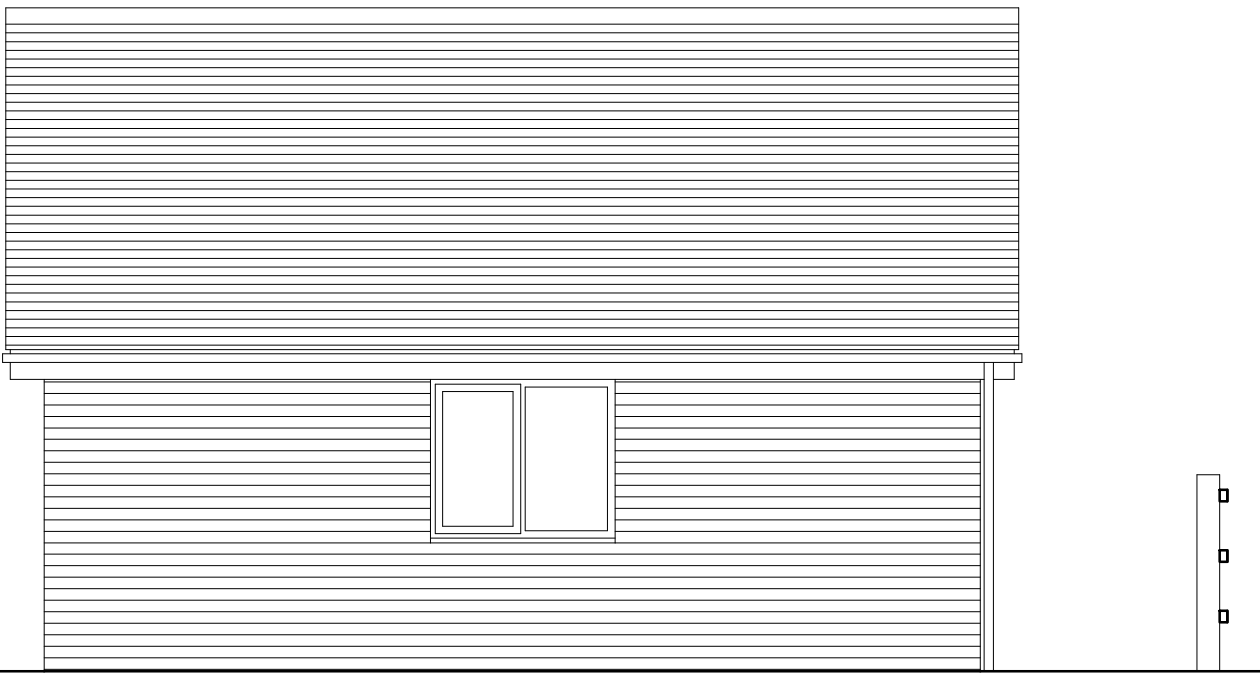

EAST ELEVATION - EXISTING GARAGE (1:50)

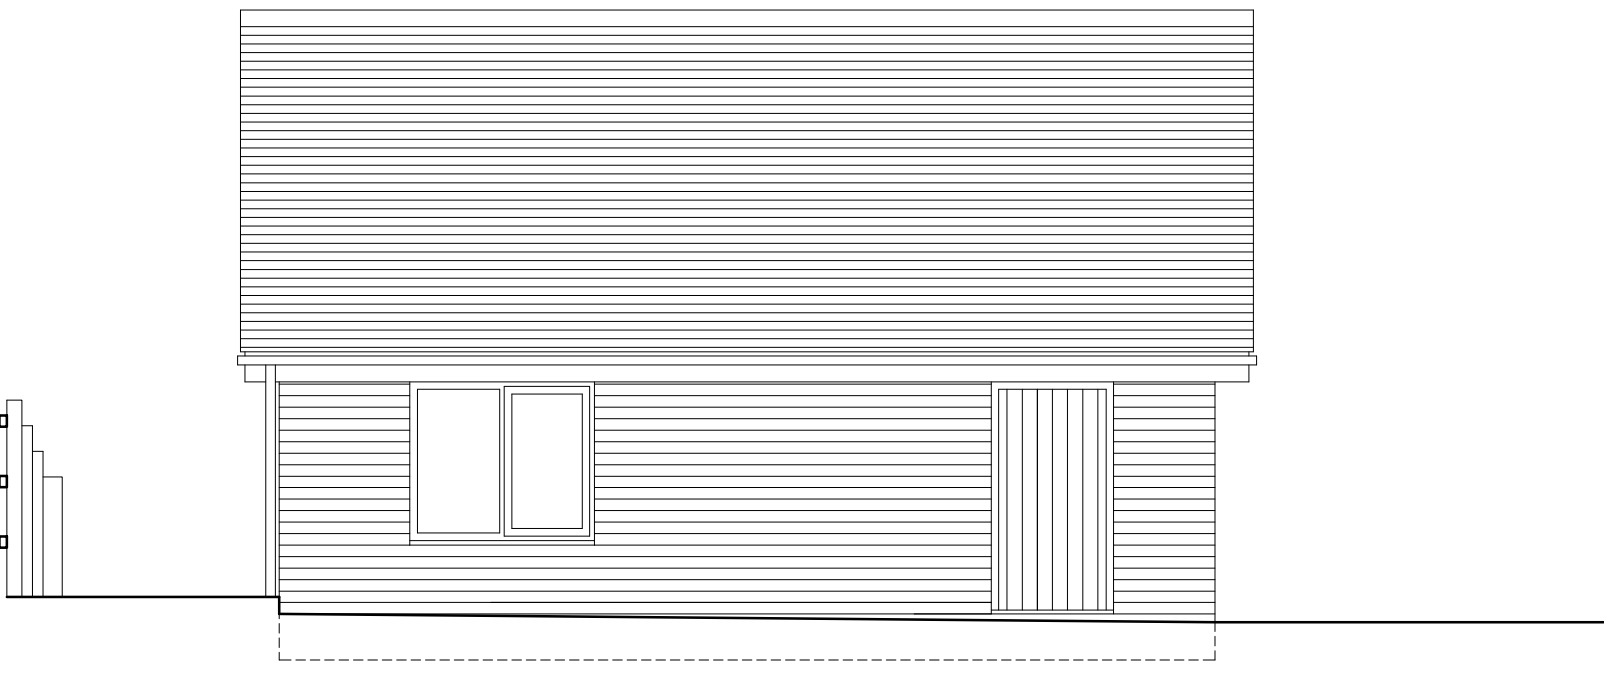

FLOOR PLAN - EXISTING GARAGE (1:50)



SITE PLAN - EXISTING (1:100)

PROJECT TEAM

CLIENT - MR. AND MRS. REED, FOXBANK COTTAGE, CHURCH HILL, ST10 3AL

ARCHITECT - DAVID BAILEY ARCHITECT LTD, 26 MOW LANE, GILLLOW HEATH, ST8 6QG
TEL 01782 516 355 EMAIL DAVIDBAILEYARCHITECT@BTINTERNET.COM

STRUCTURAL ENGINEER - _____

BUILDING CONTROL - _____

PRINCIPAL CONTRACTOR _____

REV.	DESCRIPTION	DATE	INT.

DRAWING NUMBER: 00852-001