


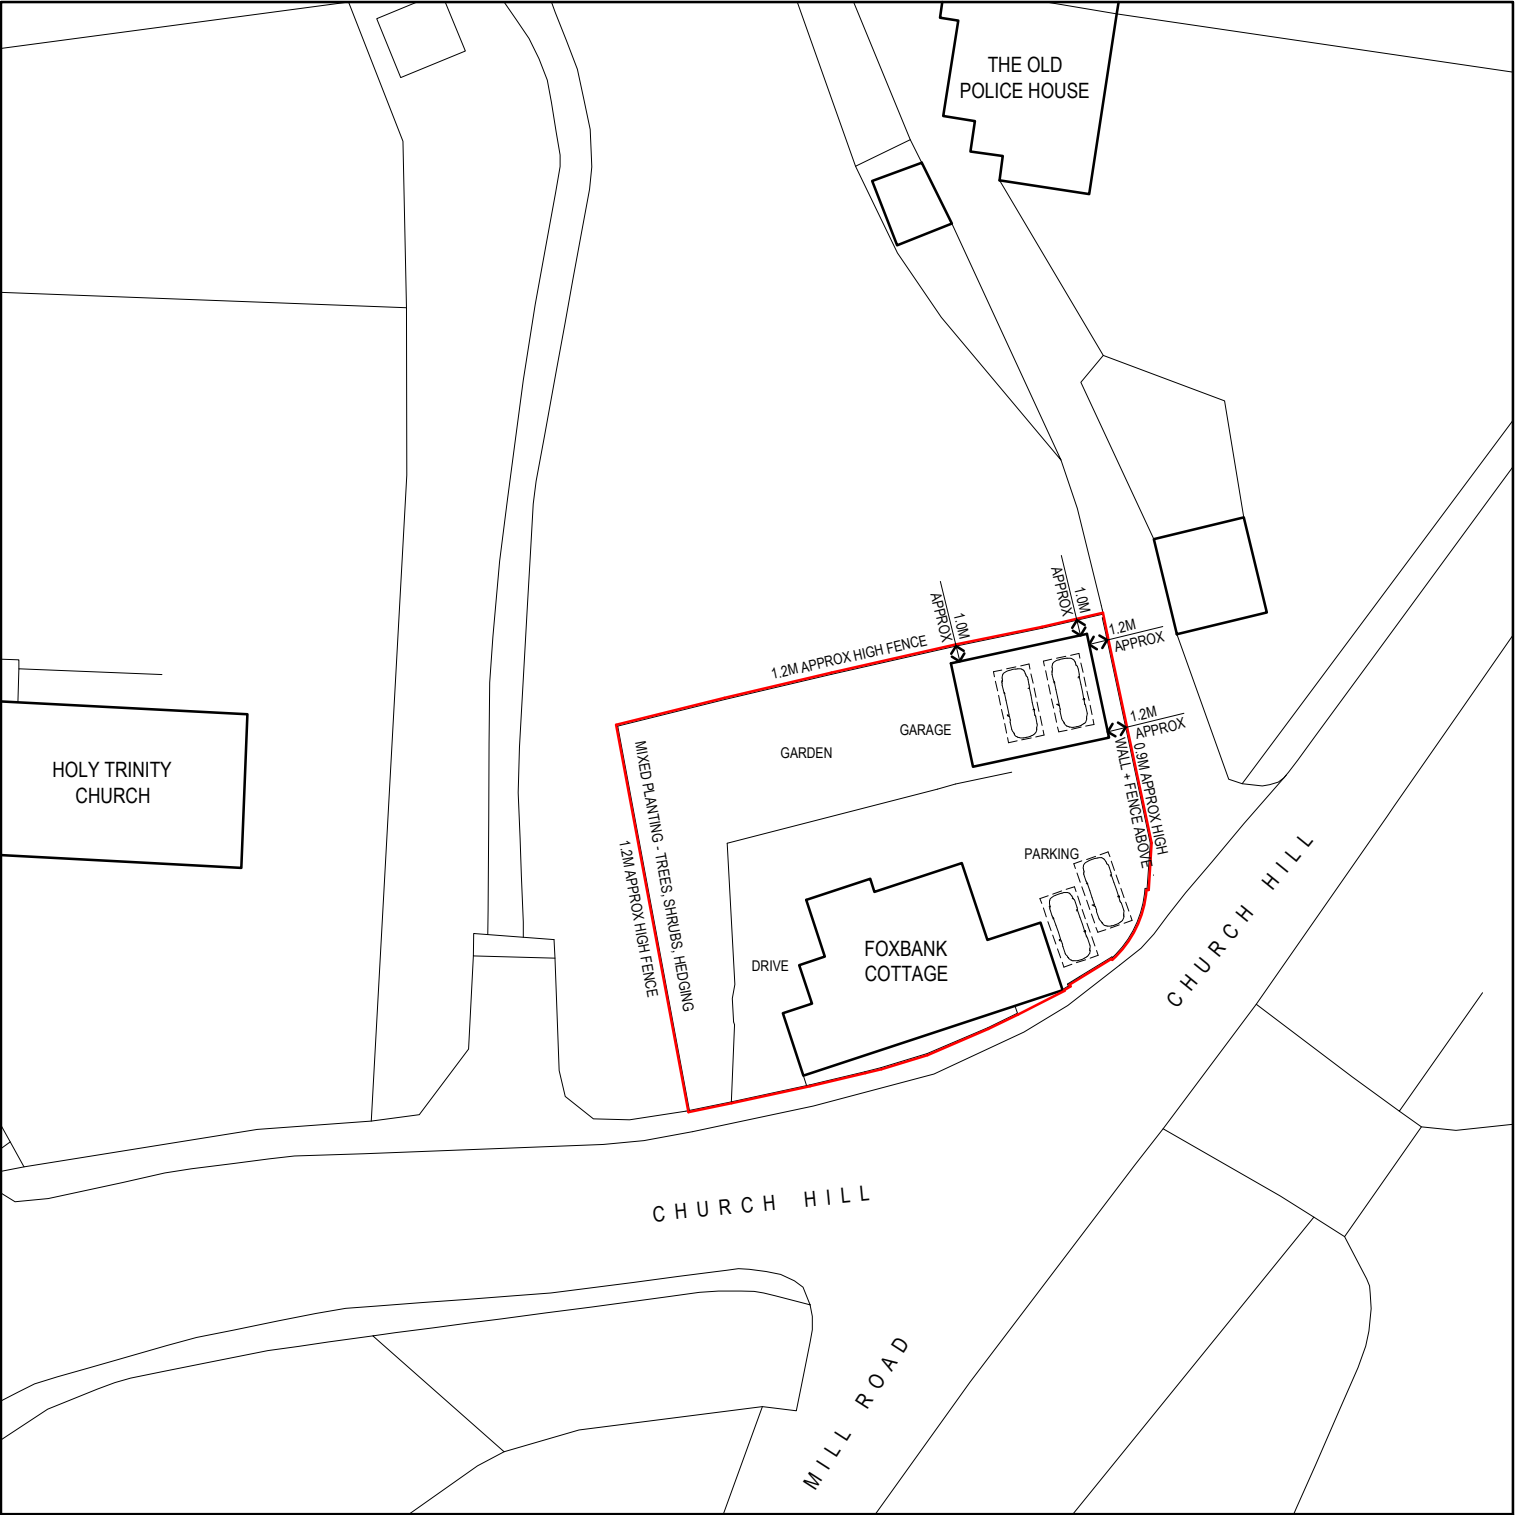

NOTES: BUILDER TO CHECK SETTING OUT DIMENSIONS WITH THE ARCHITECT PRIOR TO CONSTRUCTION AND NOT RELY ON SCALING OFF DRAWINGS.

This Plan includes the following Licensed Data: OS MasterMap Black and White
PDF Site Plan by Ordnance Survey National Geographic Database and
incorporating surveyed revision available at the date of production.
Reproduction in whole or in part is prohibited without the prior permission of
Ordnance Survey. The representation of a road, track, or path is no evidence of
a right of way. The representation of features as lines is no evidence of a
property boundary. © Crown copyright and database rights 2025. Ordnance
Survey 0100031673



REV.	DESCRIPTION	DATE	INT.
------	-------------	------	------

DAVID BAILEY ARCHITECT LIMITED Gillow Fold Farm, 26 Mow Lane, Gillow Heath, Biddulph, Staffordshire, ST8 6QQ Tel: 01782 516355 E-mail: davidbailey.architect@btinternet.com	SCALE: 1:500 @A4	TITLE: SITE PLAN / BLOCK PLAN - PROPOSED	
	DATE: NOV 2025	JOB NUMBER: 00852	
PROJECT: FOXBANK COTTAGE, CHURCH HILL, OAKAMoor, STAFFORDSHIRE, ST10 3AL - DETACHED GARAGE	DRAWN BY: DB	DRAWING NUMBER: 00852-005	