



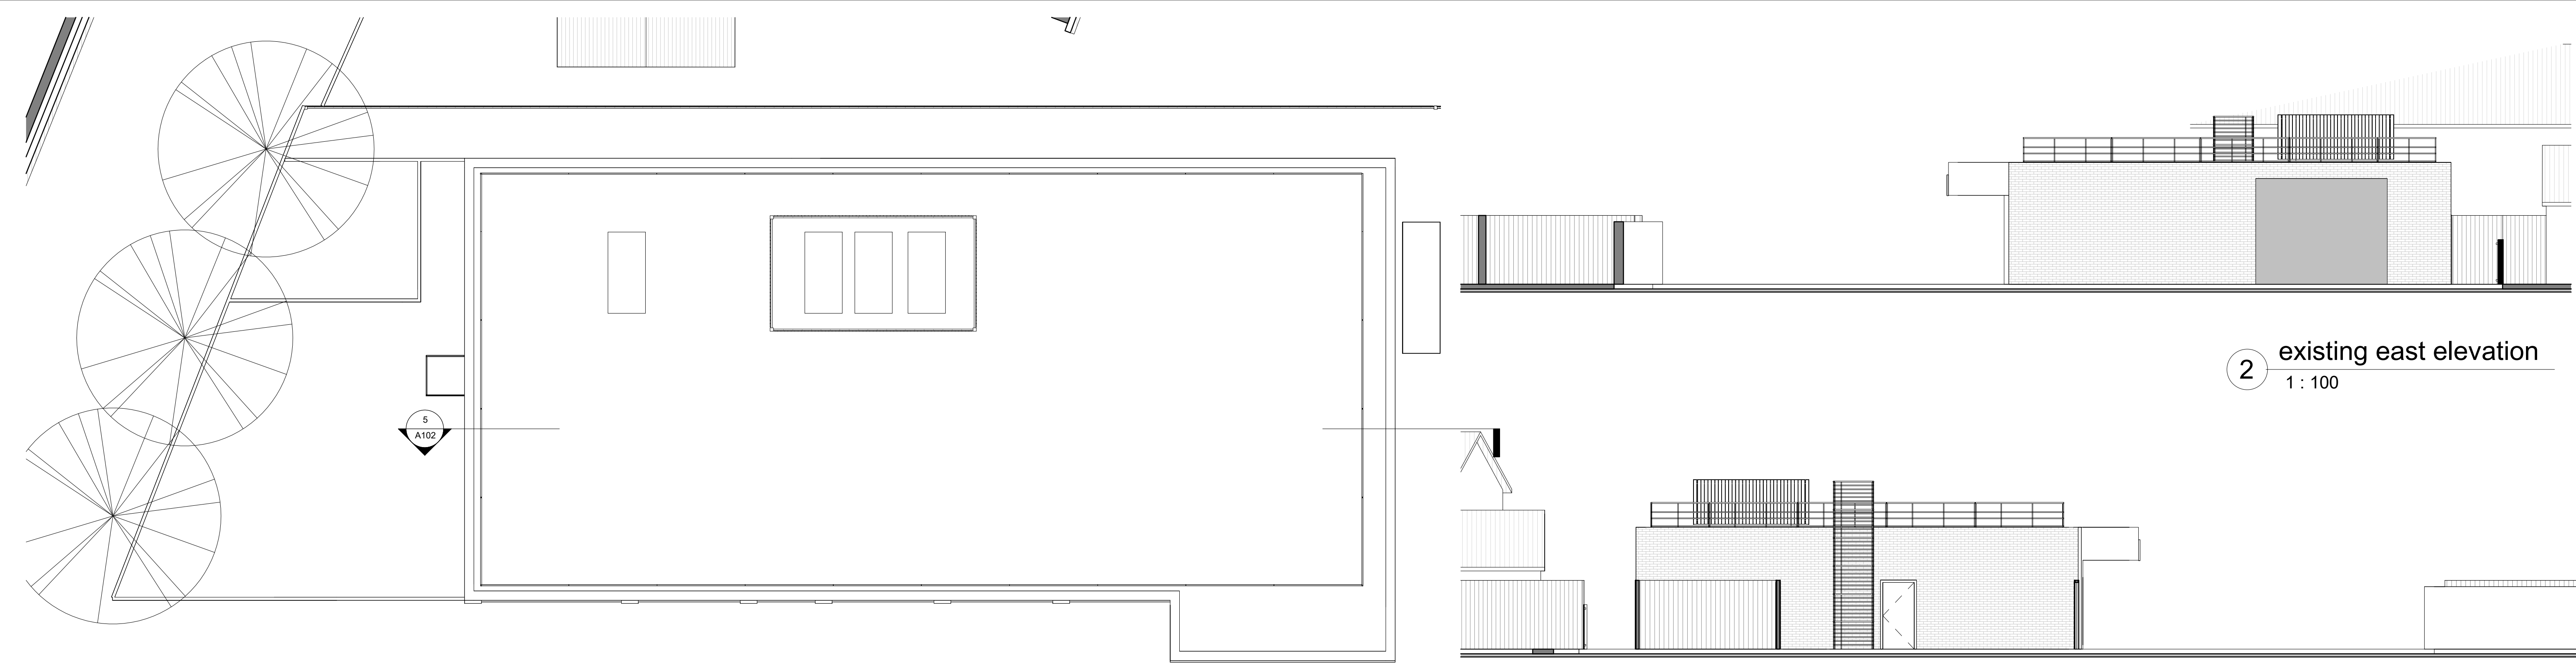


P1 EXISTING ROOF PLAN
1 : 100

2 existing east elevation
1 : 100


4 existing west elevation
1 : 100

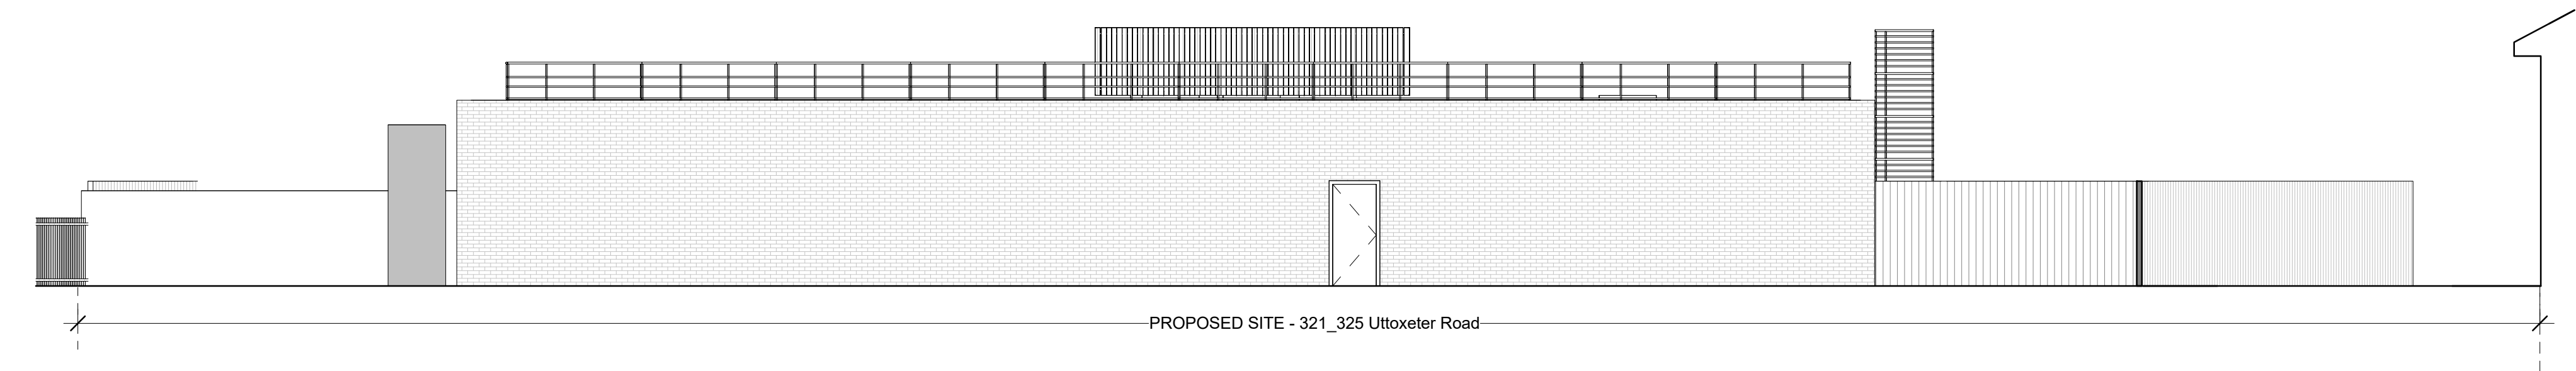


1 existing rear elevation
1 : 100

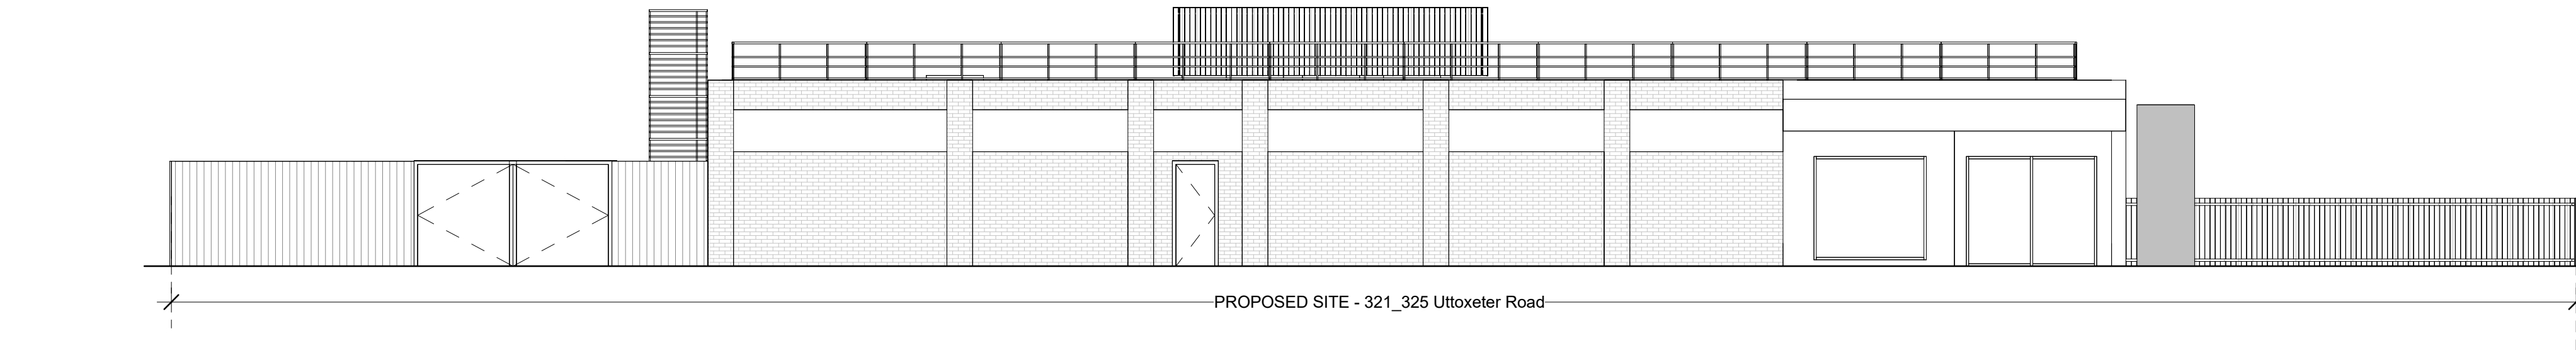


3 existing front elvation
1 : 100

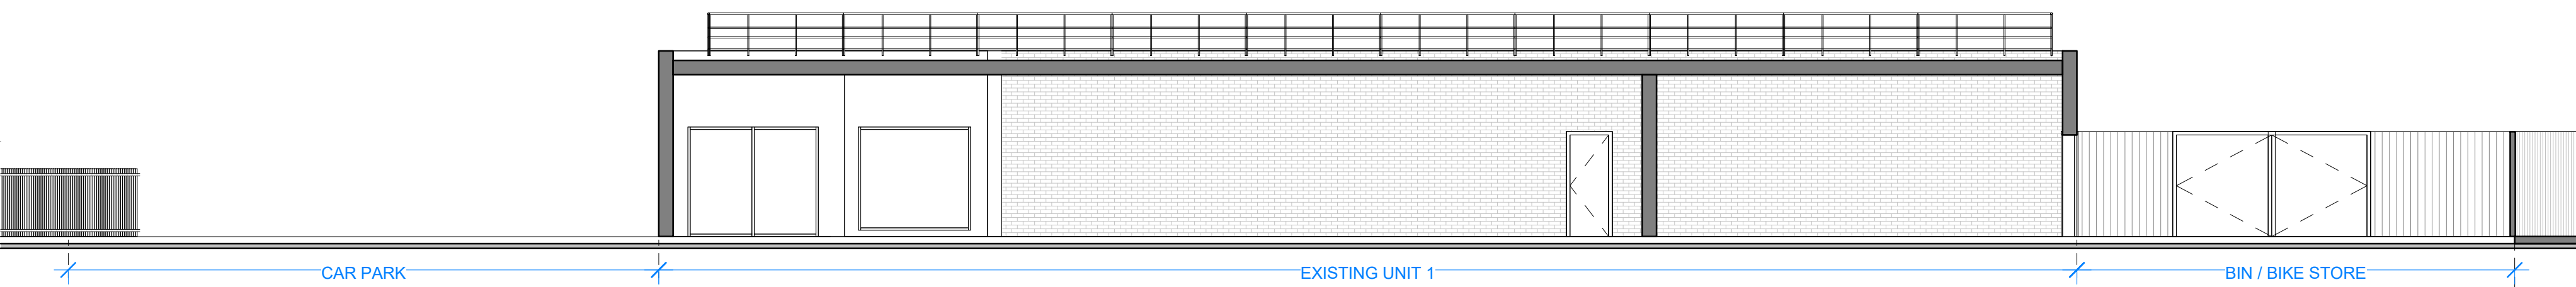

5 EXISTING SECTION
1 : 100

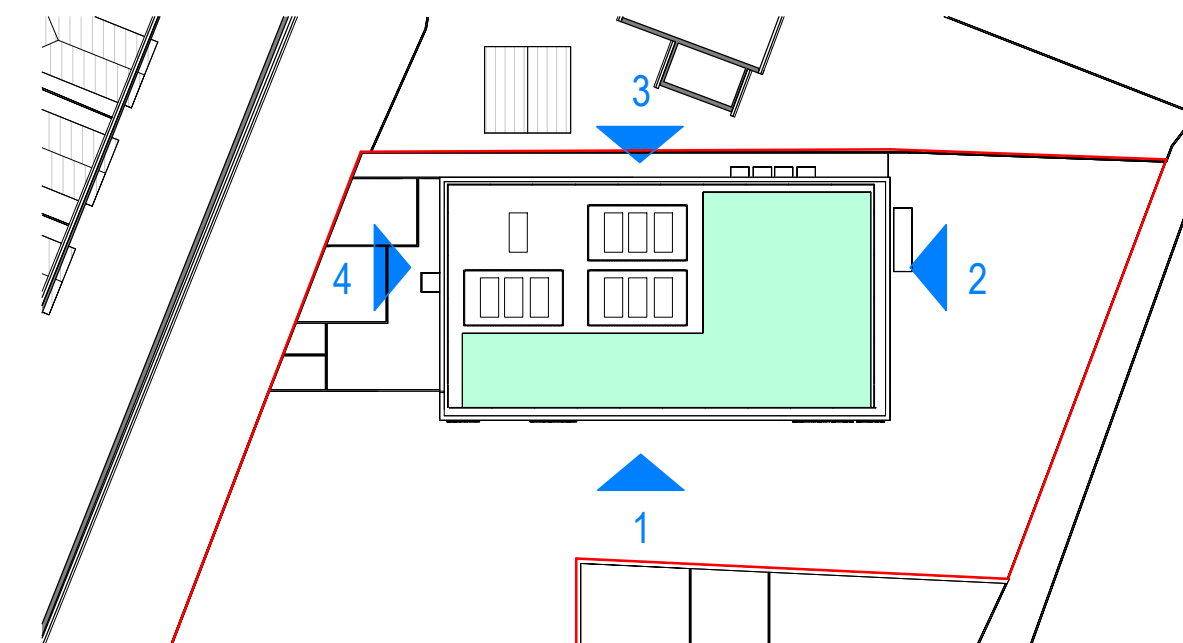

6 KEY PLAN_1
1 : 500

 

J79 STUDIO
T: +44 (0)7742 071 052
W: info@j79studio.co.uk
Unit 312
Wey House
15 Church Street
Weybridge
KT13 8NA

PLANNING ISSUE P1

FOR CLIENT
CONFIRM ALL DESIGN WITH CLIENT ON SITE
BUILDING CONTROL APPROVAL TBC
ALL DIMENSION TO BE CHECKED ON SITE

This drawing is the property of J79 Studio. Copyright is reserved & this drawing is issued on the condition that it is not copied, reproduced, retained or disclosed to any unauthorised person, either wholly or in part, without our consent. Do not scale from this drawing, check all dimensions on site. Any errors please notify architect in the first instance.

Rev	Date	Note
P1	01-12-2025	PLANNING ISSUE 1

PROJECT	Project Name	
DRAWING TITLE	EXISTING GA PLAN_ELEVATION	
STATUS	PROPOSED REAR EXTENSION	
DRAWN BY	Author	Checker

PROJECT NO.	DATE	SCALE
2001	DEC 2025	1:100 @ A1
DRAWING NO.	REVISION	
	A102	P1