




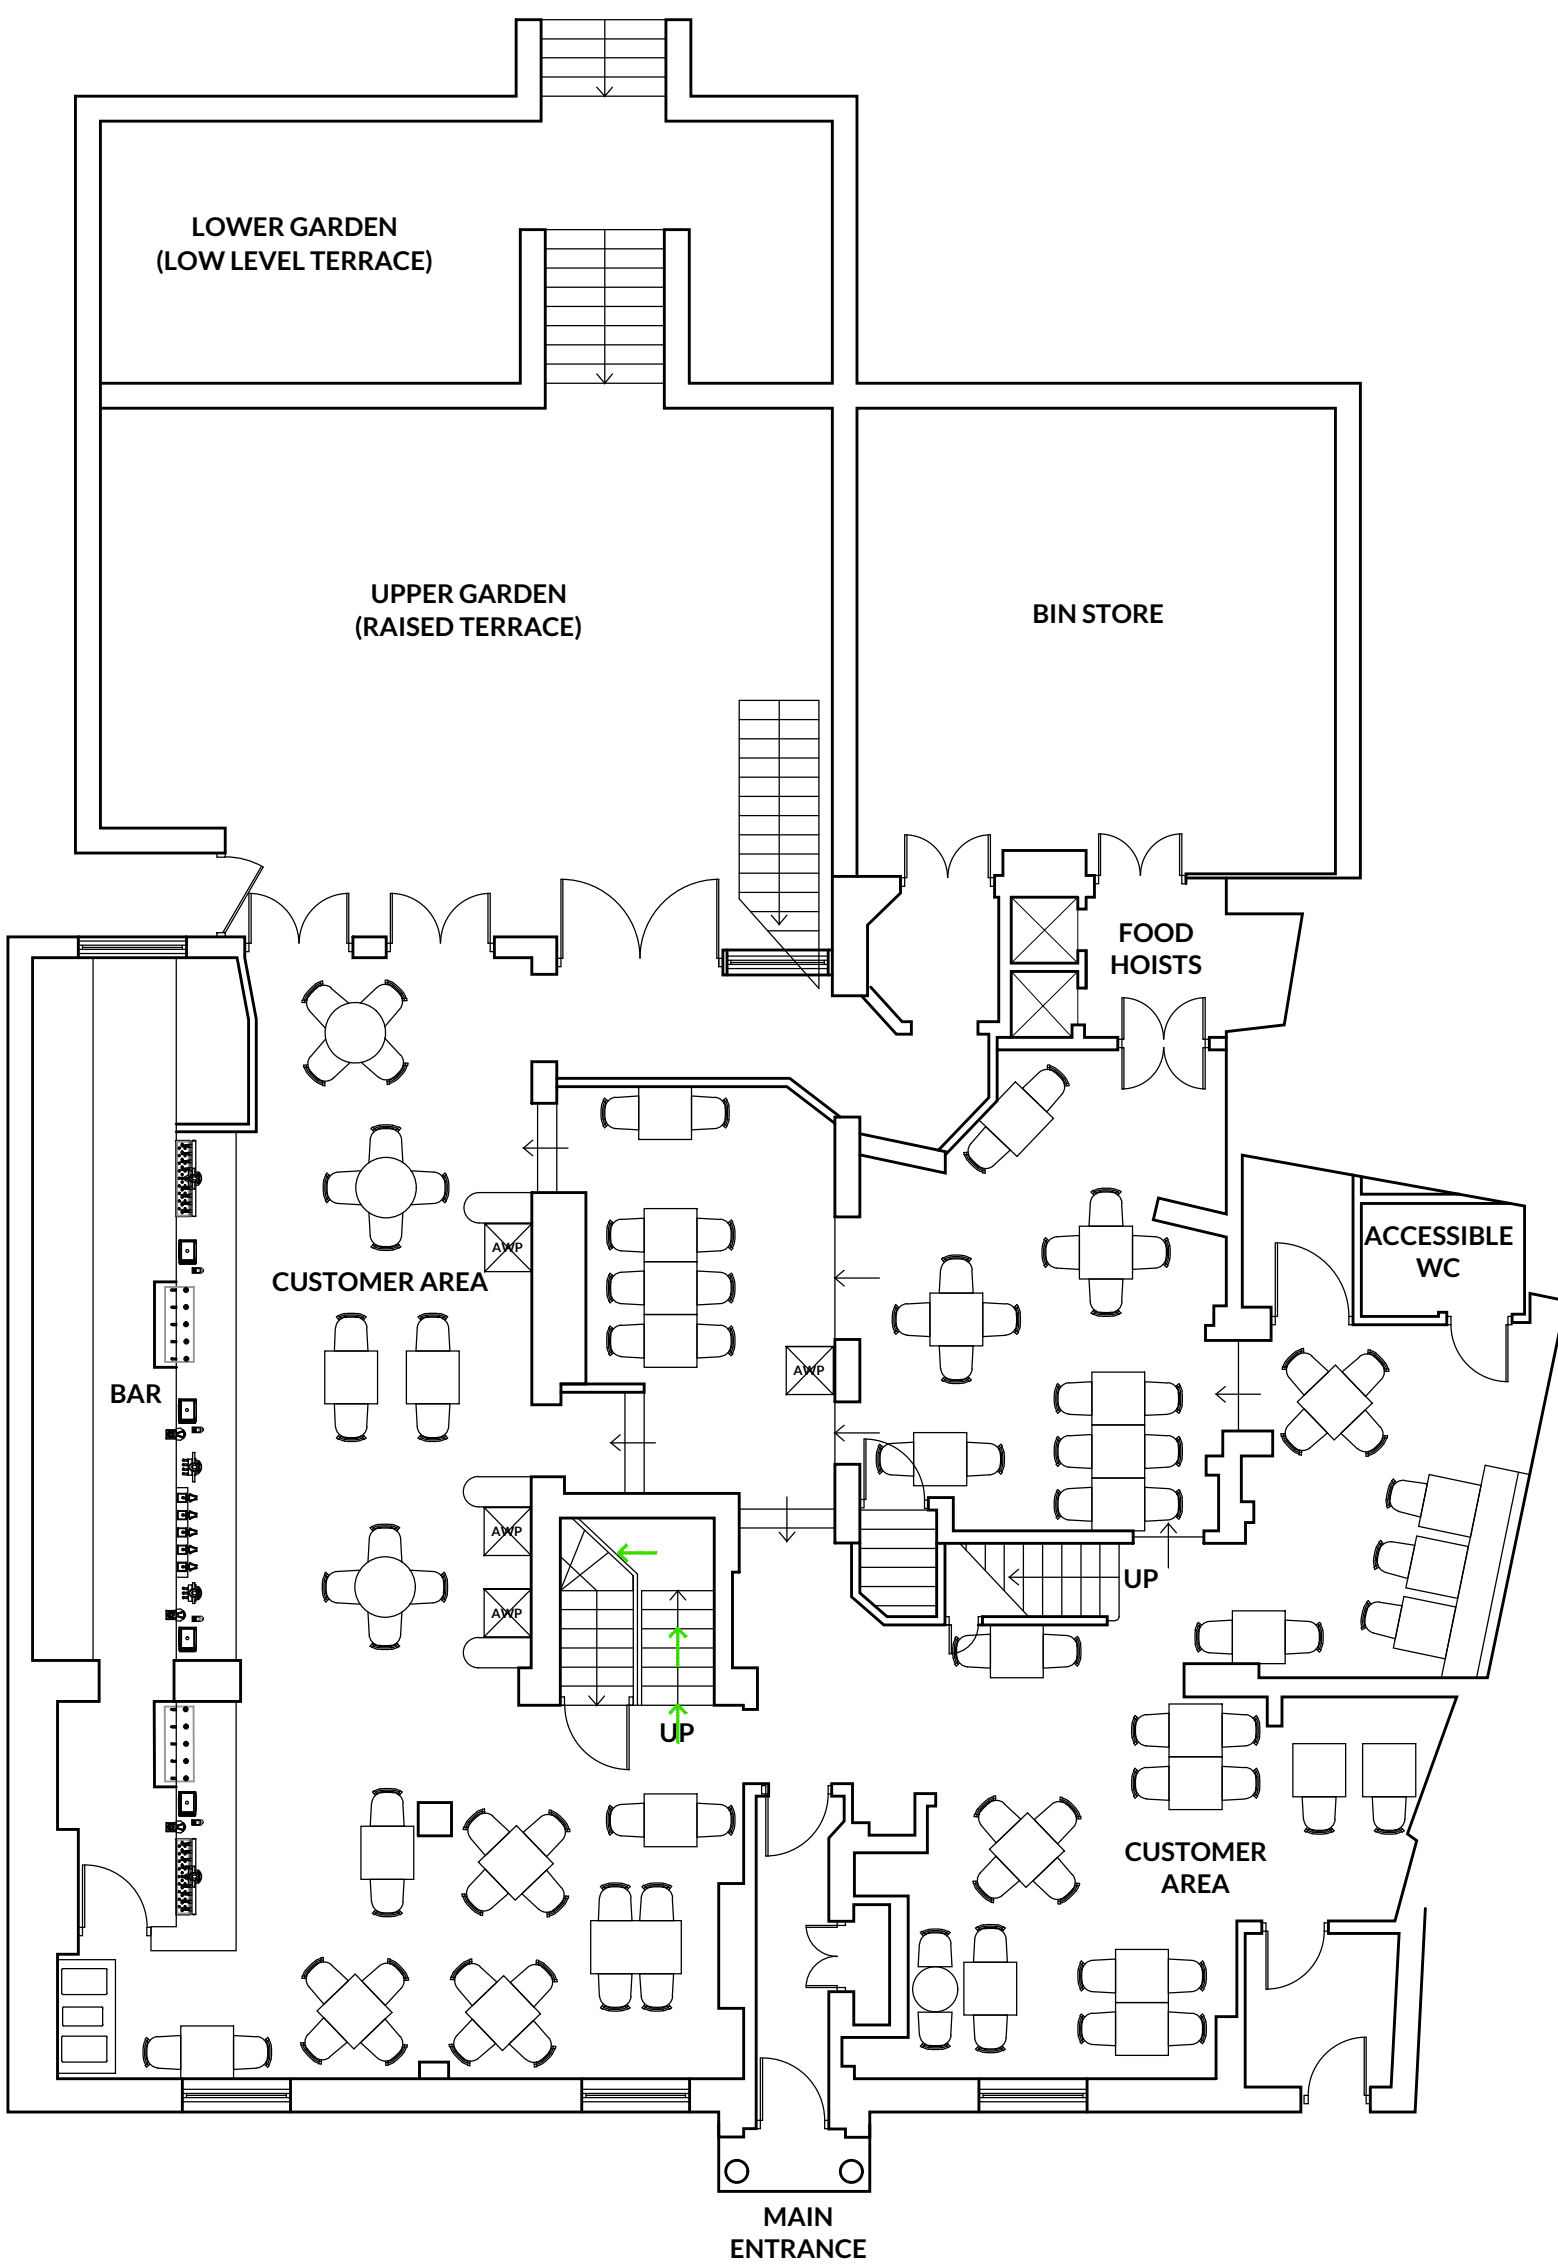


1
100
GROUND FLOOR: EXISTING FLOOR PLAN
SCALE 1:100

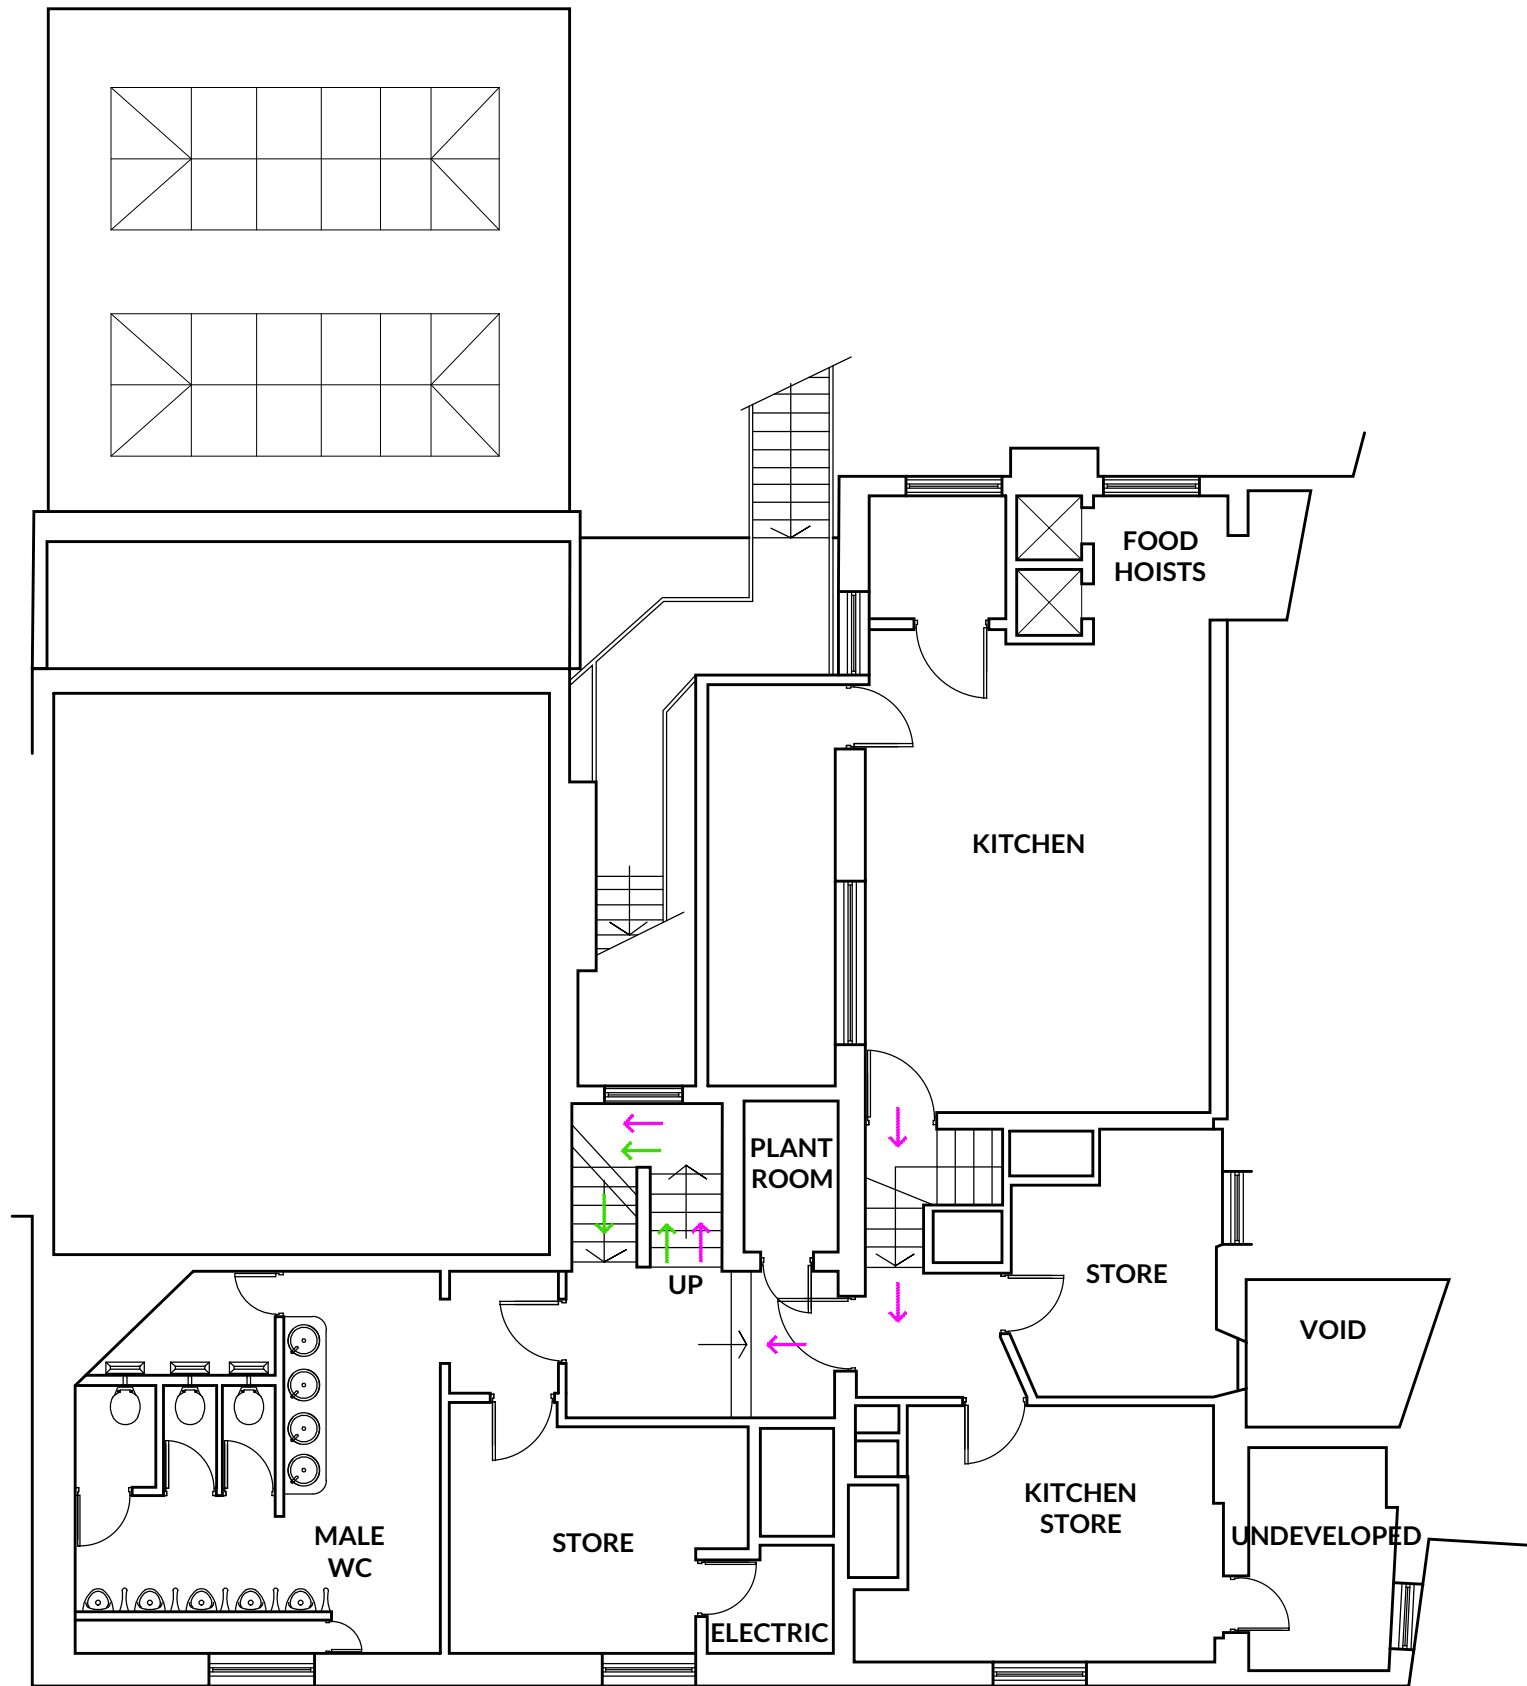


2
100
FIRST FLOOR: EXISTING FLOOR PLAN
SCALE 1:100

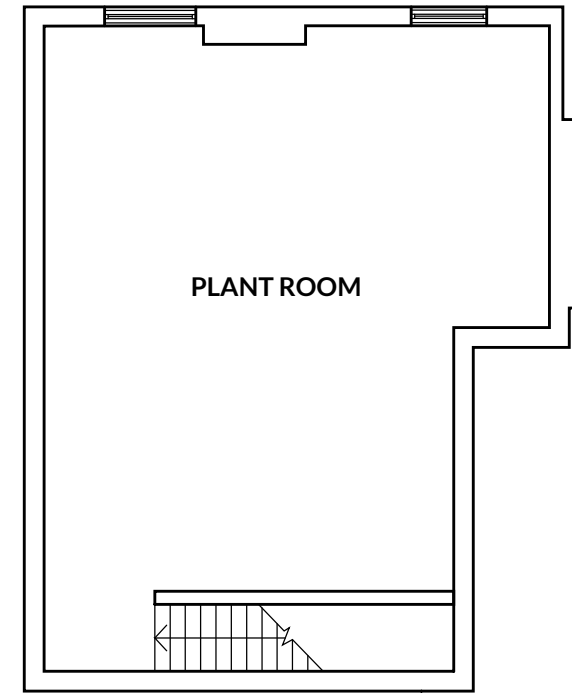

4
100
THIRD FLOOR: EXISTING FLOOR PLAN
SCALE 1:100

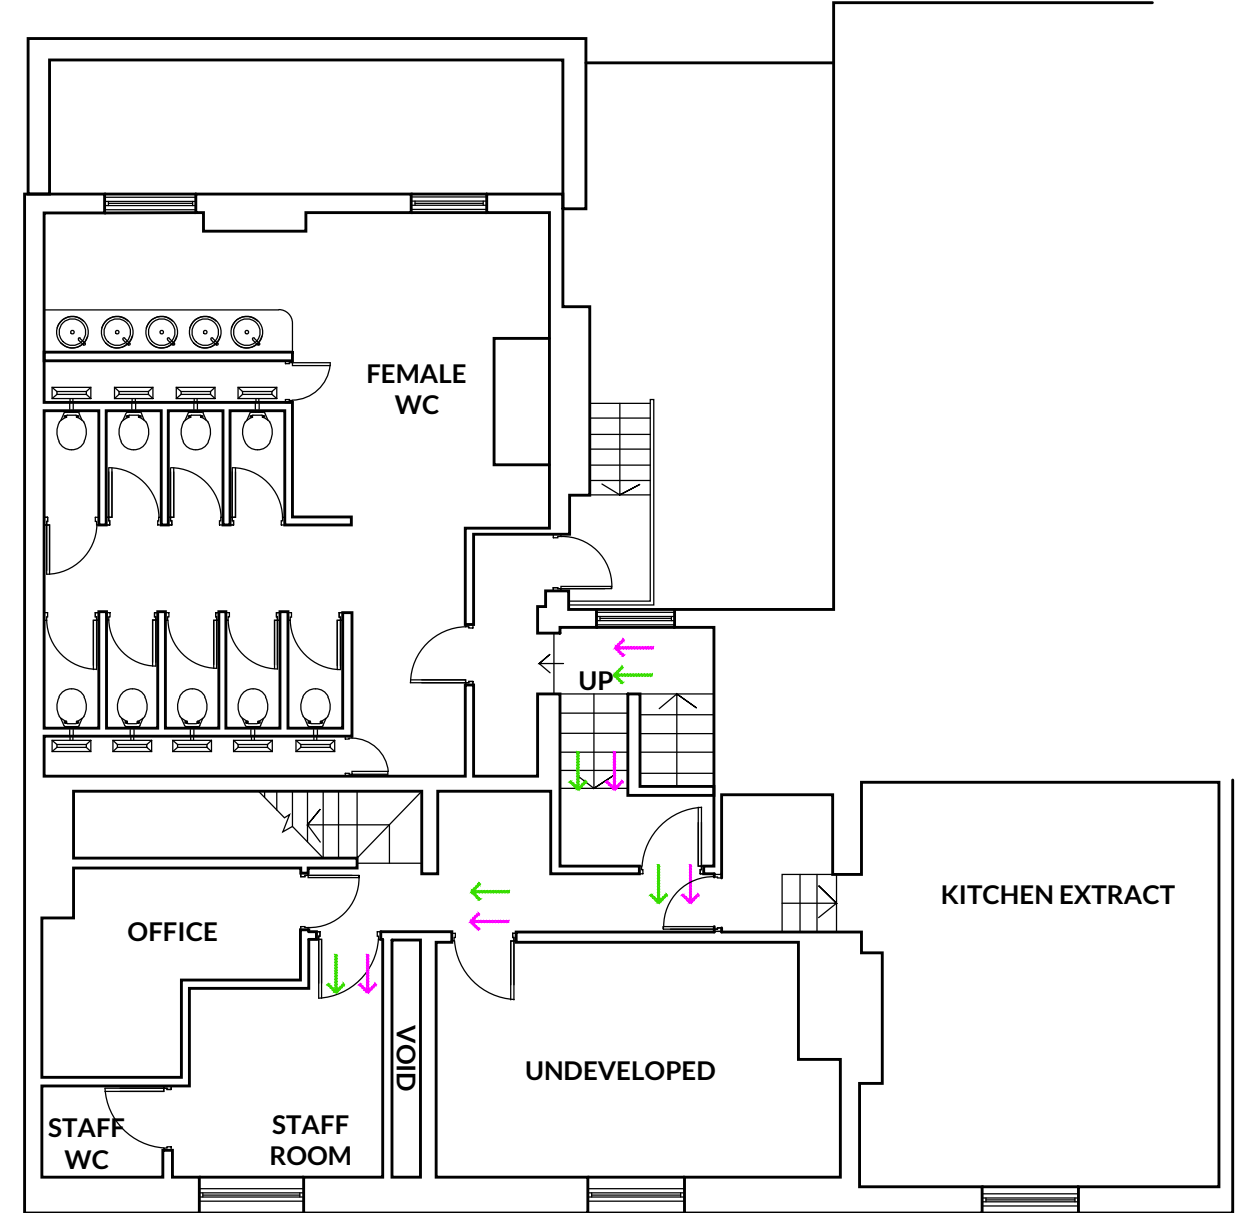

3
100
SECOND FLOOR: EXISTING FLOOR PLAN
SCALE 1:100

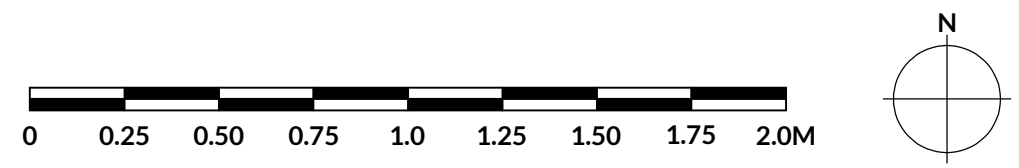

STAFF ROOM EXISTING AREAS		
OVERALL AREA - 99 SQ.FT / 9.2 SQ.M STAFF ROOM - 78.6 SQ.FT / 7.3 SQ.M STAFF WC - 20.4 SQ.FT / 1.9 SQ.M		
ROUTE KEY:		
	ROUTE FROM KITCHEN	
	ROUTE FROM CUSTOMER AREA	

JOB NO		DWG NO	REV	
3070		100	B	
REVISION		DATE	DWN	CHK
A	THIRD FLOOR ADDED TO PLAN.	24.11.25	CC	XX
B	DO NOT SCALE NOTE REMOVED.	08.12.25	HS	CC
This drawing is the property of DVA Ventures Limited. Copyright and design rights are reserved by them and the drawing is issued on the condition that it is not copied either wholly or in part without the written consent of DVA Ventures Limited.				

D|V

RIBA

Architects

Interiors | Design | Delivery

Hallcourt House, 8 Hallcourt Crescent,
Cannock, Staffordshire WS11 0AB
Telephone: 01543 547 877
Email: studio@dva-architects.co.uk

CLIENT		
wetherspoon		
PROJECT		
THE WHEATSHEAF CHEADLE (PN 6226)		
DRAWING TITLE		
EXISTING FLOOR PLANS		
SCALE		
1:100 @ A1		
DATE	DRAWN BY	CHECKED BY
22.01.25	HS	GW
STATUS		
PRELIMINARY		
JOB NO	DWG NO	REV
3070	100	B