
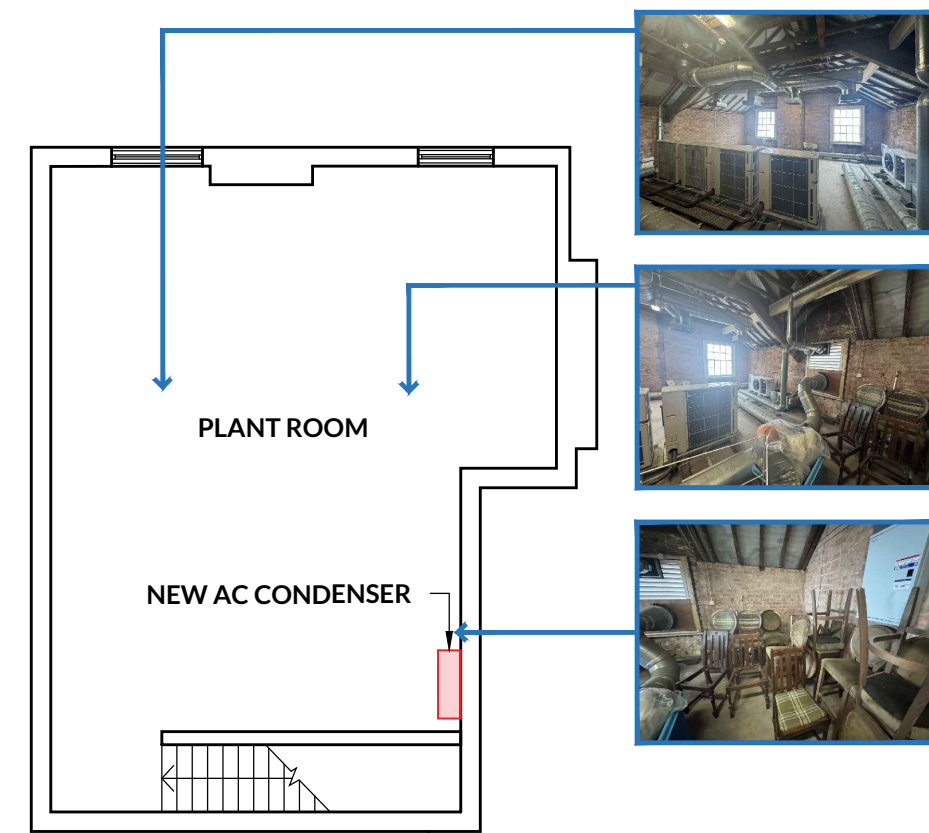
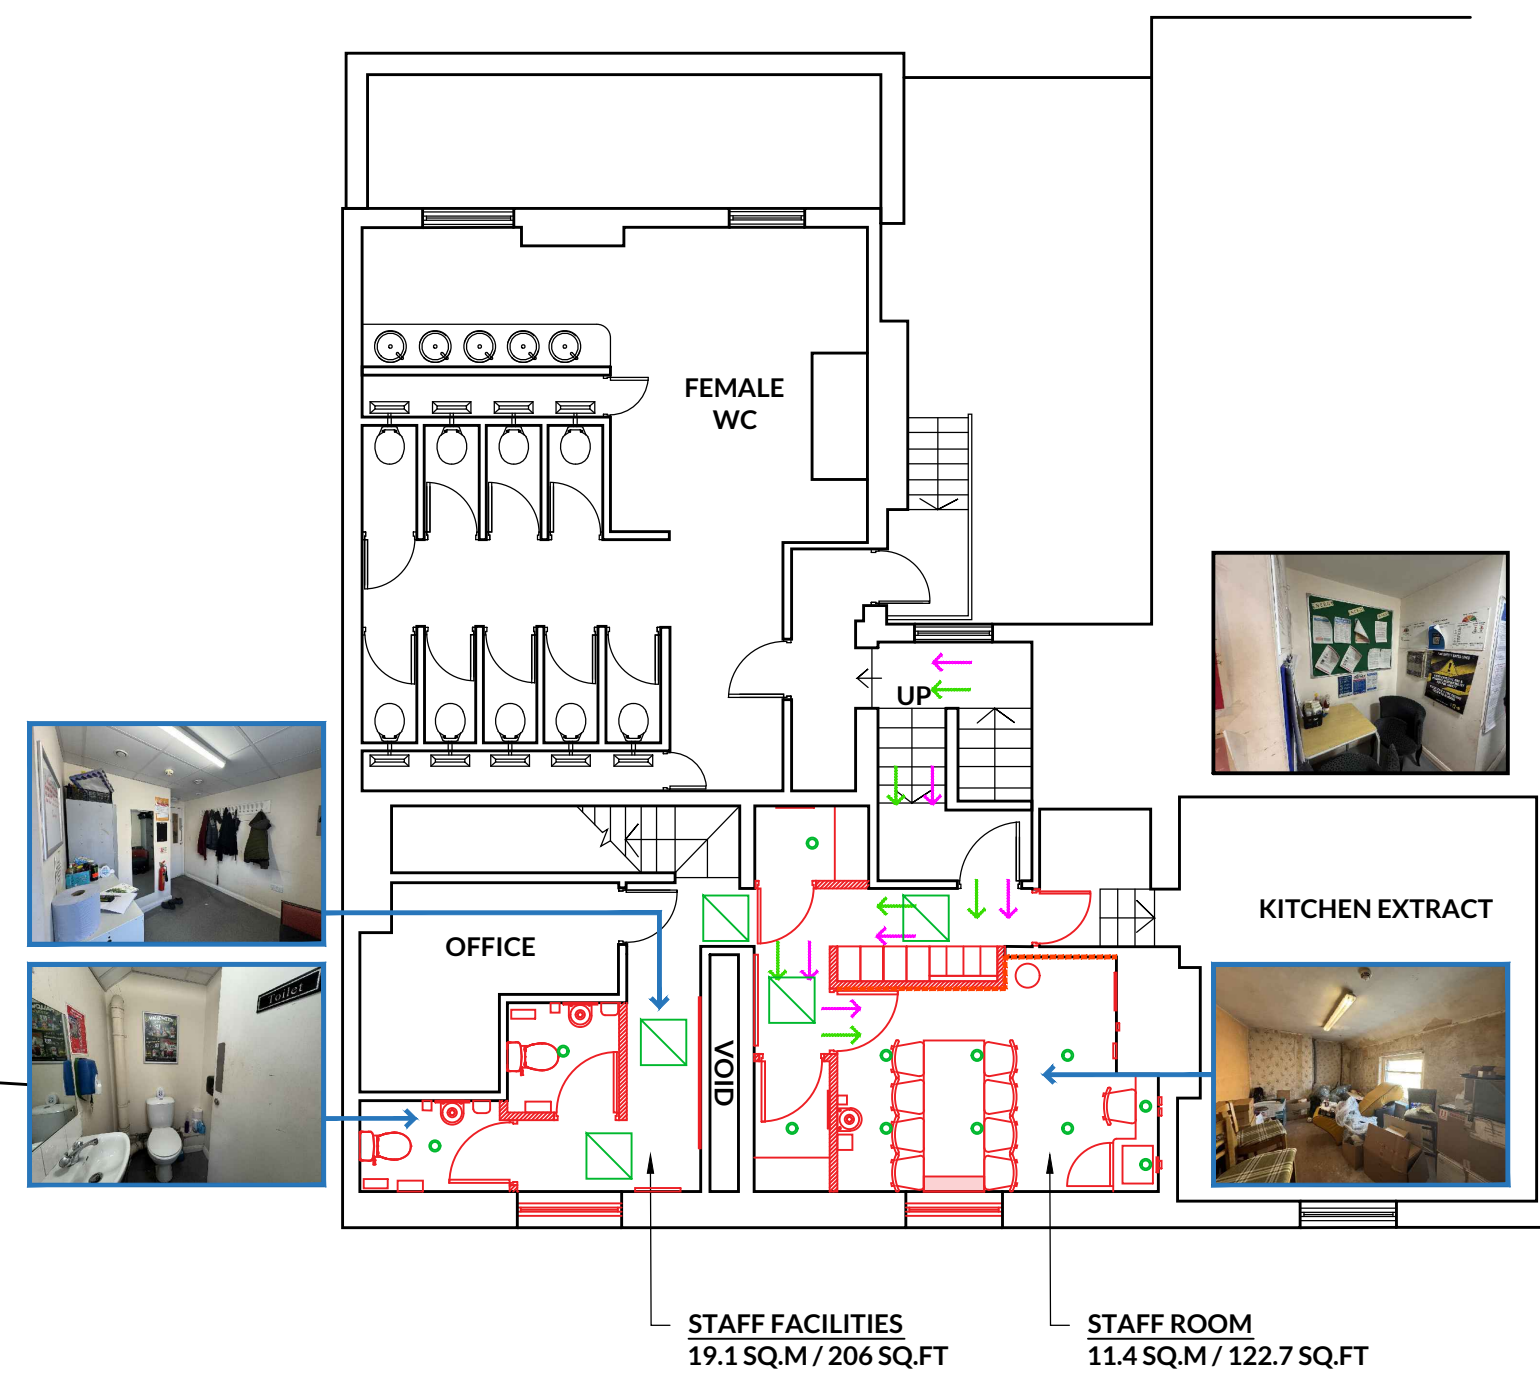
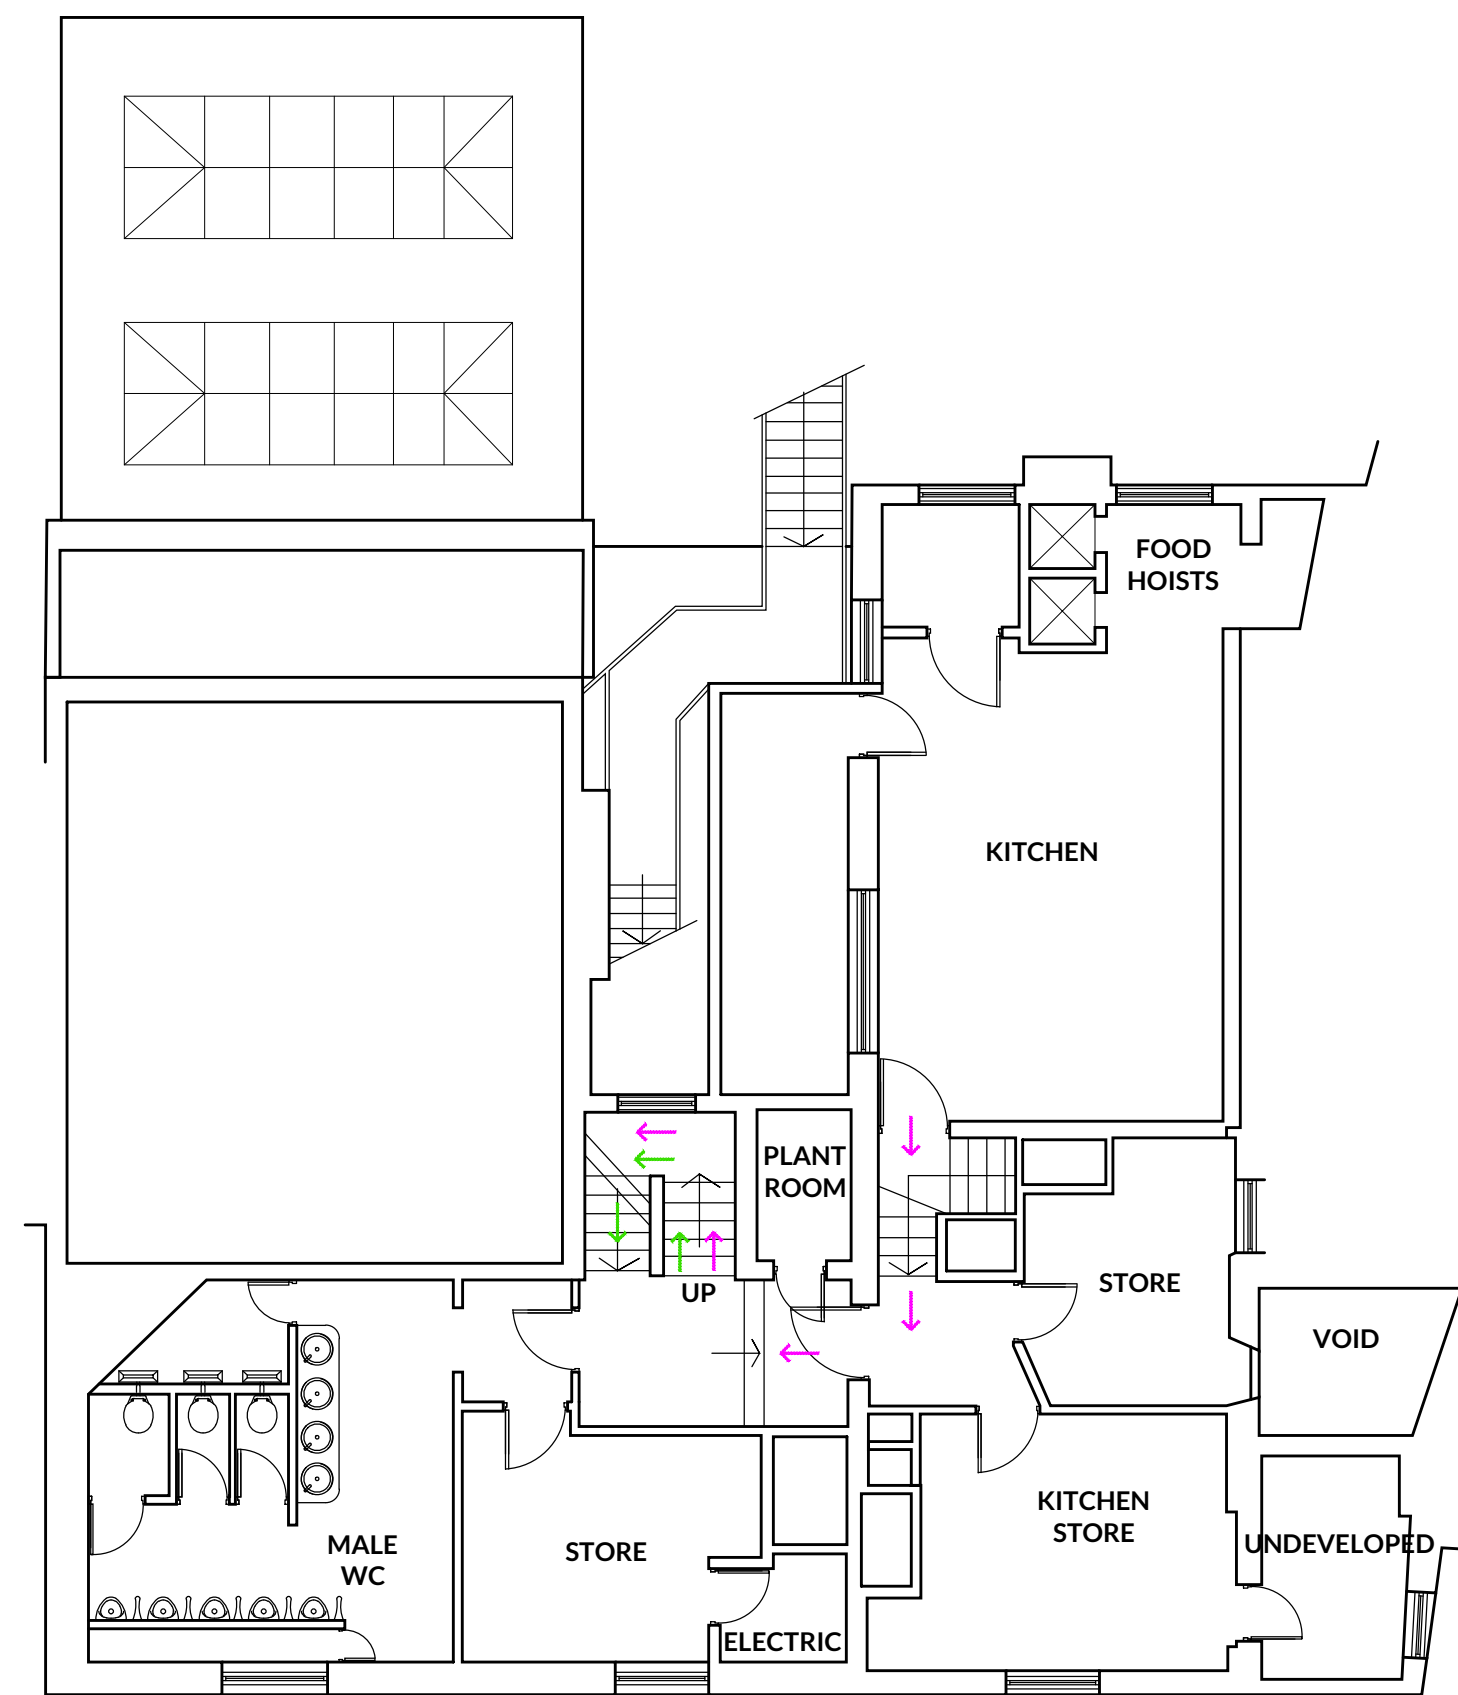


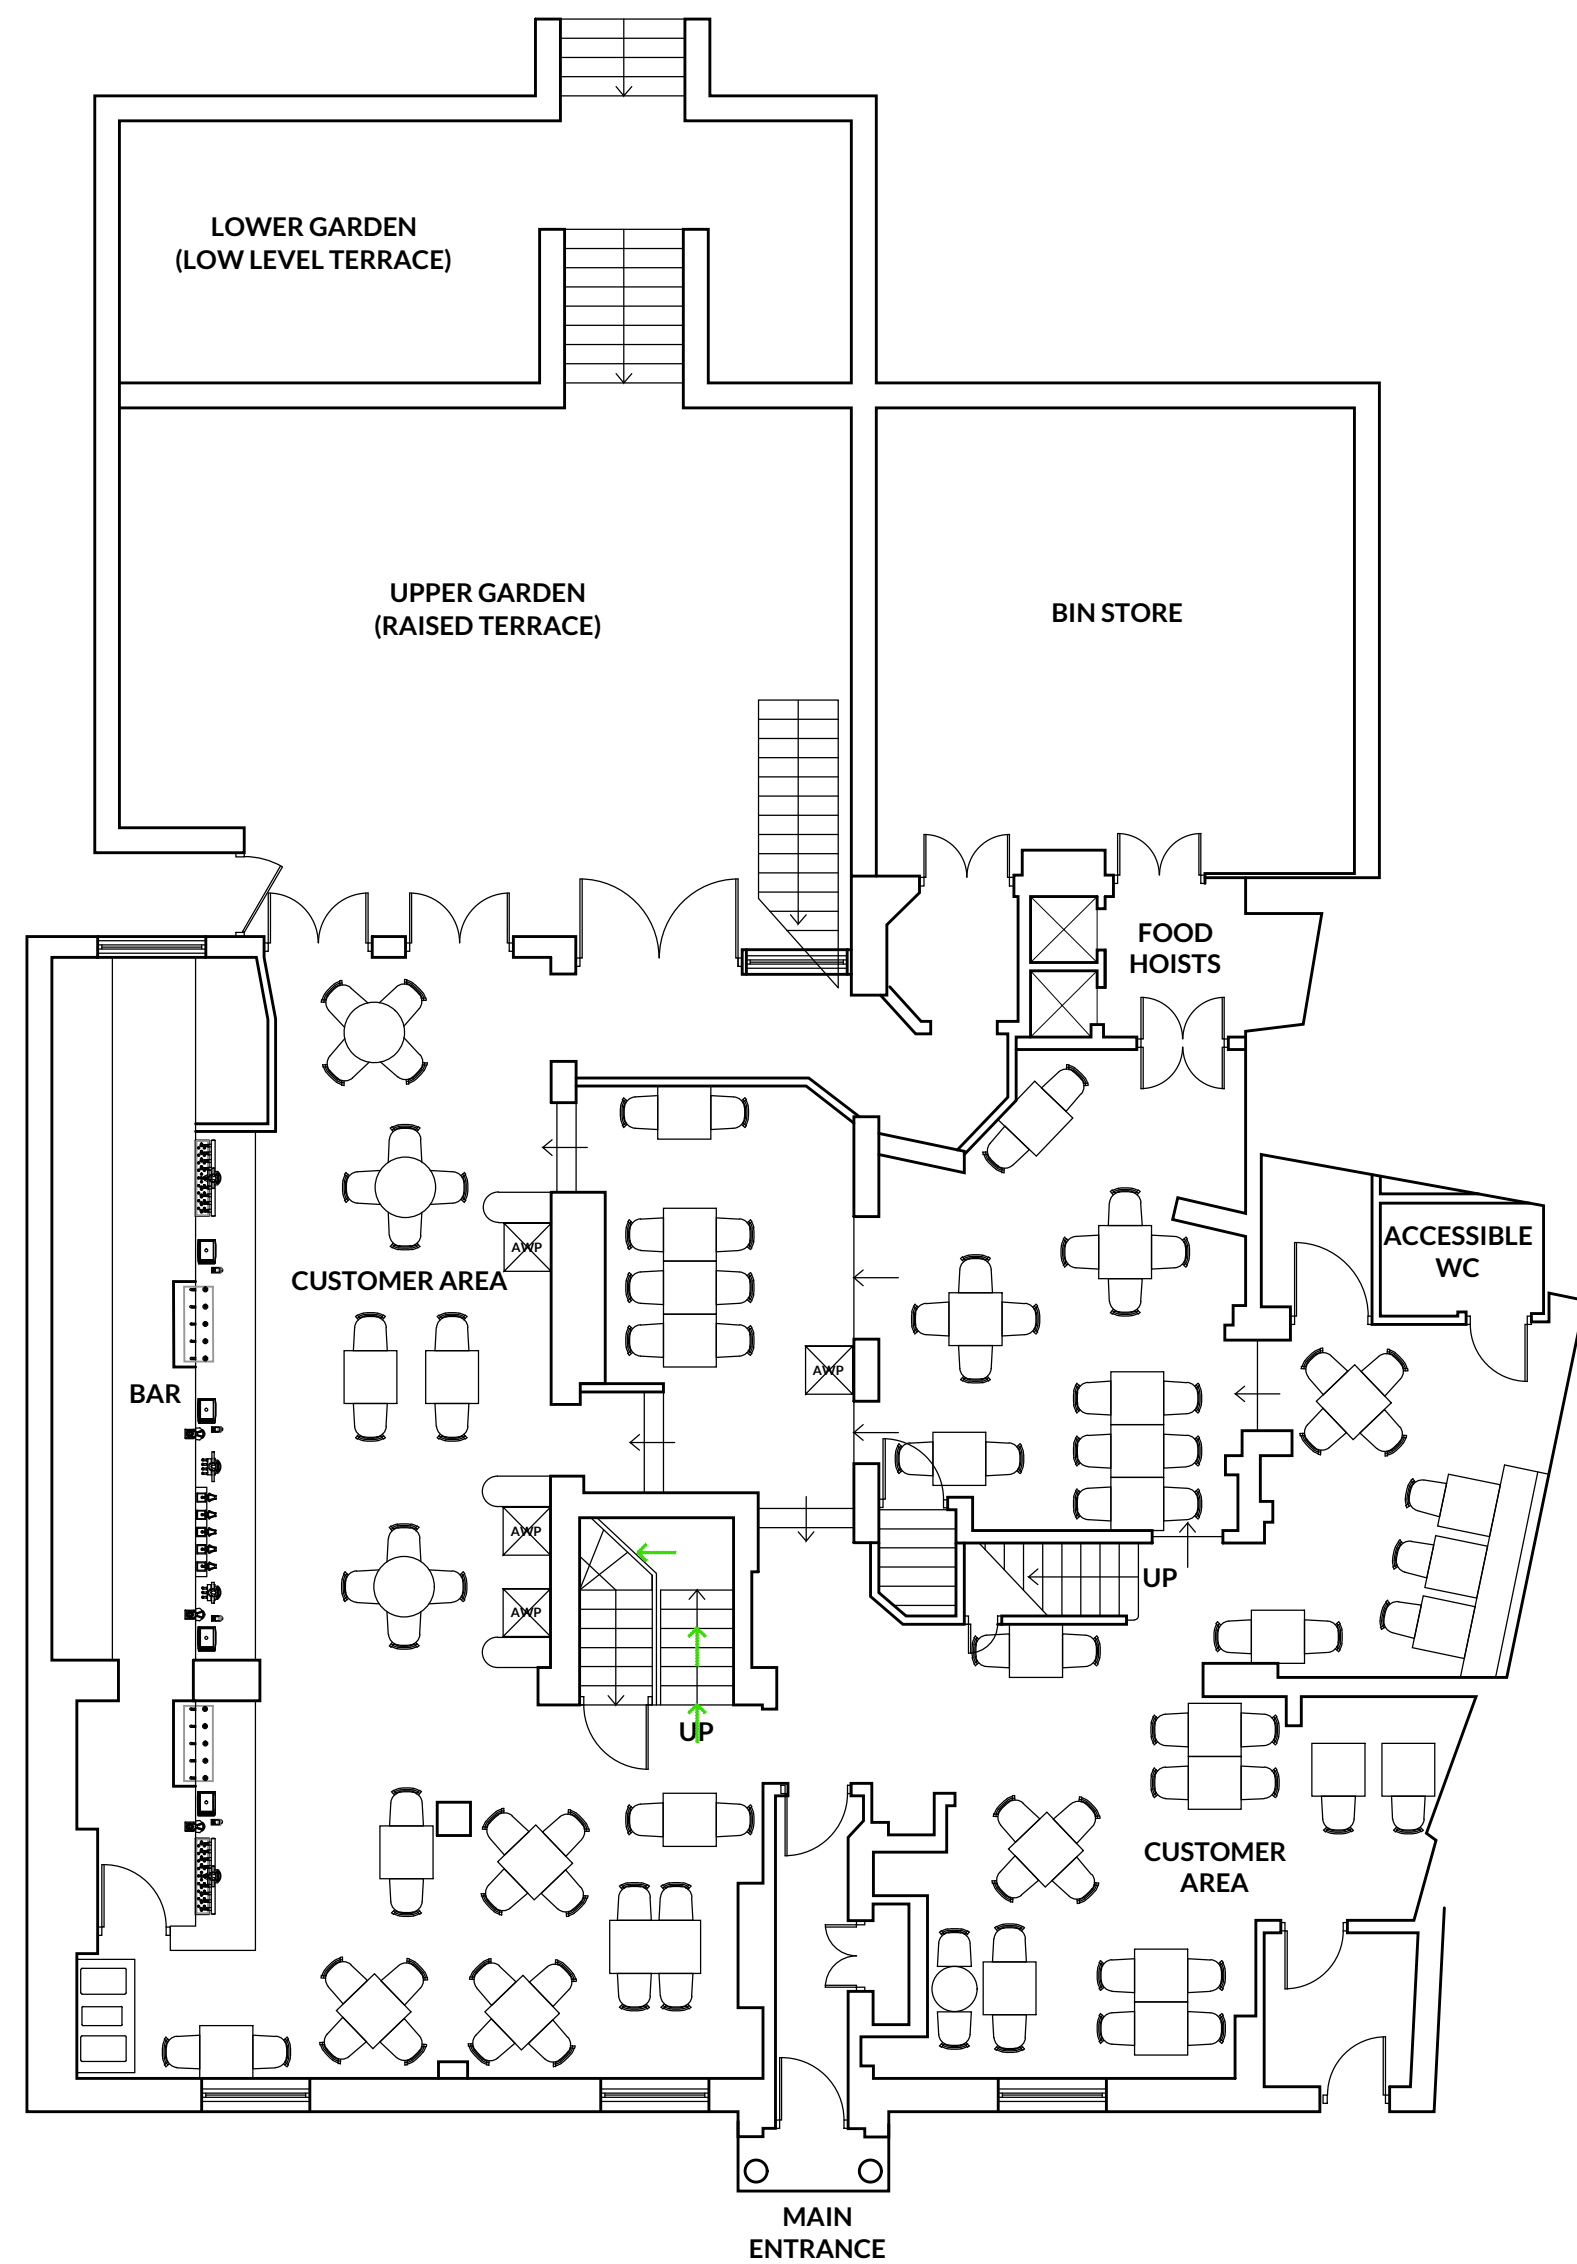

STAFF ROOM EXISTING AREAS		
OVERALL AREA - 99 SQ.FT / 9.2 SQ.M		
STAFF ROOM - 78.6 SQ.FT / 7.3 SQ.M		
STAFF WC - 20.4 SQ.FT / 1.9 SQ.M		
STAFF ROOM PROPOSED AREAS		
OVERALL AREA - 328.3 SQ.FT / 30.5 SQ.M		
STAFF ROOM - 122.7 SQ.FT / 11.4 SQ.M		
MALE WC & CHANGE - 38.8 SQ.FT / 3.6 SQ.M		
FEMALE WC & CHANGE - 44.1 SQ.FT / 4.1 SQ.M		
ROUTE KEY:		
→ ROUTE FROM KITCHEN		
→ ROUTE FROM CUSTOMER AREA		

JOB NO		DWG NO	REV	
3070		200	D	
REVISION		DATE	DWN	CHK
A	REVISED DUE TO OPS FEEDBACK.	05.03.25	HS	CC
B	AS REQUESTED BY JDW - ADDITIONAL CHANGE ADDED TO CREATE 1NO WC & CHANGE PER GENDER, STAFF ROOM REVISED TO SUIT, LIGHTING UPGRADED TO CURRENT SPEC, AS PER DSOPS MANUAL.	29.07.25	HS	CC
C	CONDENSER LOCATION CONFIRMED.	24.11.25	CC	XX
D	DO NOT SCALE NOTE REMOVED.	08.12.25	HS	CC
This drawing is the property of DVA Ventures Limited. Copyright and design rights are reserved by them and the drawing is issued on the condition that it is not copied either wholly or in part without the written consent of DVA Ventures Limited.				

D|V Architects
Interiors | Design | Delivery
RIBA #
Hallcourt House, 8 Hallcourt Crescent,
Cannock, Staffordshire WS11 0AB
Telephone: 01543 547 877
Email: studio@dva-architects.co.uk

CLIENT
wetherspoon

PROJECT
**THE WHEATSHEAF
CHEADLE
(PN 6226)**

DRAWING TITLE
PROPOSED FLOOR PLANS

SCALE
1:100 @ A1

DATE
24.02.25

DRAWN BY
HS

CHECKED BY
CC

STATUS
PRELIMINARY

JOB NO	DWG NO	REV
3070	200	D