




1 FRONT ELEVATION - NO WORKS
503 SCALE 1:50

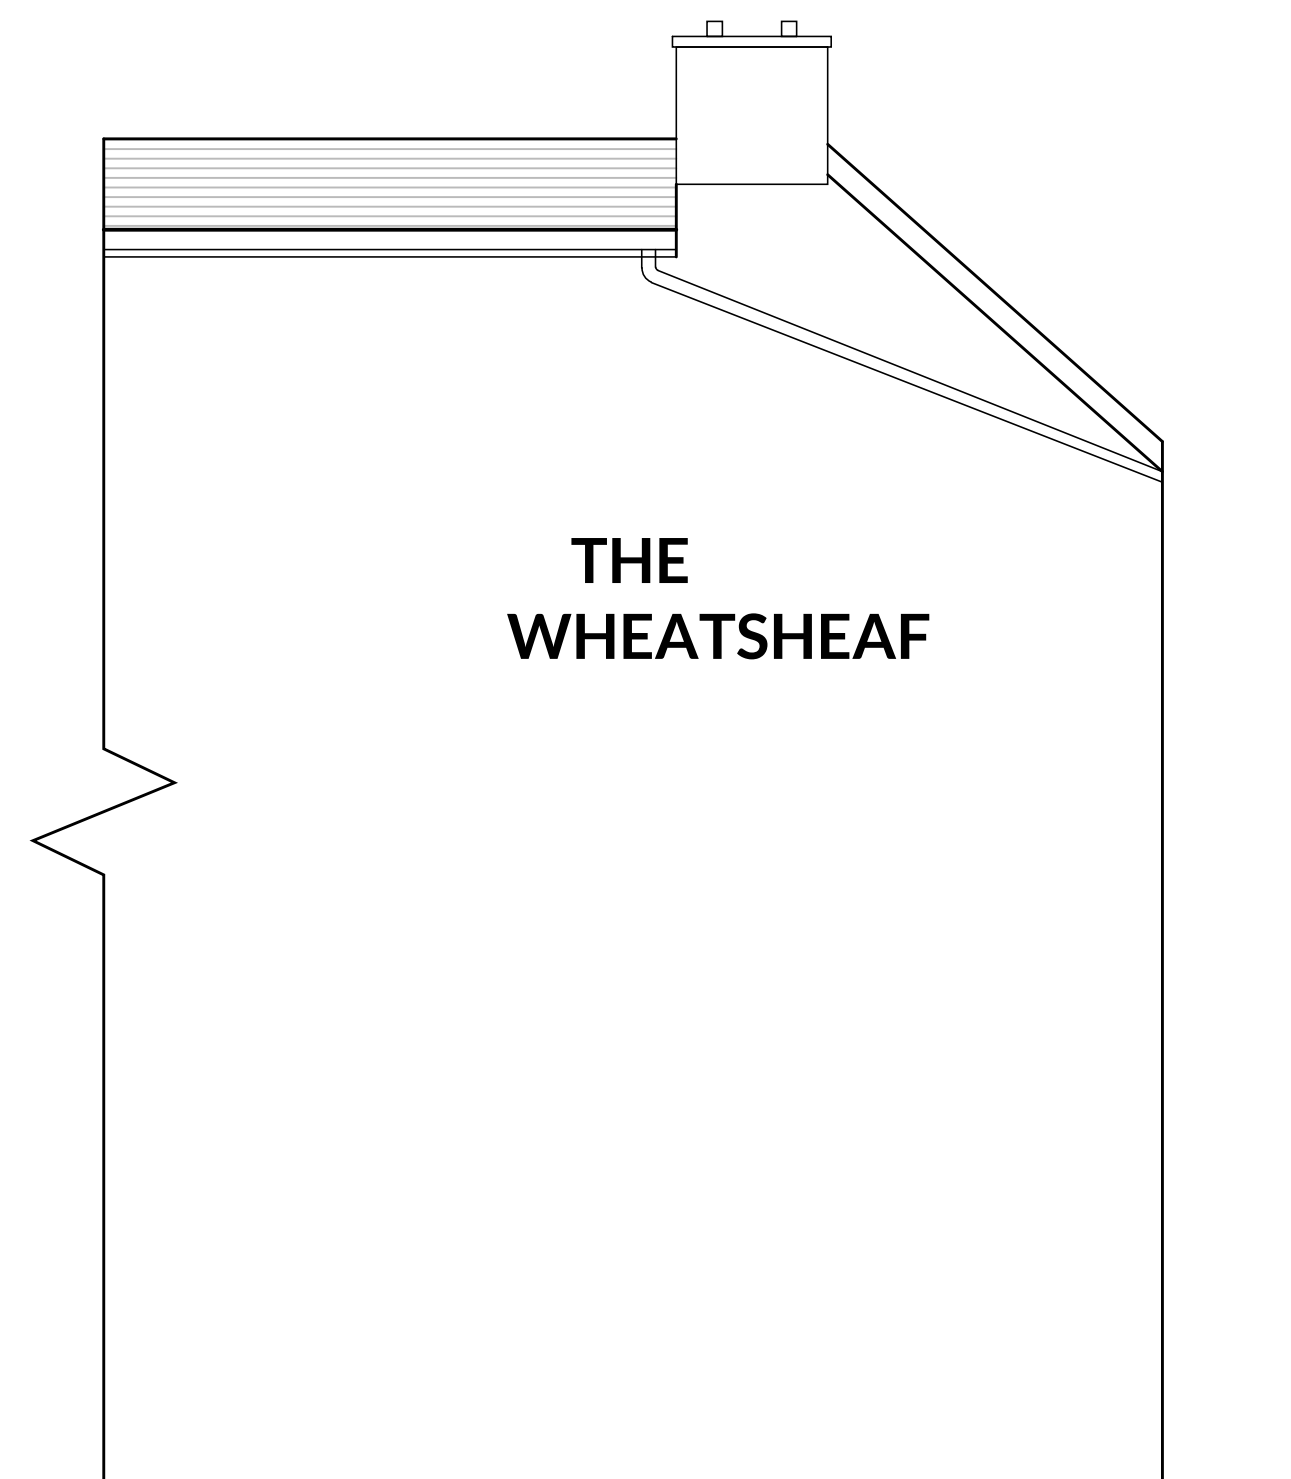

LHS ELEVATION - NO WORKS
SCALE 1:50



4 REAR ELEVATION - NO WORKS
503 SCALE 1:50

[illegible]

CLIENT

wetherspoon

PROJECT
THE WHEATSHEAF
CHEADLE
(PN 6226)

DRAWING TITLE

**EXISTING & PROPOSED
EXTERNAL ELEVATIONS**

SCALE
1:50 @ A1

DATE 11.12.25	DRAWN BY HS	CHECKED BY MA
------------------	----------------	------------------

STATUS
PRELIMINARY

JOB NO 3070	DWG NO 503	REV /
-----------------------	----------------------	-----------------