

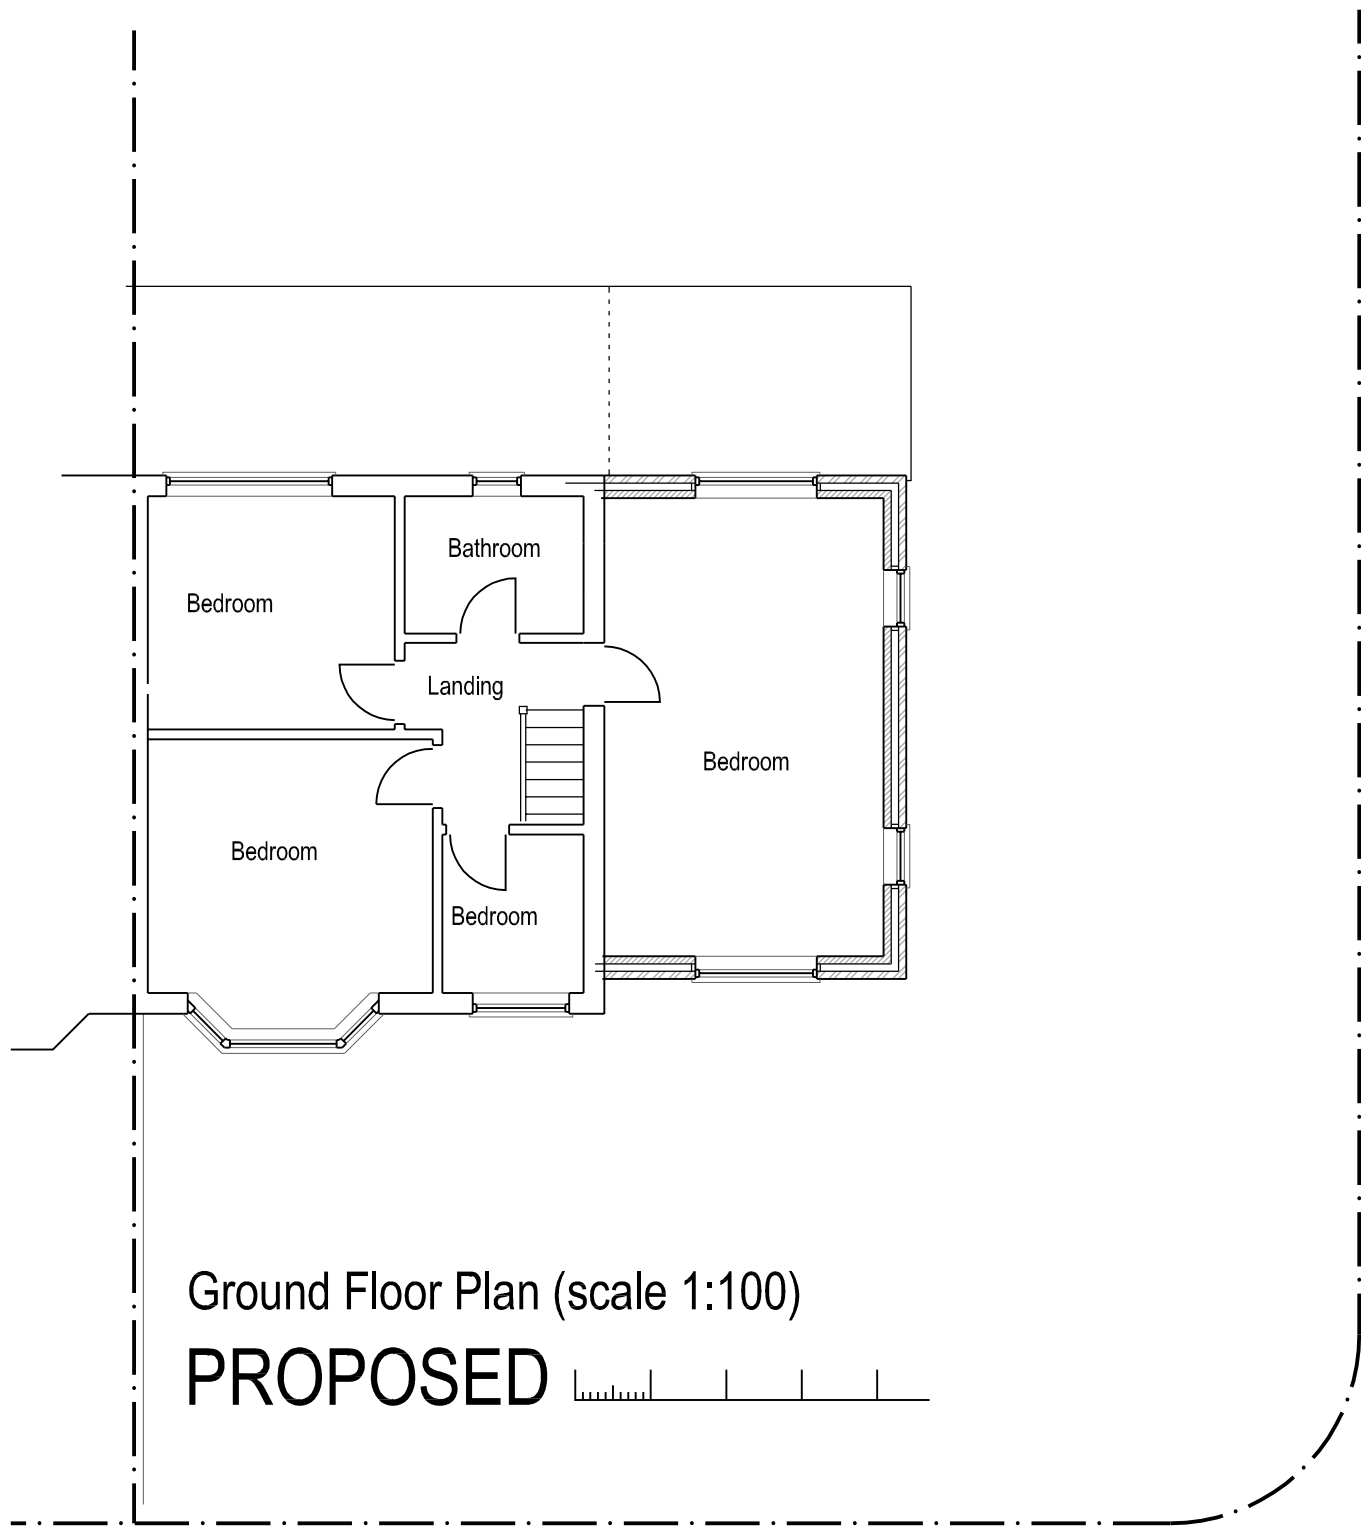
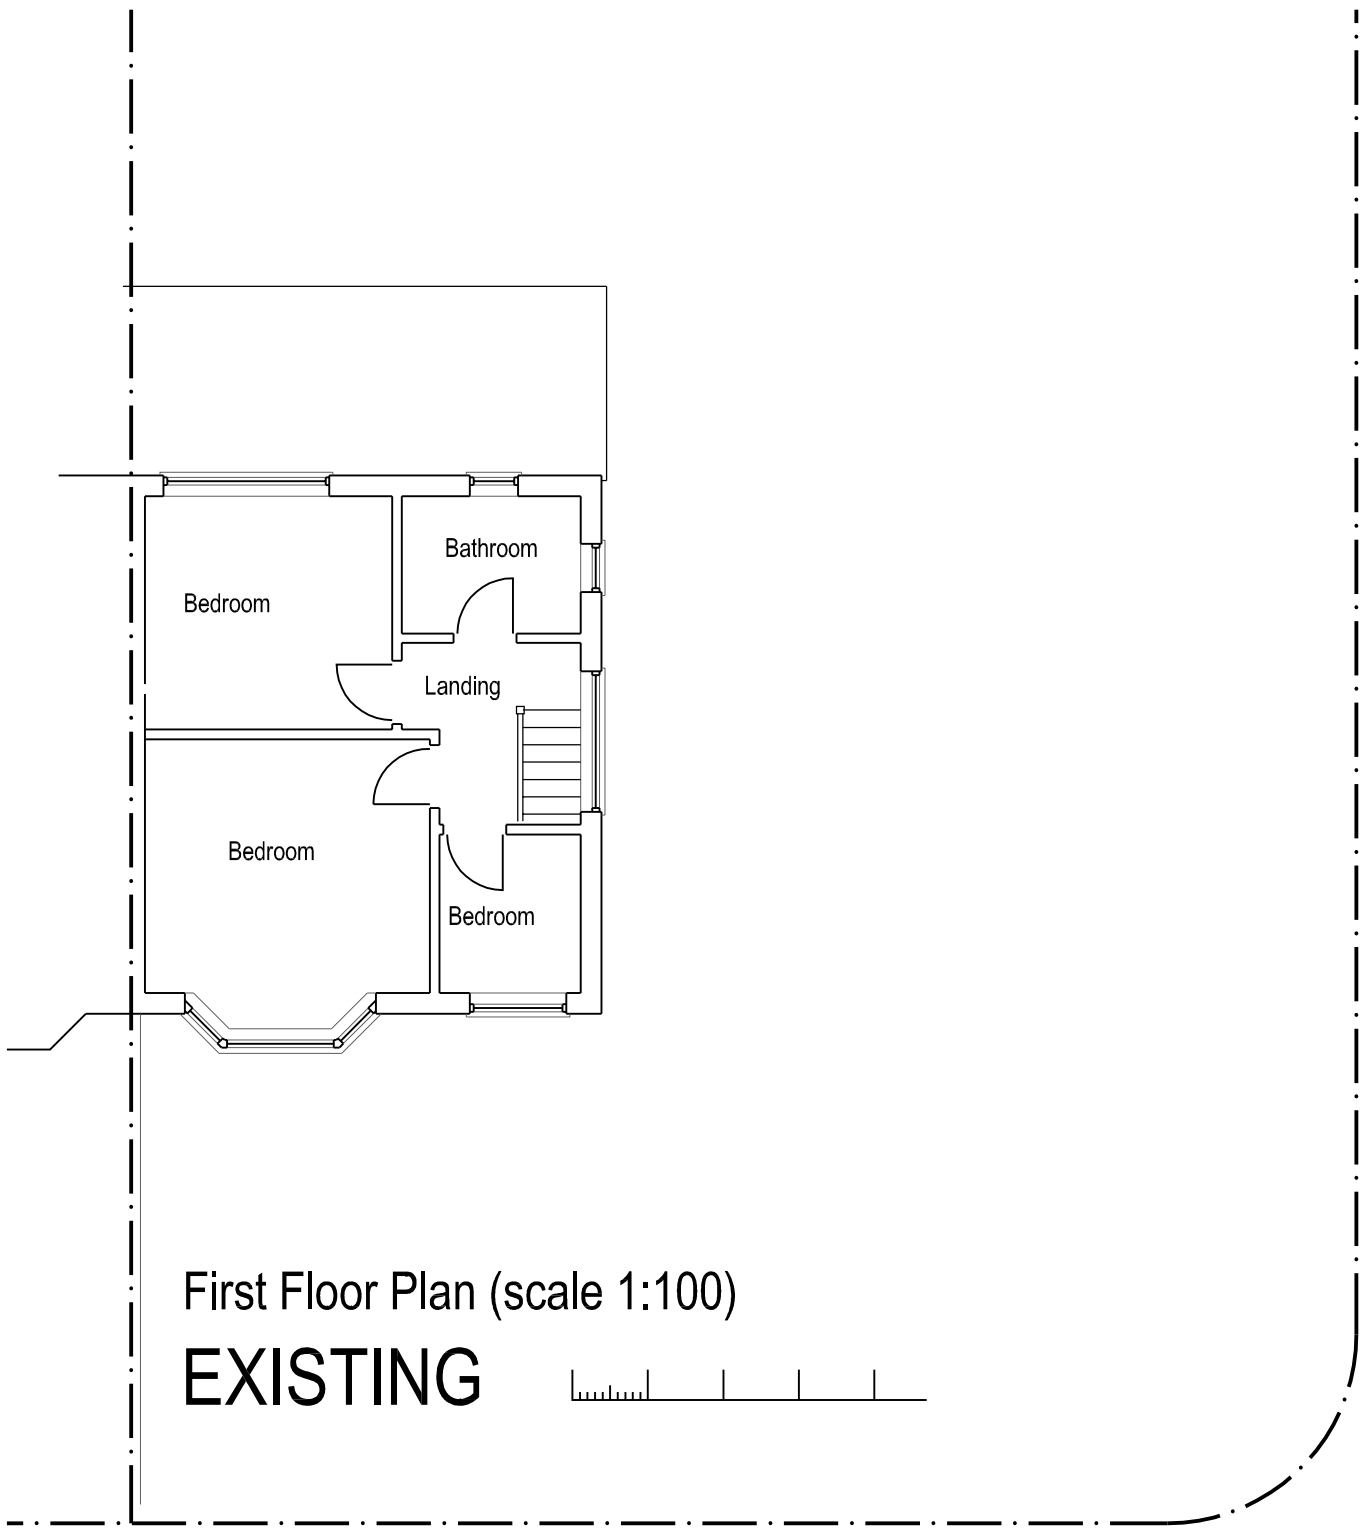


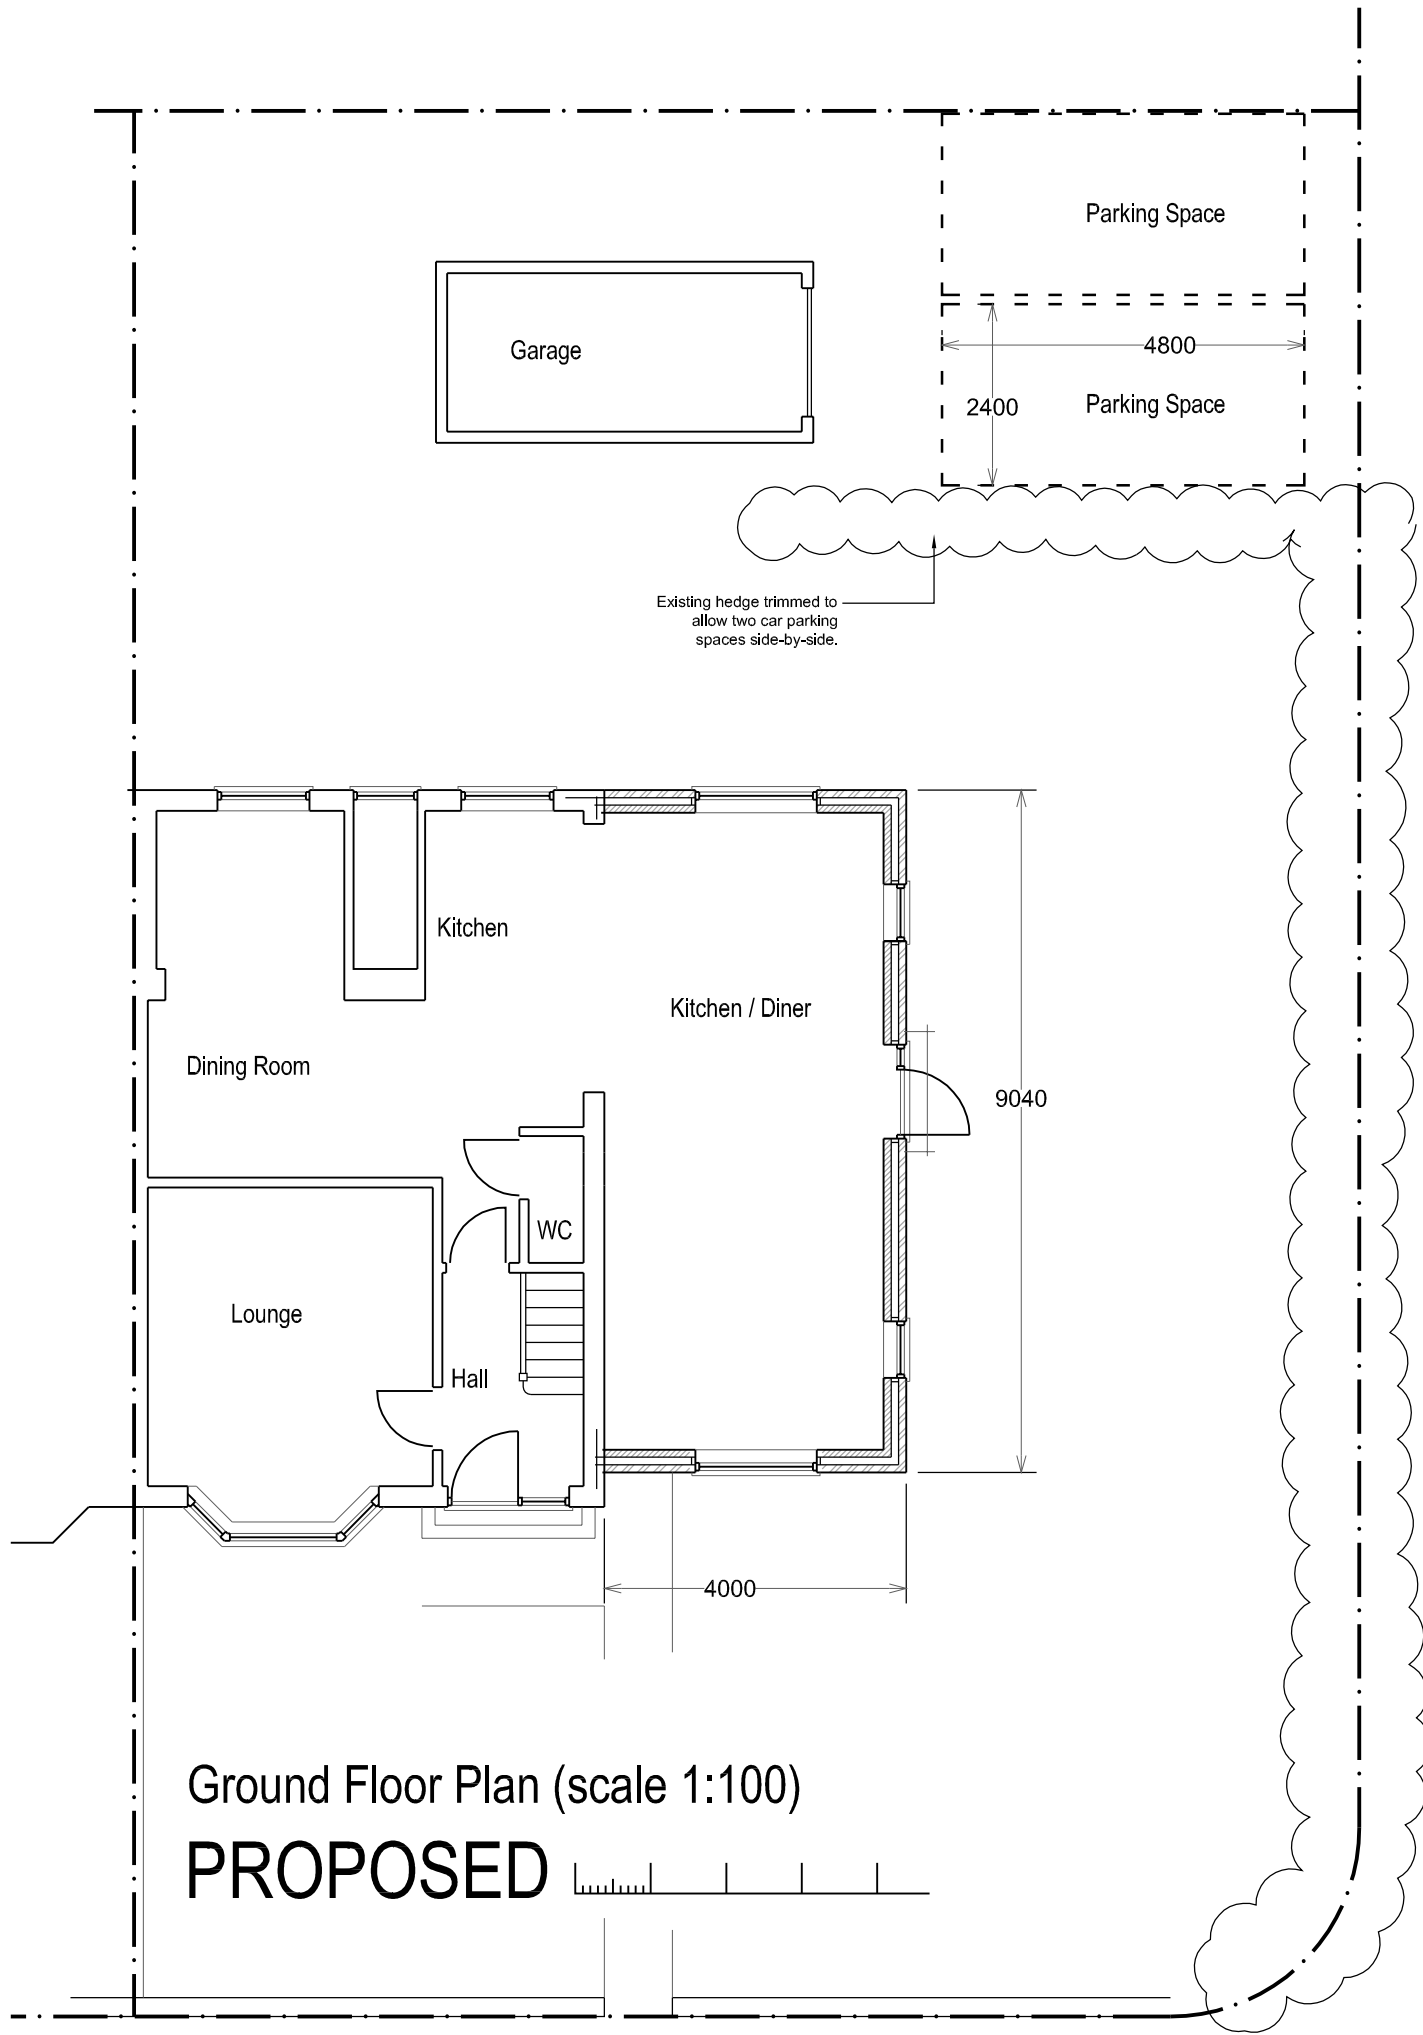


Front Elevation (scale 1:100)

EXISTING

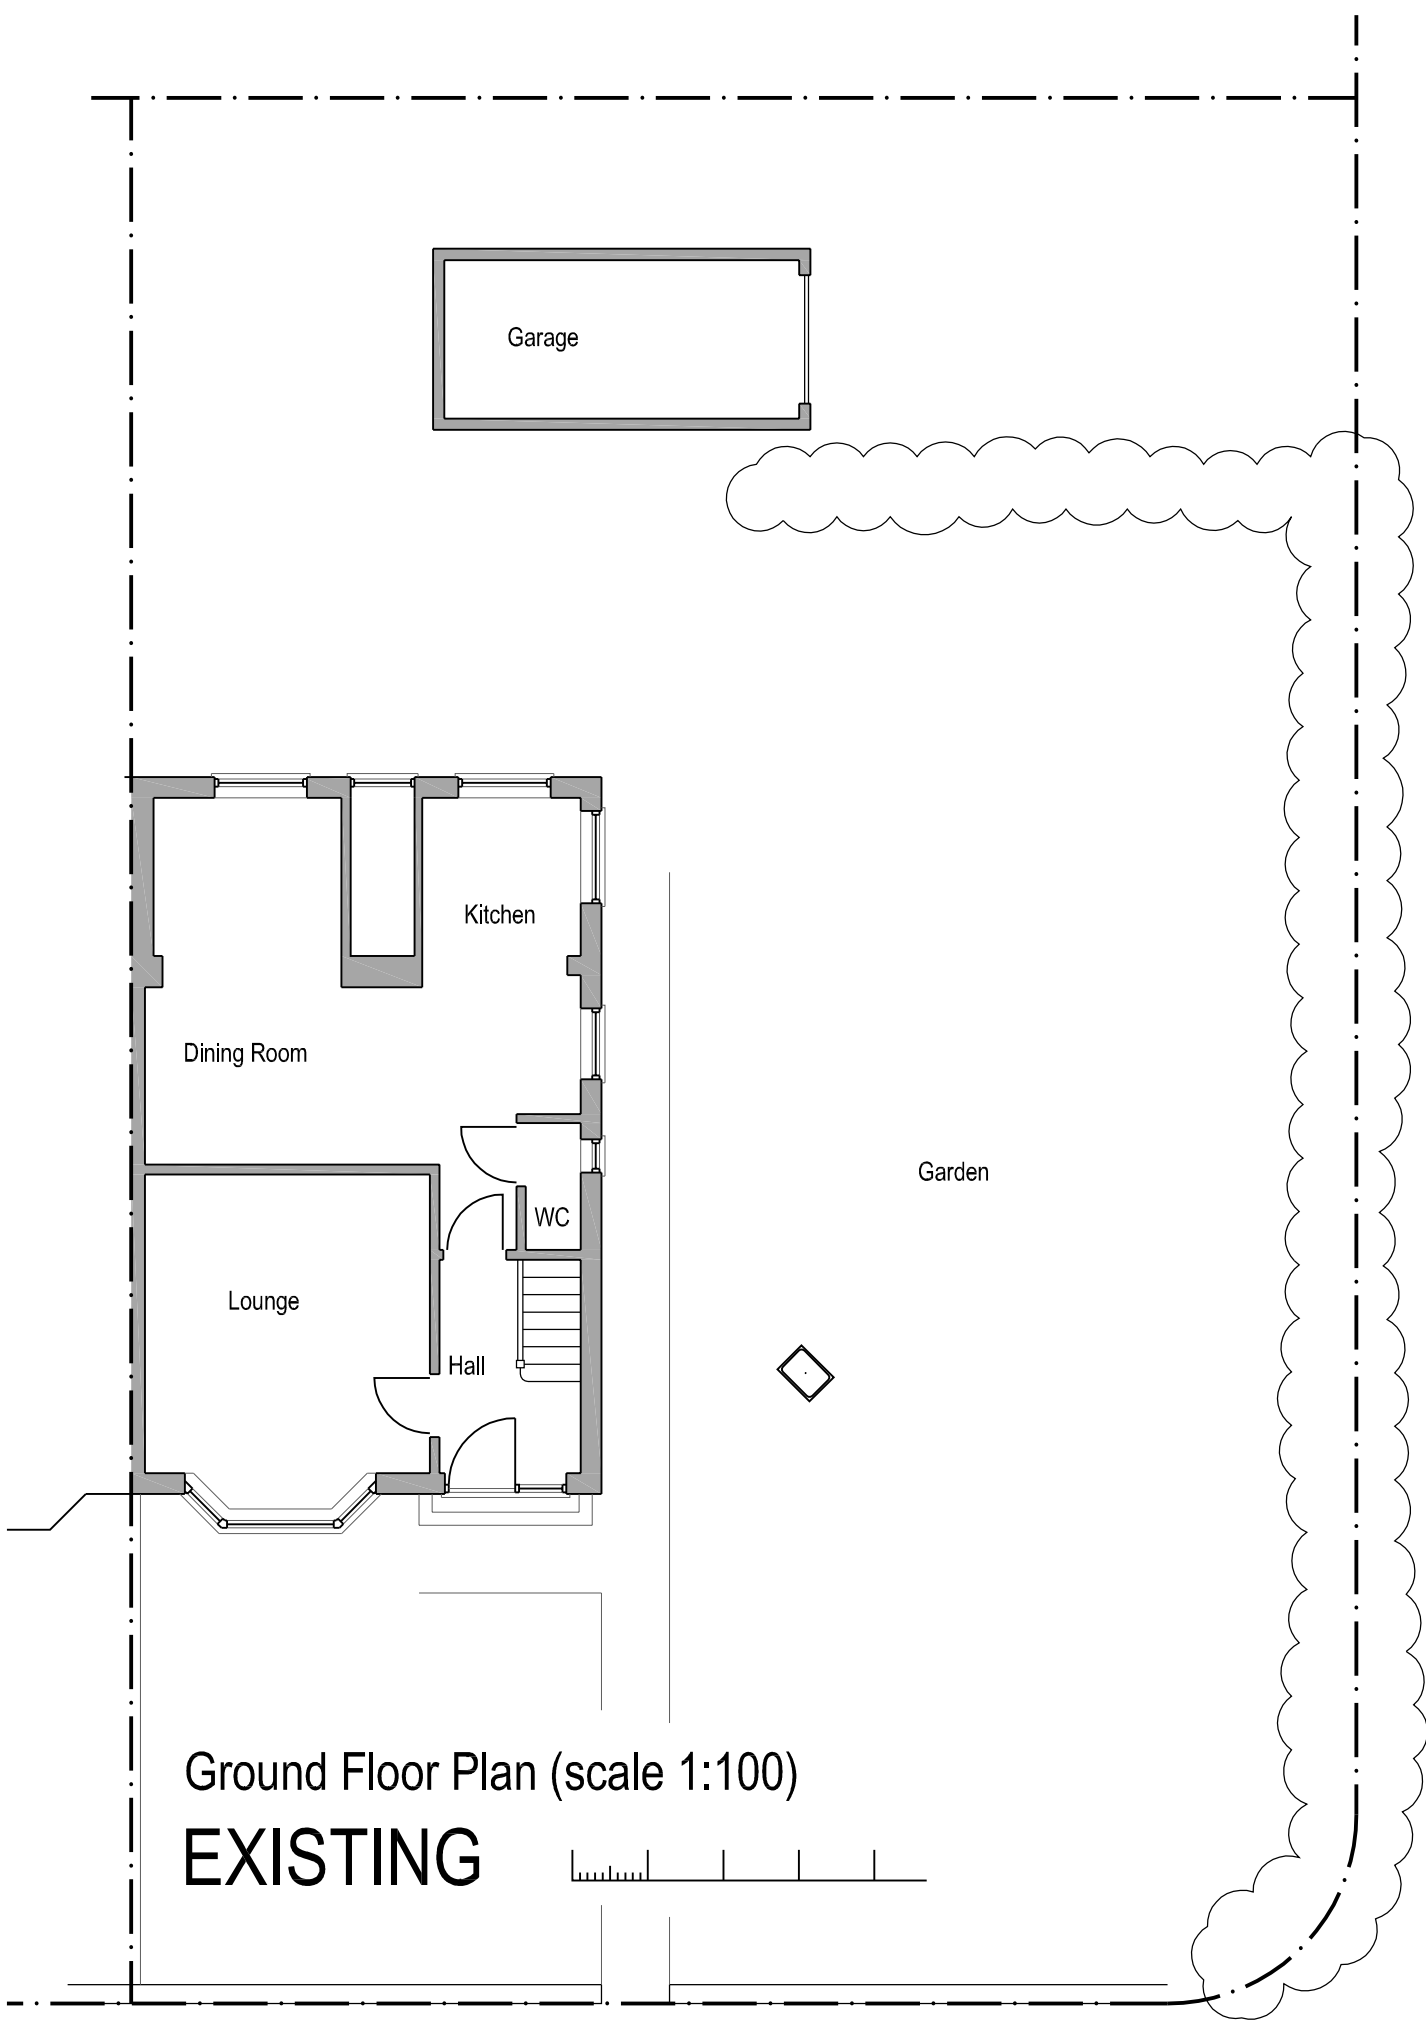


Front Elevation (scale 1:100)

PROPOSED

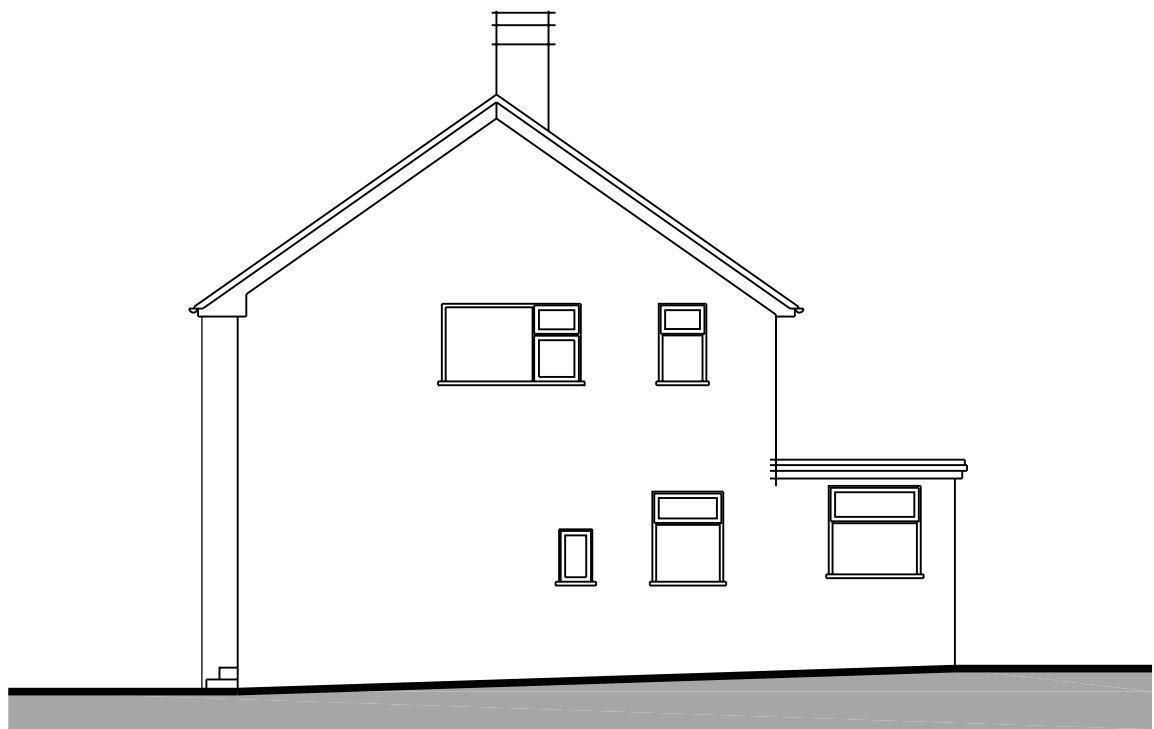

Side Elevation (scale 1:100)

EXISTING

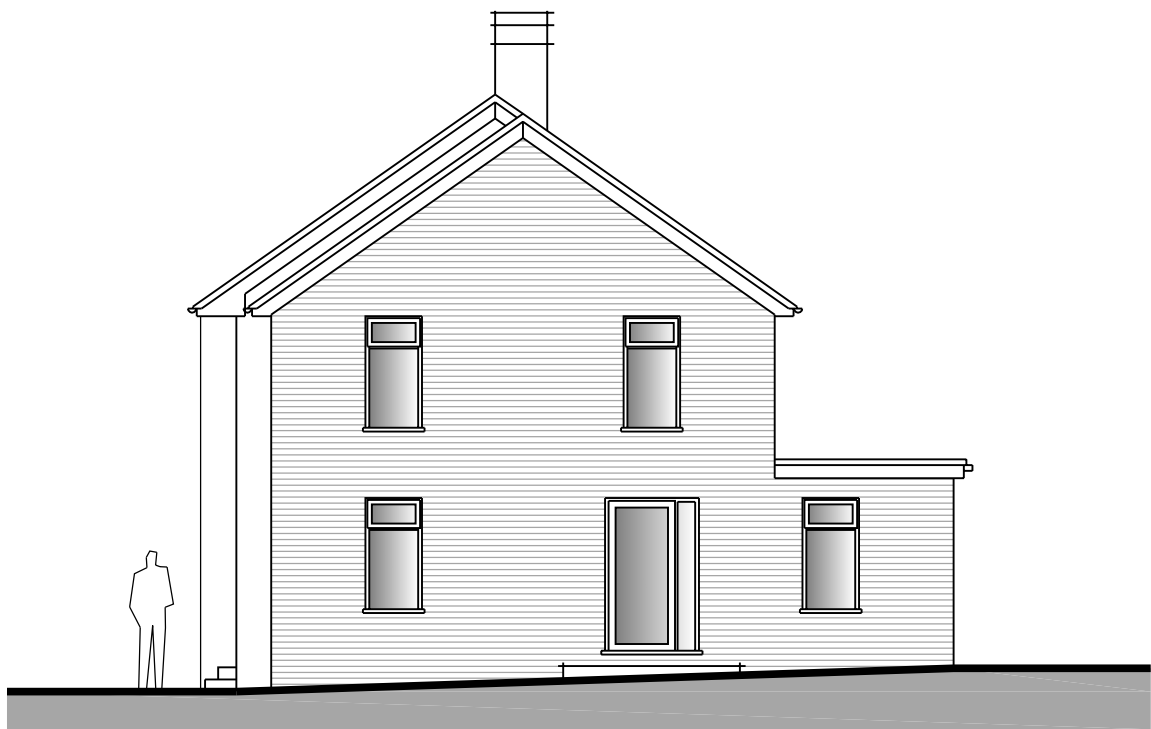

Side Elevation (scale 1:100)

PROPOSED




Rear Elevation (scale 1:100)

EXISTING




Rear Elevation (scale 1:100)

PROPOSED

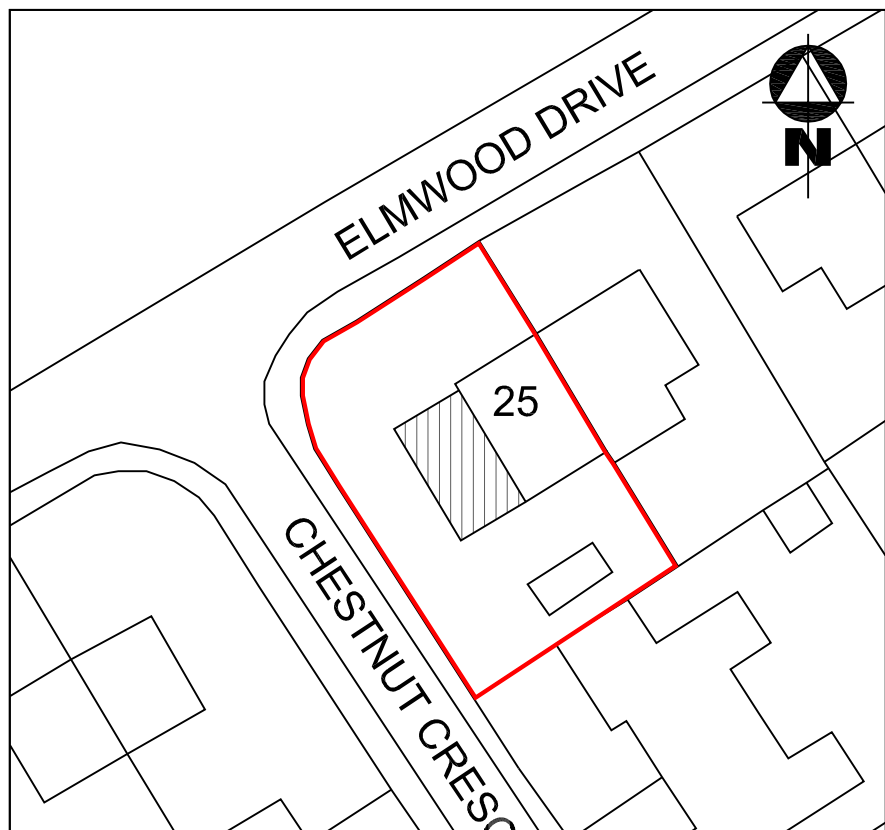

Site Plan (scale 1:500)

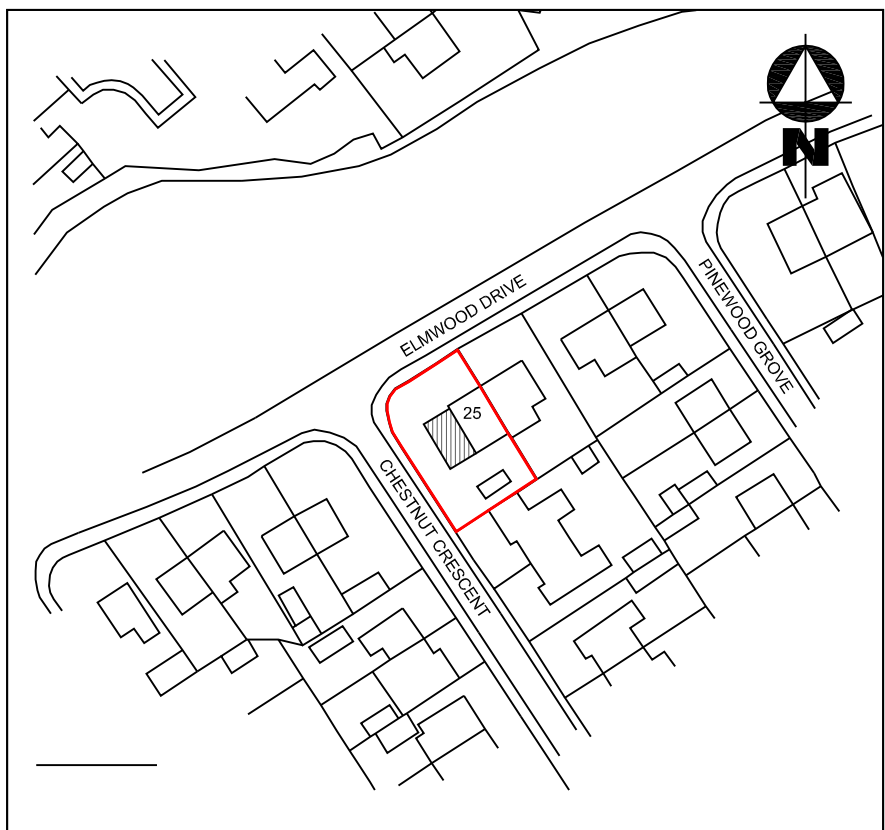

Location Plan (scale 1:1250)

B (17.11.25): Planning amendments 1.
A (05.11.25): First floor added to extension.
Rev:

Project:
Single-Storey Side Extension, to:
25 Elmwood Drive,
Blythe Bridge,
Stoke on Trent,
Staffs.

Title:
Planning Submission -
Existing Floor Plans & Elevations.

Client:
Ms G. Boswell,
25 Elmwood Drive, Blythe Bridge,
Stoke on Trent, Staffs.

Date:	Scale:	Drawing No.	Rev
Sept 2025	1:100, 1:500 & 1:1250 @ A1	1678/ A1/01	B