

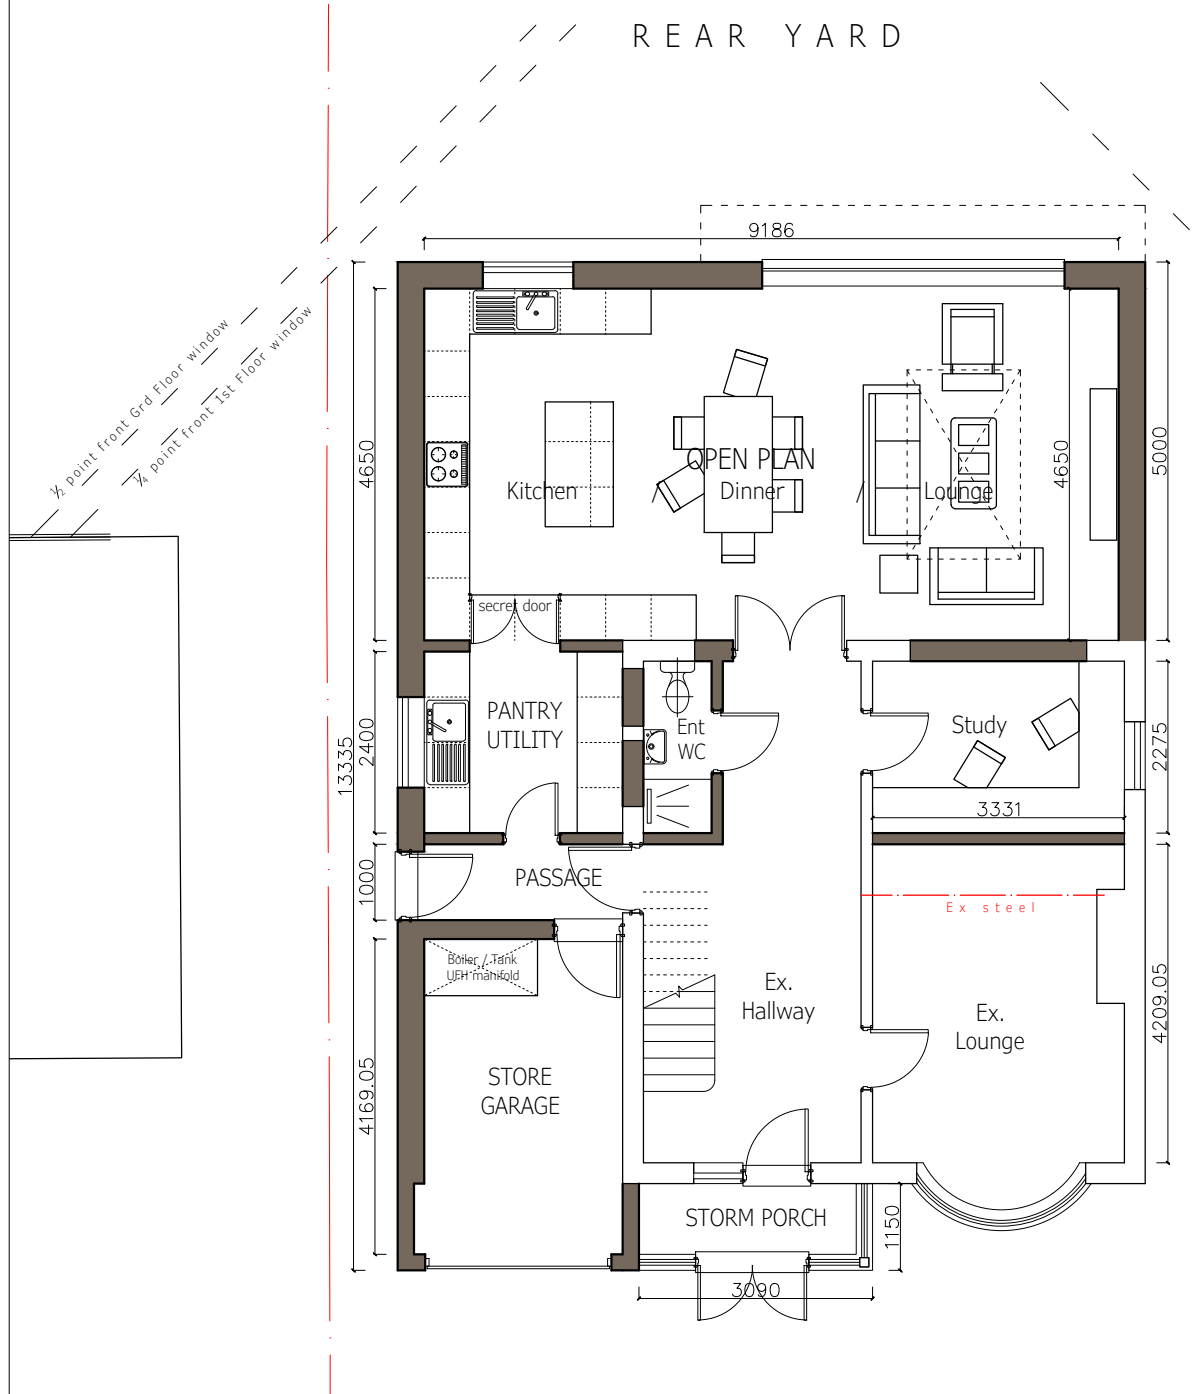


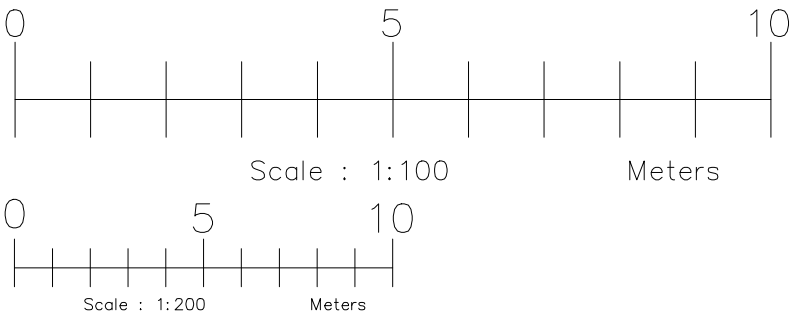


PROPOSED GRD FLOOR

Scale 1:100

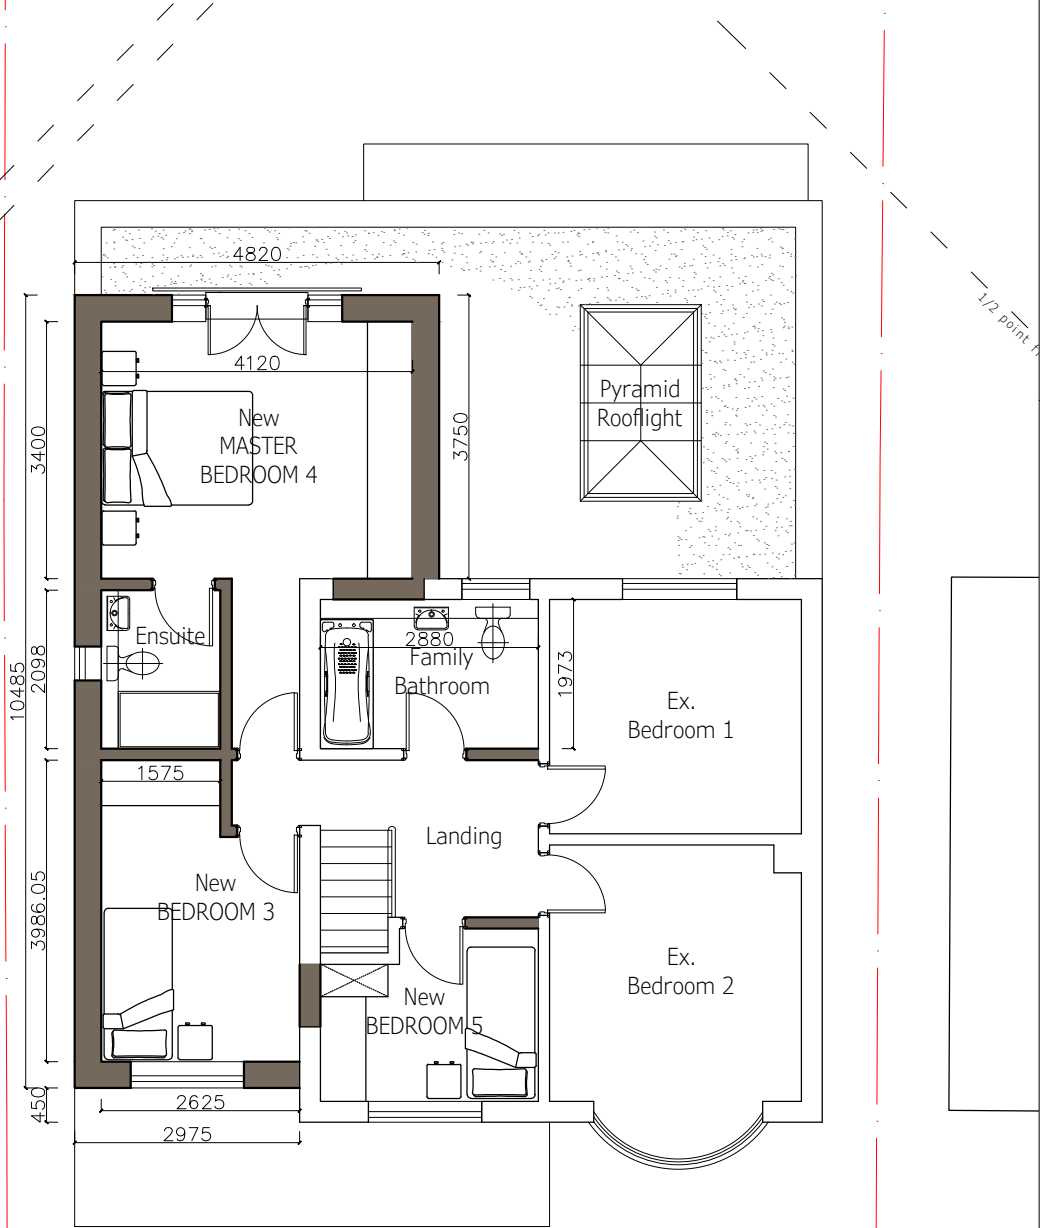

PROPOSED 1st FLOOR

Scale 1:100

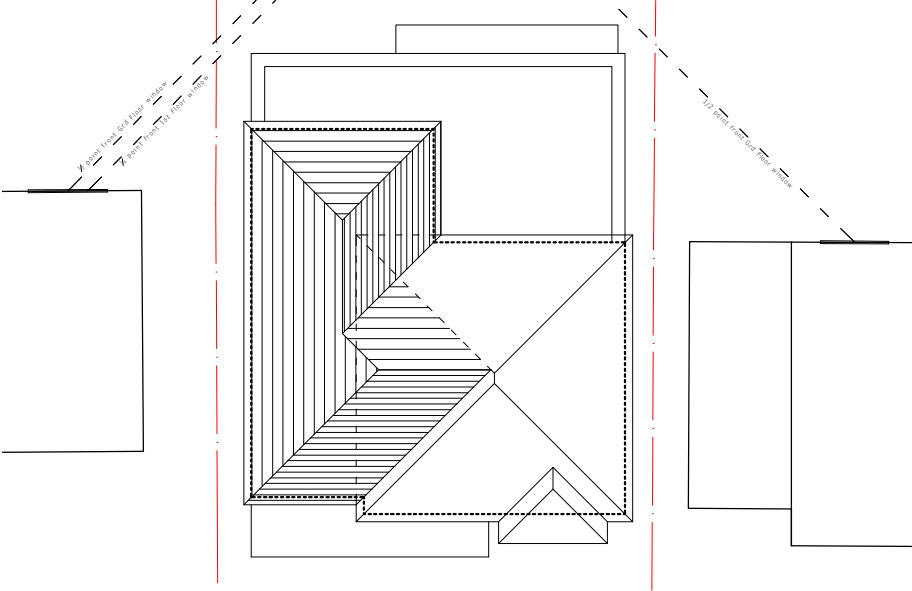

PROPOSED ROOF PLAN

Scale 1:200

NOTES:

All contractors must visit the site and be responsible for taking and checking dimensions
Any discrepancy between drawings, specifications and site conditions must be brought to the attention of the architect.
This drawing and the works are the copyright of WEST MIDLANDS GLAZING LTD.

REVISIONS

CLIENT:

Ms Patience

JOB:

28 Meadow Drive Cheadle
Stoke on Trent ST10 1EQ

DRG TITLE:

Proposed Floor Plans

DRG NO.	REV.	Paper
KAD/11/25/28/03		A3
DATE: Nov '25	SCALE:	as noted