
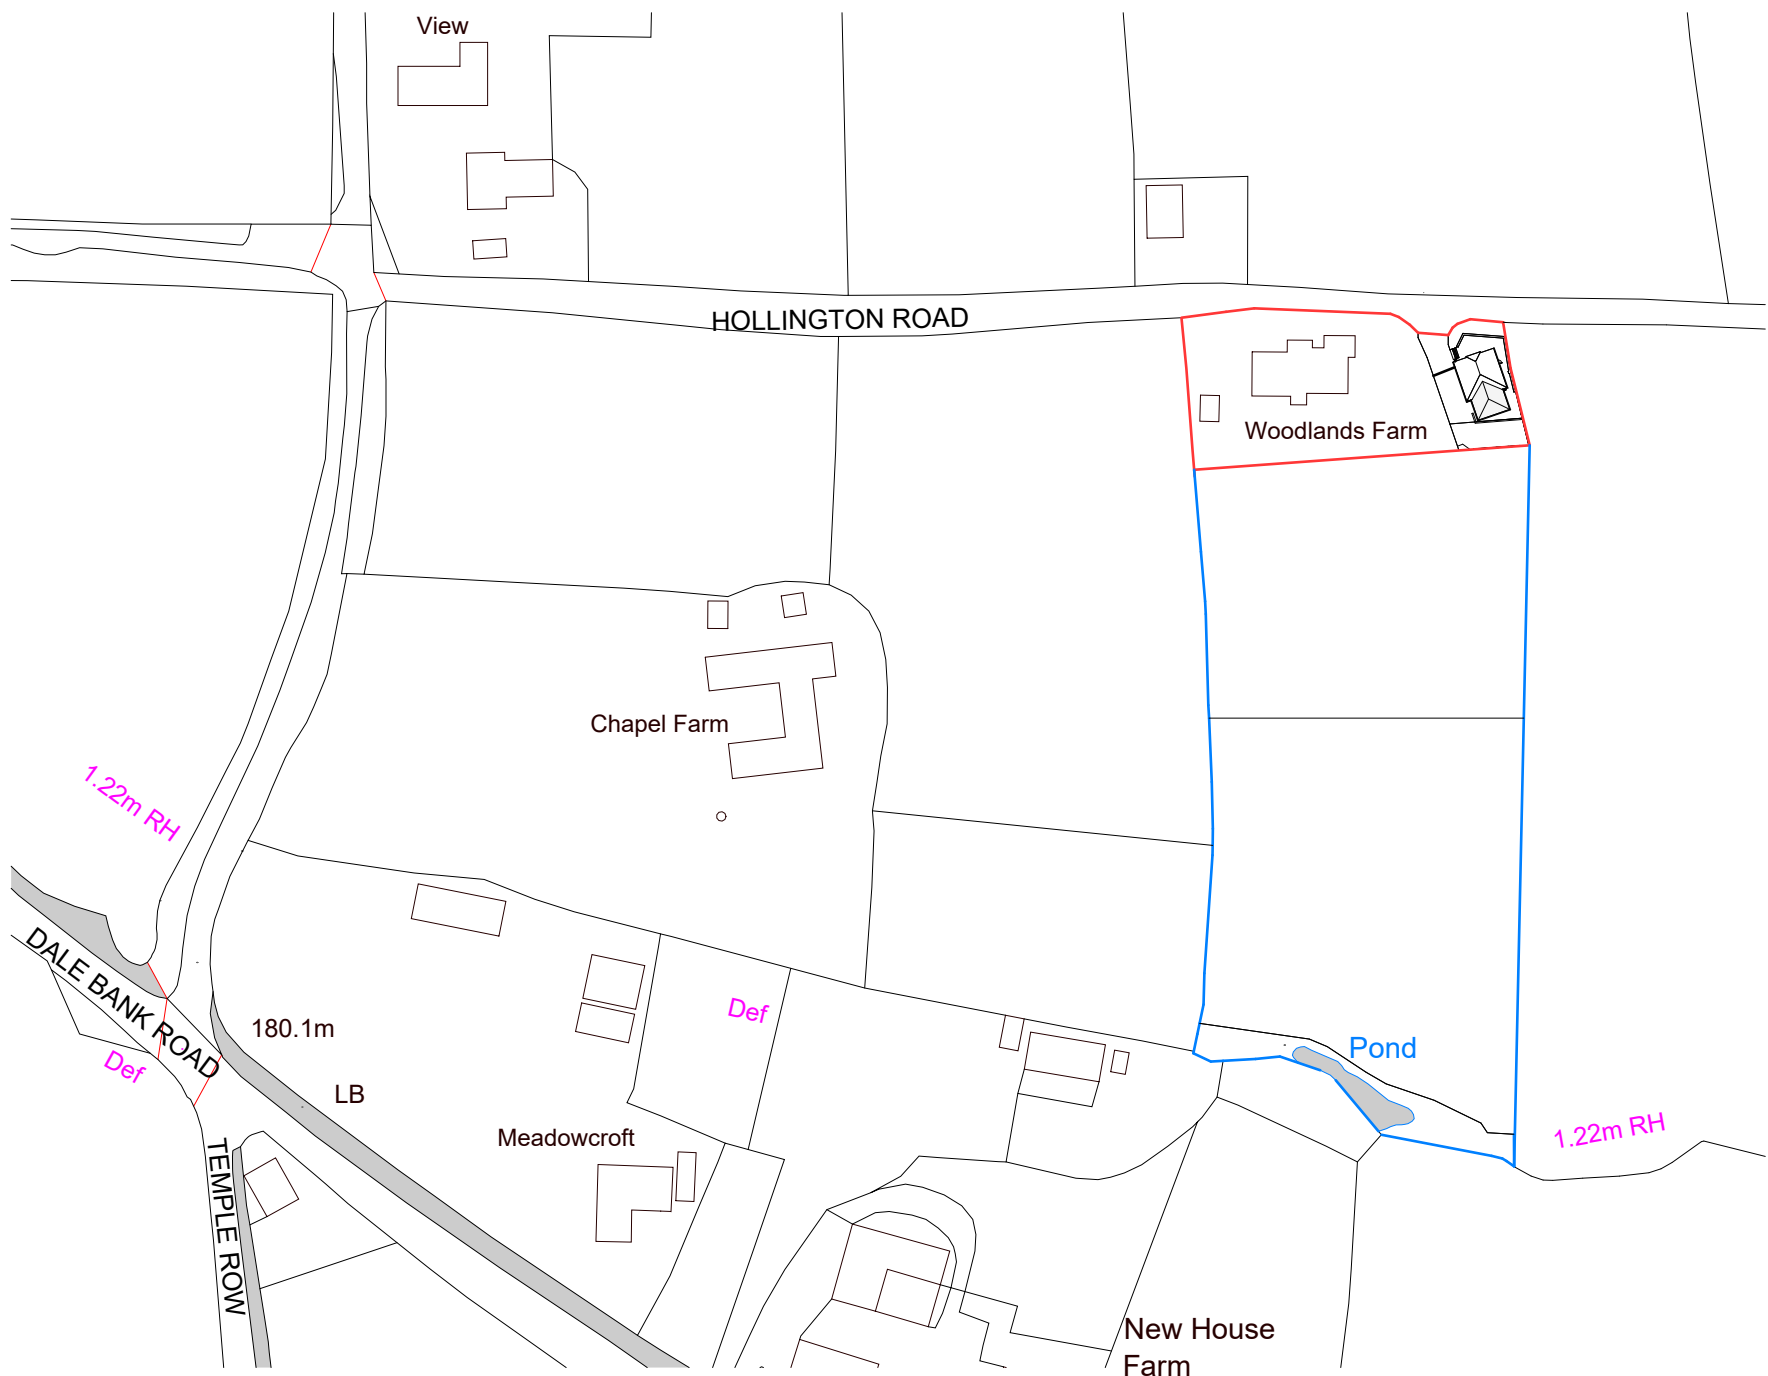
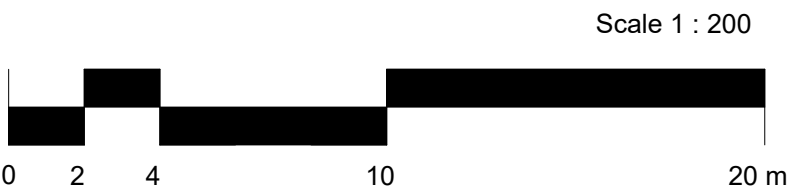


All heights, sizes and dimensions should be checked on site by the contractor before any work is put in hand.

Figured dimensions should be taken in preference to scaling and any errors or omissions reported to the architect at once.

This drawing has been prepared in accordance with the CDM (Construction Design and Management) and all foreseeable design risks to those involved or affected by construction have been avoided wherever possible.

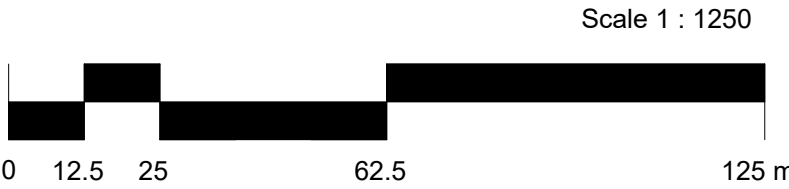


Ordnance Survey, (c) Crown Copyright 2025. All rights reserved. Licence number 100022432

Site Location Plan
1 : 1250



Site Plan
1 : 200

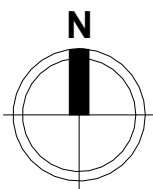

Rev	Date	By	Detail
-----	------	----	--------

Drawing status			
----------------	--	--	--

P1 - PLANNING			
---------------	--	--	--

Client			
--------	--	--	--

Mr Clive Wheawall			
-------------------	--	--	--

Project/Location			
------------------	--	--	--

The Woodlands Hollington Road Winnothdale Staffordshire ST10 4HB			
--	--	--	--

Drawing title			
---------------	--	--	--

SITE LOCATION PLAN			
--------------------	--	--	--

Date	Drawn	Checked	Job No.
11/12/25	NNC	Checker	3343

Scale(s)			
----------	--	--	--

As indicated @A1			
------------------	--	--	--

Drawing number	Revision
----------------	----------

TWCW-SA-XX-XX-DR-A-0101	
-------------------------	--



12 High Street, Tean,
Stoke-on-Trent
ST10 4DZ
T: +44 (0)1538 722097
E: mail@smytheman.co.uk
W: www.smytheman.co.uk

